

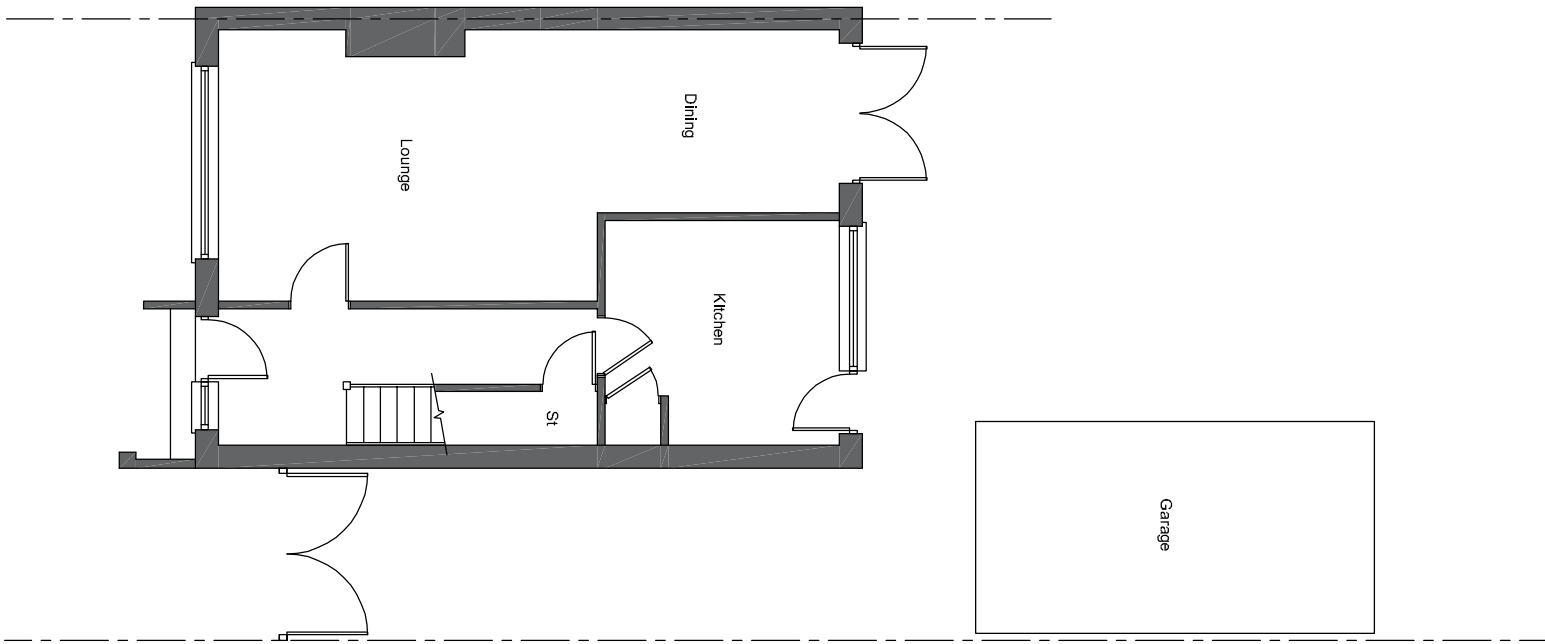
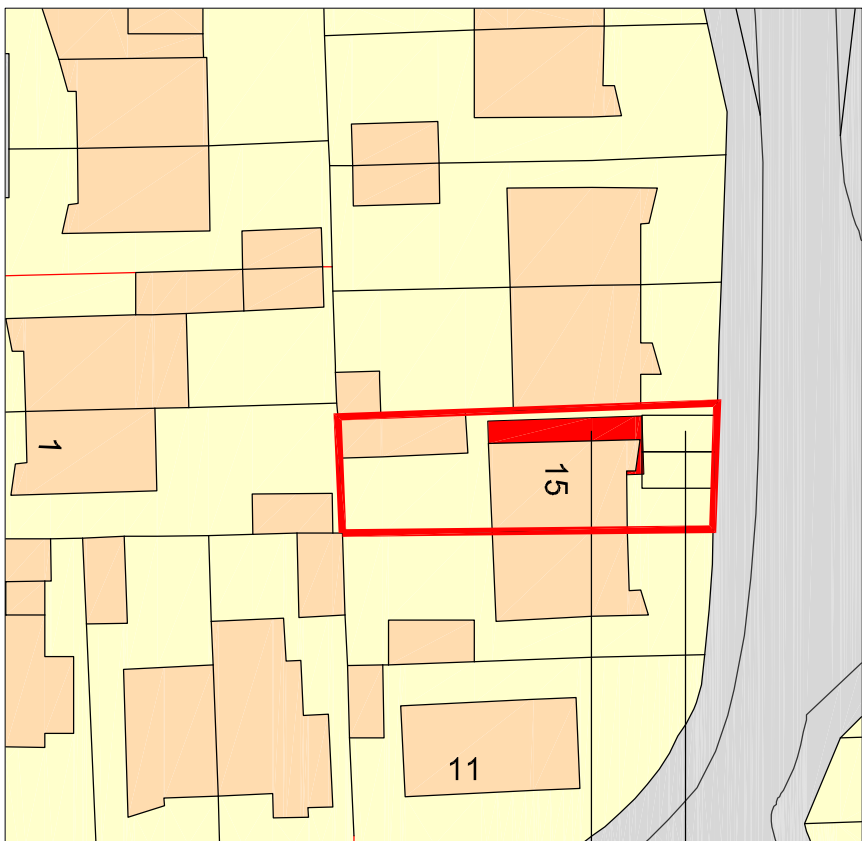
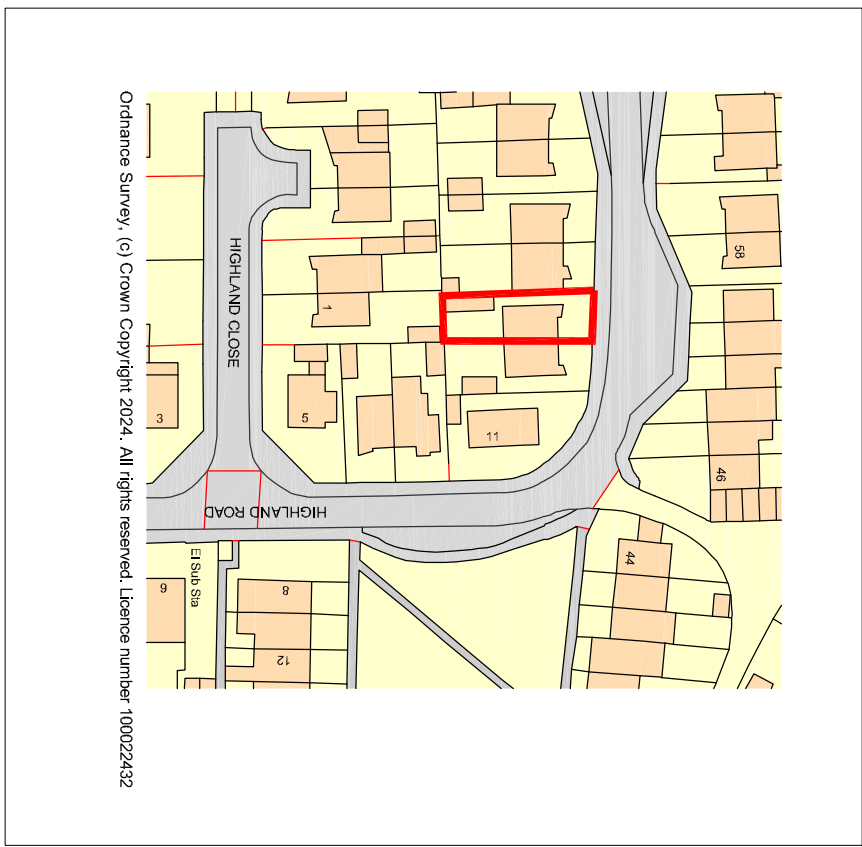


Scale in Metres
0 1 2 3 4 5 for 1:100

Existing Floor Plans

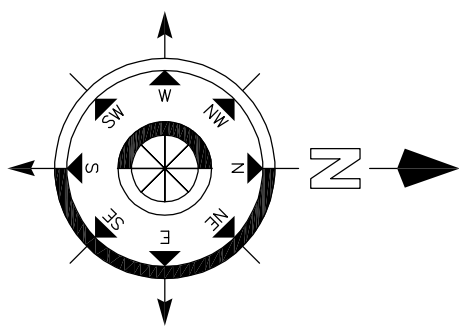

Existing Elevations

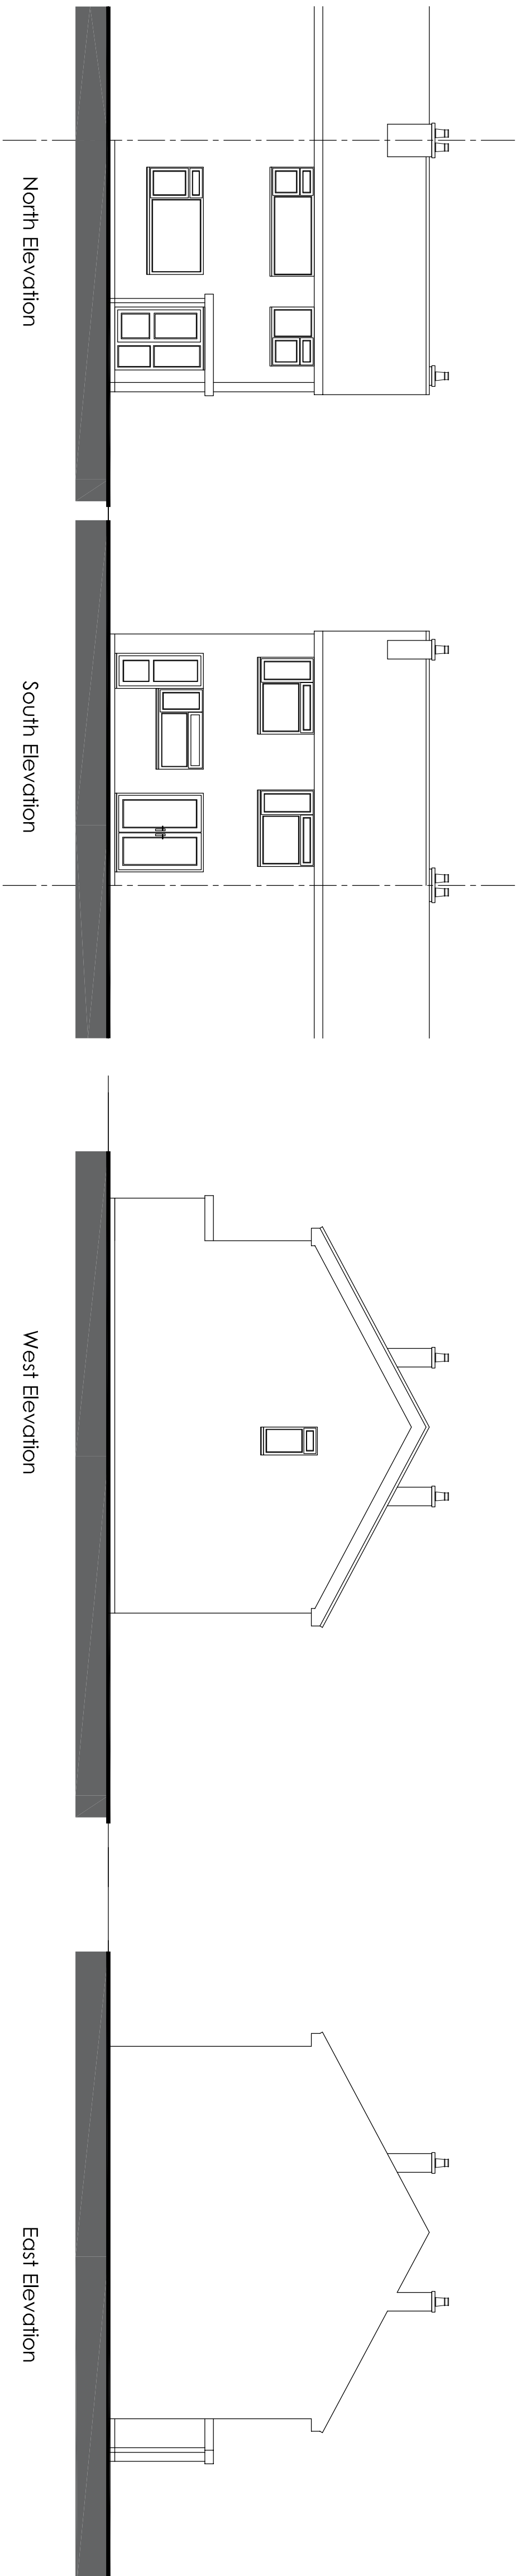


Proposed Parking
Proposed Extension


Scale in Metres
0 5 10 15 20 25 for 1:500

Scale in Metres
0 10 20 30 40 50 60 for 1:1250

Proposed Elevations

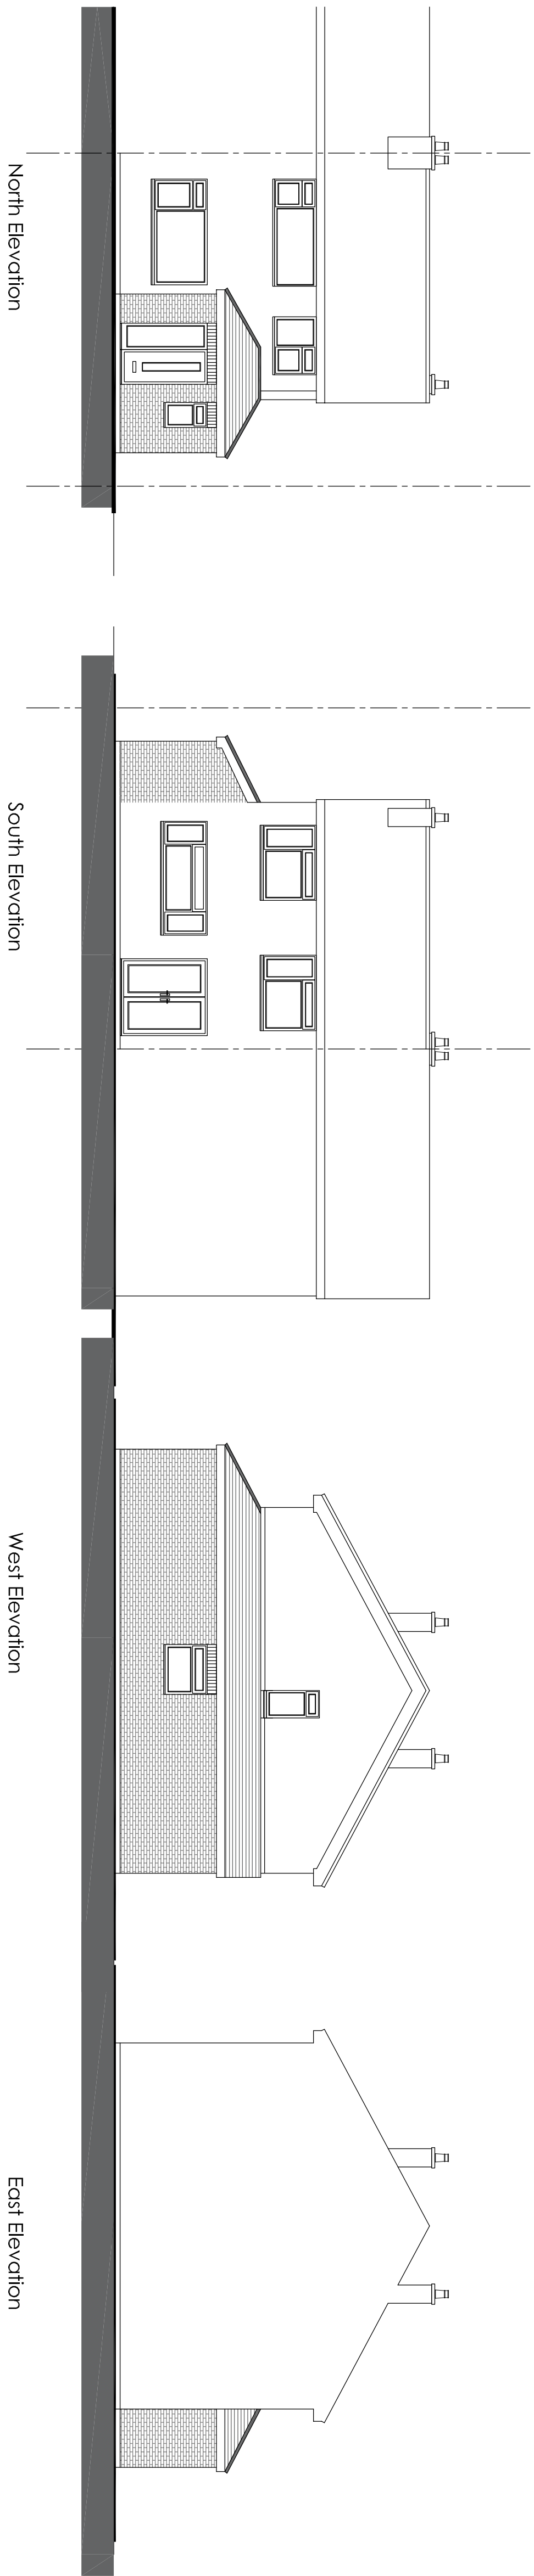

Proposed Floor Plans

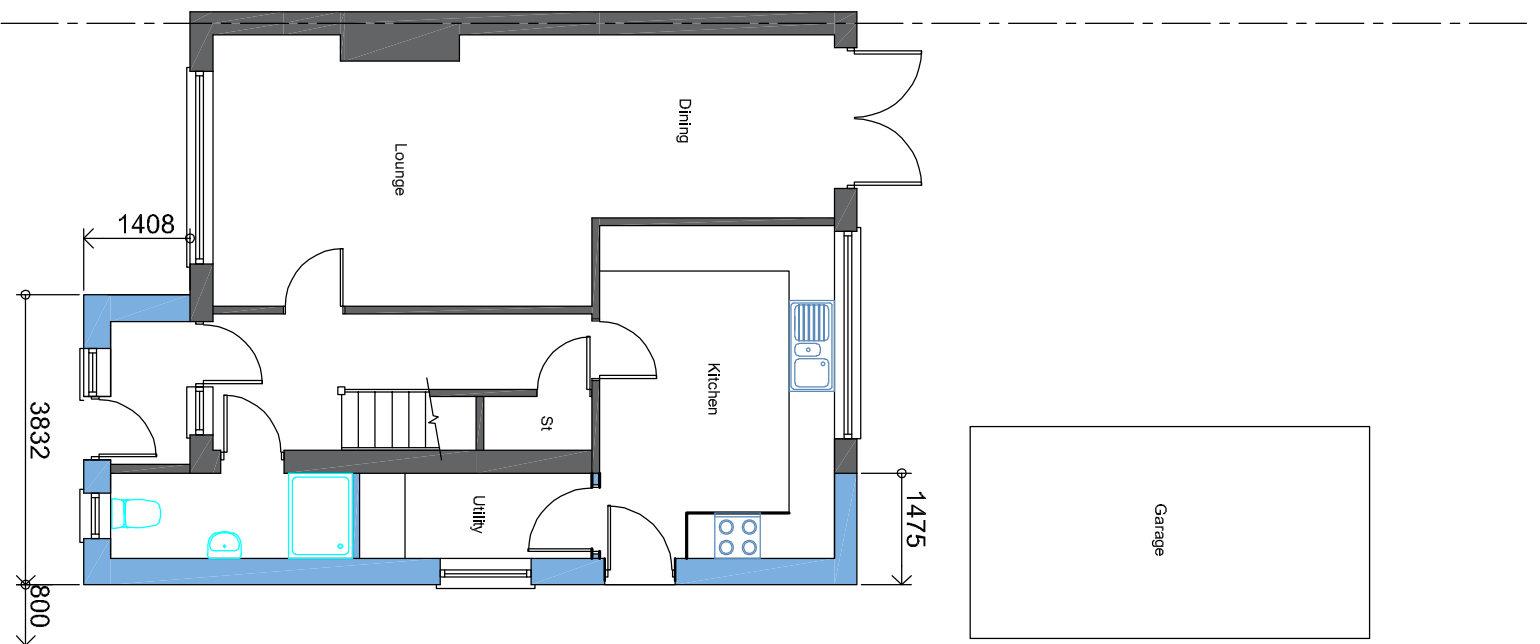

Scale in Metres
0 1 2 3 4 5 for 1:100

Drawn By	Date	SHEET SIZE	Approved By	Date
CF	21/08/24	A1		

Checked By	Revision	Scale
CFA	FULL 01	1-100

PLANNING

2 Emerald Close Watlington Hill PO7 8NZ
Tel: 023 92 43584 Fax: 023 92 35854
Email: info@flintassociates.co.uk

Proposed Extension

Chris Flint Associates Ltd
CHARTERED SURVEYORS - PROJECT MANAGERS
DEVELOPMENT CONSULTANTS

Gillian Sharley-Price
15 Highland Rd
Emsworth
PO10 7L