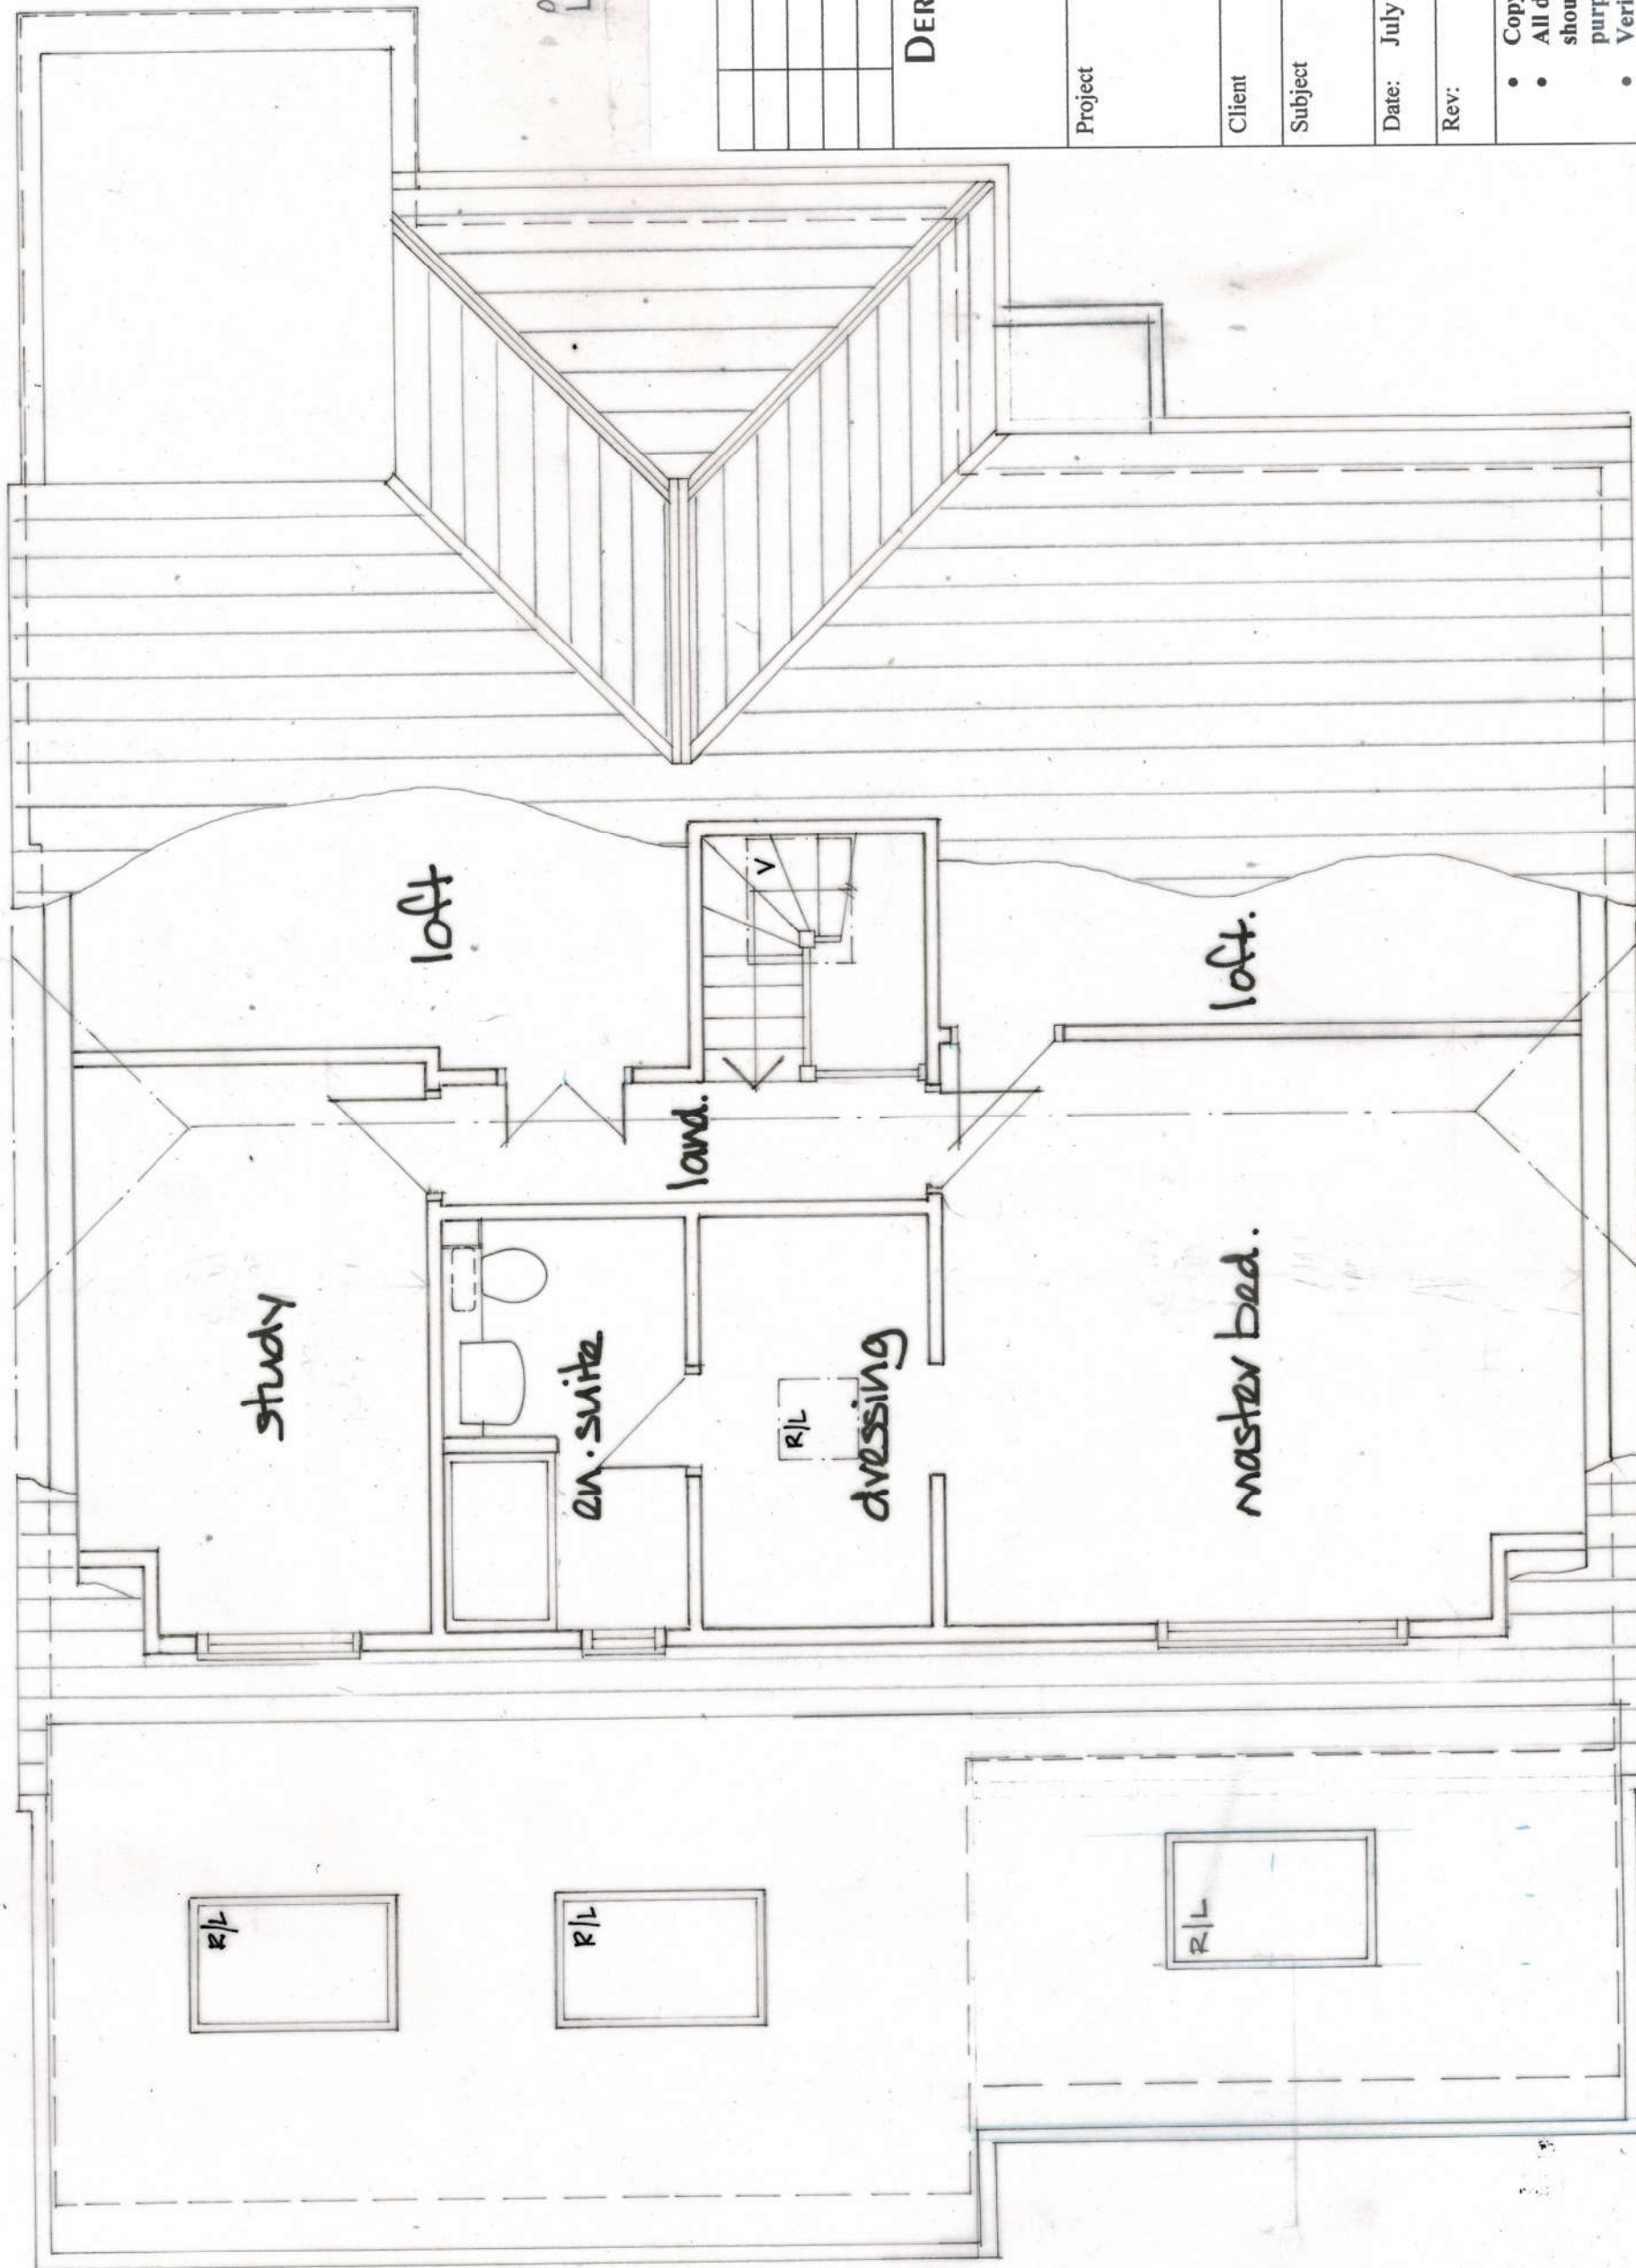


DEREK TREAGUS ASSOCIATES ARCHITECTURAL SERVICES Tel: 07956 624094 Email: derek.treagus@gmail.com			
Project	REAR EXTENSION & LOFT CONVERSION AT 17 VALETTA PARK, EMSWORTH, HAMPSHIRE.		
Client	Mr & Mrs H Pead		
Subject	Planning Drawing First Floor Plan		
Date:	July 2024	Scale:	1: 50
Rev:		Drg. No.	24/392/04
• Copyright reserved. • All dimensions are to be site confirmed and should not be scaled unless for Planning purposes. • Verify all queries with the office.			