


52 BACON LANE, HAYLING ISLAND.

PROPOSED FIRST FLOOR EXTENSIONS REV D

PROPOSED FIRST FLOOR PLAN Scale 1:50 @ A3

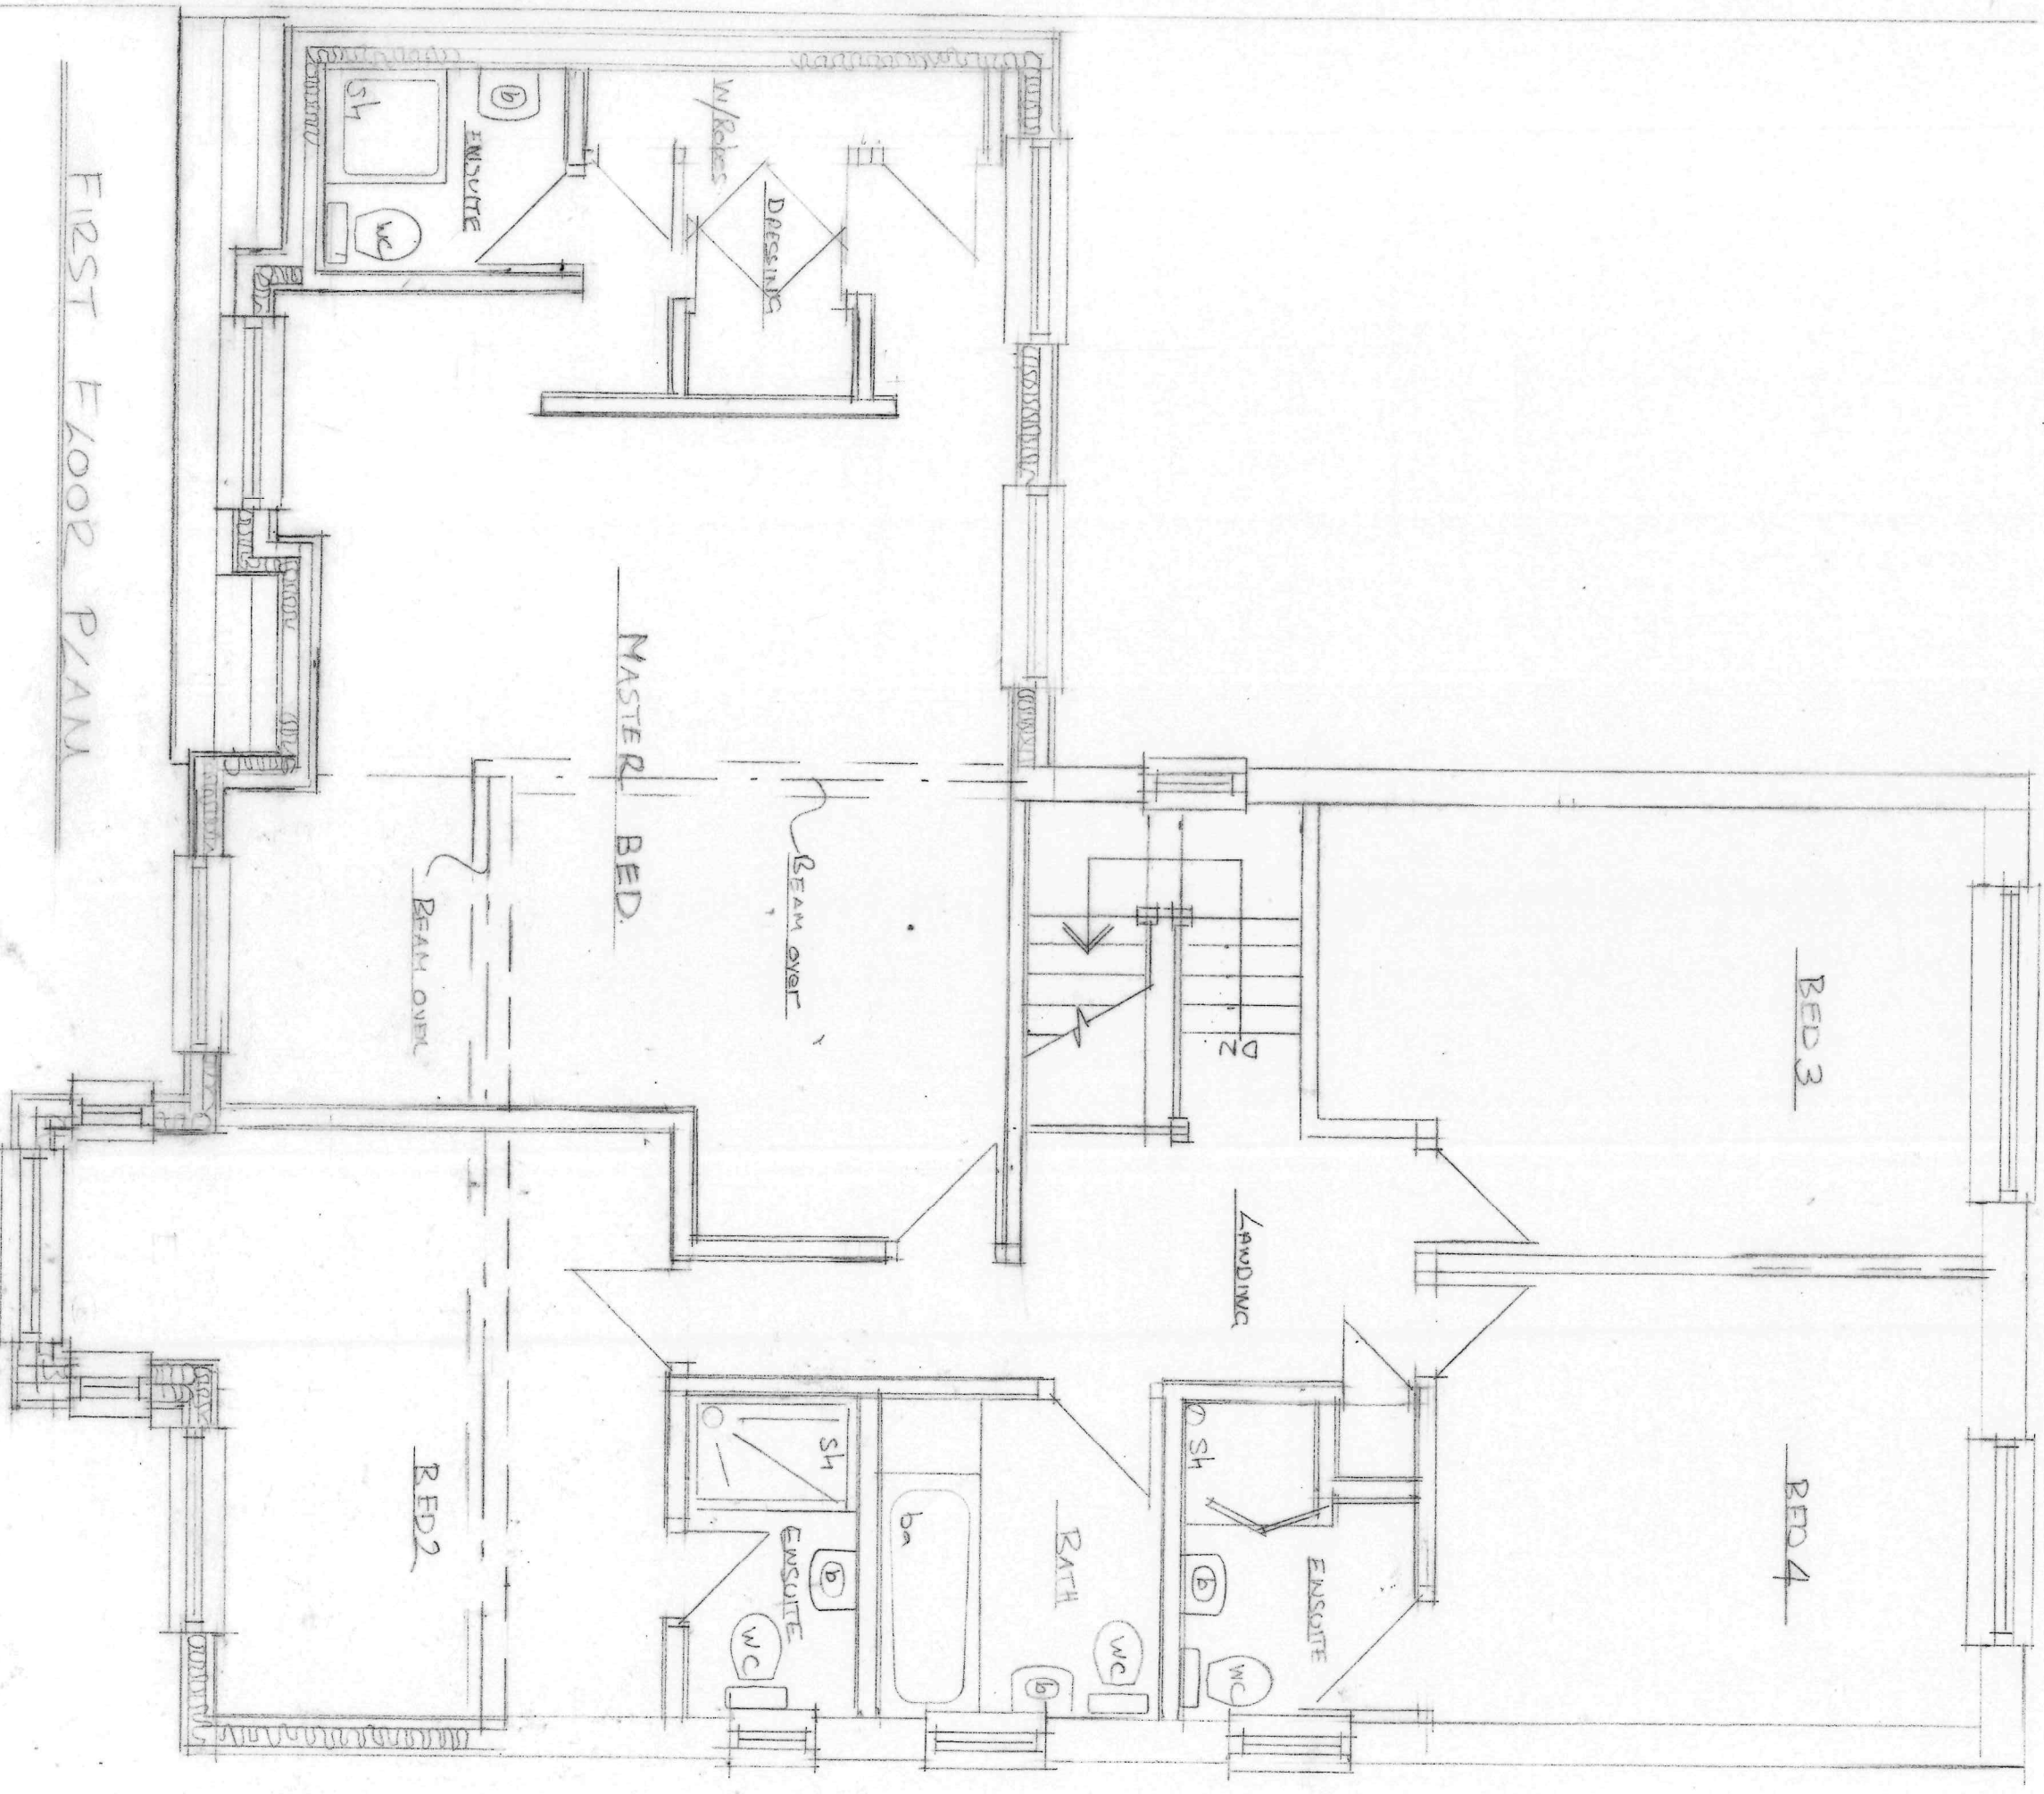

FIRST FLOOR PLAN