



Note:
Do not Scale from this Drawing (except for planning approval).
All dimensions are in millimetres and to be checked on site.
All Dimensions relating to subcontractors or suppliers work
must be checked and agreed between the main contractor and
the sub-contractors and suppliers.

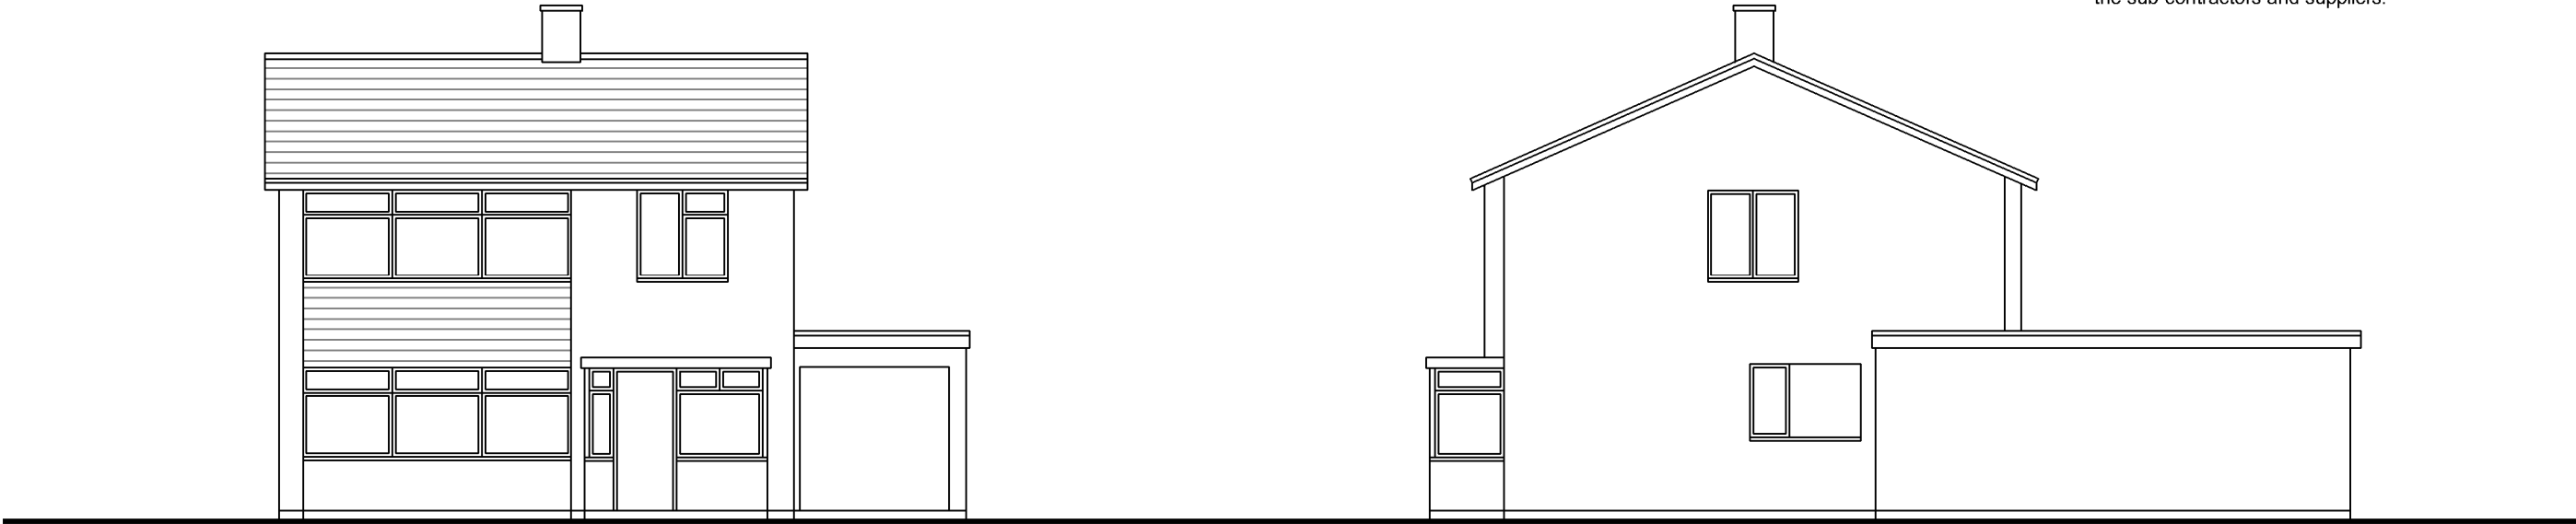


EXISTING FRONT ELEVATION
SCALE 1:100

EXISTING SIDE ELEVATION
SCALE 1:100

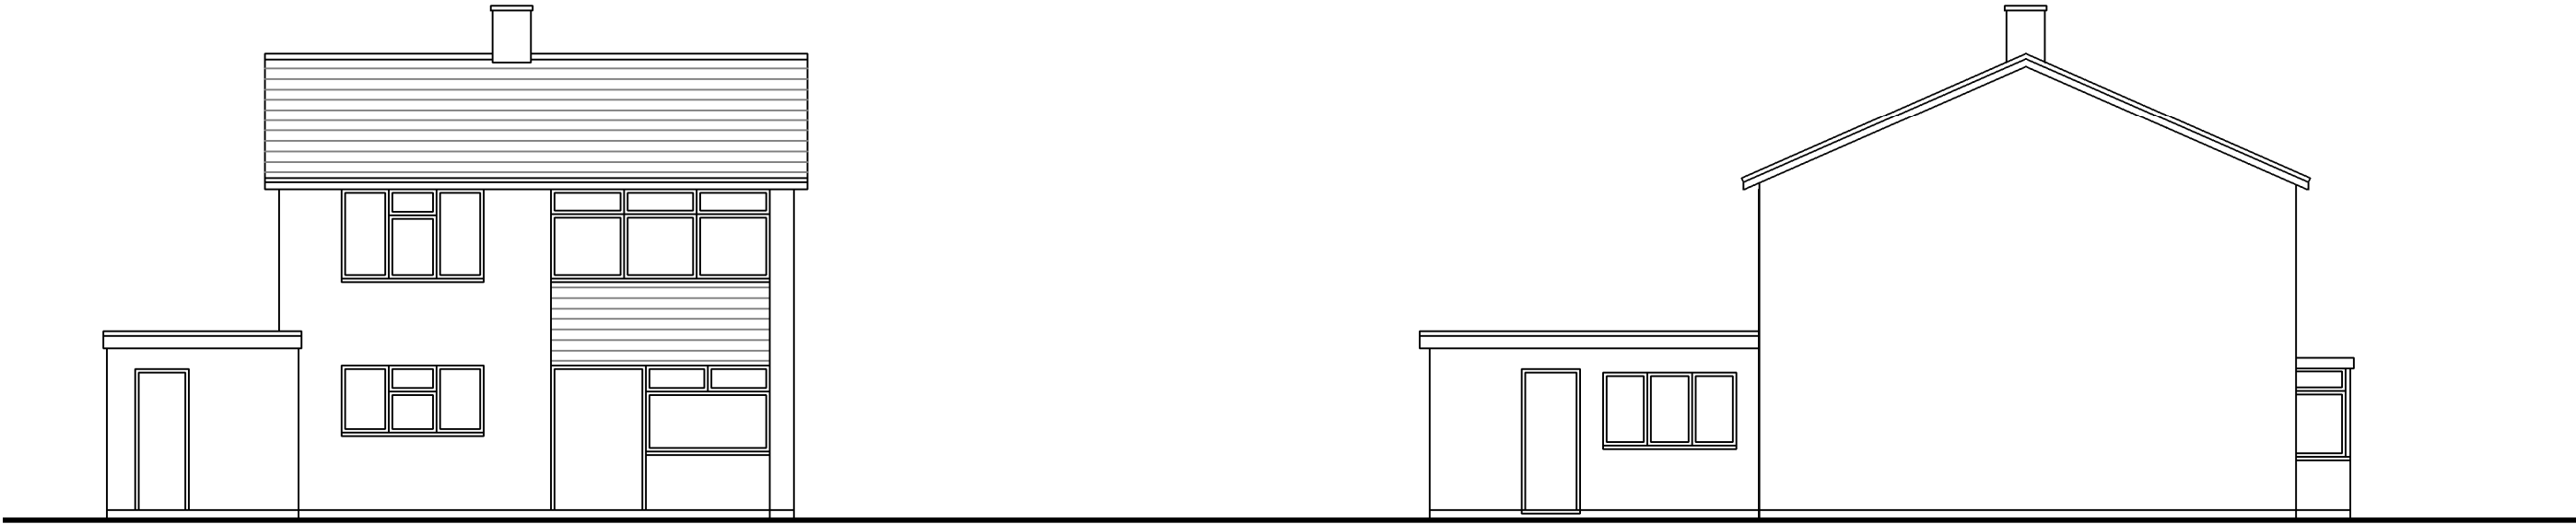

EXISTING REAR ELEVATION
SCALE 1:100

EXISTING SIDE ELEVATION
SCALE 1:100

 

DRAWING TITLE - MEASURED SURVEY - EXISTING ELEVATIONS		DATE - July 2024		SCALE - 1:50 @ A3	
		DRN - gp	CHK - -	DRAWING REF - 24259 EX102	Rev -
CLIENT - Mr & Mrs Hooper, 15 Belmont Grove, Bedhampton.					

grp architectural design
t. 07747 011252 e. gavin.page77@gmail.com