

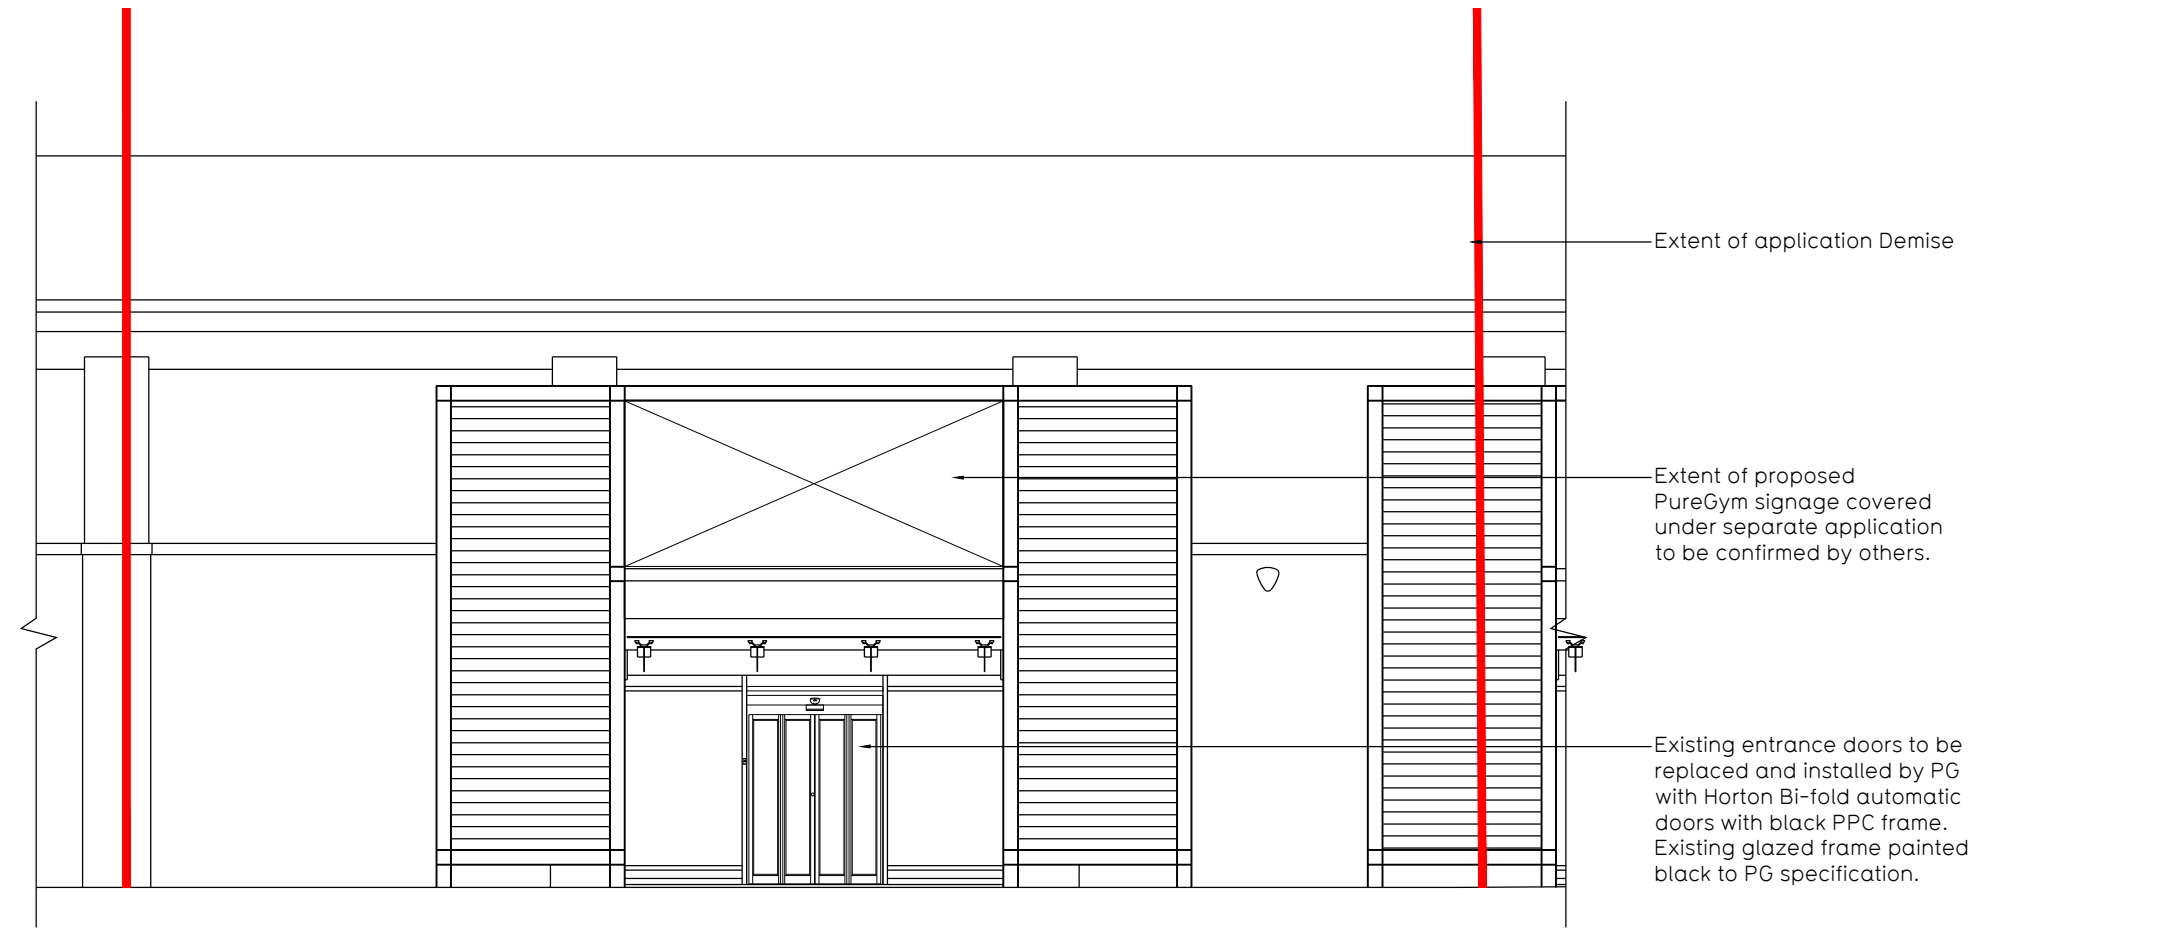


 

Proposed Front Elevation - 1:100

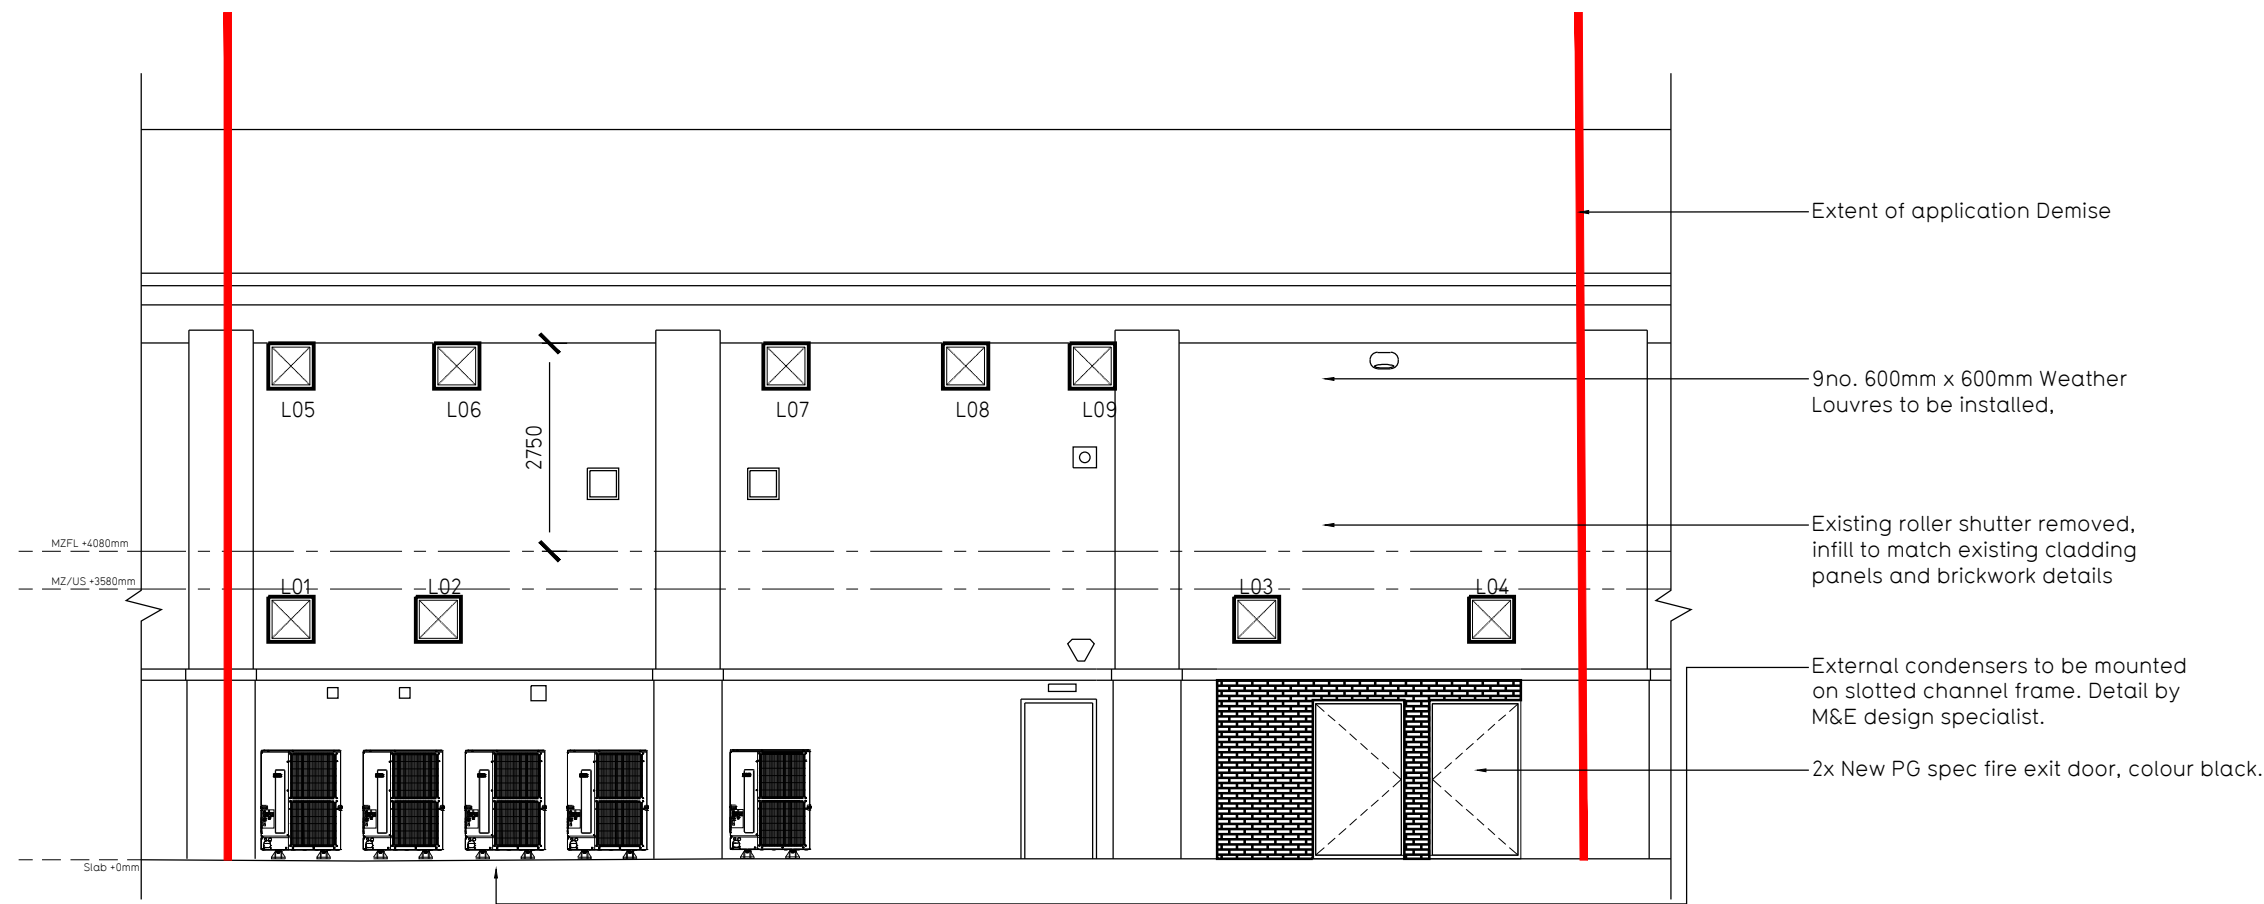

Proposed Rear Elevation - 1:100

Key

Application Demise

Rev	Date	Description	DRAWING TITLE		Drawn/ Checked
PROJECT TITLE			Havant		
			Central RP, 6 Park Way, Havant PO9 1HH		
DRAWN / CHECKED			DATE	SCALE	JOB No
MJ/TH/CS			30.08.24	1:100 @ A1	2498
DRAWING PURPOSE			TOWN PLANNING APPLICATION		
			104 PE		
			Rev		
			P00		
			Pure Gym Ltd		
			Town Centre House		
			The Merrion Centre		
			Leeds		
			LS2 8LY		
			e: architecture@puregym.com		
			t: 0113 285 8787		
			w: www.puregym.com		