



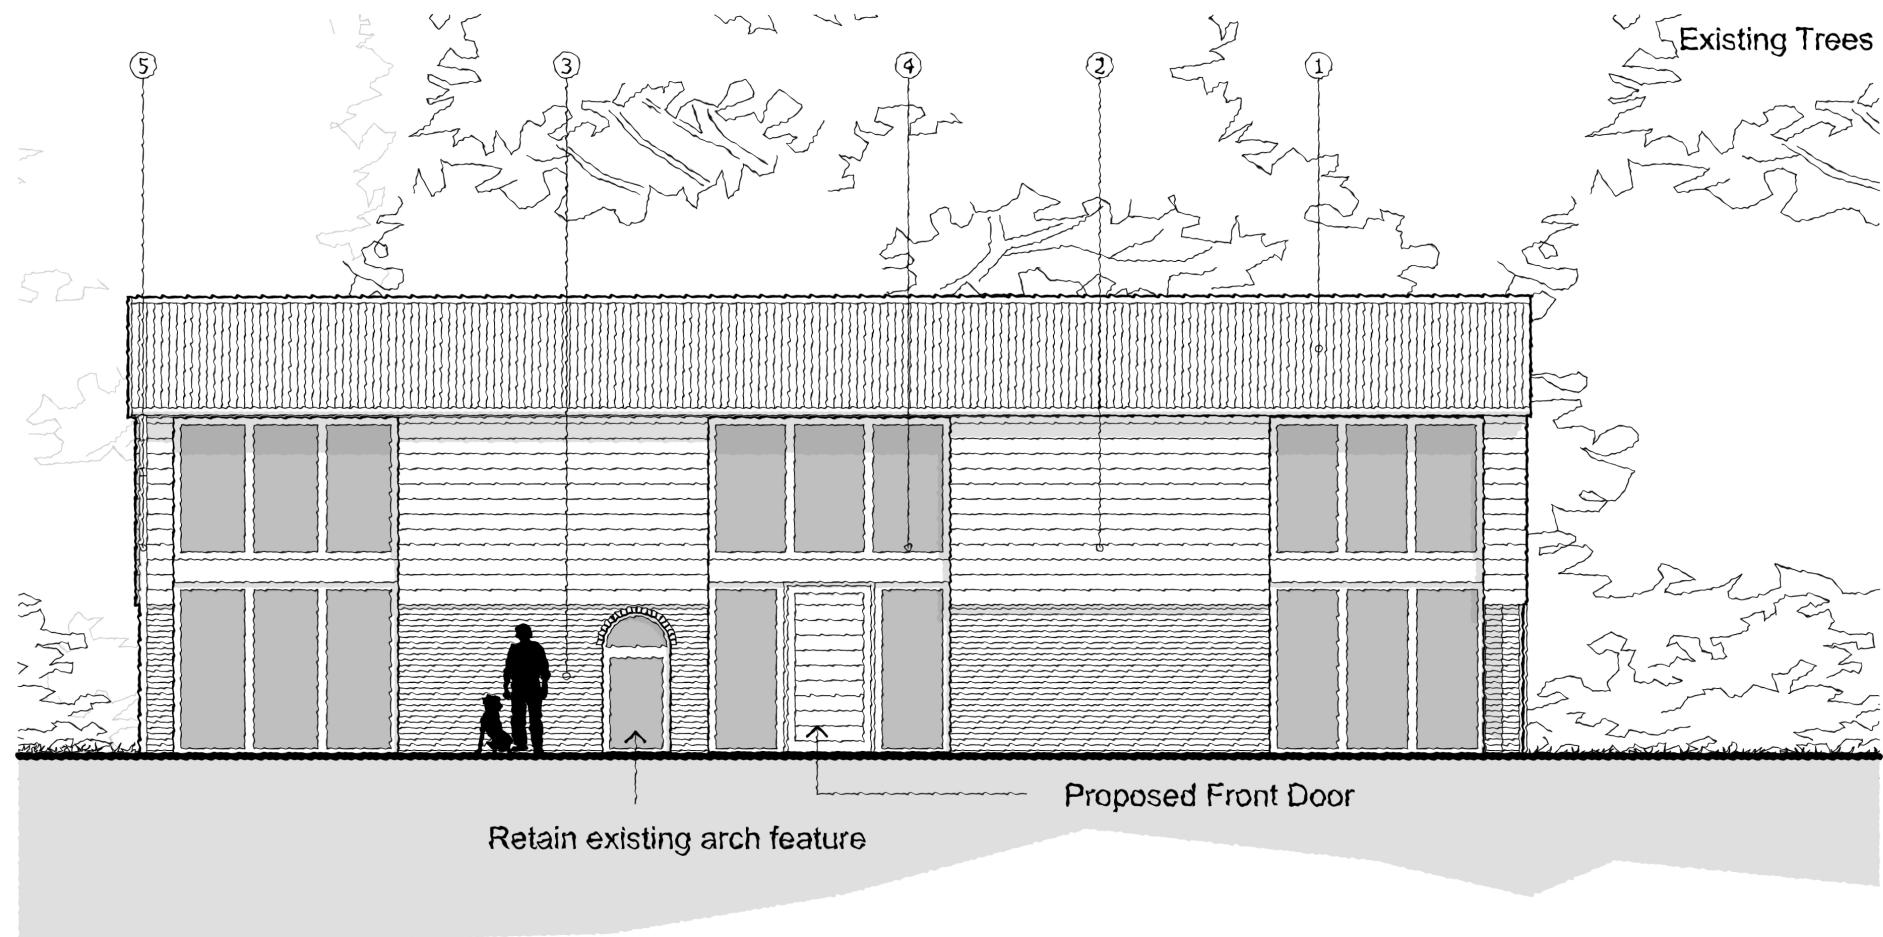


PROPOSED EAST ELEVATION [1:100]

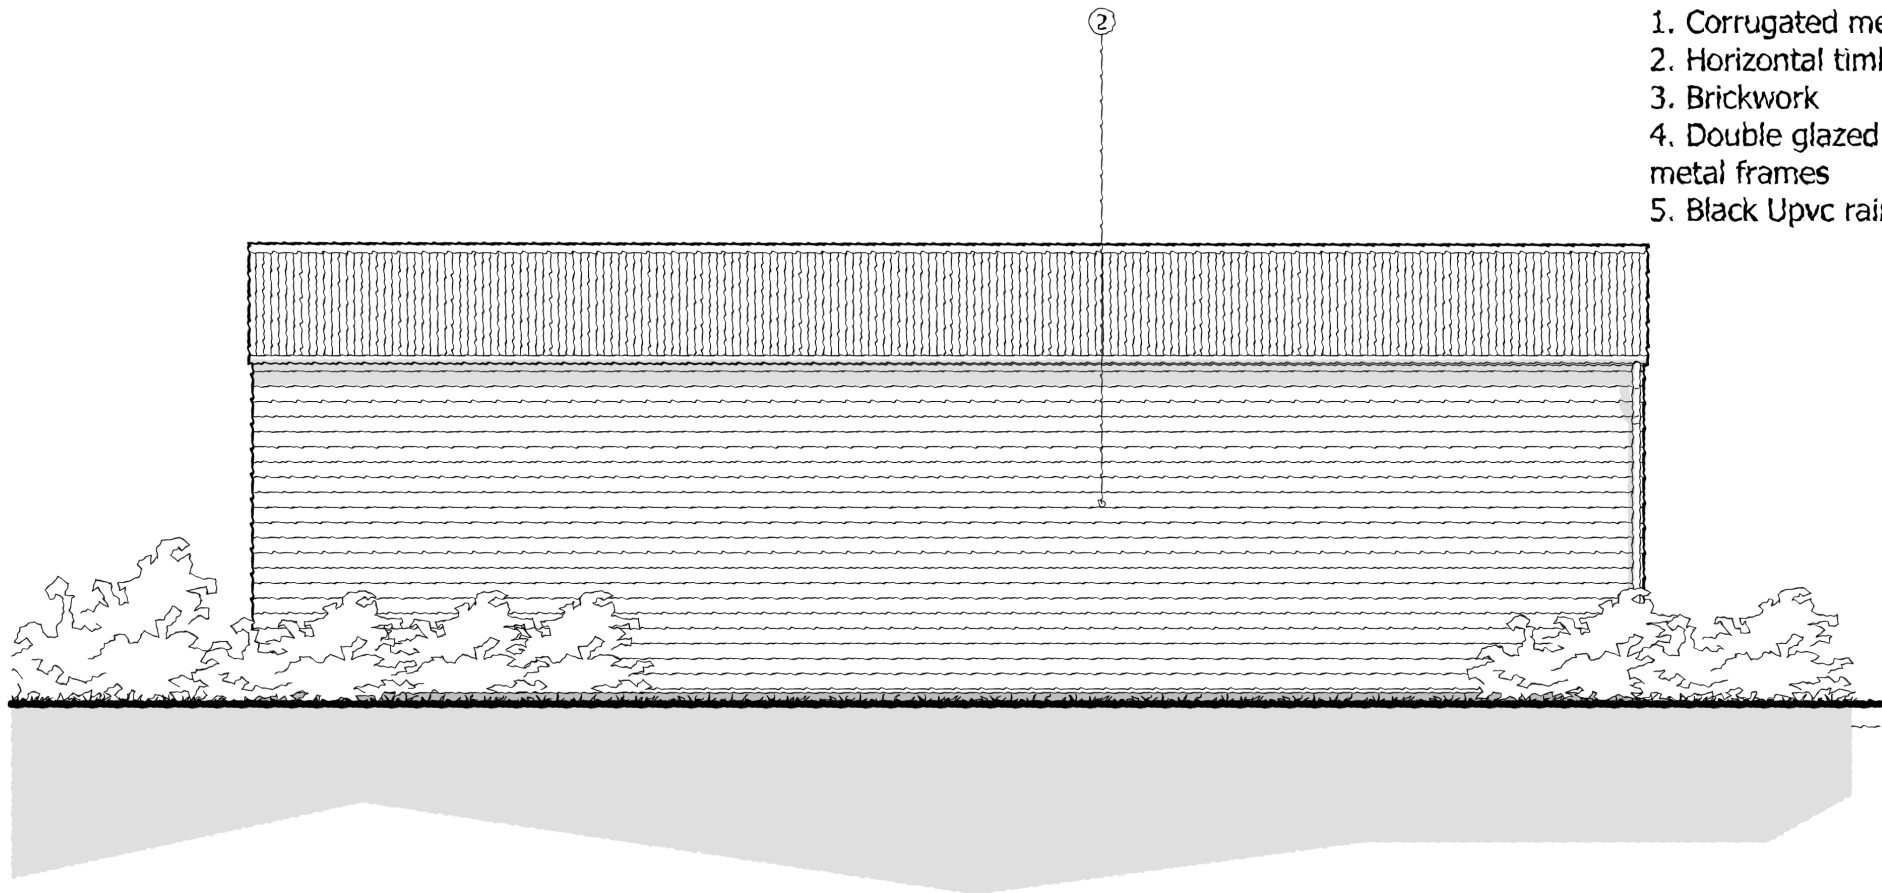


PROPOSED WEST ELEVATION [1:100]


- MATERIALS KEY
- 1. Corrugated metal roofing sheets
 - 2. Horizontal timber cladding
 - 3. Brickwork
 - 4. Double glazed windows within metal frames
 - 5. Black Upvc rainwater goods

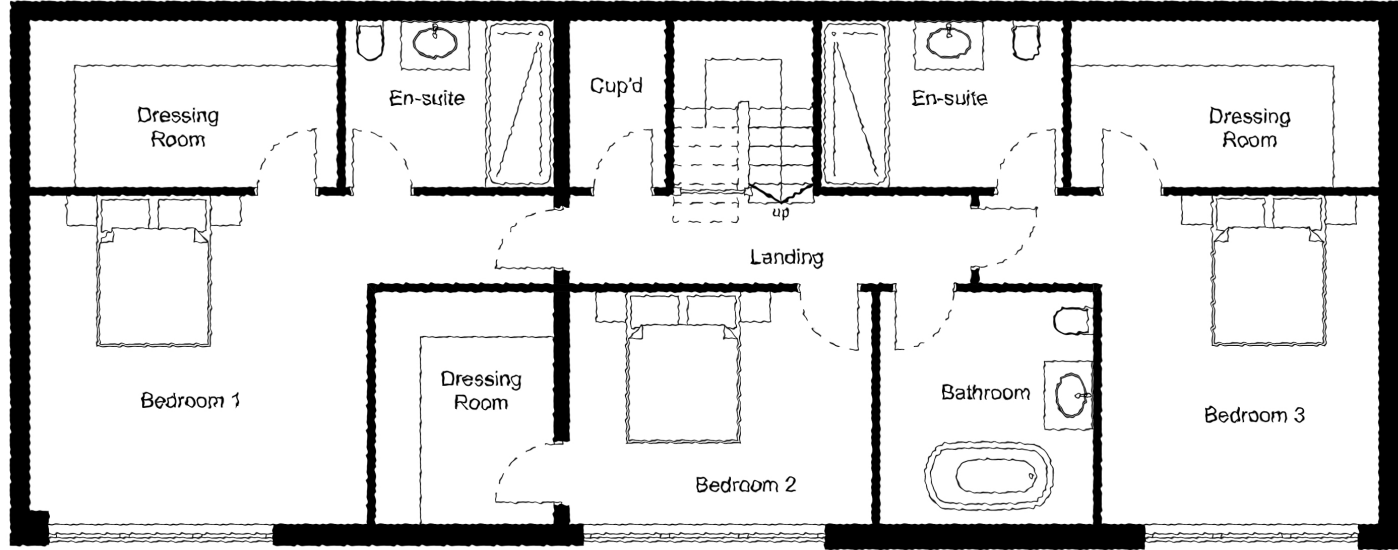

PROPOSED FIRST FLOOR PLAN [1:100]

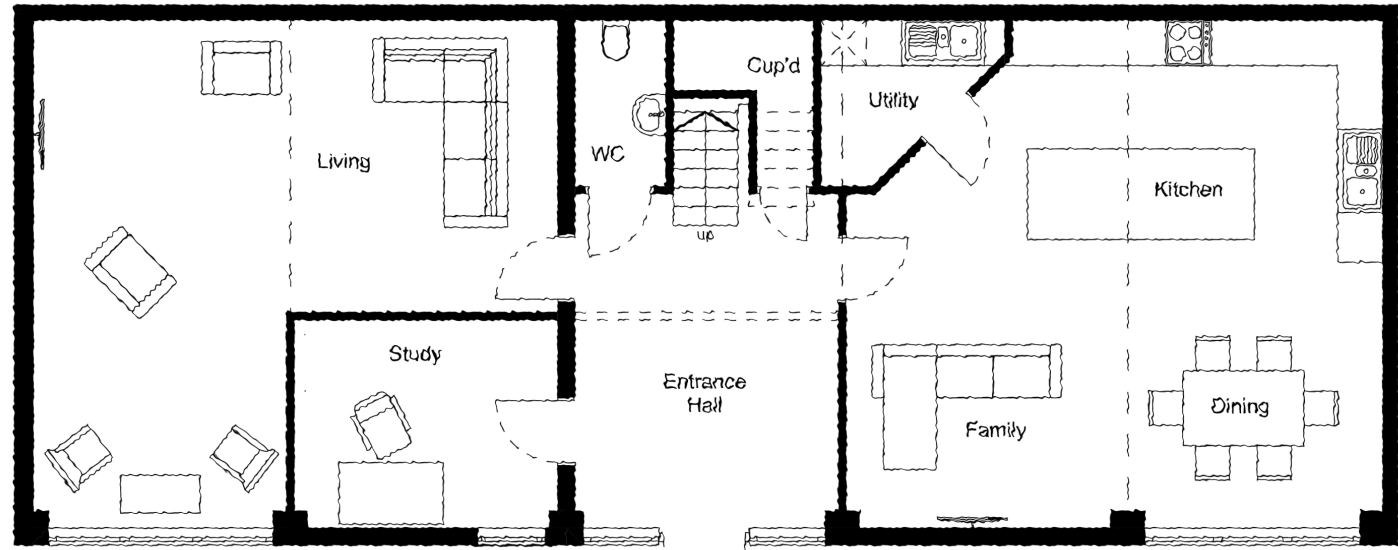


PROPOSED GROUND FLOOR PLAN [1:100]

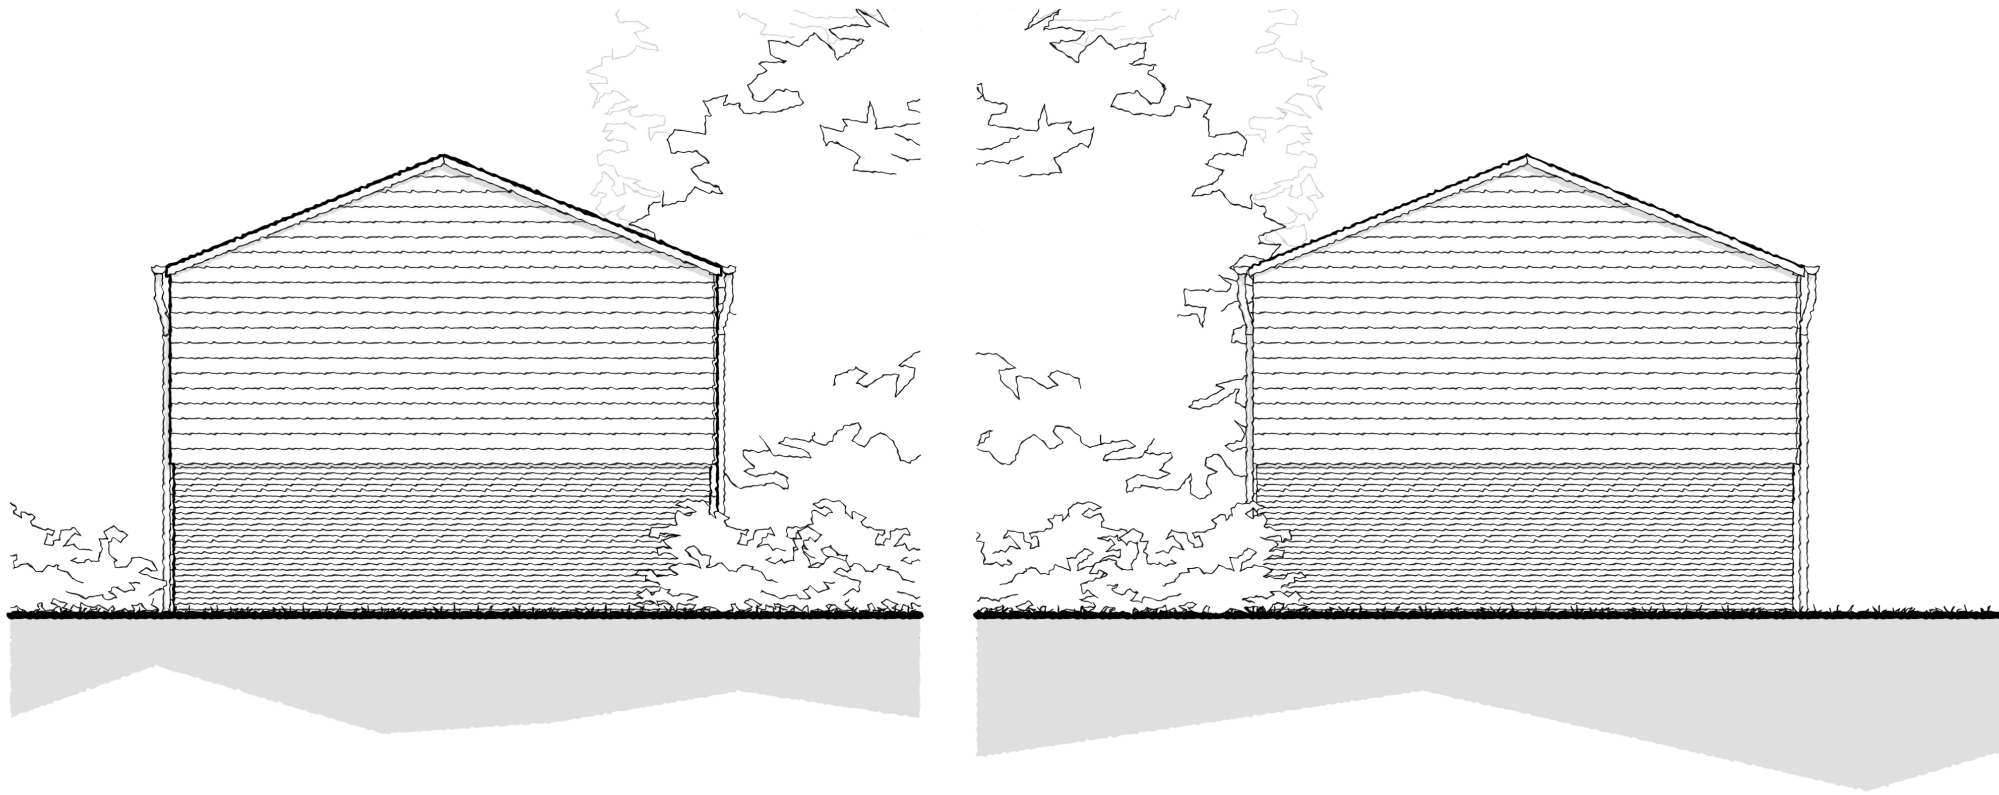

PROPOSED NORTH ELEVATION [1:100]

PROPOSED SOUTH ELEVATION [1:100]

REV	DESCRIPTION	DATE	AUTHOR	CHK'D	NOTES
-----	-------------	------	--------	-------	-------

 

DATE
JANUARY 2025
SCALE: 1:100

AUTHOR
CW
CHECKED BY

PROJECT
Proposed Conversion of Barn for Residential Use at 207
Havant Road, Hayling Island, Hampshire

CLIENT
CHS Homes

STATUS

FOR INFORMATION

DRAWING

Proposed Plans & Elevations

PROJECT NO.
624

DRAWING NO.
103

REV.