

WALL CONSTRUCTION LEGEND

TYPE GW1 - EXTERNAL WALLS below DPC

- 103mm Brickwork
- 100mm cavity fulfilled with insulation
- 100mm Unilin CT/PIR insulation (95mm with 5mm cavity)
- 100mm blockwork - Thermatite Shields

TYPE GW2 - EXTERNAL WALLS below DPC

- 100mm blockwork
- 100mm cavity fulfilled with insulation
- 100mm Unilin CT/PIR insulation (95mm with 5mm cavity)
- 100mm blockwork - Thermatite Shields

TYPE GW3 - PARTY WALL below DPC

- 100mm blockwork (density 1350 - 1600kg/m³)
- 100mm Isover RD Party Wall Roll
- 100mm blockwork (density 1350 - 1600kg/m³)

STRUCTURAL KEY - Groundworks


- [B+B] Span of new Beam and block floor to Structural Engineers and manufacturers design
- Concrete lintels over openings
- [FJ] Span of floor joists
- Foundations - Existing foundations locations and depths to be checked on site
New foundations widths and depths to be in accordance with Structural Engineers design and local ground conditions

All existing sewer locations and invert levels are to be checked on site prior to work commencing.



Any works near sewers are to be carried out in accordance with Structural Engineers details and building control approval and may be subject to further application / approval from local water authority

1:50 scale


0 1m 2m 3m 5m

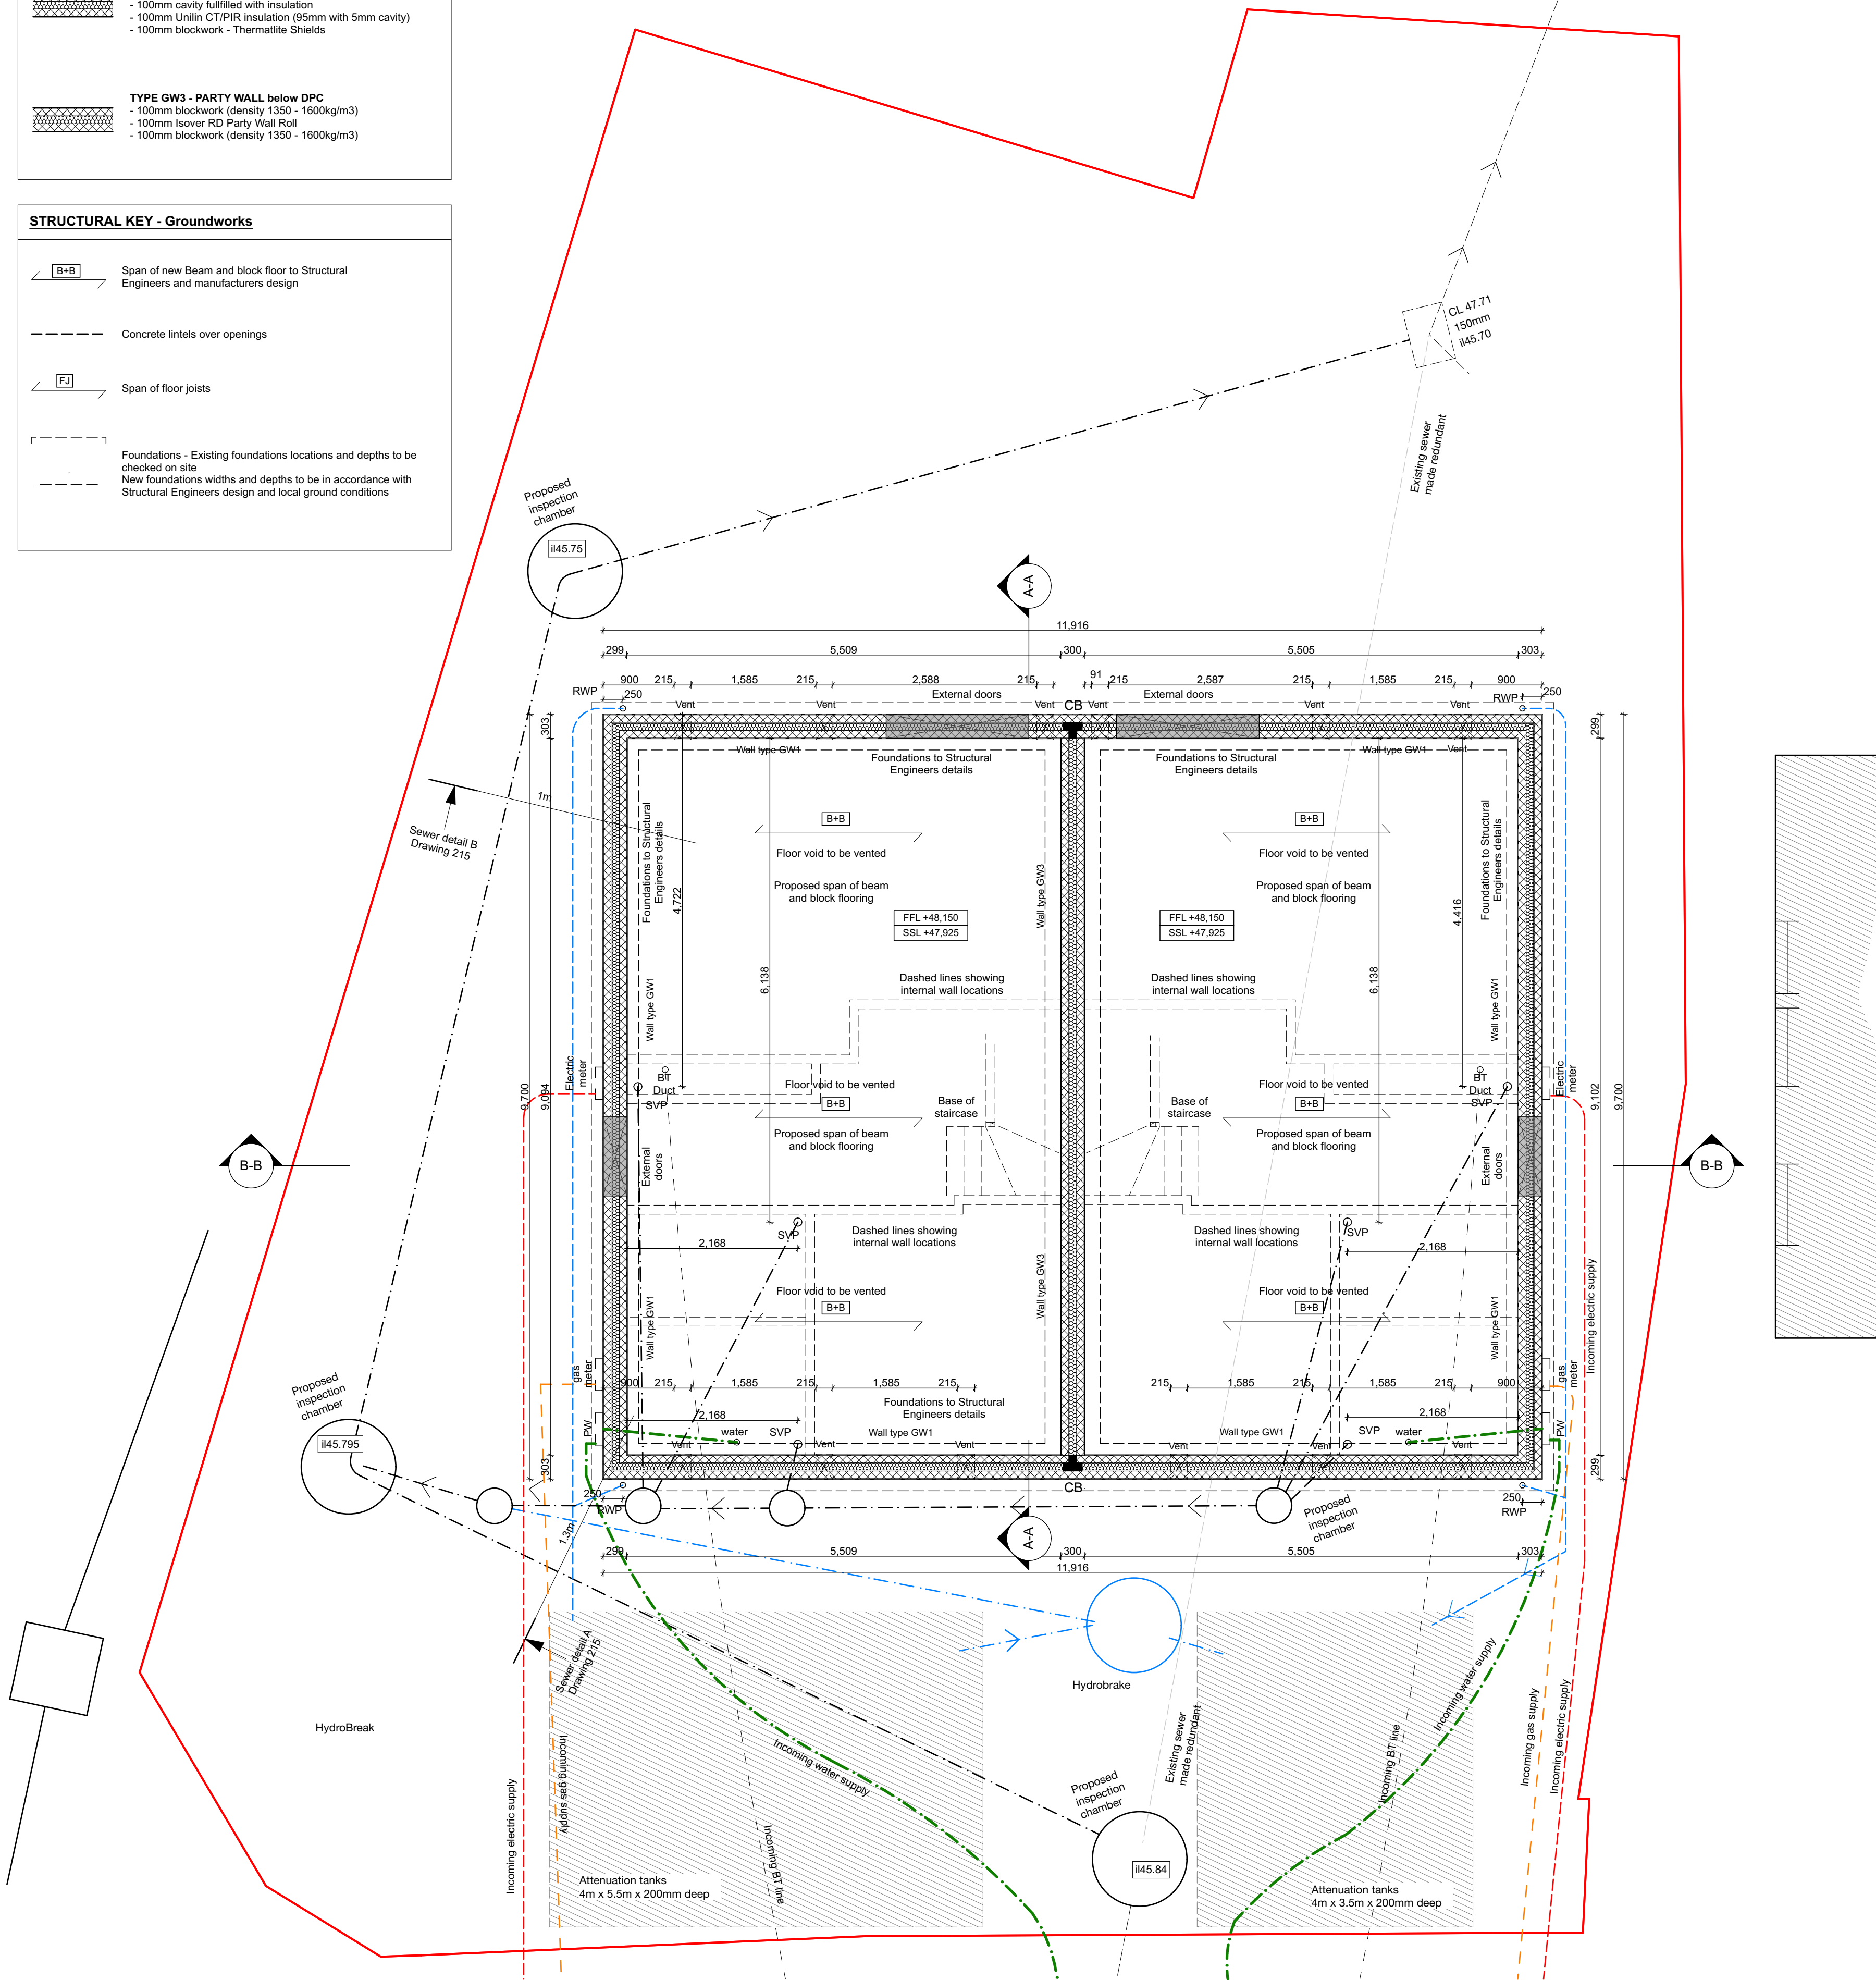

Groundworks Plan
1:50

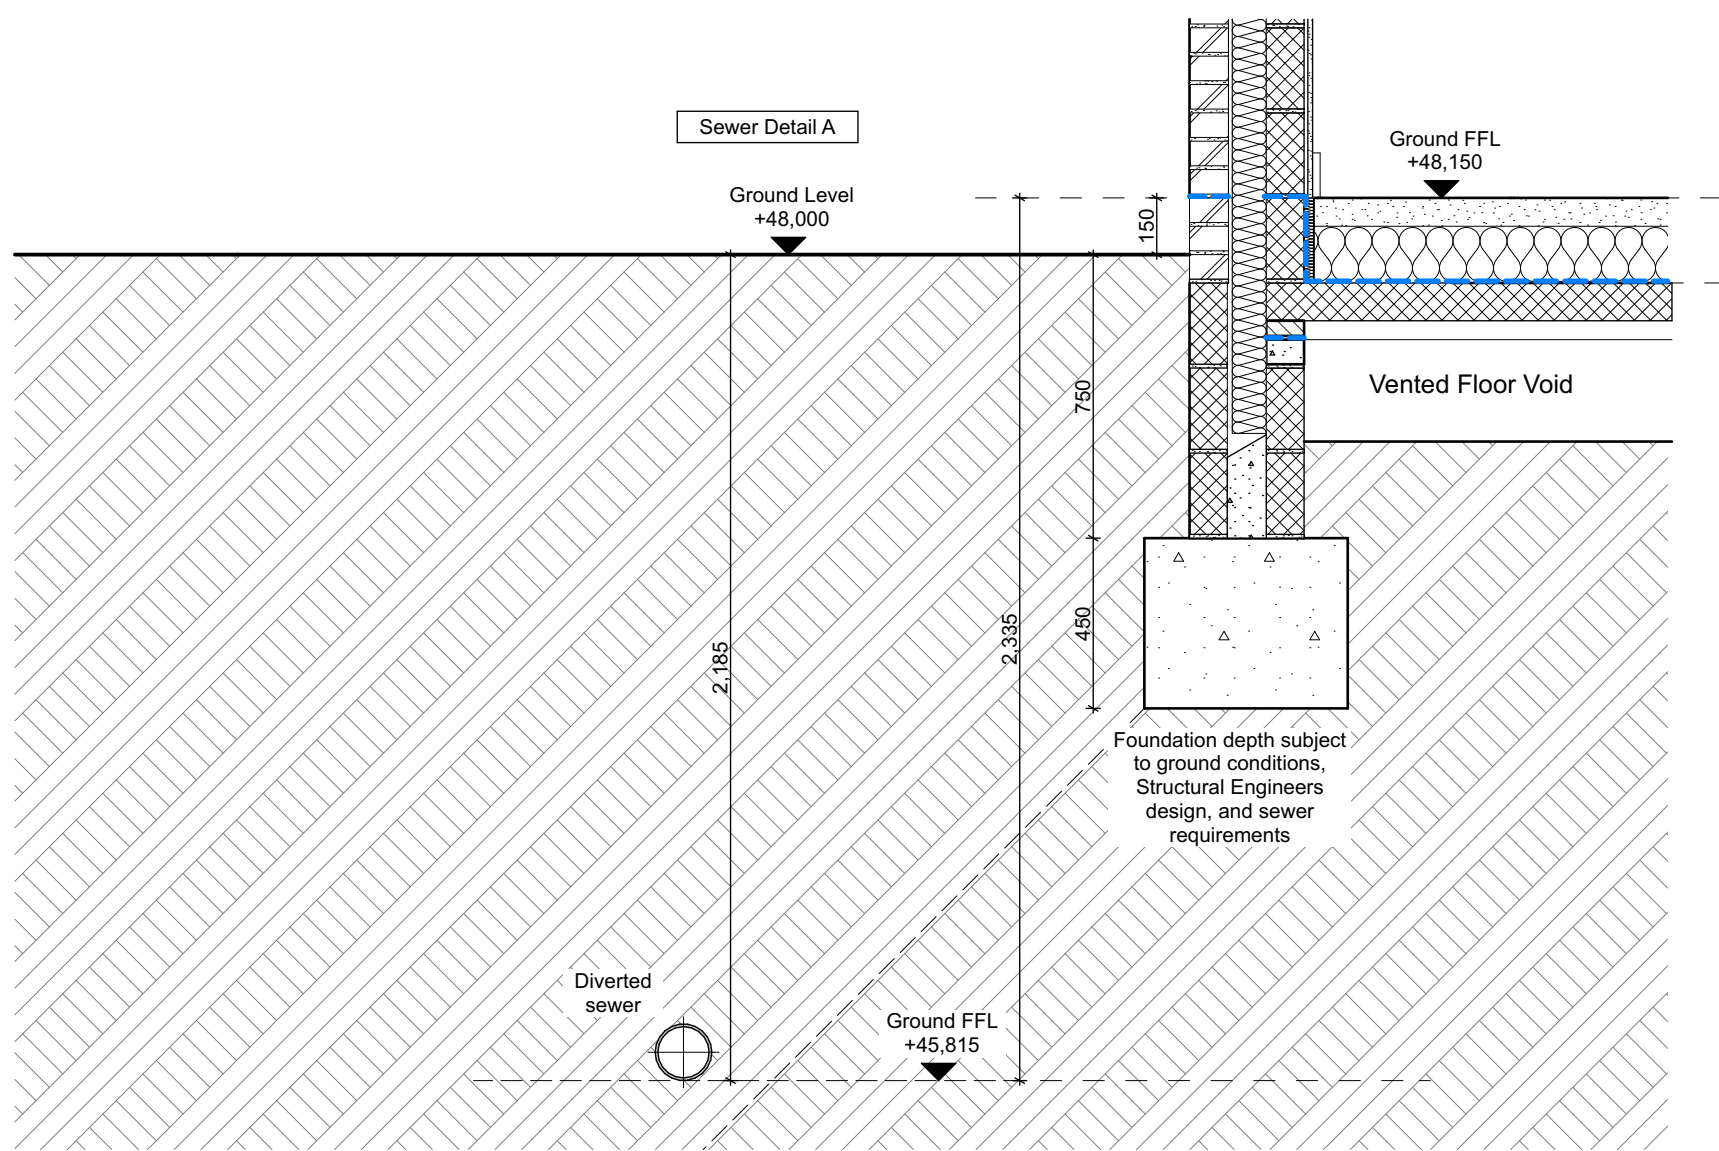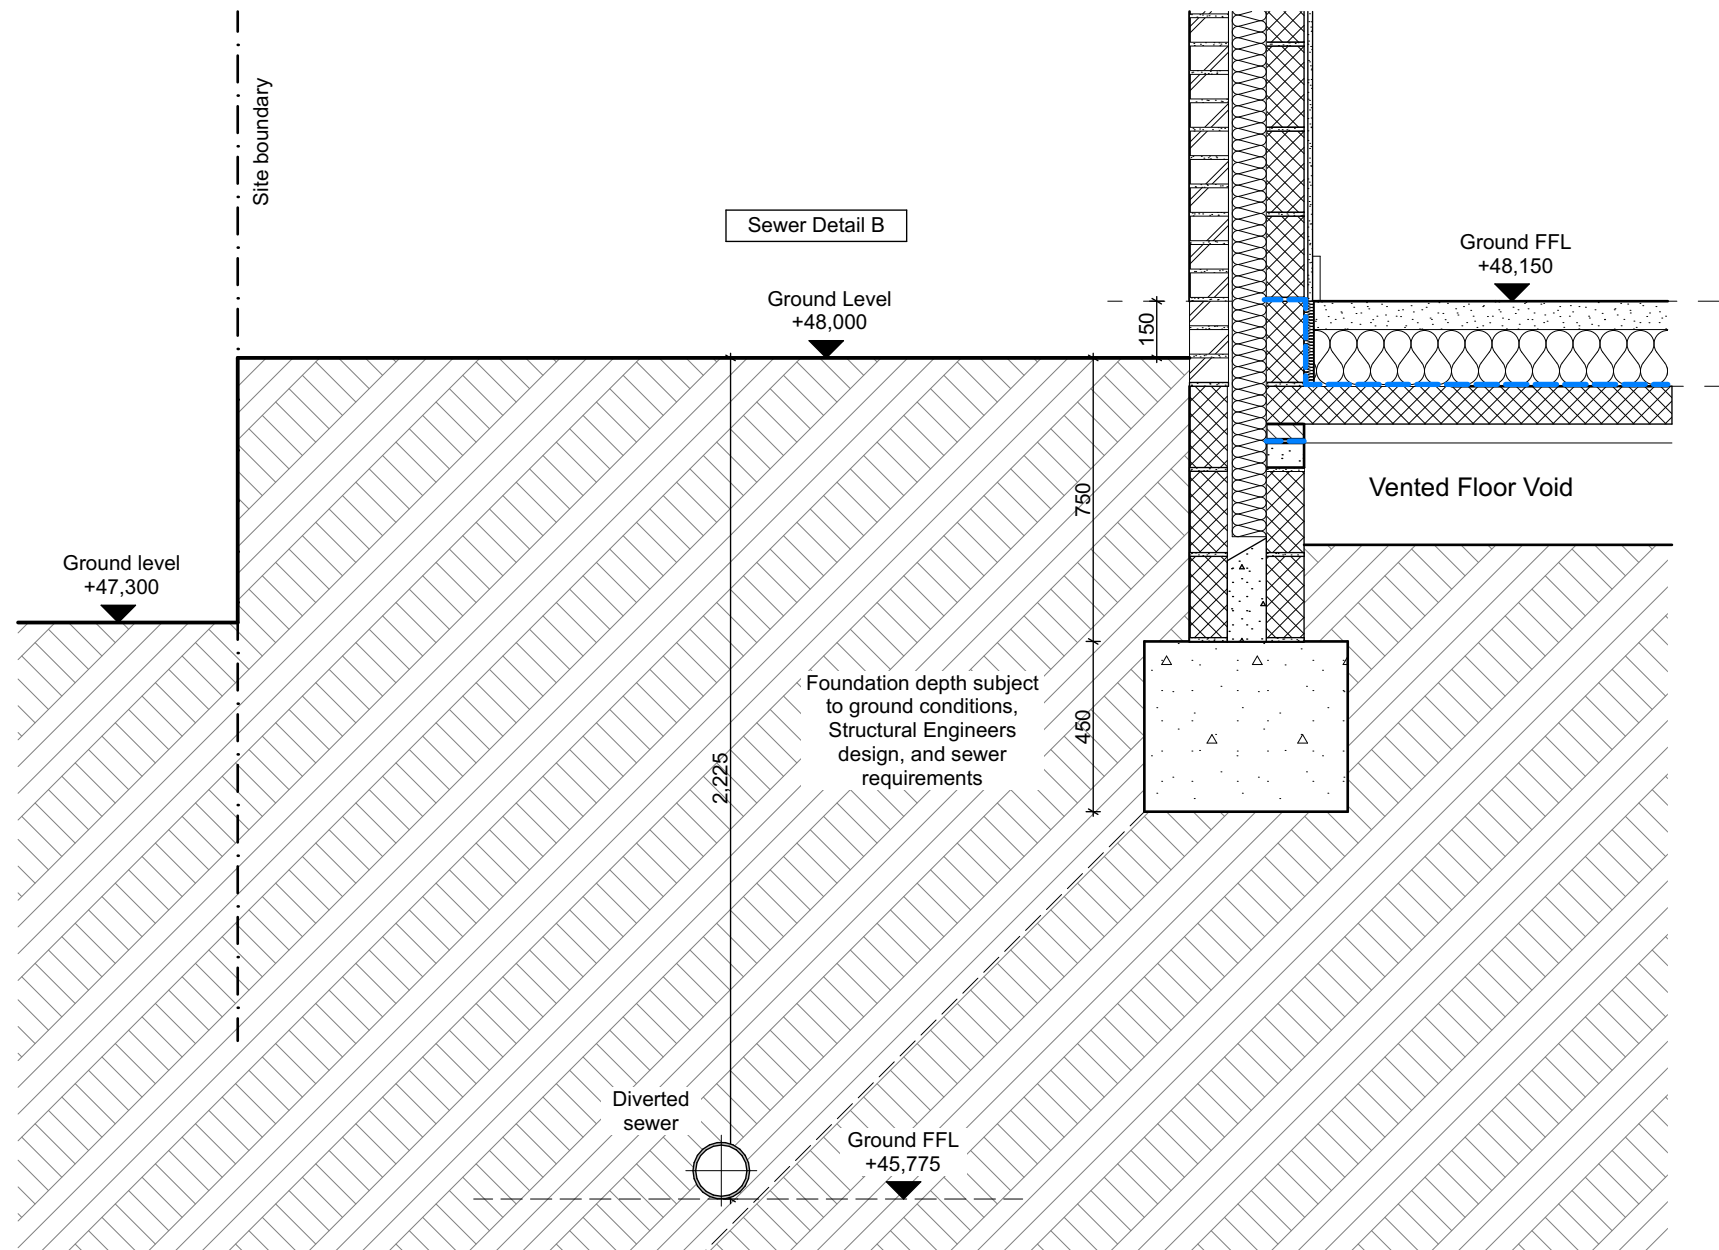

© RAS 2023
NOT TO BE SCALED. DIMENSIONS TO BE CHECKED ON SITE
SCALING FOR LOCAL AUTHORITY PURPOSES ONLY

 

Location Plan

NOTES

In addition to the hazards/risks normally associated with the types of work detailed on this drawing take note of the above. It is assumed that all works on this drawing will be carried out by a competent contractor working, where appropriate, to an appropriate method statement.

- CDM Risk Schedule**
- Specific health & safety risks associated with this building are highlighted, but not limited to the caution symbol adjacent to the item of risk.
Refer to risk schedule on individual drawing.
 - Injury caused by incorrect handling of large / heavy items.
 - Potential to fall from height.
 - Potential to fall from height through voids within floors.
 - Harm caused by handling lead.
 - Harm caused by Electrocutation.

The contractor is to ensure that the proposed works will be executed in accordance with any relevant conditions appended to the Local Planning Authority's Decision Notice, the current Building Regulations or warranty providers standards if required, the requirements of the Fire Officer, the Institute of Electrical Engineers handbook (current edition) and the requirements of the local Water Authority where required.

Materials and workmanship should, where applicable, comply with the current British Standards institute specifications and Codes of Practice. Where such guidance does not exist, materials and workmanship should conform to established good practice.

The location of existing services should be established prior to the commencement of any works - if discovered to be at variance with that shown on the drawings or services maps, the design consultants must be notified immediately.

The contractor is to check all dimensions, both internal and external, prior to the commencement of any works, including the ordering of materials - Any errors must be reported to the design team.

Where proprietary materials, fixtures or fittings are used, they must be placed / fitted strictly in accordance with the manufacturers written instructions and published details pertaining to the circumstance in which they are to be used.

The specification must be read in conjunction with all other drawings, schedules and documents which form part of this design package and Building Regulations submission.

Ensure All joints are taped / sealed in walls, floors and ceilings.

Any variations to be carried out on site should be brought to the attention of the design team for verification of compliance with statutory requirements and regulations prior to work commencing on site.

The drawing should be read in conjunction with Structural Engineers drawings and calculations.

All Structural Elements including steel beams, pad stones, all timber joists, lintels and ground floor structure to be carried out in accordance with Structural Engineers details. Any Structural sizes shown on this drawing are indicative only and must be read in conjunction with the Structural Engineers report.

DRAWING REFERENCE	
Drawing	Drawing
200	Construction Notes
201	Site Plan
202	Foundations Setting out
203	Site Plan
210	Ground Floor - Setting Out Plan
211	First Floor - Setting Out Plan
212	Roof Plan - Setting Out Plan
215	Groundworks Plan
220	Structural Layout - First floor joists
221	Structural Layout - Roof Structure
225	Electrical layouts - Ground Floor Plot 1
226	Electrical layouts - First Floor Plot 1
227	Electrical layouts - Ground Floor Plot 2
228	Electrical layouts - First Floor Plot 2
229	Electrical layouts - Roof Space
230	Elevations
235	Sections A-A, B-B
240	Staircase detail
400	Window / Door Schedule - Plot 1
401	Internal Door Schedule - Plot 1
402	Window / Door Schedule - Plot 2
403	Internal Door Schedule - Plot 2

BUILDING REGULATIONS

C3	Construction type changed to brick and blockwork. First floor layouts changed back to the planning layout. Elevations updated to planning layouts.	05.04.24	PR
C2	Update to surface water drainage	17.04.24	PR
C1	Construction Issue	19.02.24	PR
Revision	Description	Date	Drawn

Designer :



Project :

31 Forest End, Waterloooville
Proposed Residential development

Drawing :

Groundworks Plan

Date :	Scale :
Jan 2024	1:50, 1:20 @ A1
Drawing No. :	Status :
23 / 333 / 215	PRELIMINARY
	Revision :
	C3