


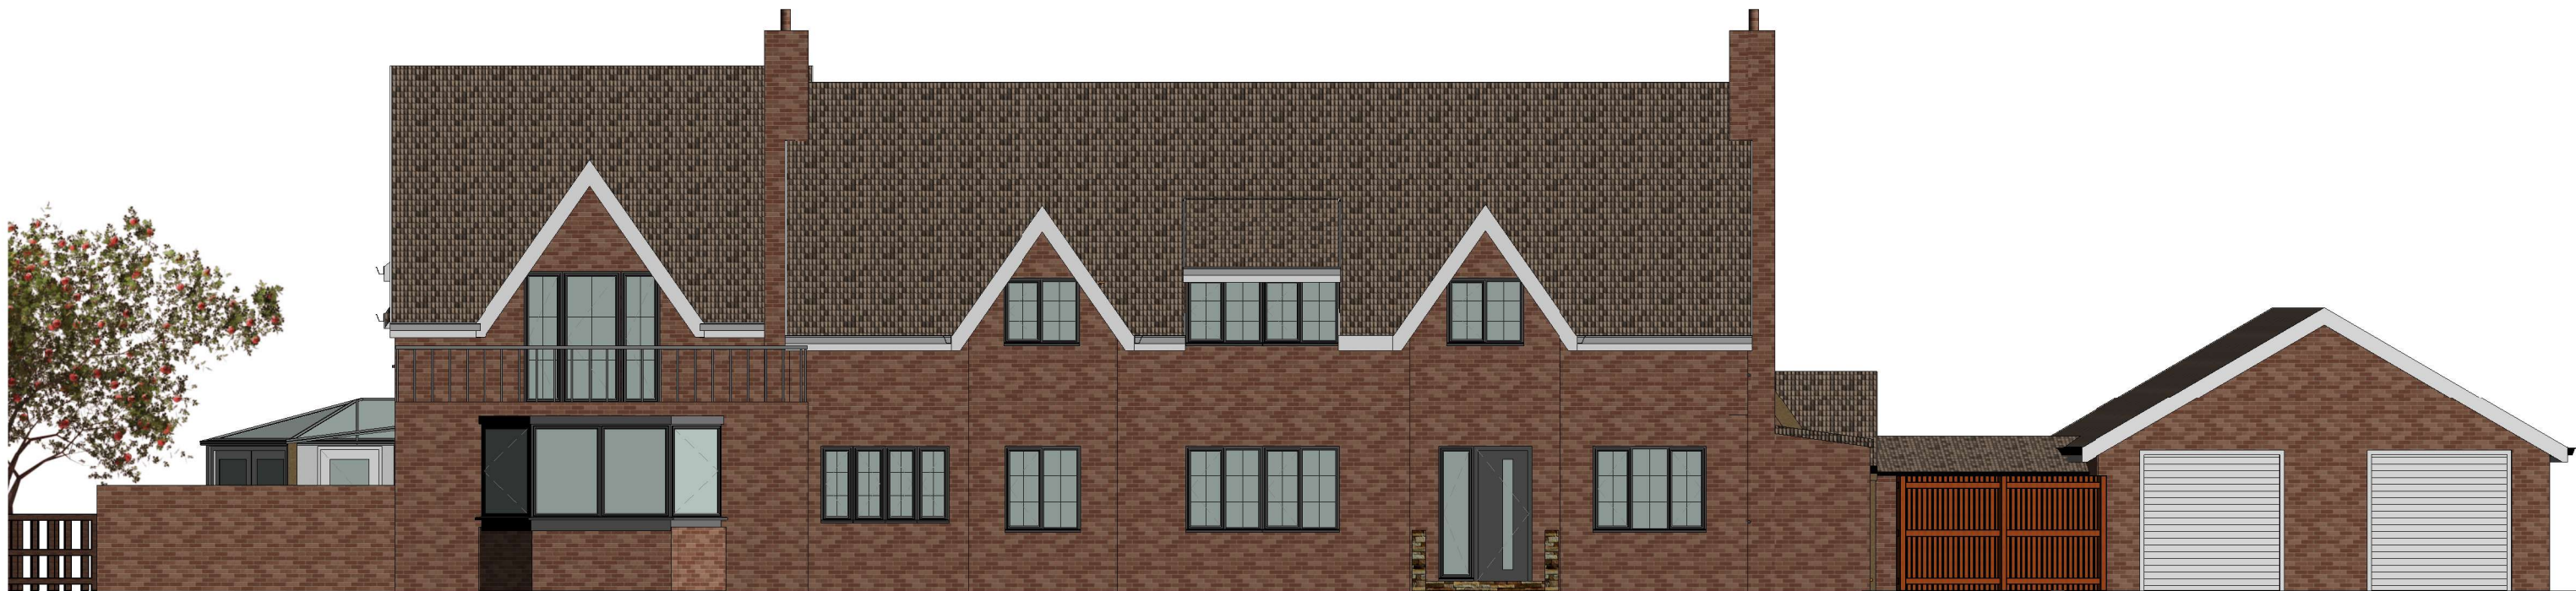

1 South Elevation
1 : 100



2 West Elevation
1 : 100



VISUAL SCALE 1:100 @ A3