


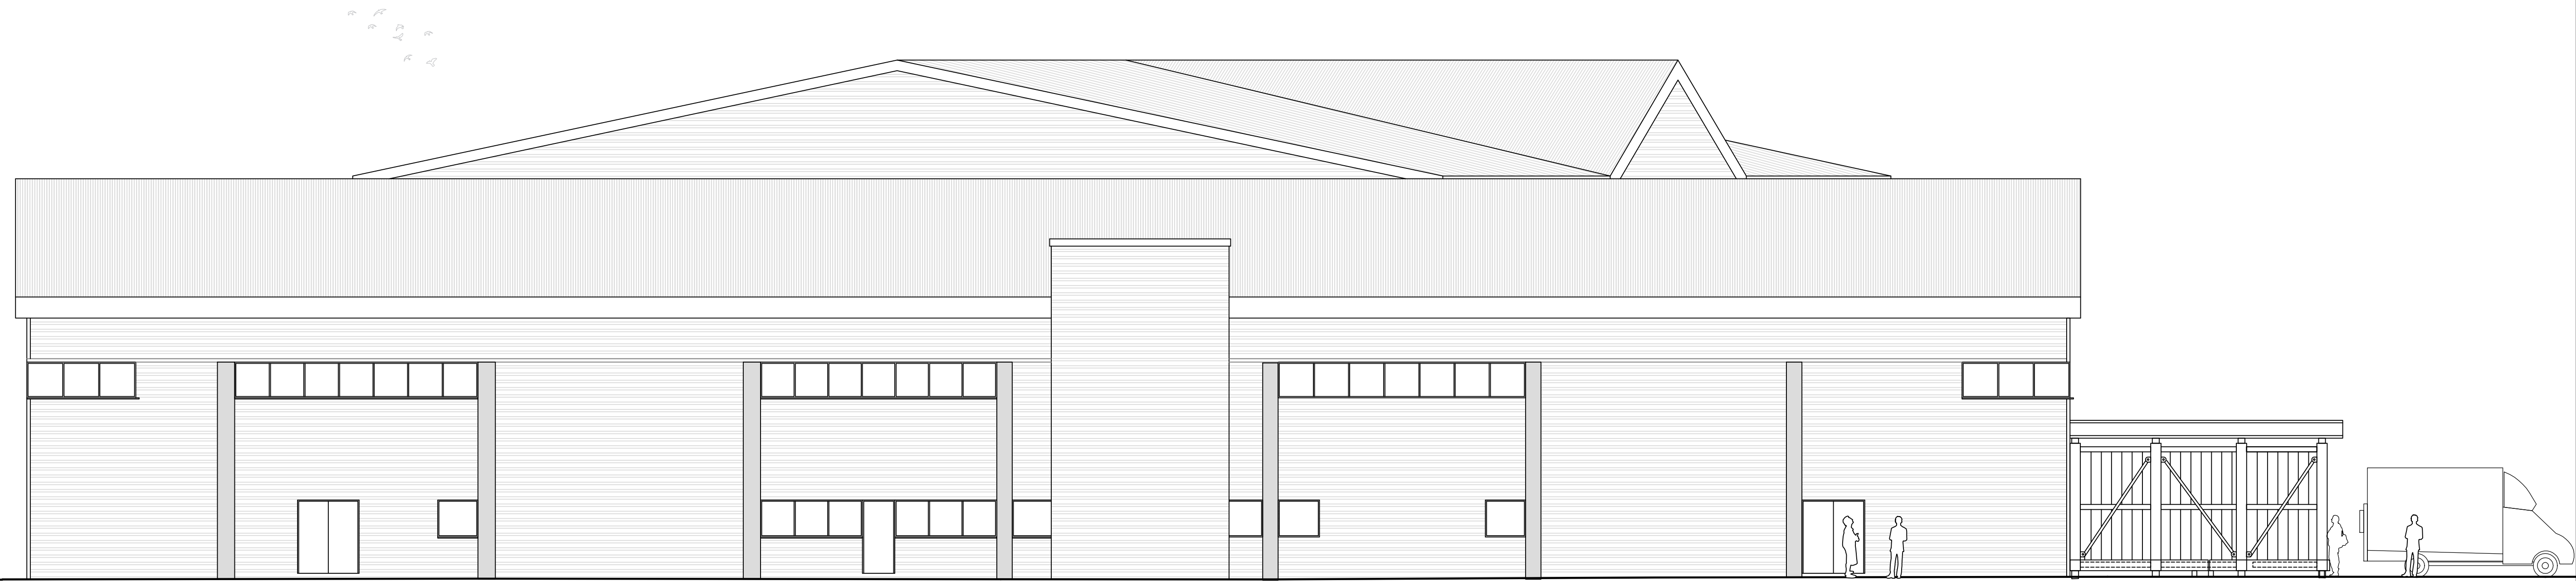

Proposed West Elevation

0 1m 2m 3m

Copyright
This drawing is the copyright of fingerprintstudios and may not be copied, altered or reproduced in any way or passed to a third party without written authority. All dimensions subject to site survey and site verification. Do not scale © unless for the purposes of planning.

Revisions
Planning Application



fingerprintstudios

Scale

1/100 @A1

Date	Drawn	Checked
September 19, 2024	BEV	PBB

Project Address
Apollo Fire Detectors Ltd

Drawing Title
Proposed Elevations

Status
Planning

Job Number
2029

Drawing Number	Revision
21B	1