



Existing walls

Proposed walls

Proposed structure

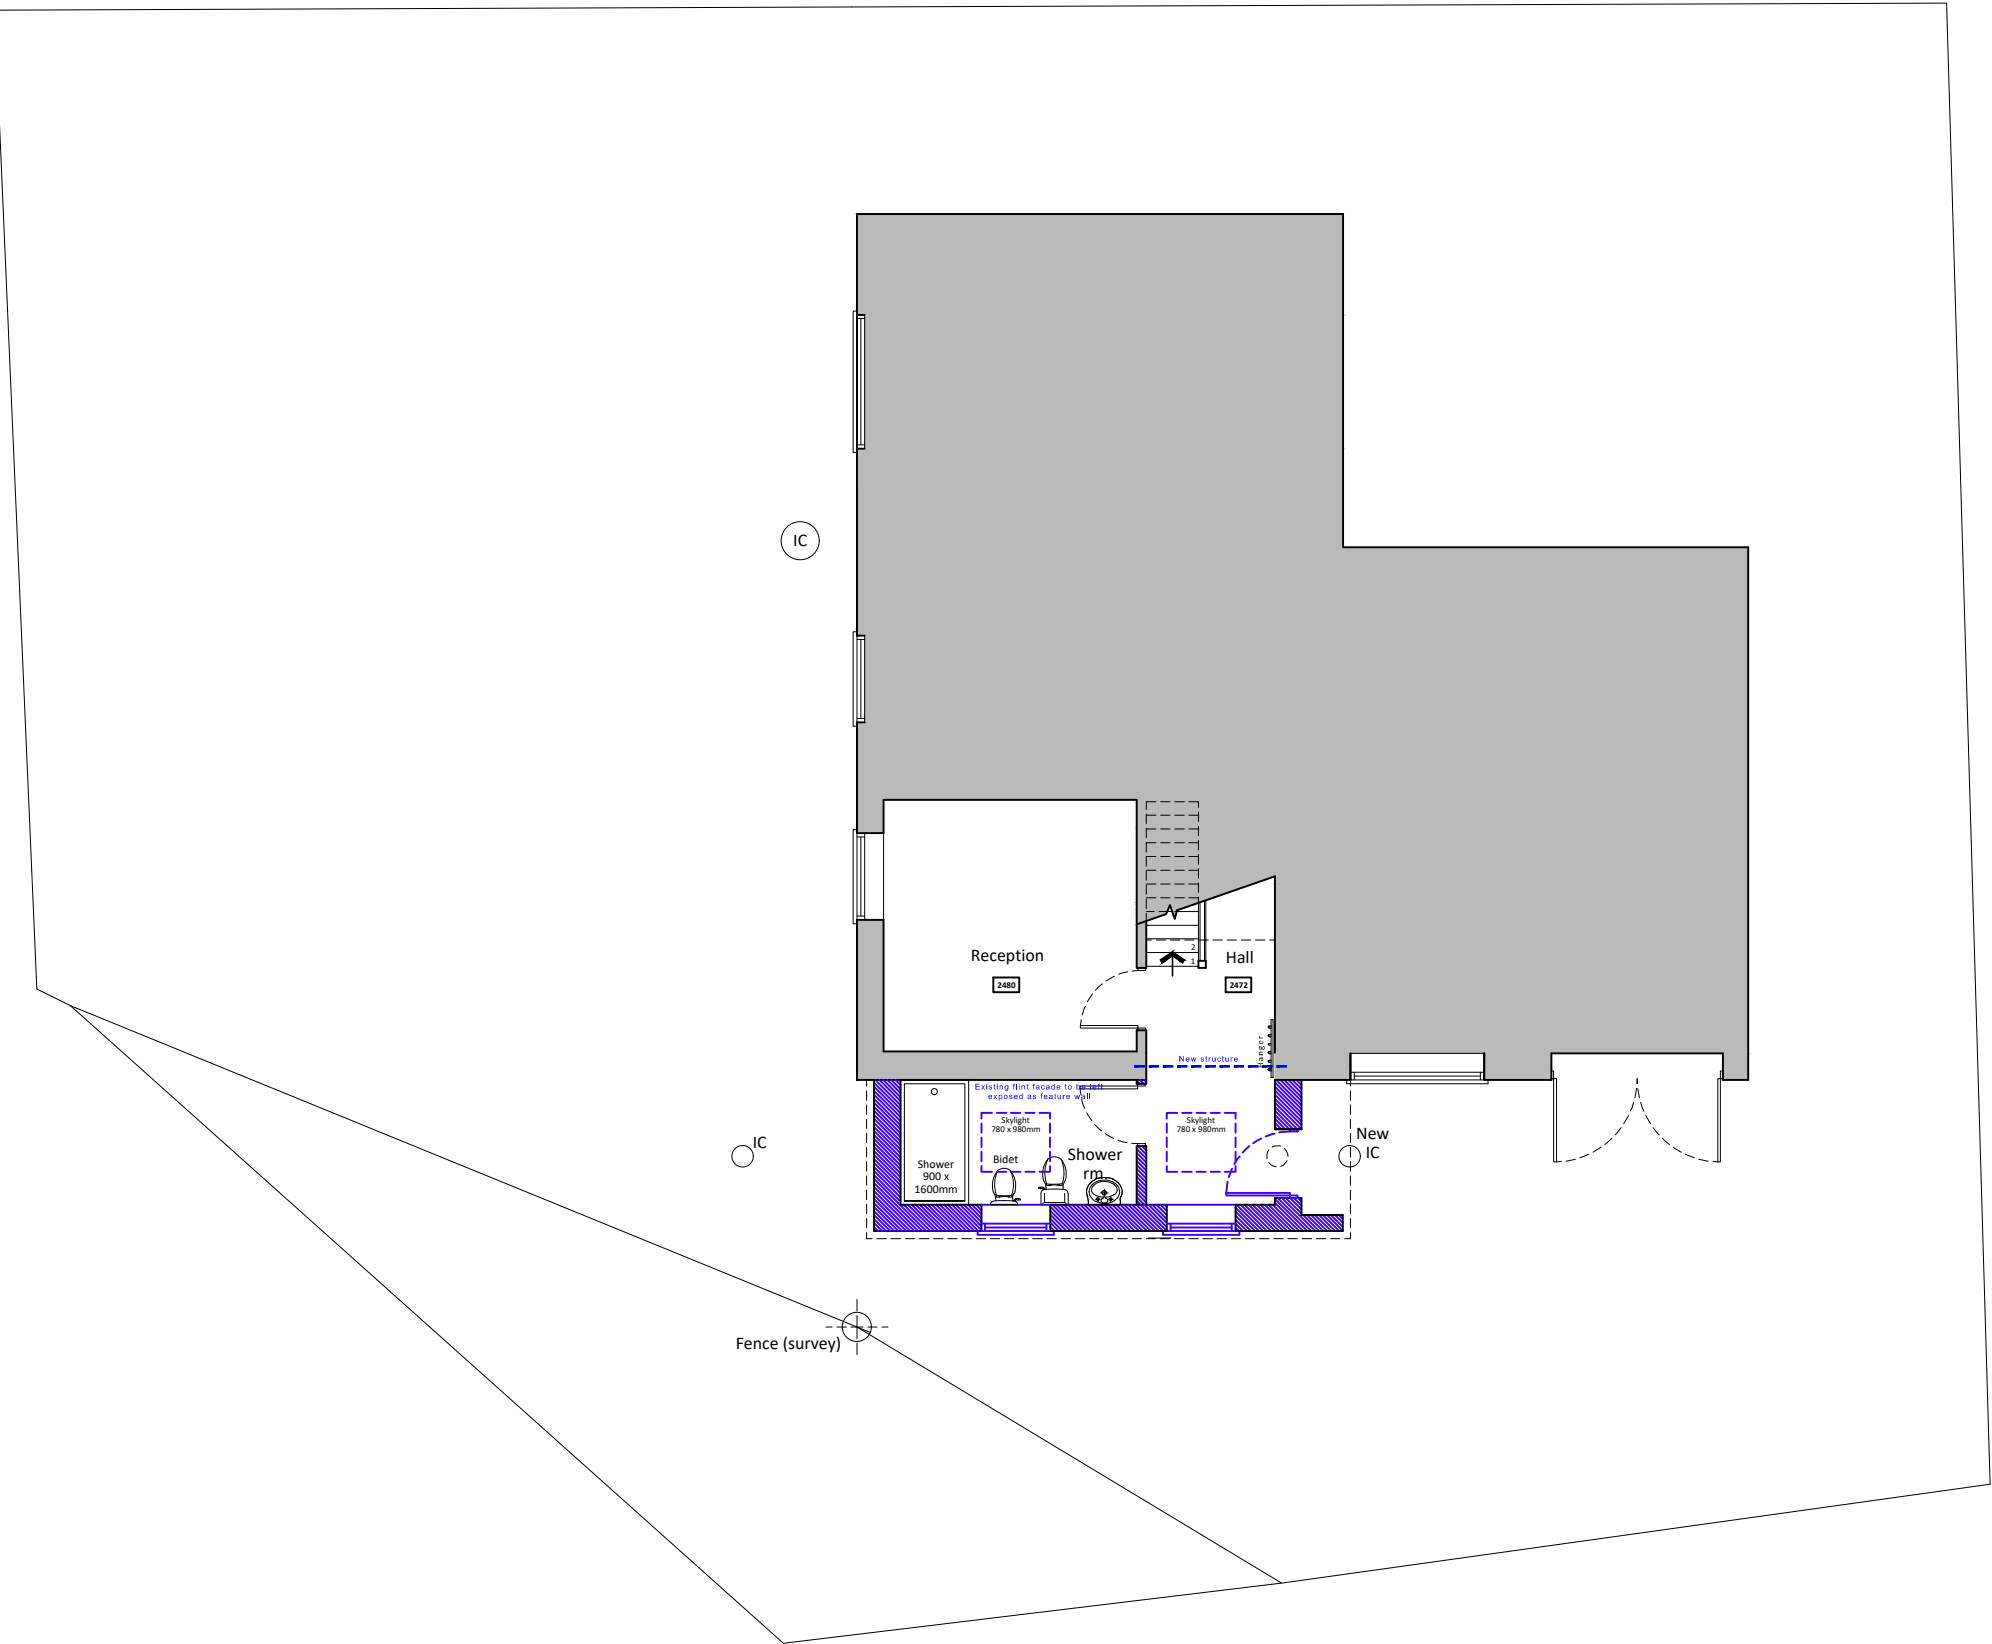

Ground floor plan

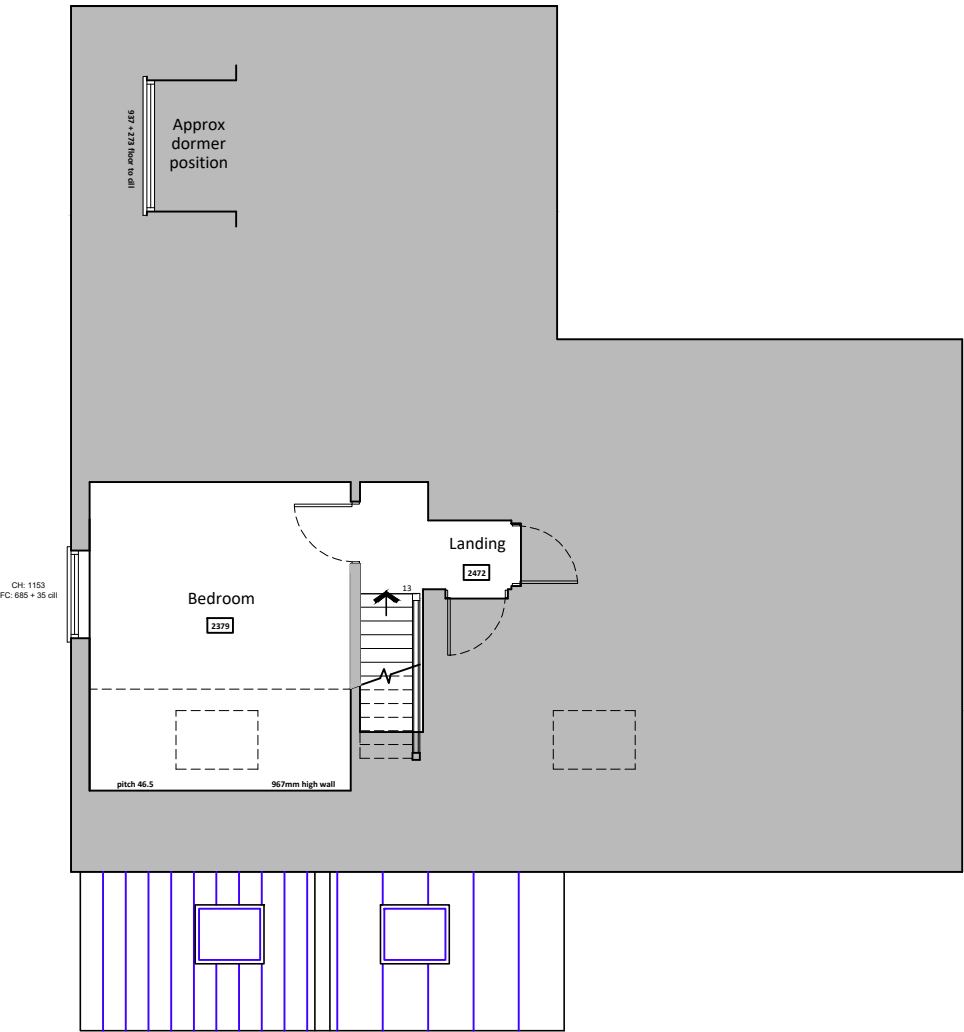

First floor plan

Proposed floor plans scale 1:100



For
MR & MRS TURNER

Project
PROPOSED SIDE EXTENSION
AT 95 NEW BRIGHTON ROAD,
EMSWORTH,
PO10 7QS

Title
PROPOSED FLOOR PLANS

Date JAN 2025	Drawn JB	Scale 1:100 @ A3	Checked -
Job Number PL.869.25	Drawing Number -04	Revision B	

Office Tel:
01243 933732

Email:
admin@jb-architecturedesign.com

Web:
www.jb-architecturedesign.com