


Existing Elevations

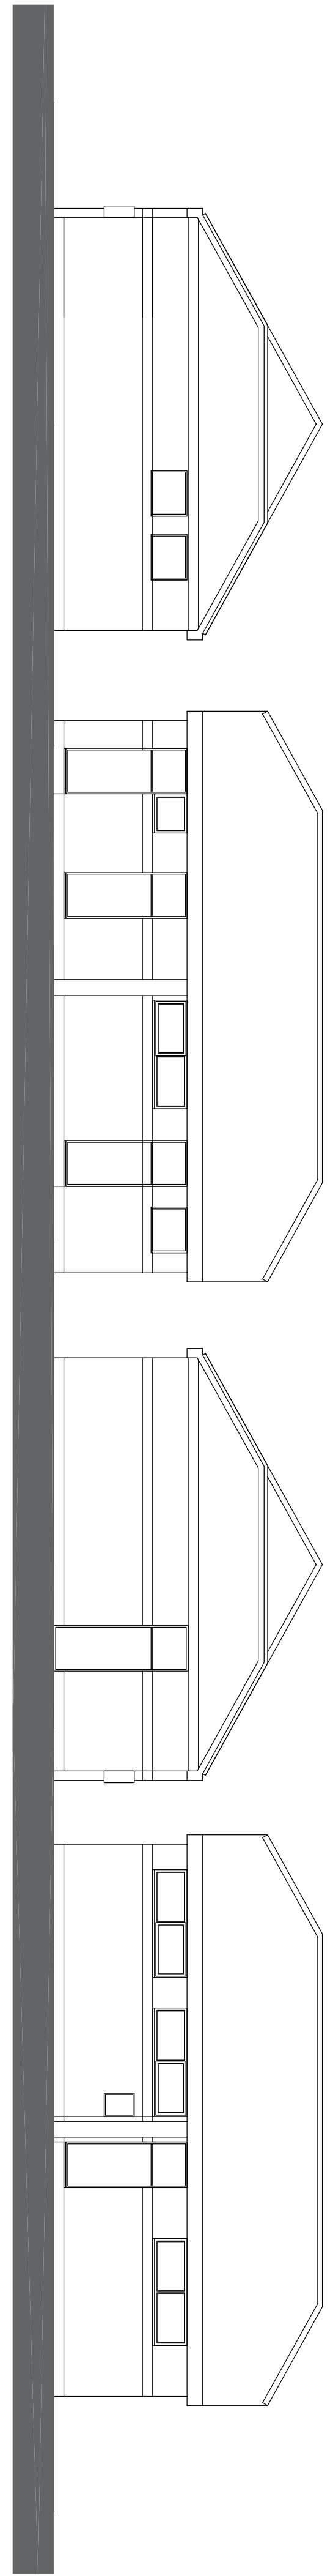


East Elevation

North Elevation

West Elevation


South Elevation

Existing Floor Plan


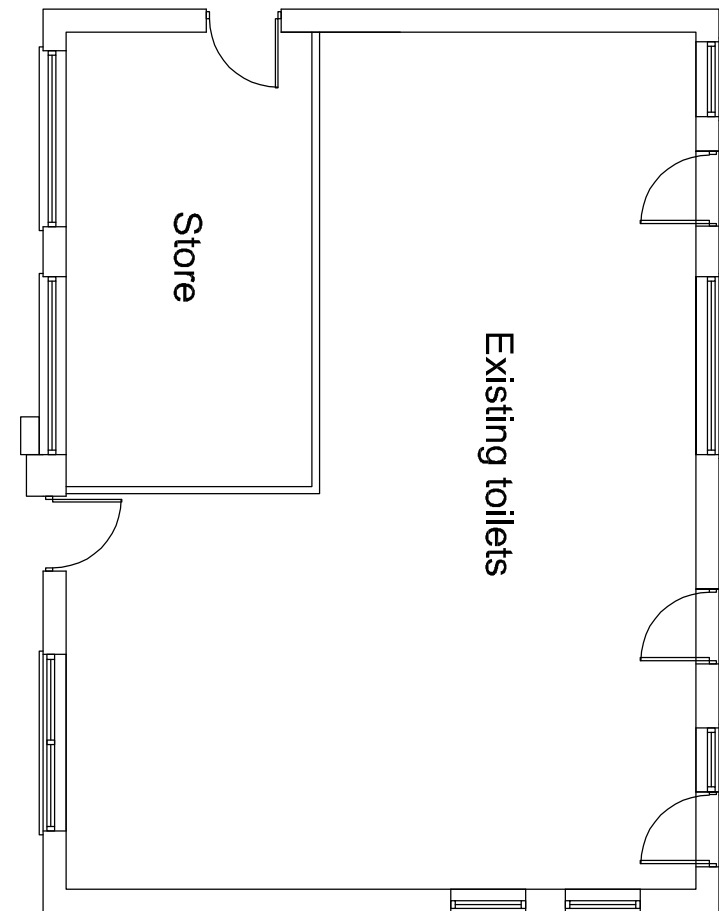


Scale in Metres
0 1 2 for 1:50

Existing toilets retained

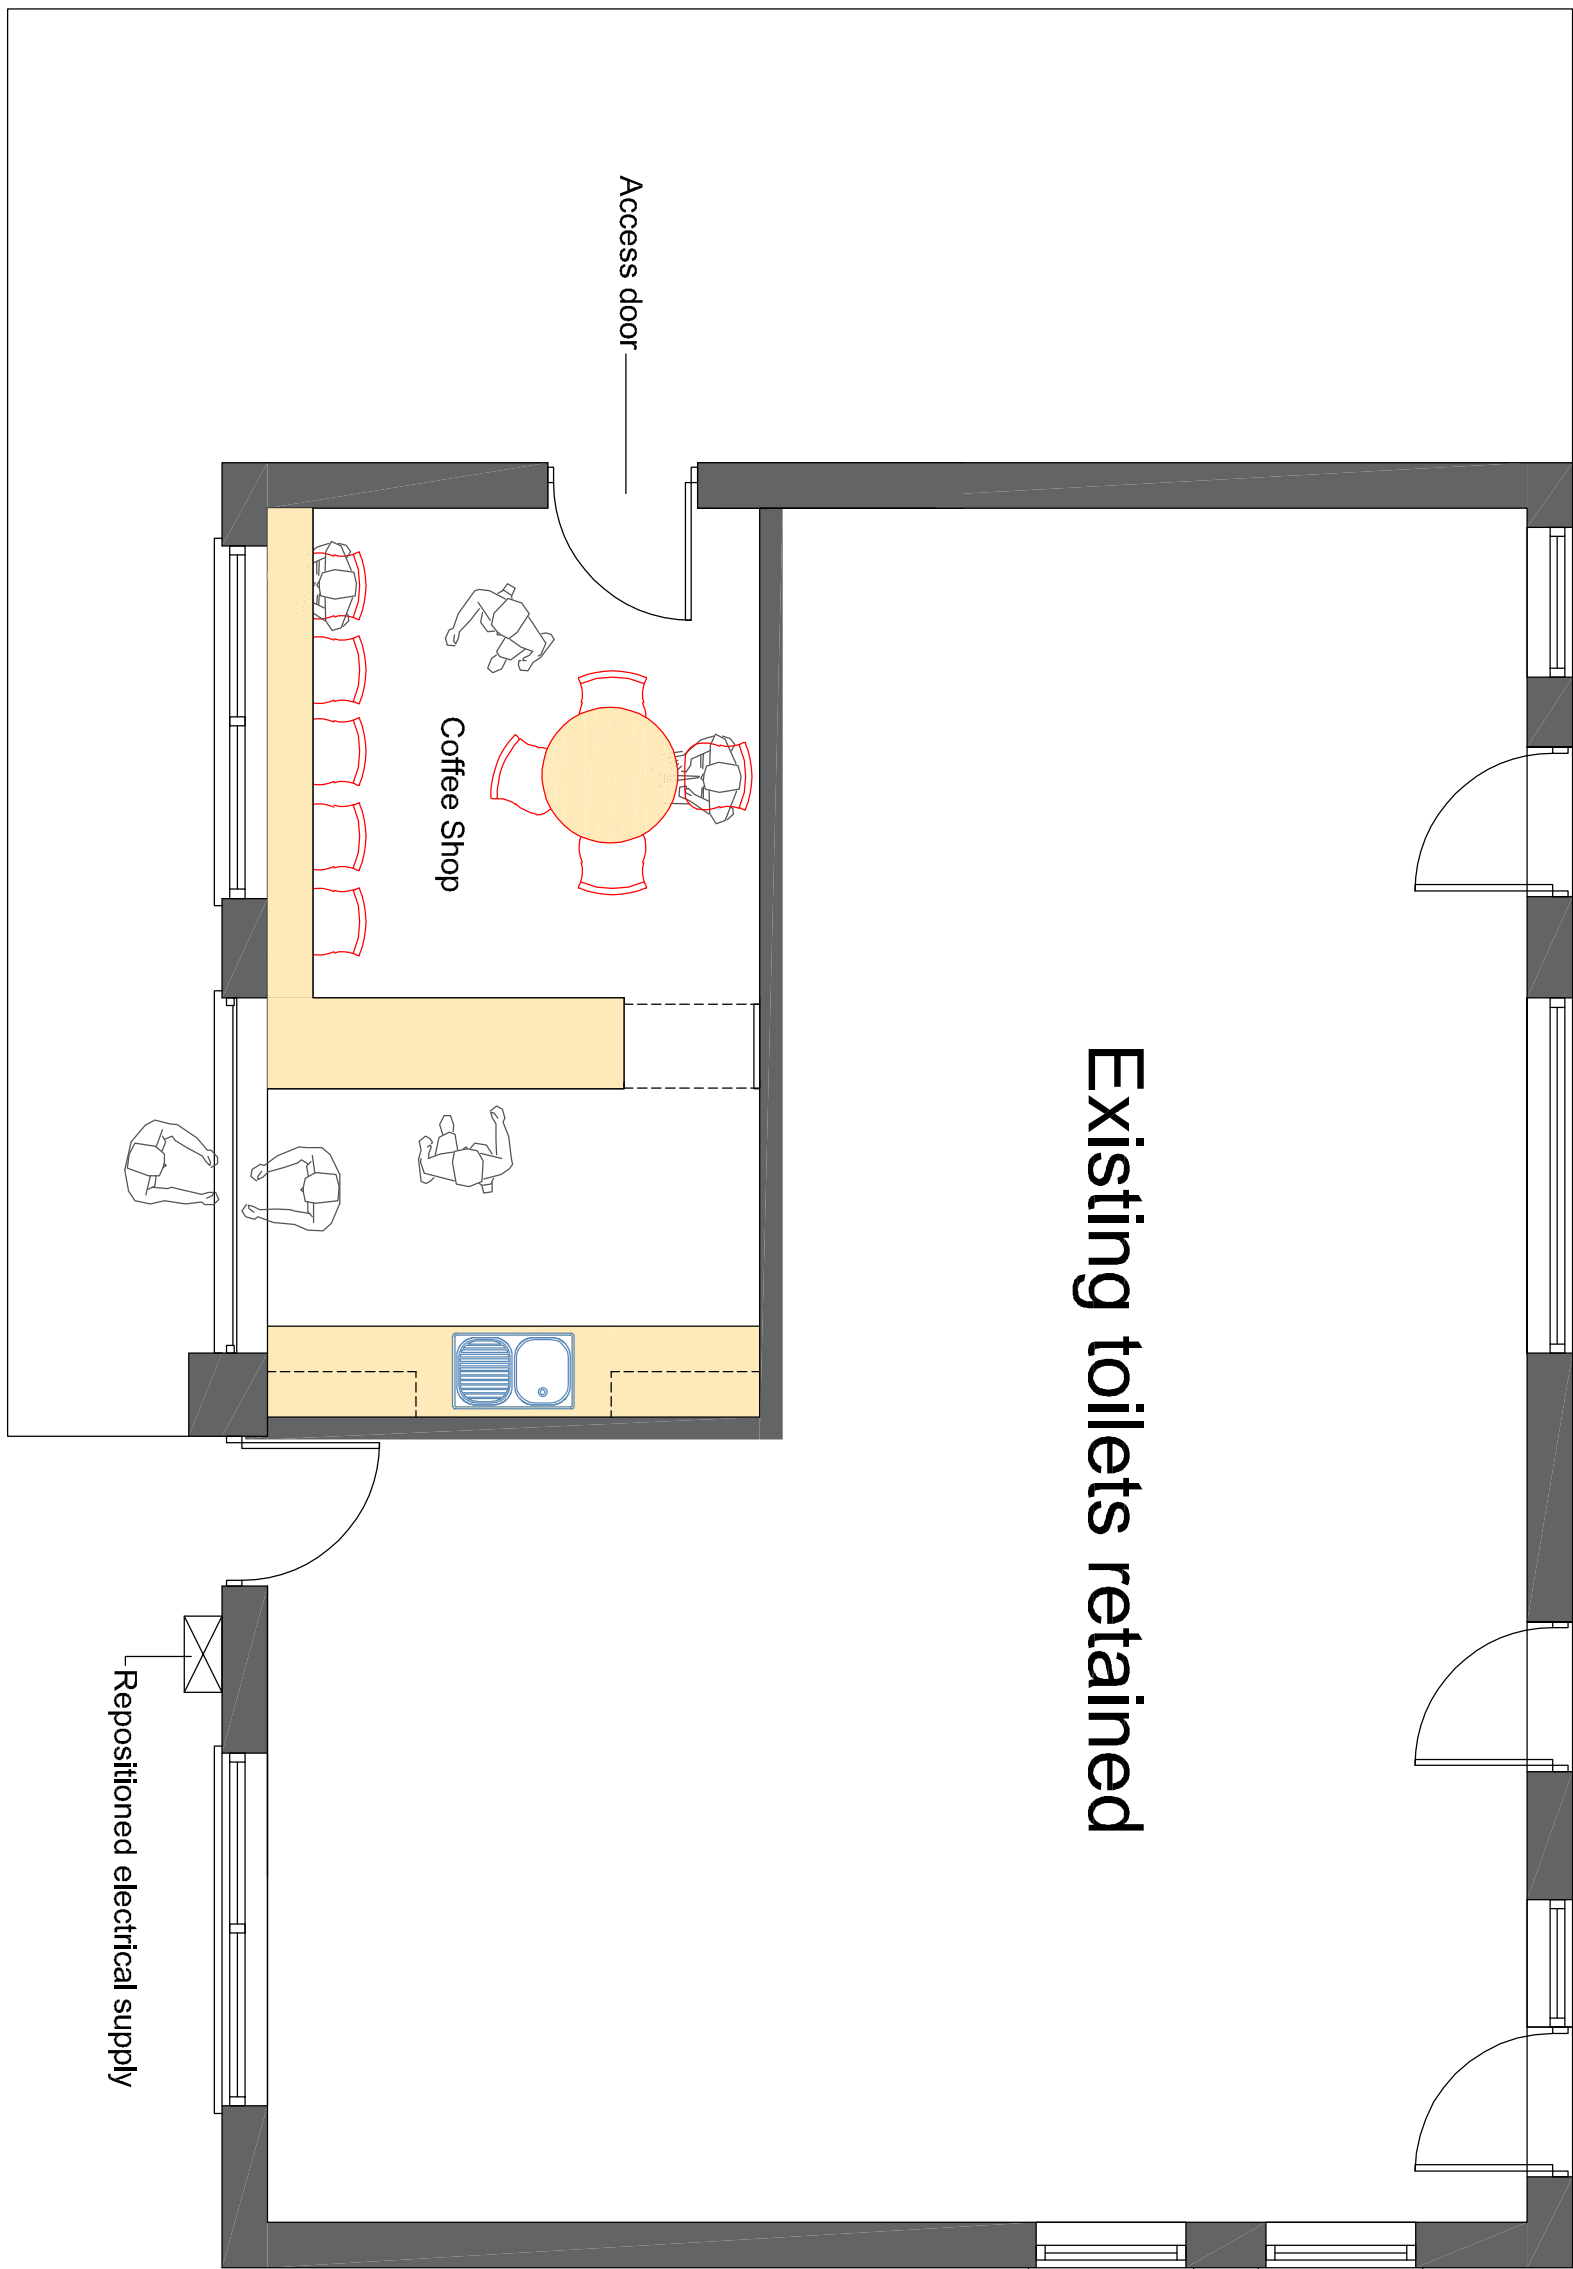


Proposed Floor Plan

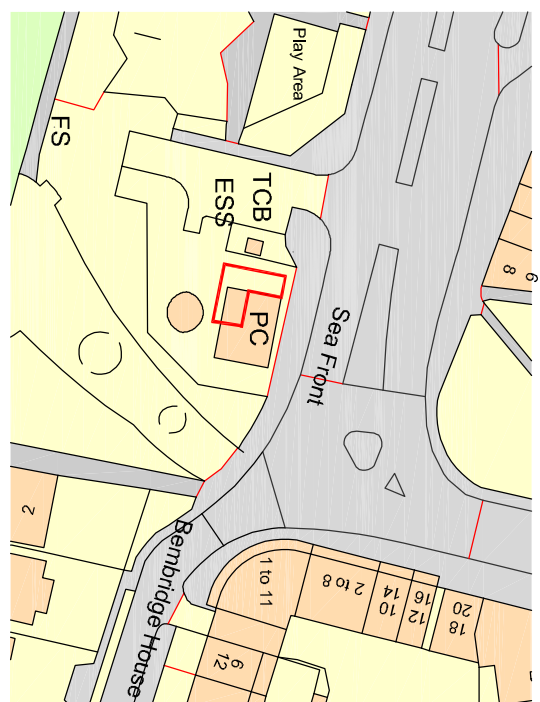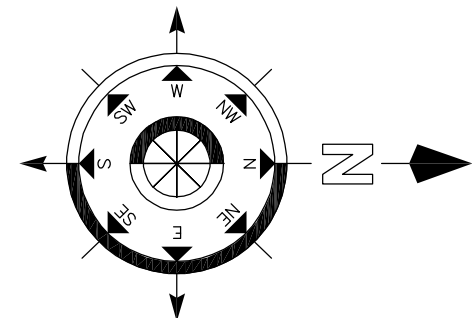


Scale in Metres
0 10 20 30 40 50 60 for 1:1250

APPLICATION AREA 62.5 SQM

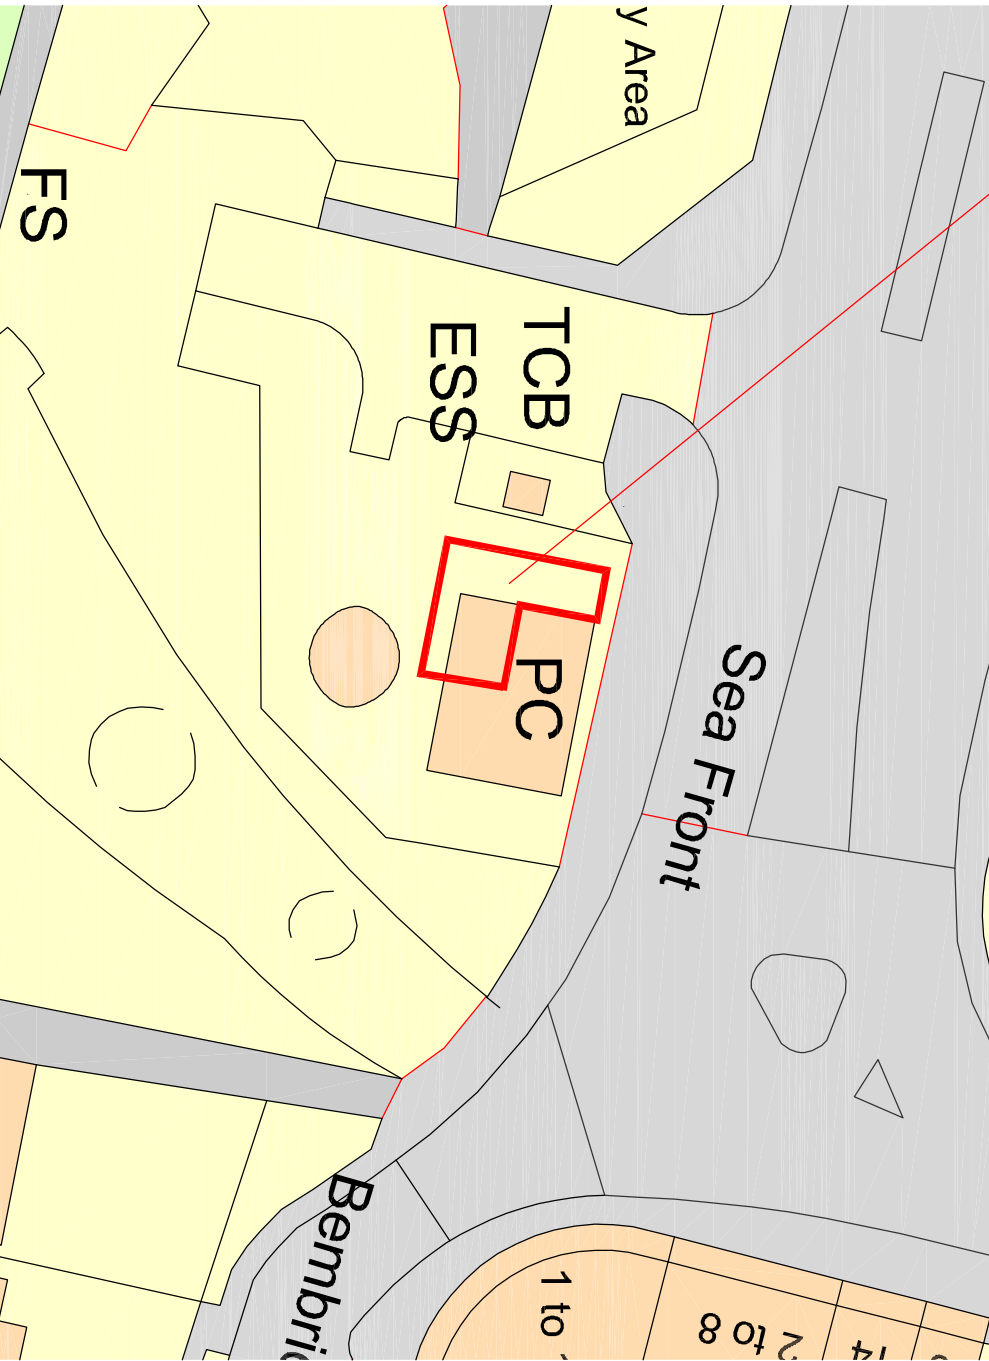

Scale in Metres
0 5 10 15 20 25 for 1:500

Proposed Elevations

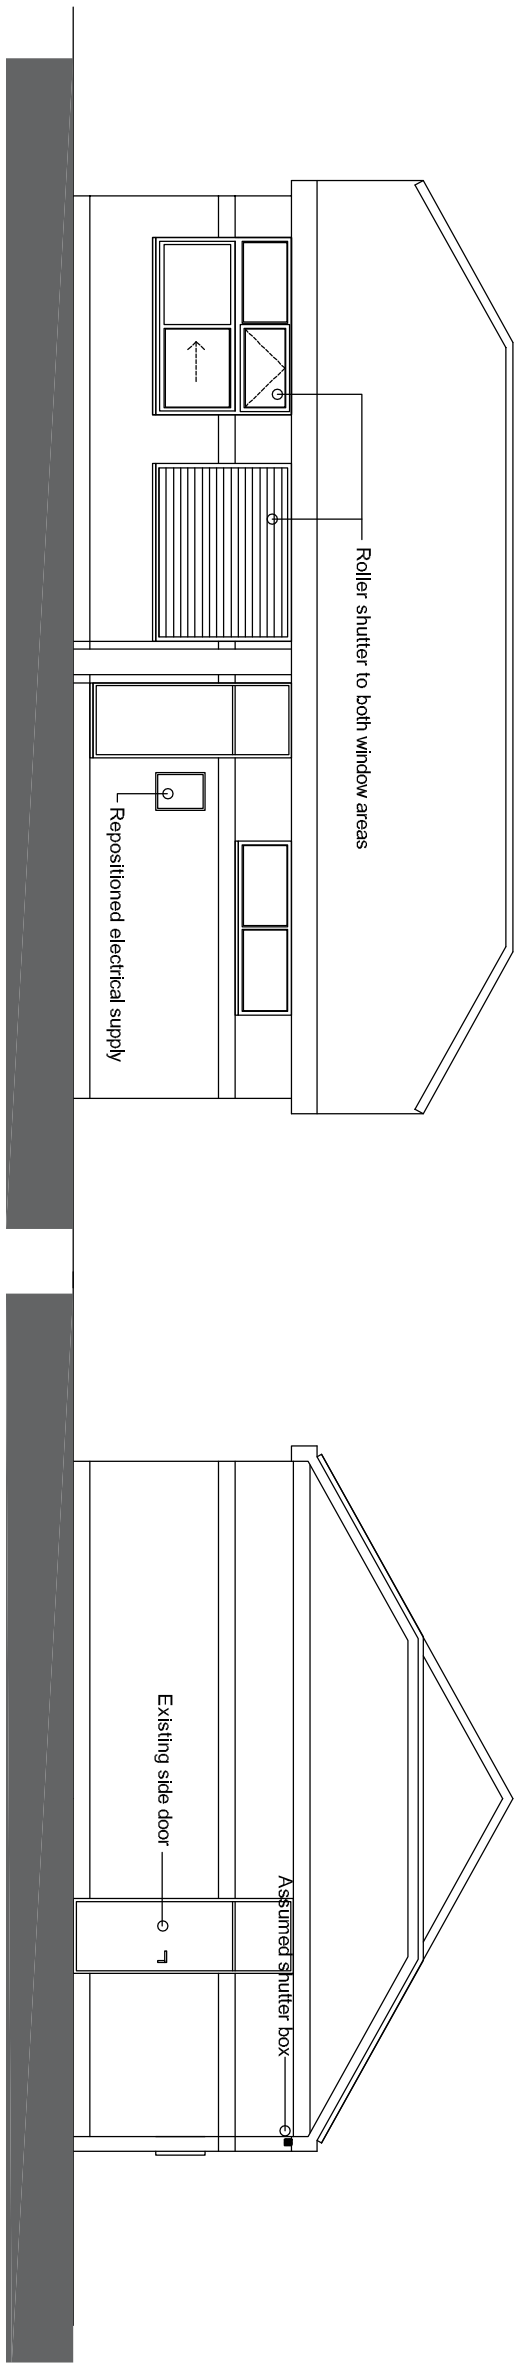

South Elevation

West Elevation

Revised:	Description:	Date:	Drawn by:
Project:			
Client:	Jane Manle PC Eastoke Corner Hayling Island		
Drawn by:	Proposed Floor Plans & Elevations		
Checked by:			
Drawn by:	Chris Flint Associates Ltd QUARTERED SURVEYORS - PROJECT MANAGERS DEVELOPMENT CONSULTANTS		
Scale:	21/07/24	A1	1:100
CFR	FULL	01	1-100
PLANNING			
2 External Elevations, 1 Internal Floor Plan, 1 Site Plan, 1 Section, 1 Detail, 1 Schedule of Materials, 1 Schedule of Finishes, 1 Schedule of Windows, 1 Schedule of Doors, 1 Schedule of Roofs, 1 Schedule of Grounds, 1 Schedule of Fences, 1 Schedule of Gates, 1 Schedule of Walls, 1 Schedule of Paving, 1 Schedule of Driveways, 1 Schedule of Paths, 1 Schedule of Stairs, 1 Schedule of Ramps, 1 Schedule of Balconies, 1 Schedule of Terraces, 1 Schedule of Gardens, 1 Schedule of Ponds, 1 Schedule of Fountains, 1 Schedule of Sculptures, 1 Schedule of Other Features			