


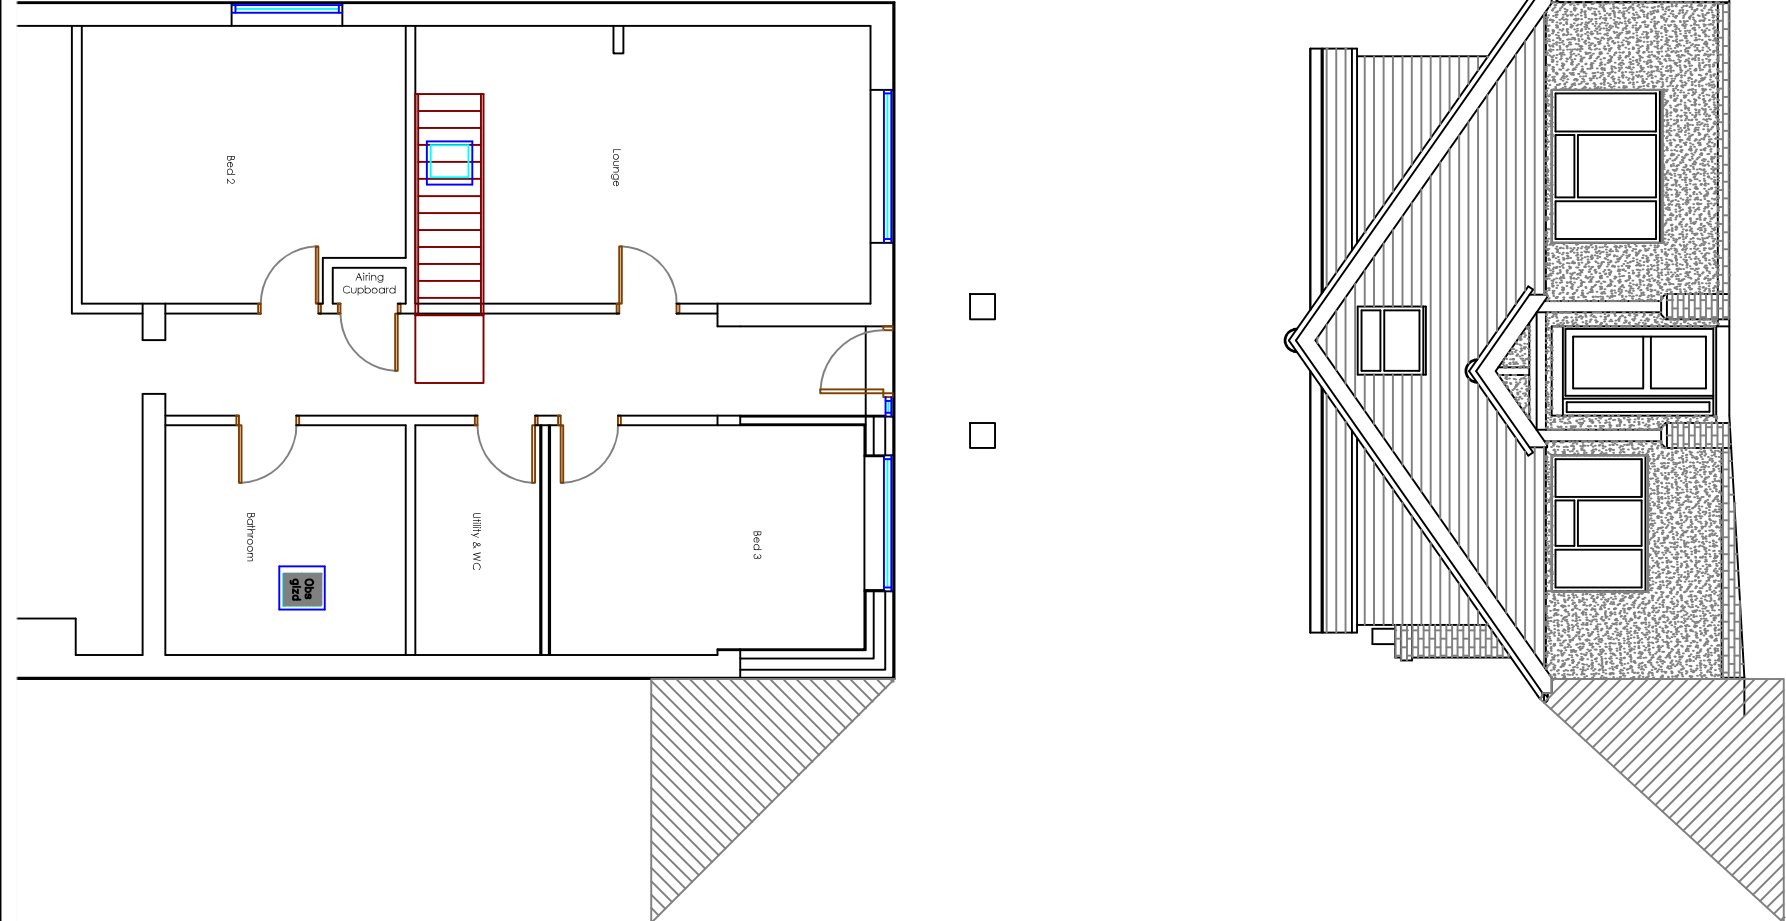

Ward Bdv

OS Map Licence No. AC000081 4278/407972


Copyright is reserved by NOW Survey and is issued on the condition that it is not copied or disclosed by or to any unauthorised persons without prior consent in writing from NOW Survey.

All dimensions to be checked on site

All structural elements to be specified by a suitably qualified structural engineer.

REV	DESCRIPTION
-	Initial design
A	Changes to proposed scheme and elevations added to scheme
B	External finish changes to proposed scheme
C	Porch added to side elevations
D	Roof plan added to the Block Plan
E	Parking, Block, Site and Location plans corrected to HMLR's details along 64/64a side
F	Sun arc and shadowing drawings added

Drawing Ref	Drawing Title
64 LOVEDEAN 15	64 Lovedean Lane, Cowplain, Hampshire, PO8 8HR.
Scale at A1	Scale at A3
N/A	1:100 & 1:200
Date	Drawn by
04 NOV 2024	GBS

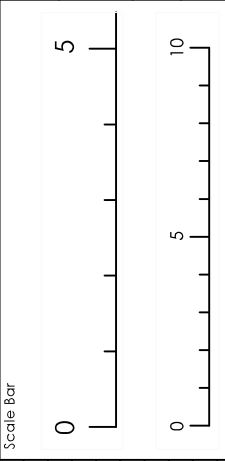

DRAWN	DATE
GBS	07.11.24
GBS	21.11.24
GBS	28.11.24
GBS	11.12.24
GBS	13.01.25
GBS	20.01.25
GBS	04.02.25

Chartered Surveyors

4 Meeting House Lane
Ringwood
Hampshire BH24 1AY
Tel 0345 050 0022
www.now-survey.com