

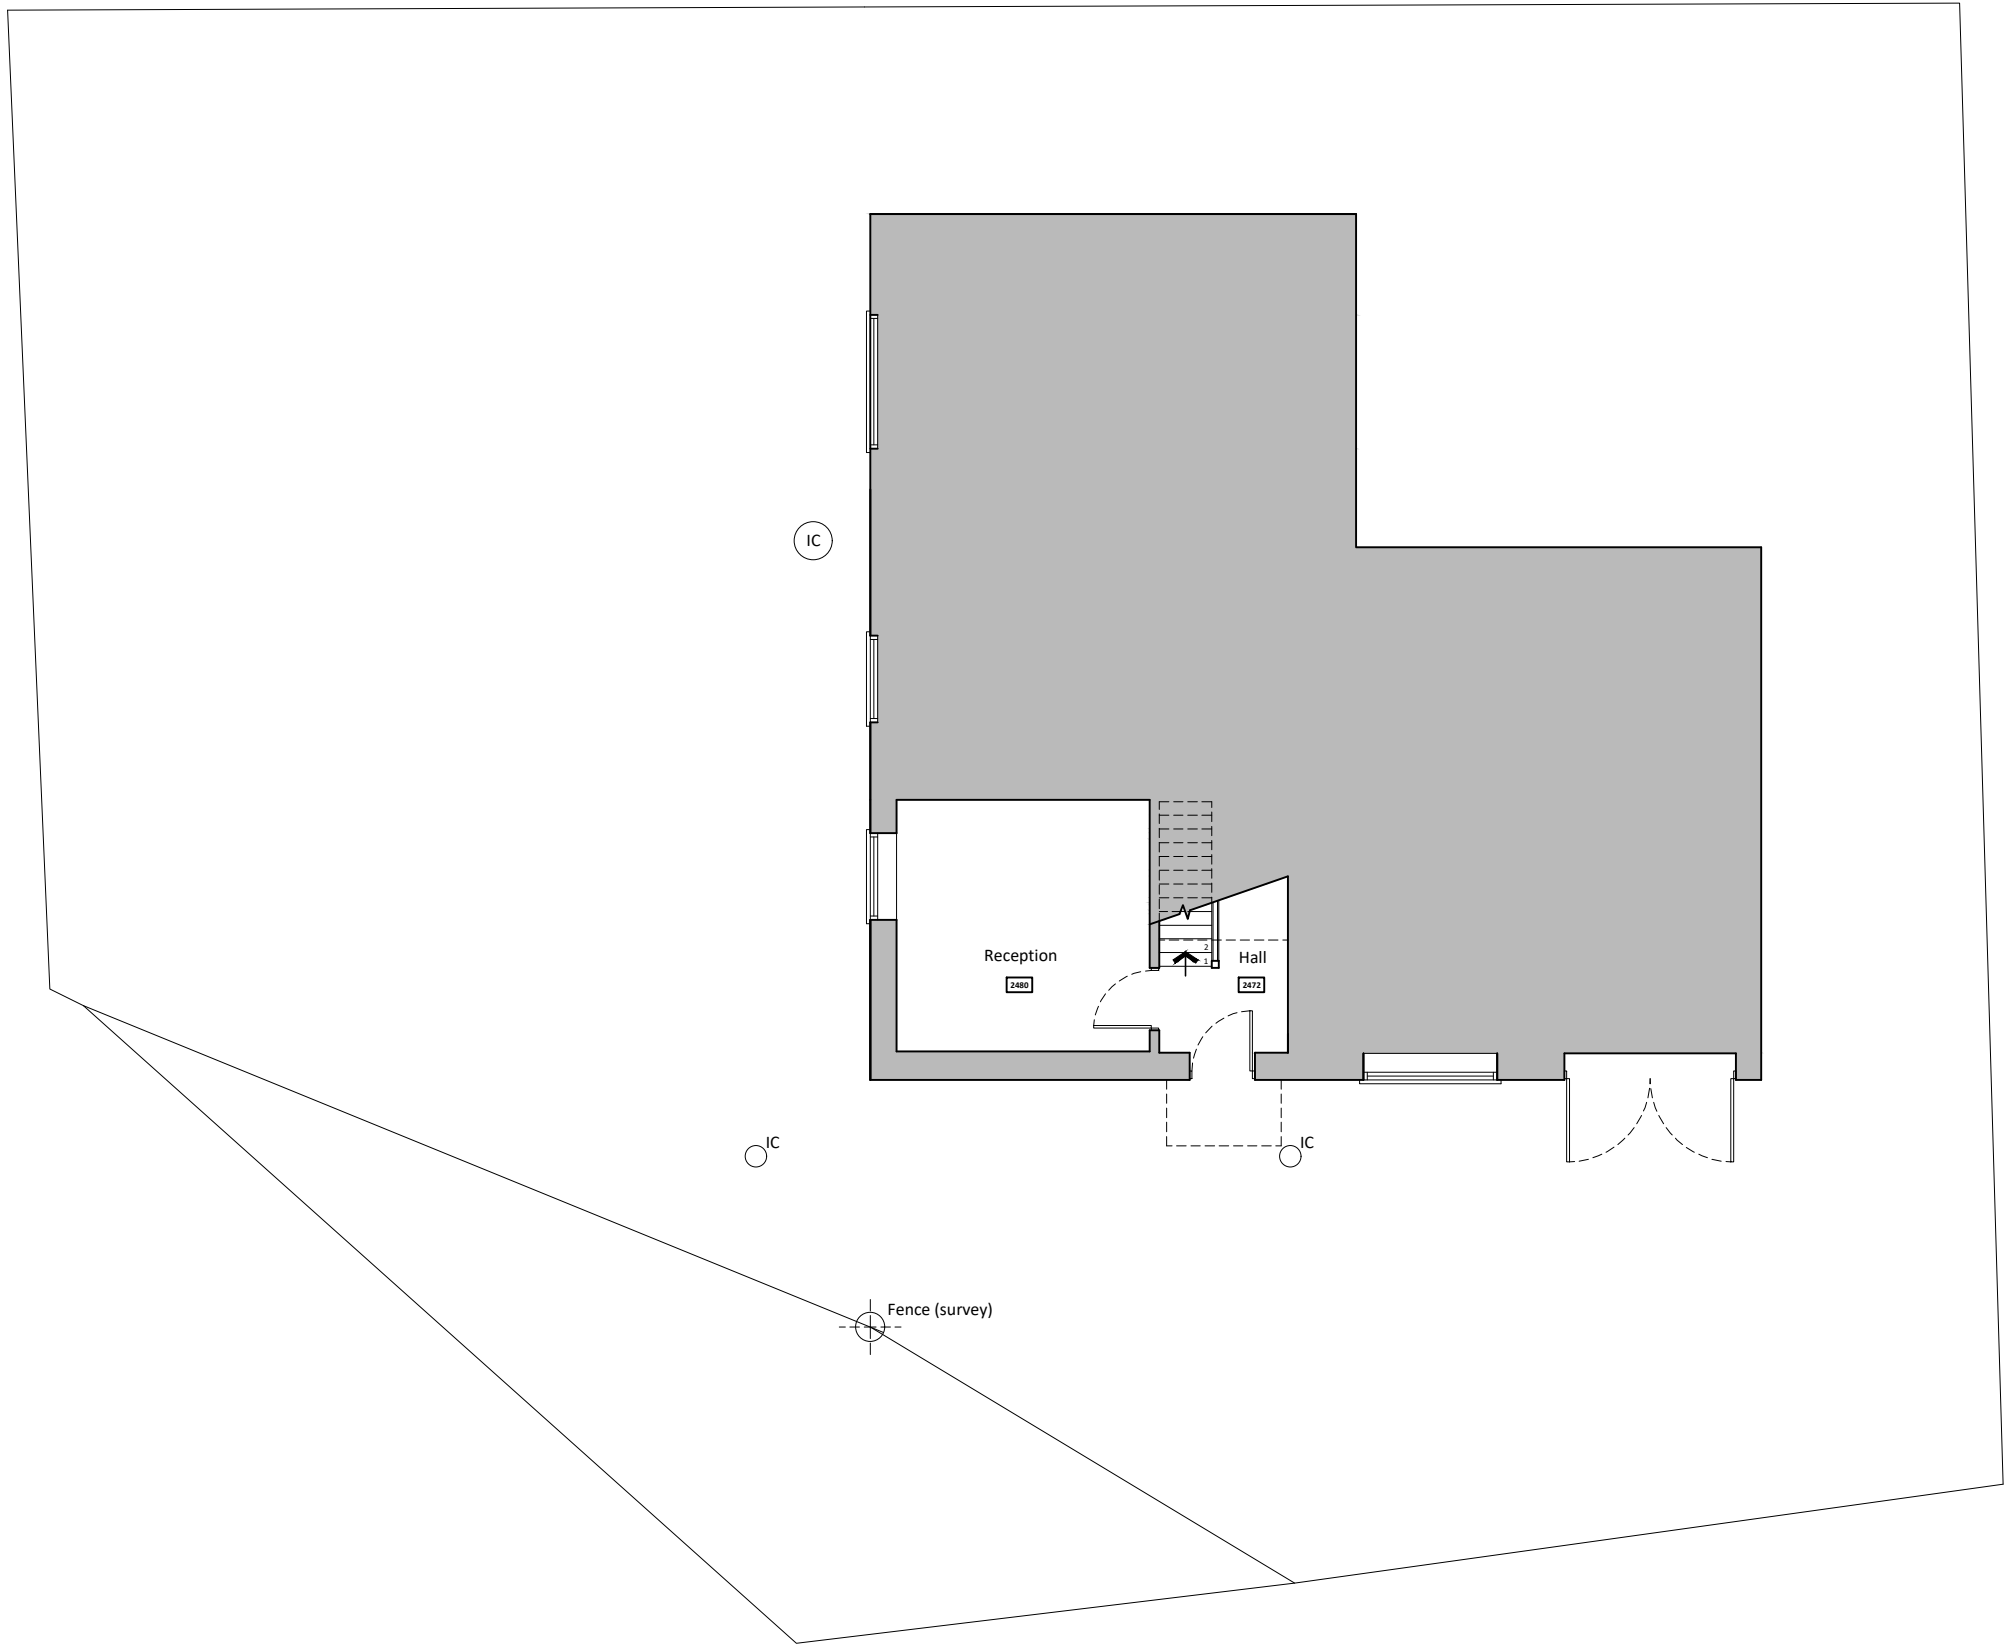


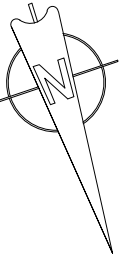

Ground floor plan

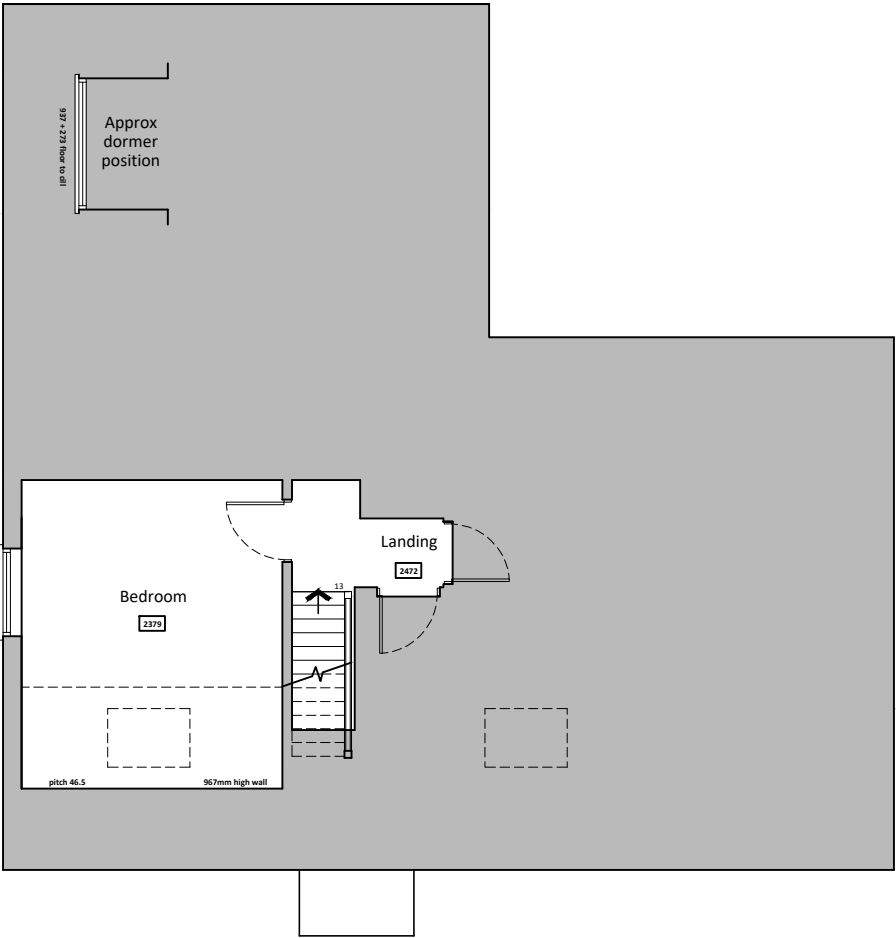

First floor plan

Existing floor plans scale 1:100



|                                                                                                   |                                      |                                                  |
|---------------------------------------------------------------------------------------------------|--------------------------------------|--------------------------------------------------|
| For<br><b>MR &amp; MRS TURNER</b>                                                                 | Title<br><b>EXISTING FLOOR PLANS</b> | Office Tel:<br><b>01243 933732</b>               |
| Project<br><b>PROPOSED SIDE EXTENSION<br/>AT 95 NEW BRIGHTON ROAD,<br/>EMSWORTH,<br/>PO10 7QS</b> | Date<br>JAN 2025                     | Email:<br><b>admin@jb-architecturedesign.com</b> |
|                                                                                                   | Drawn<br>JB                          | Web:<br><b>www.jb-architecturedesign.com</b>     |
|                                                                                                   | Scale<br>1:100 @ A3                  |                                                  |
|                                                                                                   | Checked<br>-                         |                                                  |
|                                                                                                   | Job Number<br>PL.869.25              |                                                  |
|                                                                                                   | Drawing Number<br>-02                |                                                  |
|                                                                                                   | Revision                             |                                                  |

