





1 North Elevation
SCALE: 1 : 100


MATERIAL KEY	
1	Buff Multi Brick TBC
2	Vinyl unit number sticker (White)
3	Microrib cladding (Hamlet)
4	Trapezoidal cladding vertical (Dark Grey)
5	Roller Shutter loading bay door (Blue with yellow trim)
6	GRP rooflights (approx. 10% area)
7	Thermally broken double glazed UPVC windows (White frame)
8	Thermally broken double glazed aluminium doors (White frame)
9	PVDF2 coated pressed metal flashing, drip, trim etc. (Dark Grey)
10	Trapezoidal roof cladding (Goosewing Grey)

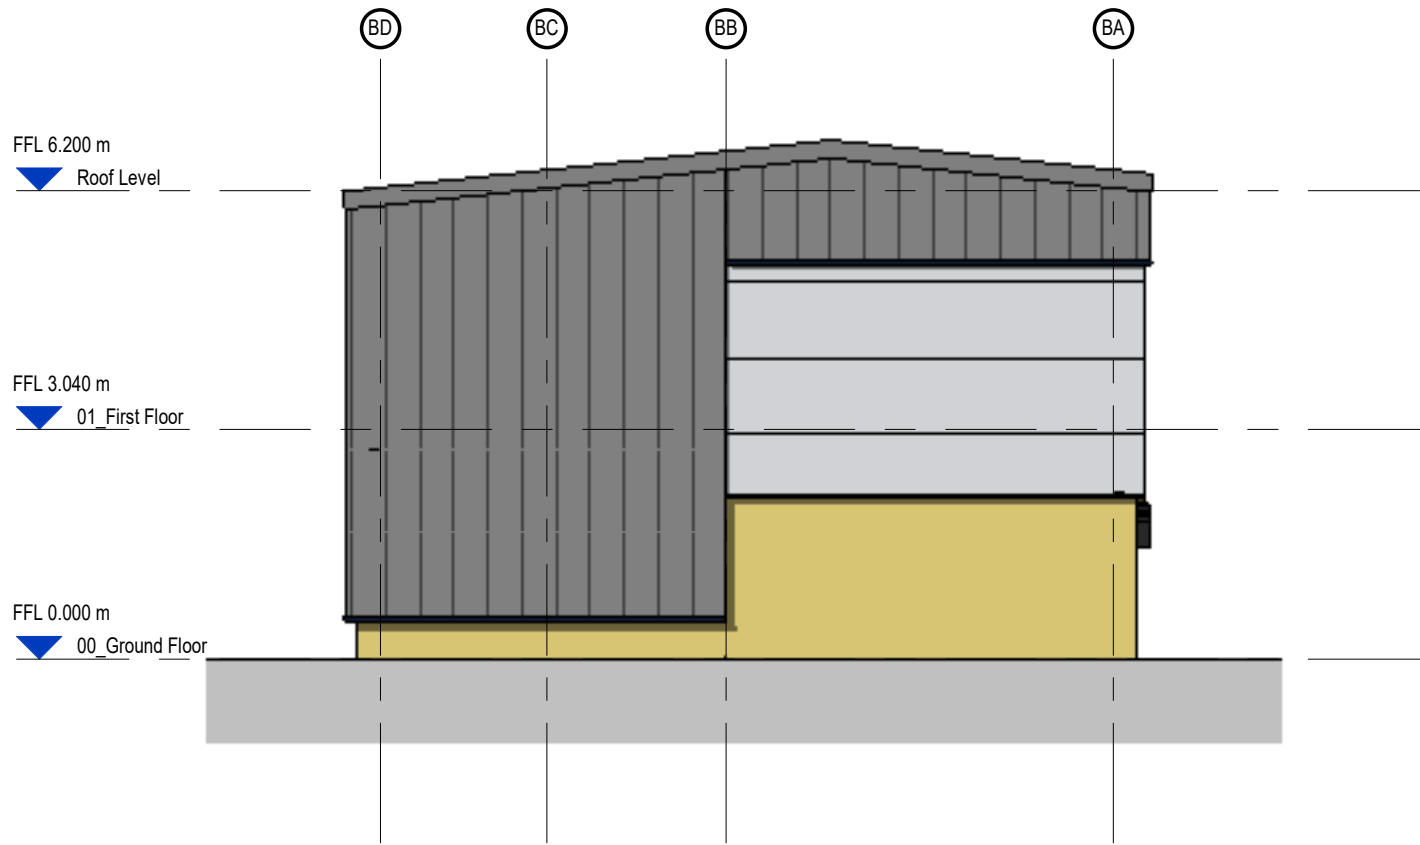

2 East Elevation
SCALE: 1 : 100

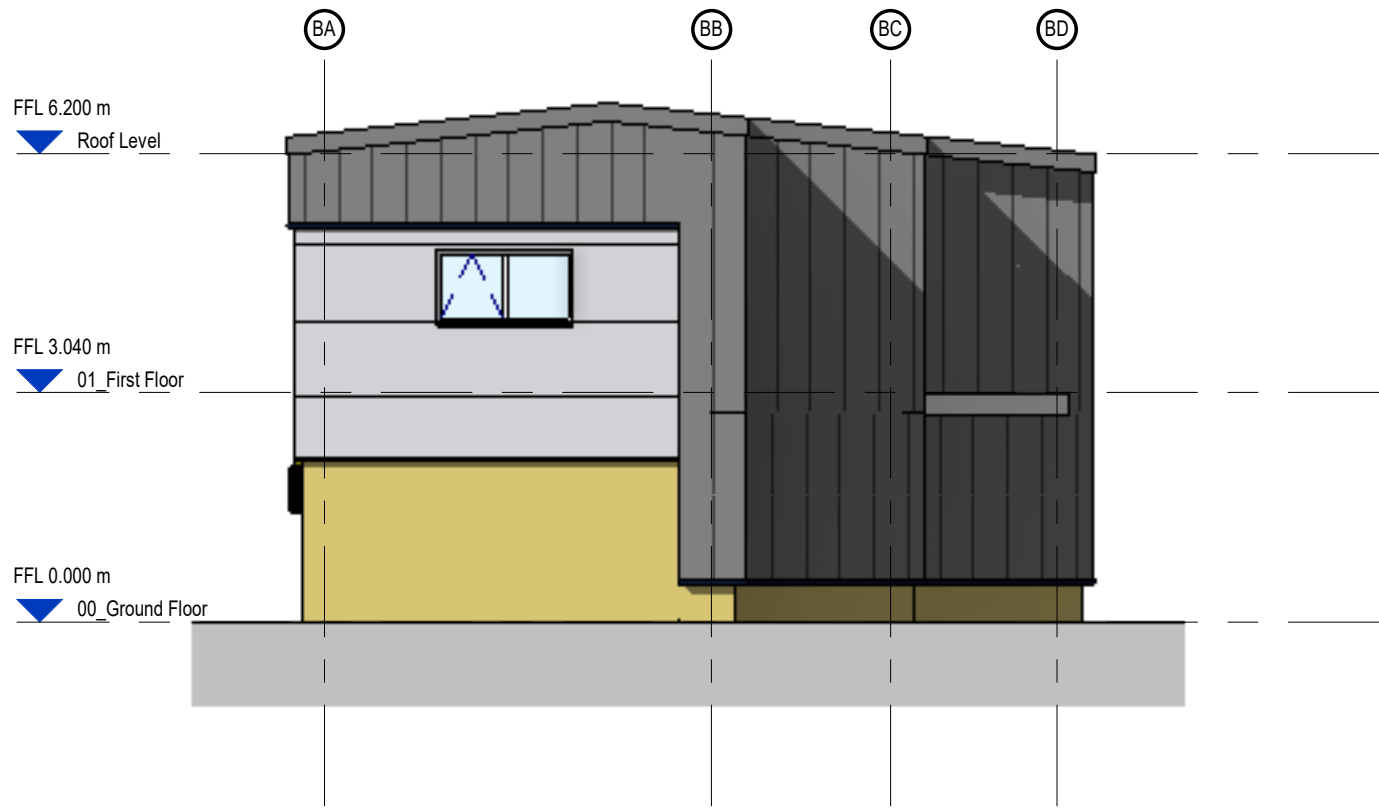

3 West Elevation
SCALE: 1 : 100

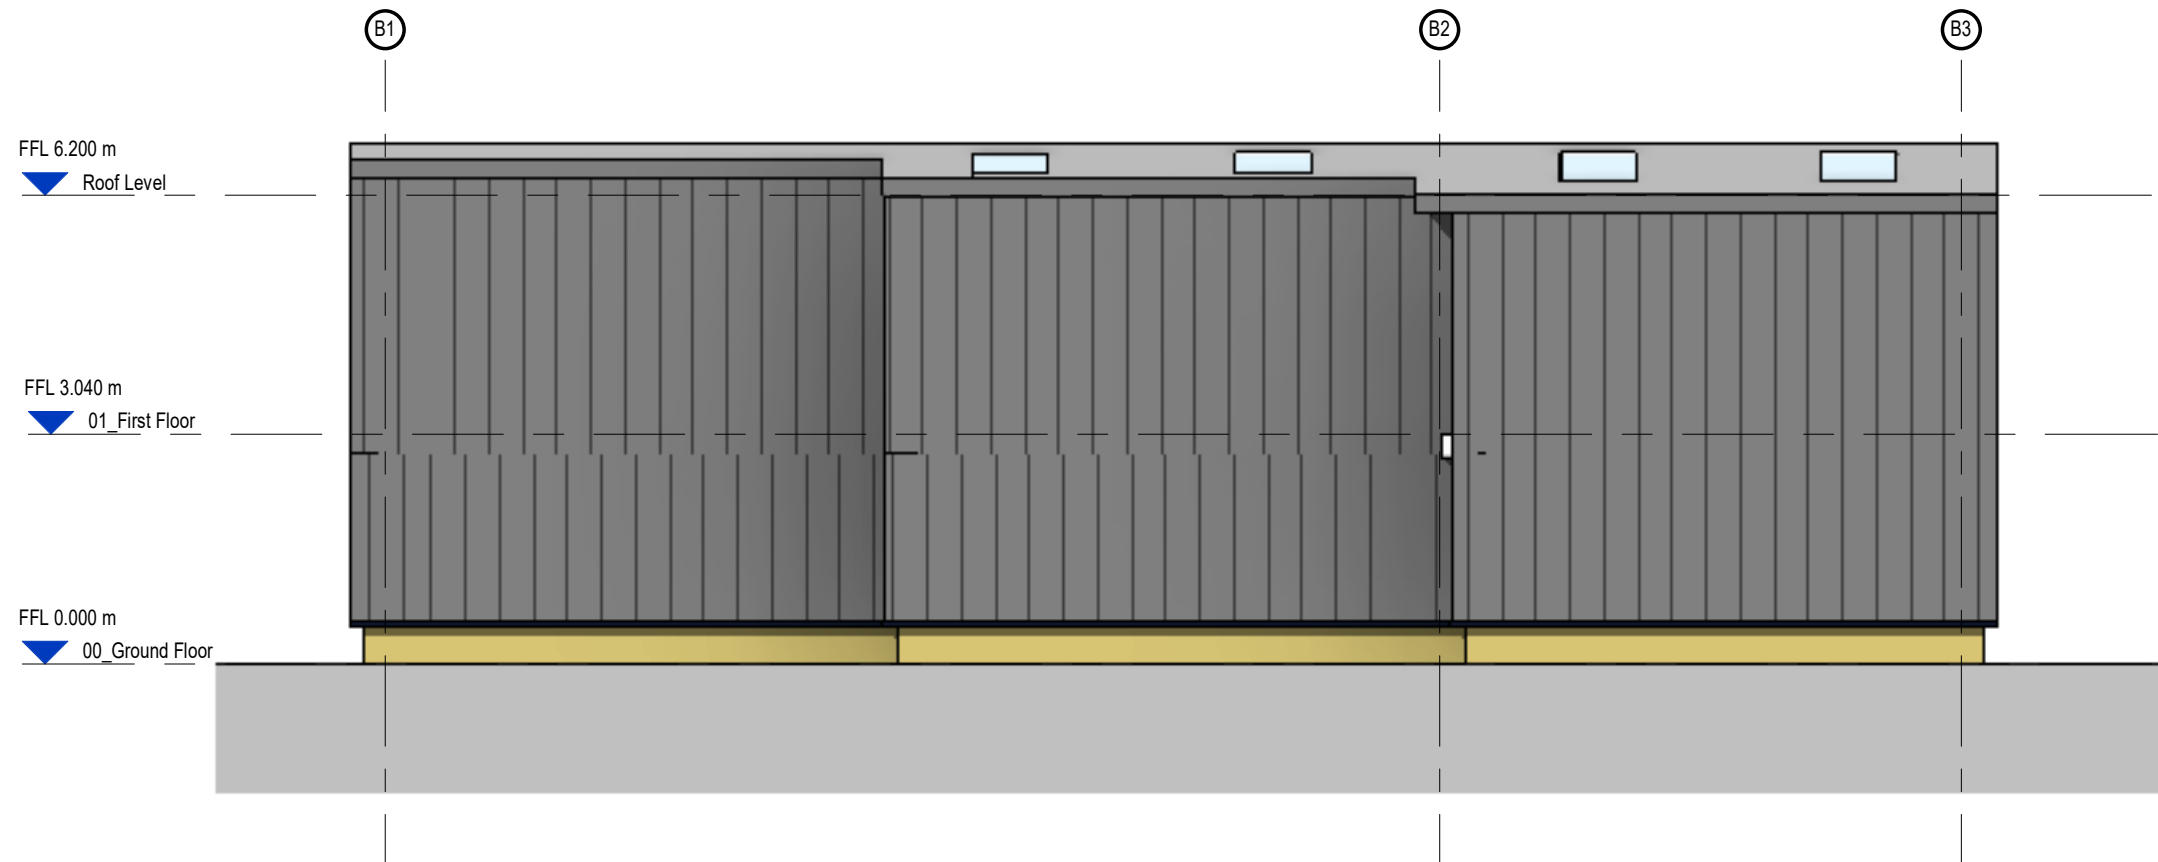

4 South Elevation
SCALE: 1 : 100

NOTES:			
Drawing to be read in conjunction with:			
- Employers requirements			
- Specification			
P03	For Information	TJ	WB 29/11/24
P02	For Information	TJ	WB 12/11/24
P01	For Information	SB	WB 06/08/24
Rev	Description	By	Check Date

Hyphen

3 Charlecote Mews
Staple Gardens
Winchester, SO23 8SR
+44 1962 835500
info@hyphen.archi

Client
PNH

Project
EMSWORTH BUSINESS PARK

Drawing
Block B - GA Elevations North, East, South, West

Scale	Date	Author	Checked
As indicated @A0	06/08/24	TJ	WB

Workstage	Status
2	INFORMATION

Hyphen Project No Project / Drawing No Revision

PNH-9173-HYP-DR-A-121 **P03**

Do not scale from this drawing.
Report any discrepancies to the author.
© The Hyphen Group Ltd

