


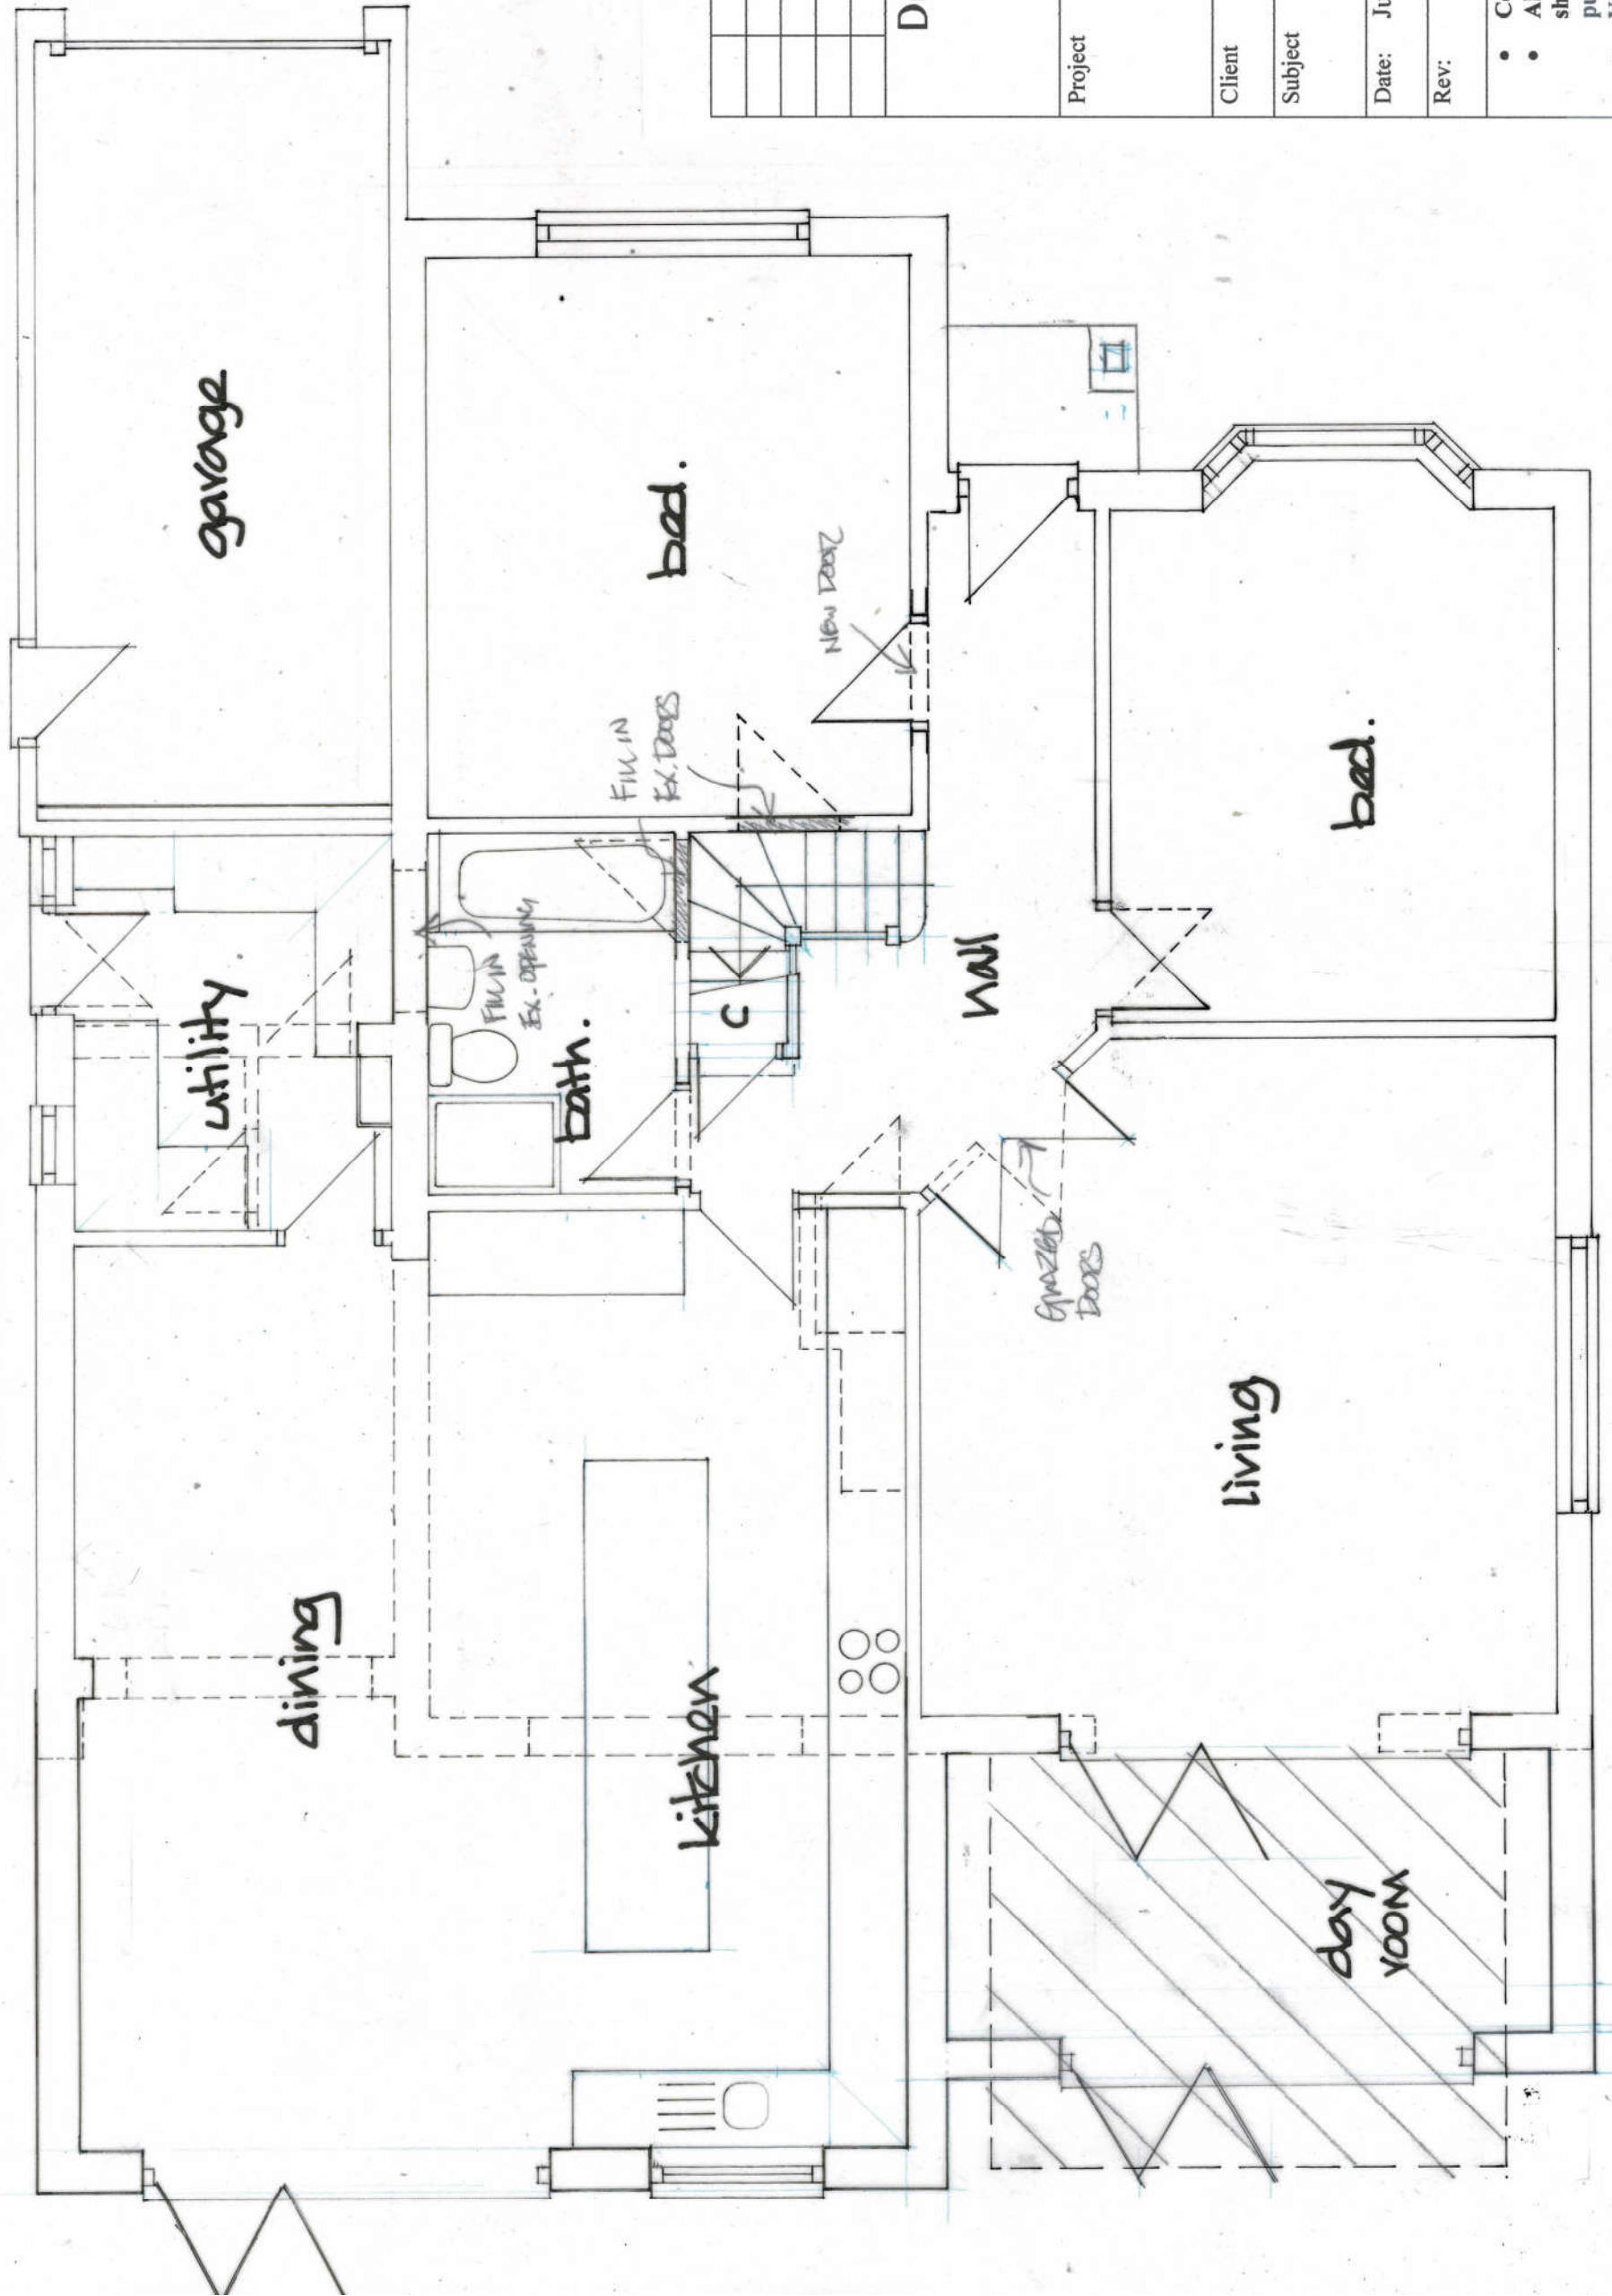

Derek Treagus Associates ARCHITECTURAL SERVICES Tel: 07956 624094 Email: derek.treagus@gmail.com	
Project	REAR EXTENSION & LOFT CONVERSION AT 17 VALETTA PARK, EMSWORTH, HAMPSHIRE.
Client	Mr & Mrs H Pead
Subject	Planning Drawing Ground Floor Plan
Date: July 2024	Scale: 1:50
Rev:	Drg. No. 24/392/03
• Copyright reserved. • All dimensions are to be site confirmed and should not be scaled unless for Planning purposes. • Verify all queries with the office.	