



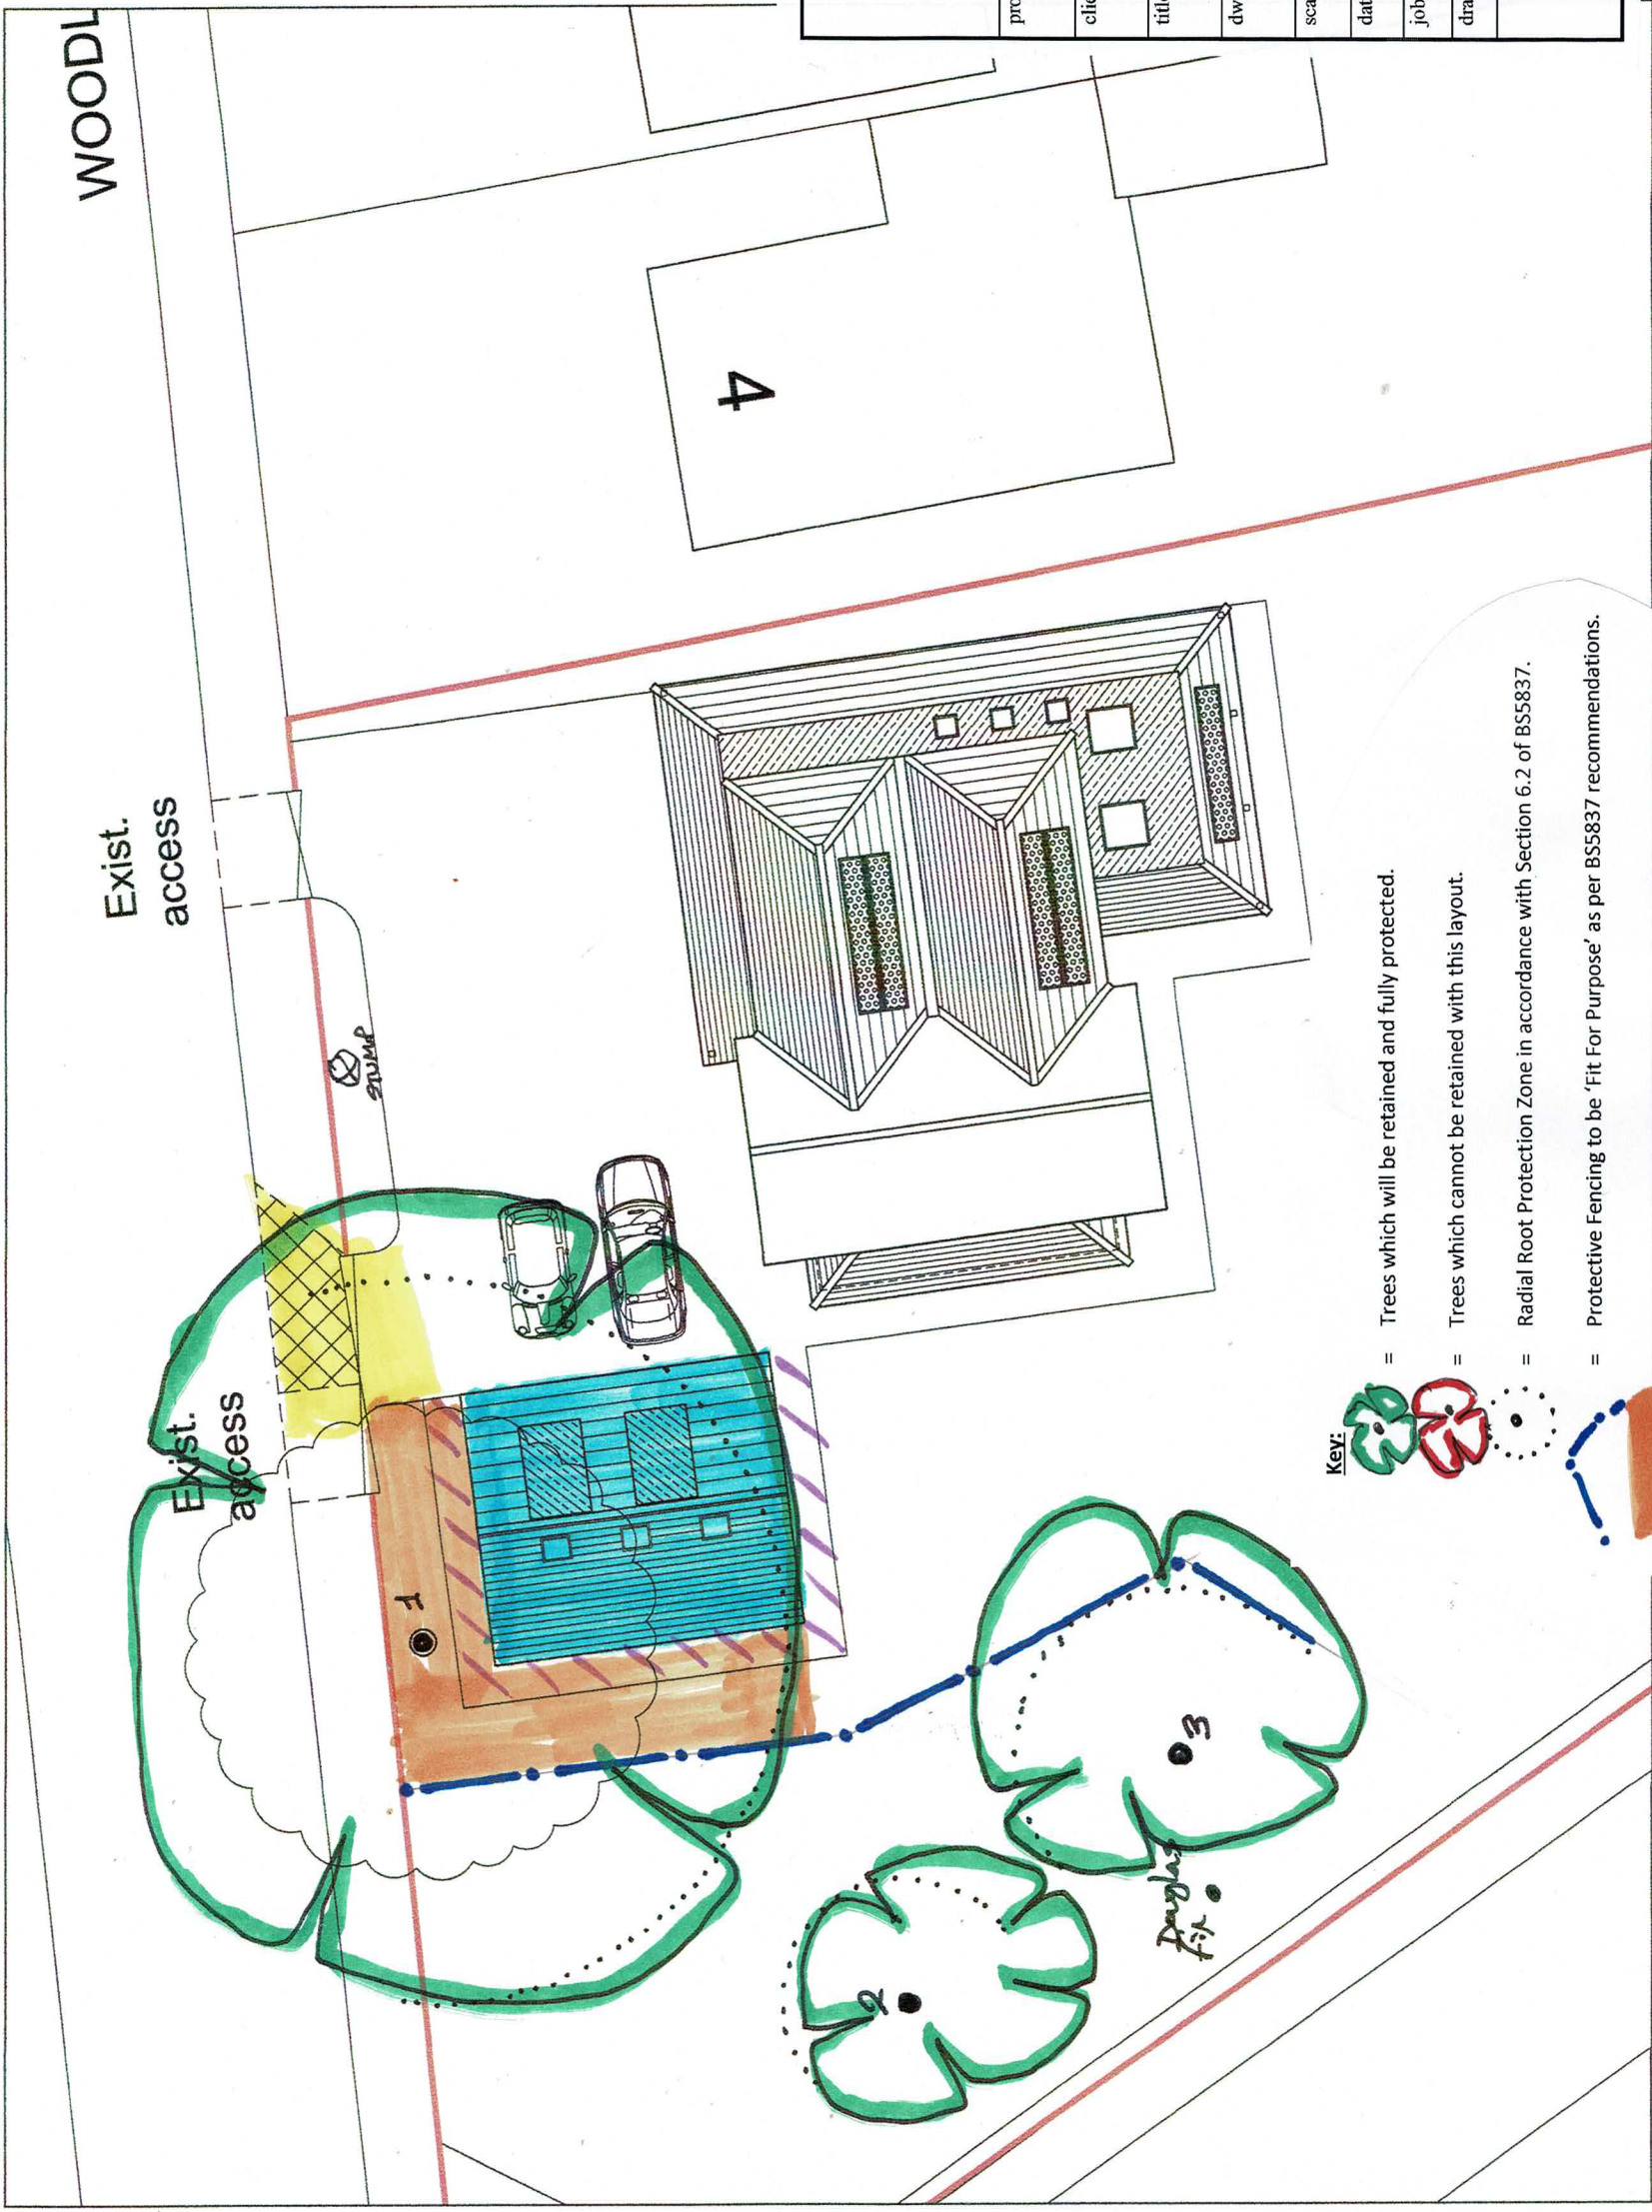

Site plan scale 1:200

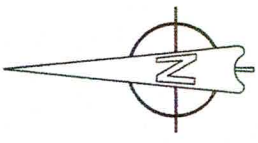

- Key:
- Trees which will be retained and fully protected.
 - Trees which cannot be retained with this layout.
 - Radial Root Protection Zone in accordance with Section 6.2 of BS5837.
 - Protective Fencing to be 'Fit For Purpose' as per BS5837 recommendations.
 - Ground Protection measures in accordance with BS5837 Section 6.2.3.3.
 - Structural Engineer Designed Piled Foundations.
 - 'No Dig' hard surfacing paved or concreted surround.
 - Arboricultural Expert supervised 'Hand Digging' works.

project	2 Woodlands Avenue Emsworth Hampshire
client	Mr & Mrs S Walsh
title	Tree Protection Plan
dwg	BJH 03/04
scale	1:200 @ A3
date	September 2024
job	1385
drawn by	bjh
10 Southleigh Grove, Hayling Island, Hampshire PO11 0SH 07875 520881 bernieharverson@gmail.com	

For
MR & MRS WALSH

Project
PROPOSED EXTENSIONS
2 WOODLANDS AVENUE,
EMSWORTH,
PO10 7QE

Title
SITE PLAN

Date
Aug 2024

Drawn
JB

Scale
1:200 @ A3

Checked
-

Job Number
PL7623

Drawing Number
-05

Revision
-

Office Tel:
01243 933732

Email:
admin@jb-architecturedesign.com

Web:
www.jb-architecturedesign.com