
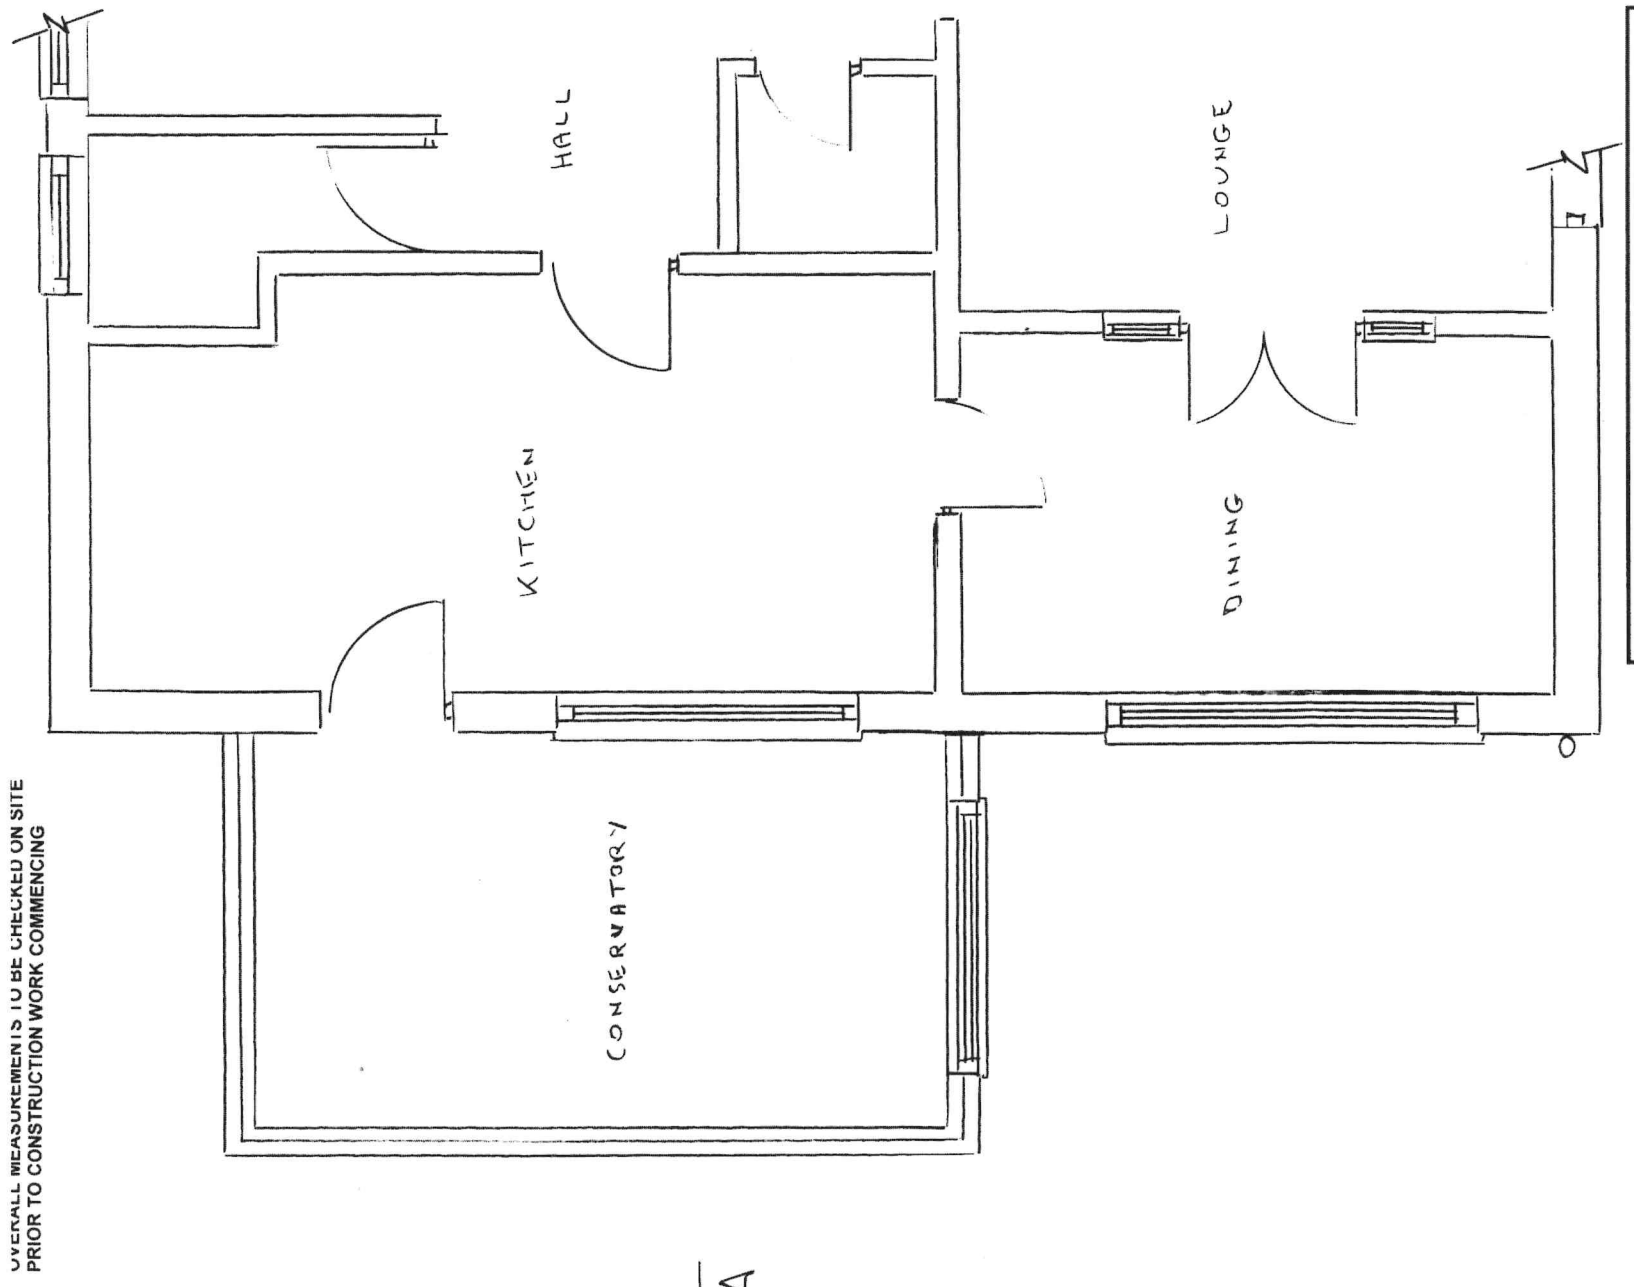


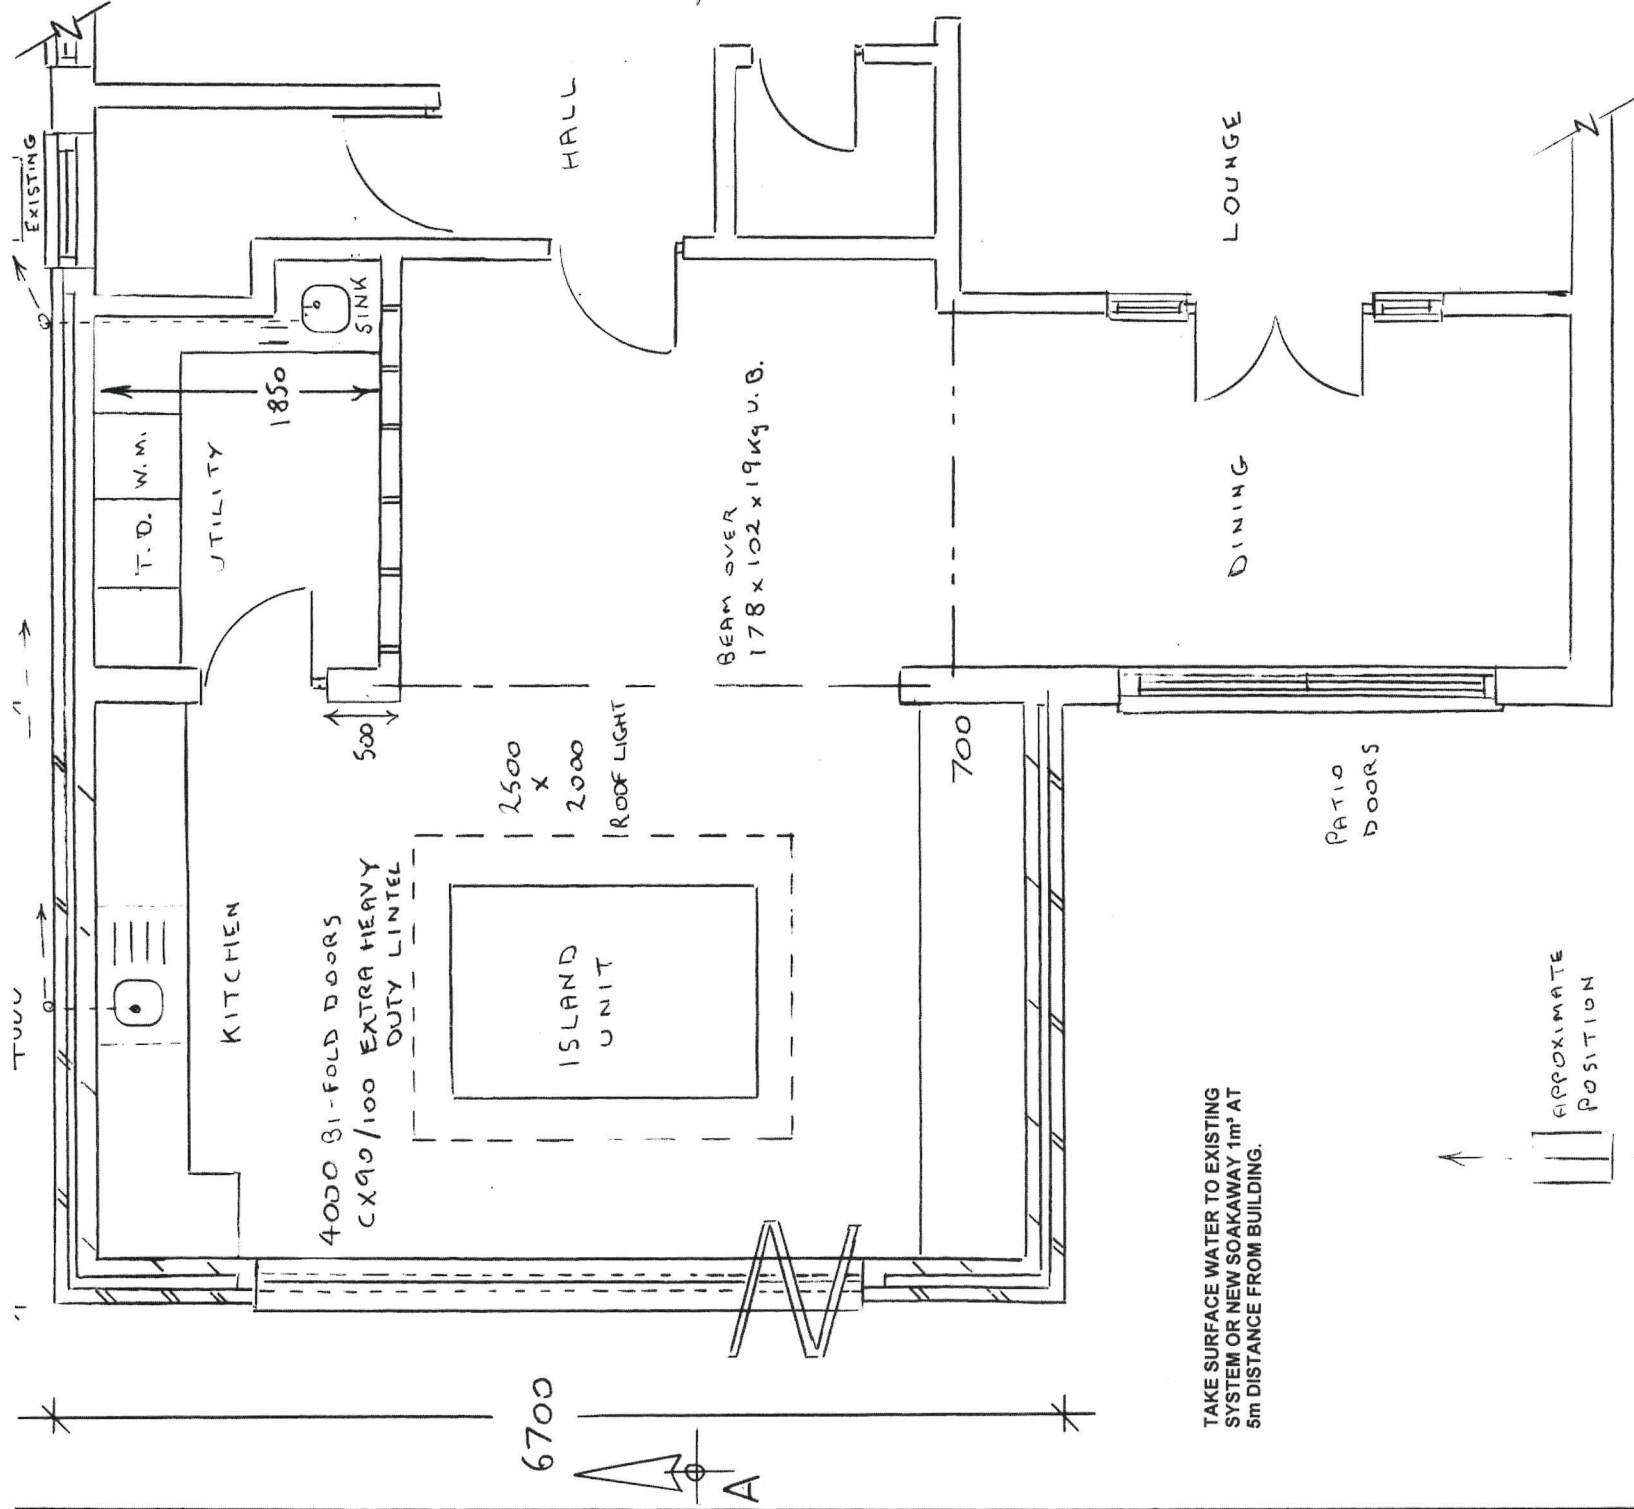

OVERALL MEASUREMENTS TO BE CHECKED ON SITE PRIOR TO CONSTRUCTION WORK COMMENCING

PROPOSED GROUND FLOOR 1:50

EXISTING GROUND FLOOR

ROGER CLARK (ARCHITECTURAL SERVICES)
Tel: 023 9237 3841

PLAN No: 24549 / 1

Proposed Floor Plans Scale: 1:50 @ A3

PROPOSED EXTENSION

55 FERNDALE

WATERLOOVILLE

