








Proposed Front Elevation (1:50)

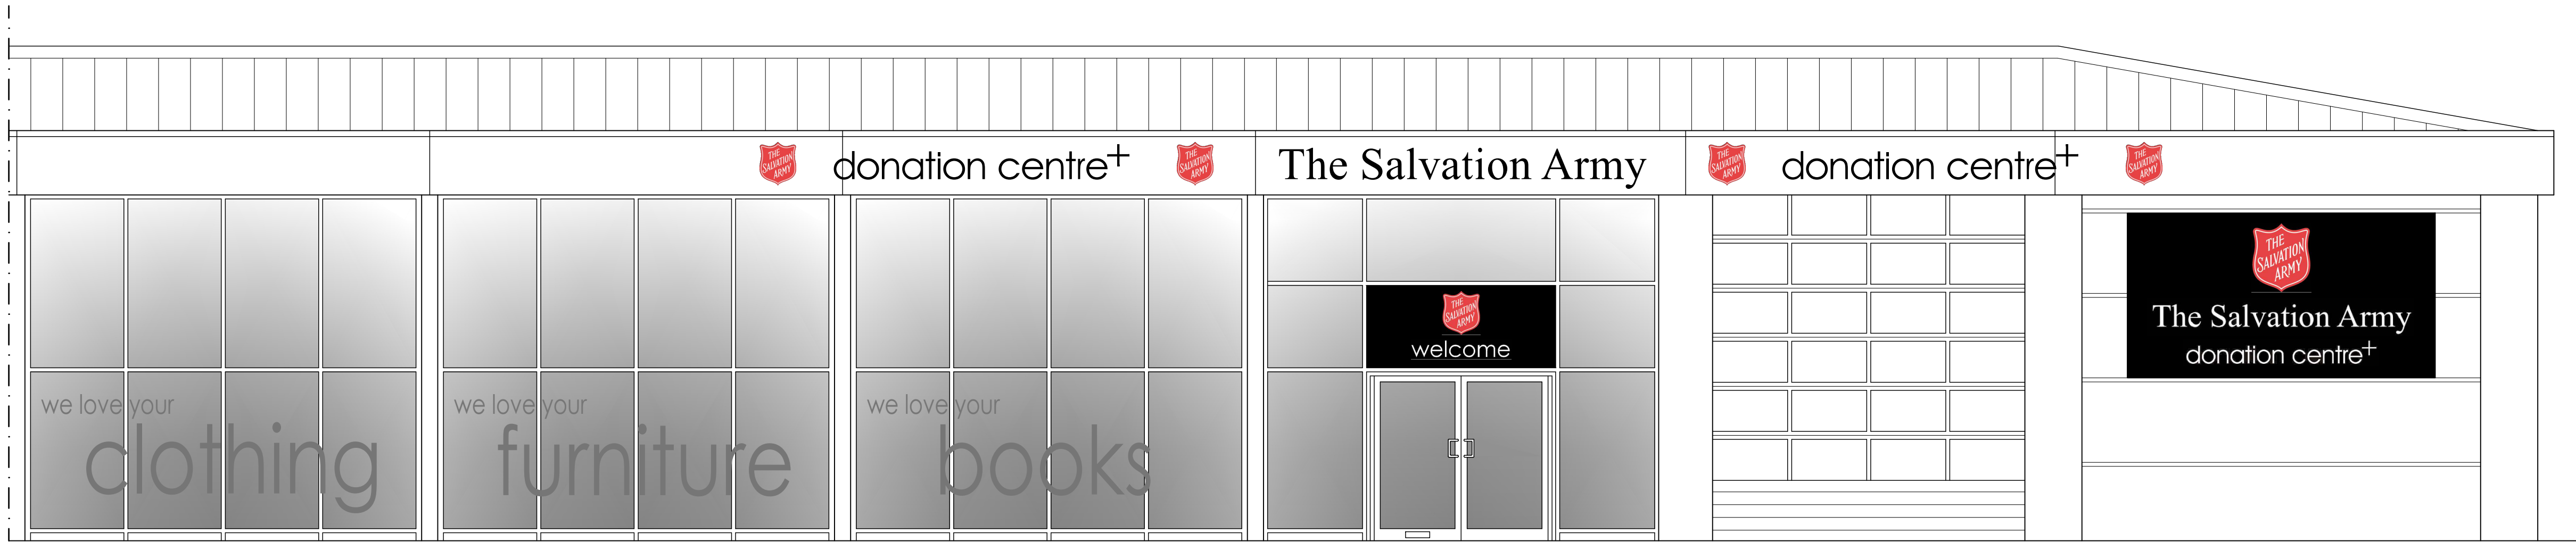



Proposed Fascia Sign No.2 (1:20)

 

Proposed Freestanding Sign (1:20)

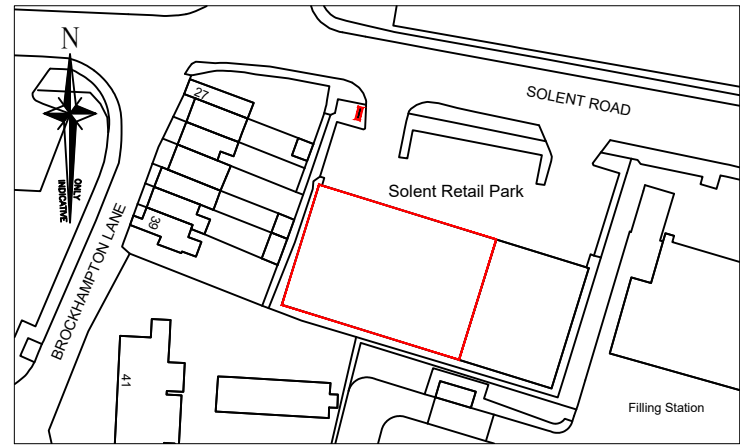 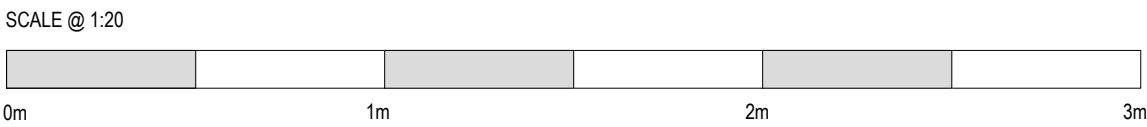

Site Location Plan (1:1250)

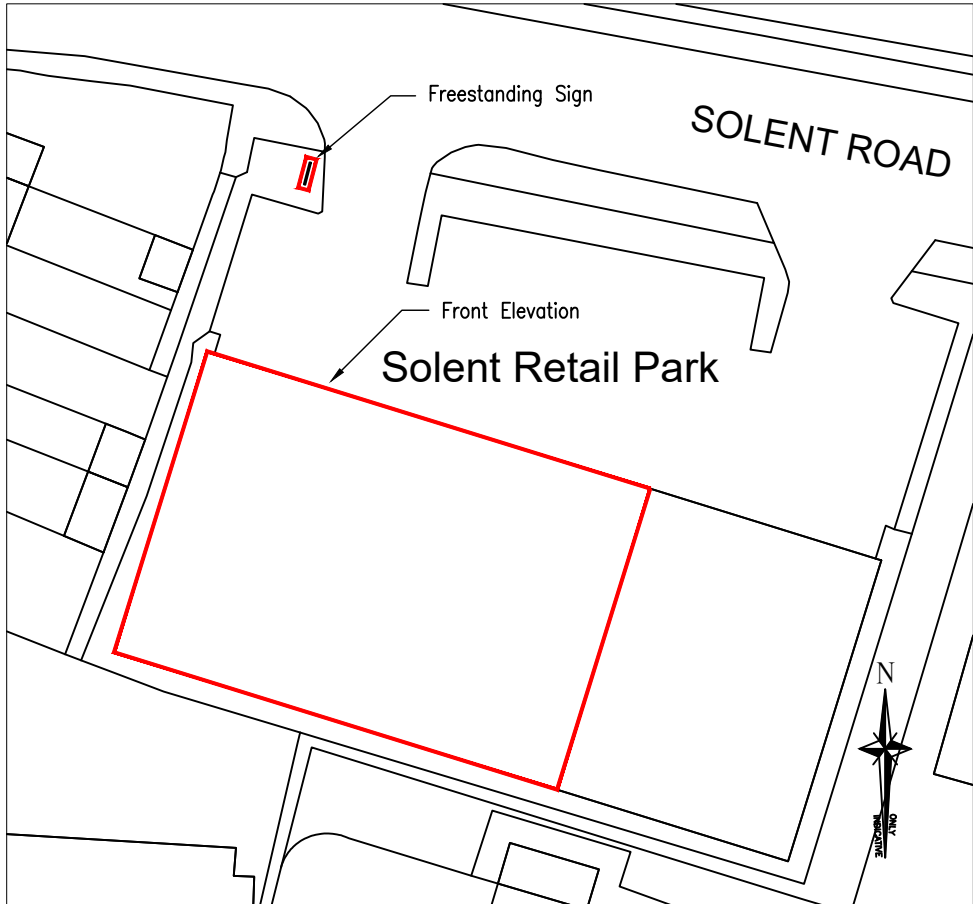 

Block Plan (1:500)

**General Notes**

All drawings are to be read with other relevant drawings & documents. Any discrepancies are to be reported to the Designer immediately.

All workmanship & materials is to be in accordance with all relevant Codes of Practice, British Standards, Building Regulations & Specification where applicable.

All dimensions are shown in millimetres. Any discrepancies should be reported to the Engineer immediately.  
Do not scale information – ask.

Drawing revisions marked with a 'P' are preliminary issue & should not be used for construction.

**Signage Scheme**

Fascia Sign No 1 to comprise faced applied vinyl.

Fascia Sign No 2 to comprise flexface box with internal LED illumination at 160 cd/m.

Freestanding sign to comprise folded powder coated aluminium panel with applied vinyls, non-illuminated

Remaining signage to comprise reverse applied vinyls.



RED BRICK, CHURCH ROAD, BEYTON, BURY ST EDMUNDS, IP30 9AL  
T. 01284 723000 E. info@donani.design W. www.donani.design



SALVATION ARMY  
TRADING  
COMPANY

PROJECT  
Unit 12A-12B, Solent RP, Solent Rd,  
Havant, PO9 1JT

| P1                      | Local Authority Approval | 21.08.24   | DM | DM   |       |
|-------------------------|--------------------------|------------|----|------|-------|
| REF                     | DESCRIPTION              | DATE       | BY | AUTH | TITLE |
| Proposed Signage Scheme |                          |            |    |      |       |
| DRG NO.                 | SCALE                    | REV        |    |      |       |
| 24-013-06               | As Shown                 | P1         |    |      |       |
| DRAWN                   | AUTH                     | DATE       |    |      |       |
| DM                      | DM                       | 21.08.2024 |    |      |       |