
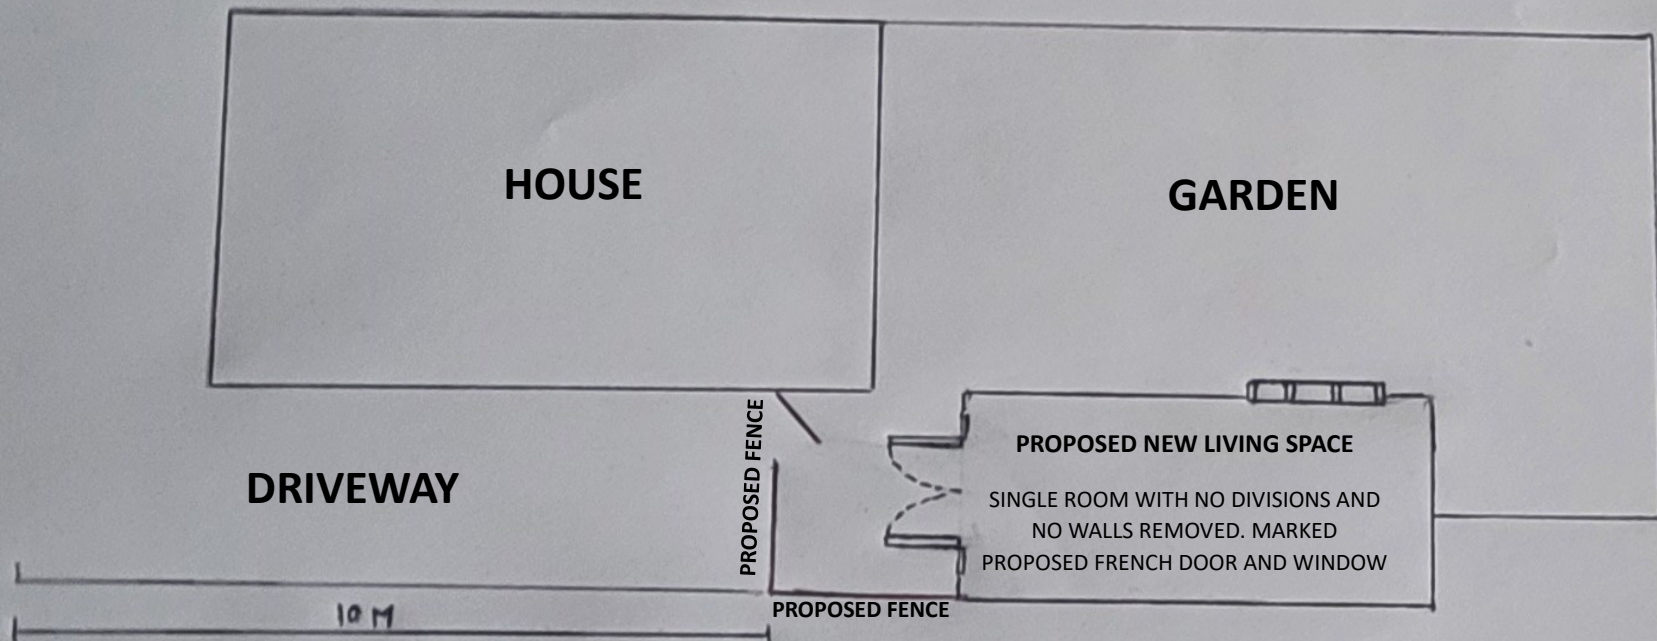


PROPOSED FLOOR PLAN

 

PROPOSED FLOOR PLAN

For Mr & Mrs McDermott-Roe

SCALE 1:100 @ A4

DATE:22/10//2024 DRAWING 4 of 5