



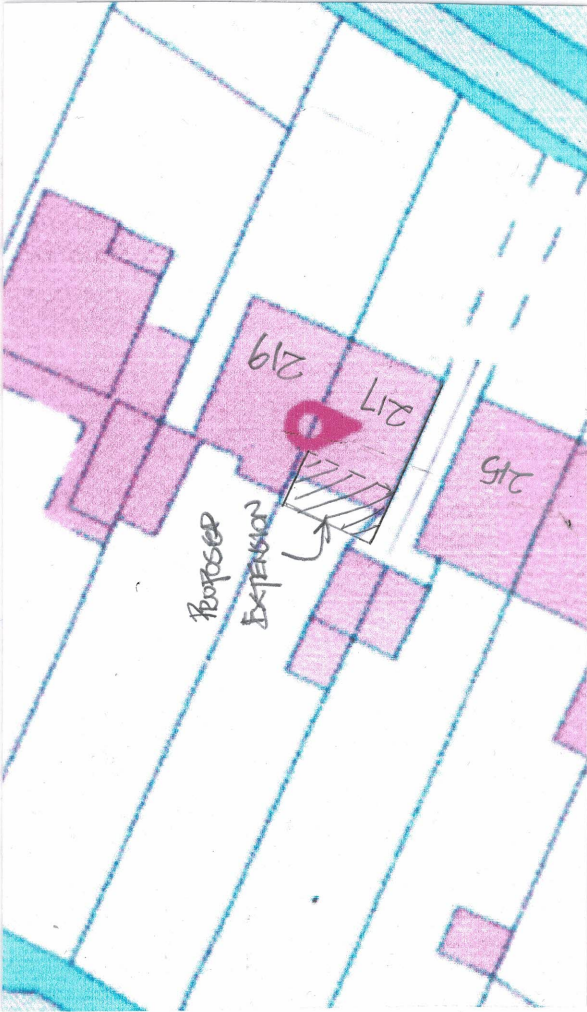

SITE PLAN
Scale 1:500

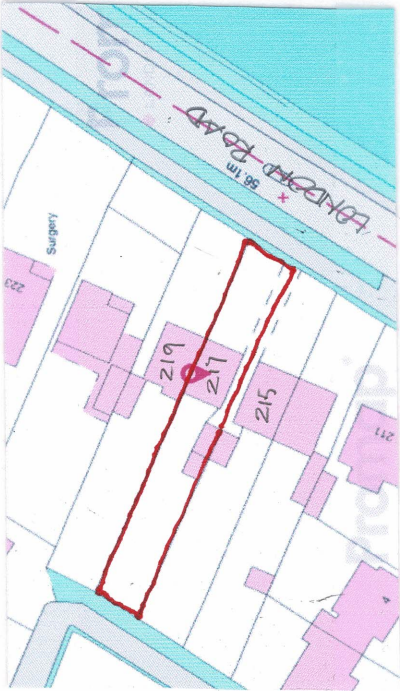

LOCATION PLAN
Scale 1:1250
LIC No 100065752

DEREK TREAGUS ASSOCIATES ARCHITECTURAL SERVICES Tel: 07956 624094 Email: derek.treagus@gmail.com					
Project	REAR EXTENSION AT 217 LONDON ROAD, WATERLOOVILLE, HAMPSHIRE.				
Client	Mr & Mrs R Damerell				
Subject	Planning Drawing Location & Site Plan				
Date:	Sept 2024	Scale: 1:500, 1:1250			
Rev:		Drg. No. 24/407/01			
• Copyright reserved. • All dimensions are to be site confirmed and should not be scaled unless for Planning purposes. • Verify all queries with the office.					