



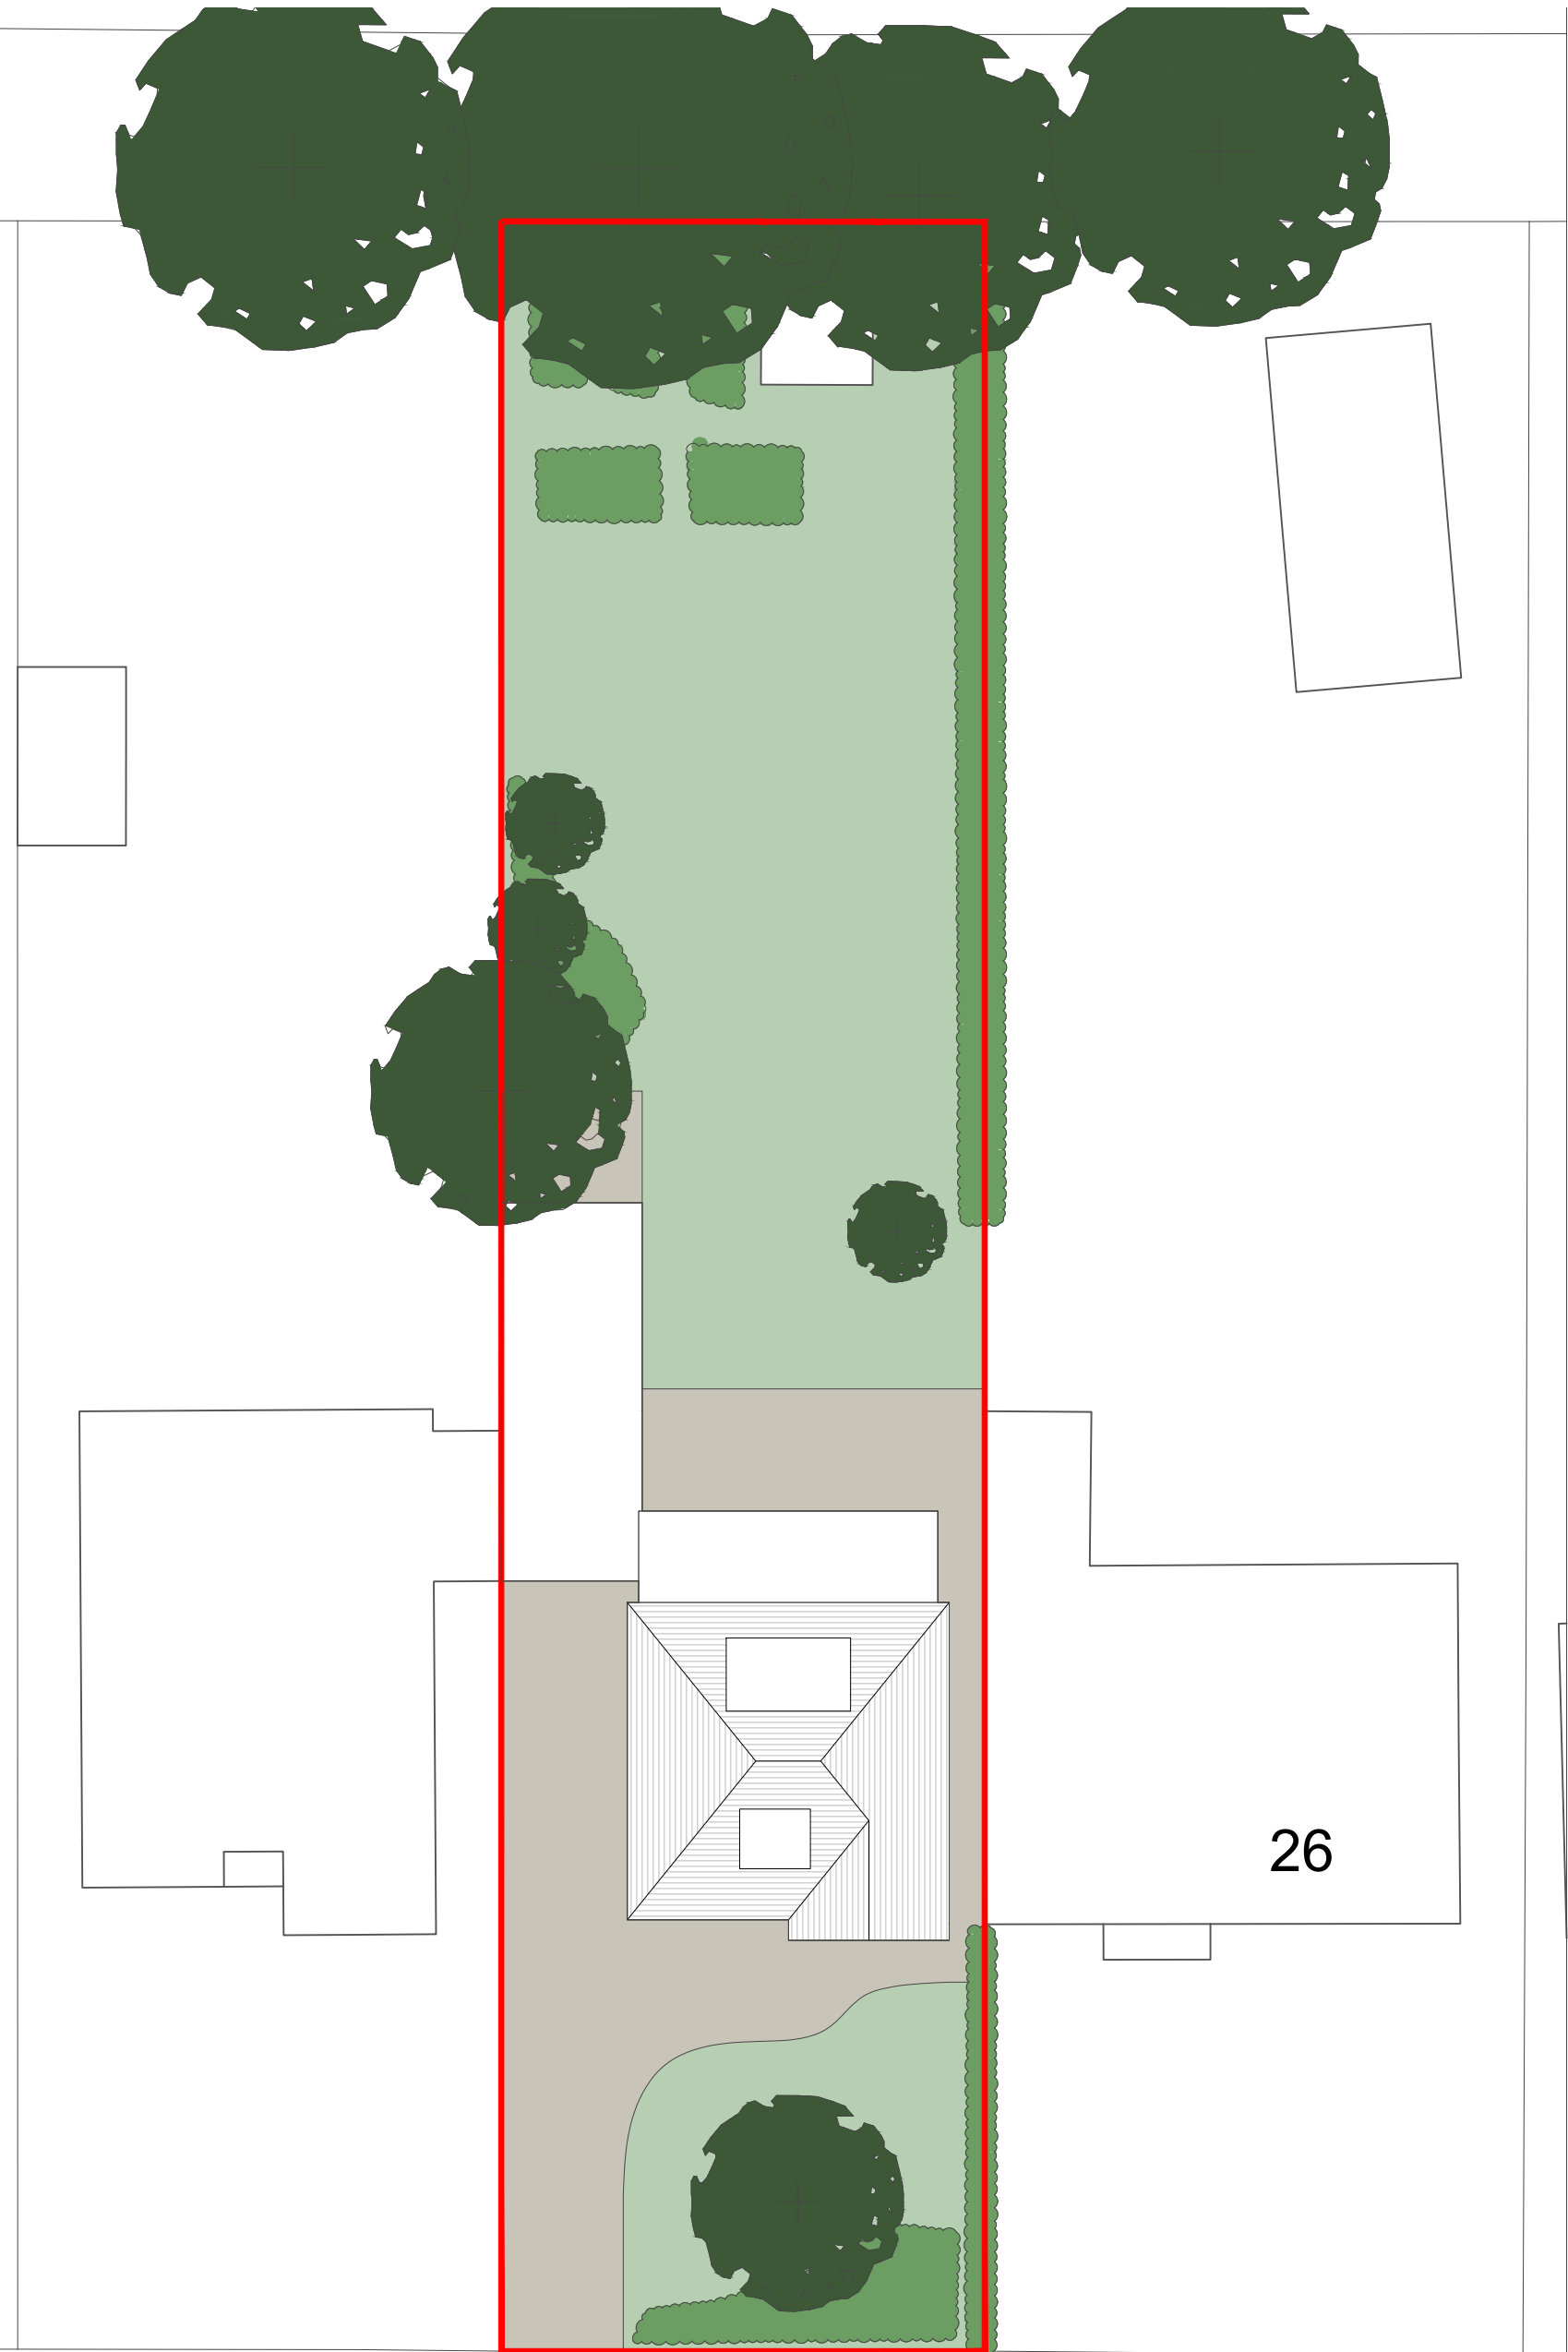


Existing Site Plan

St. George's Ave.

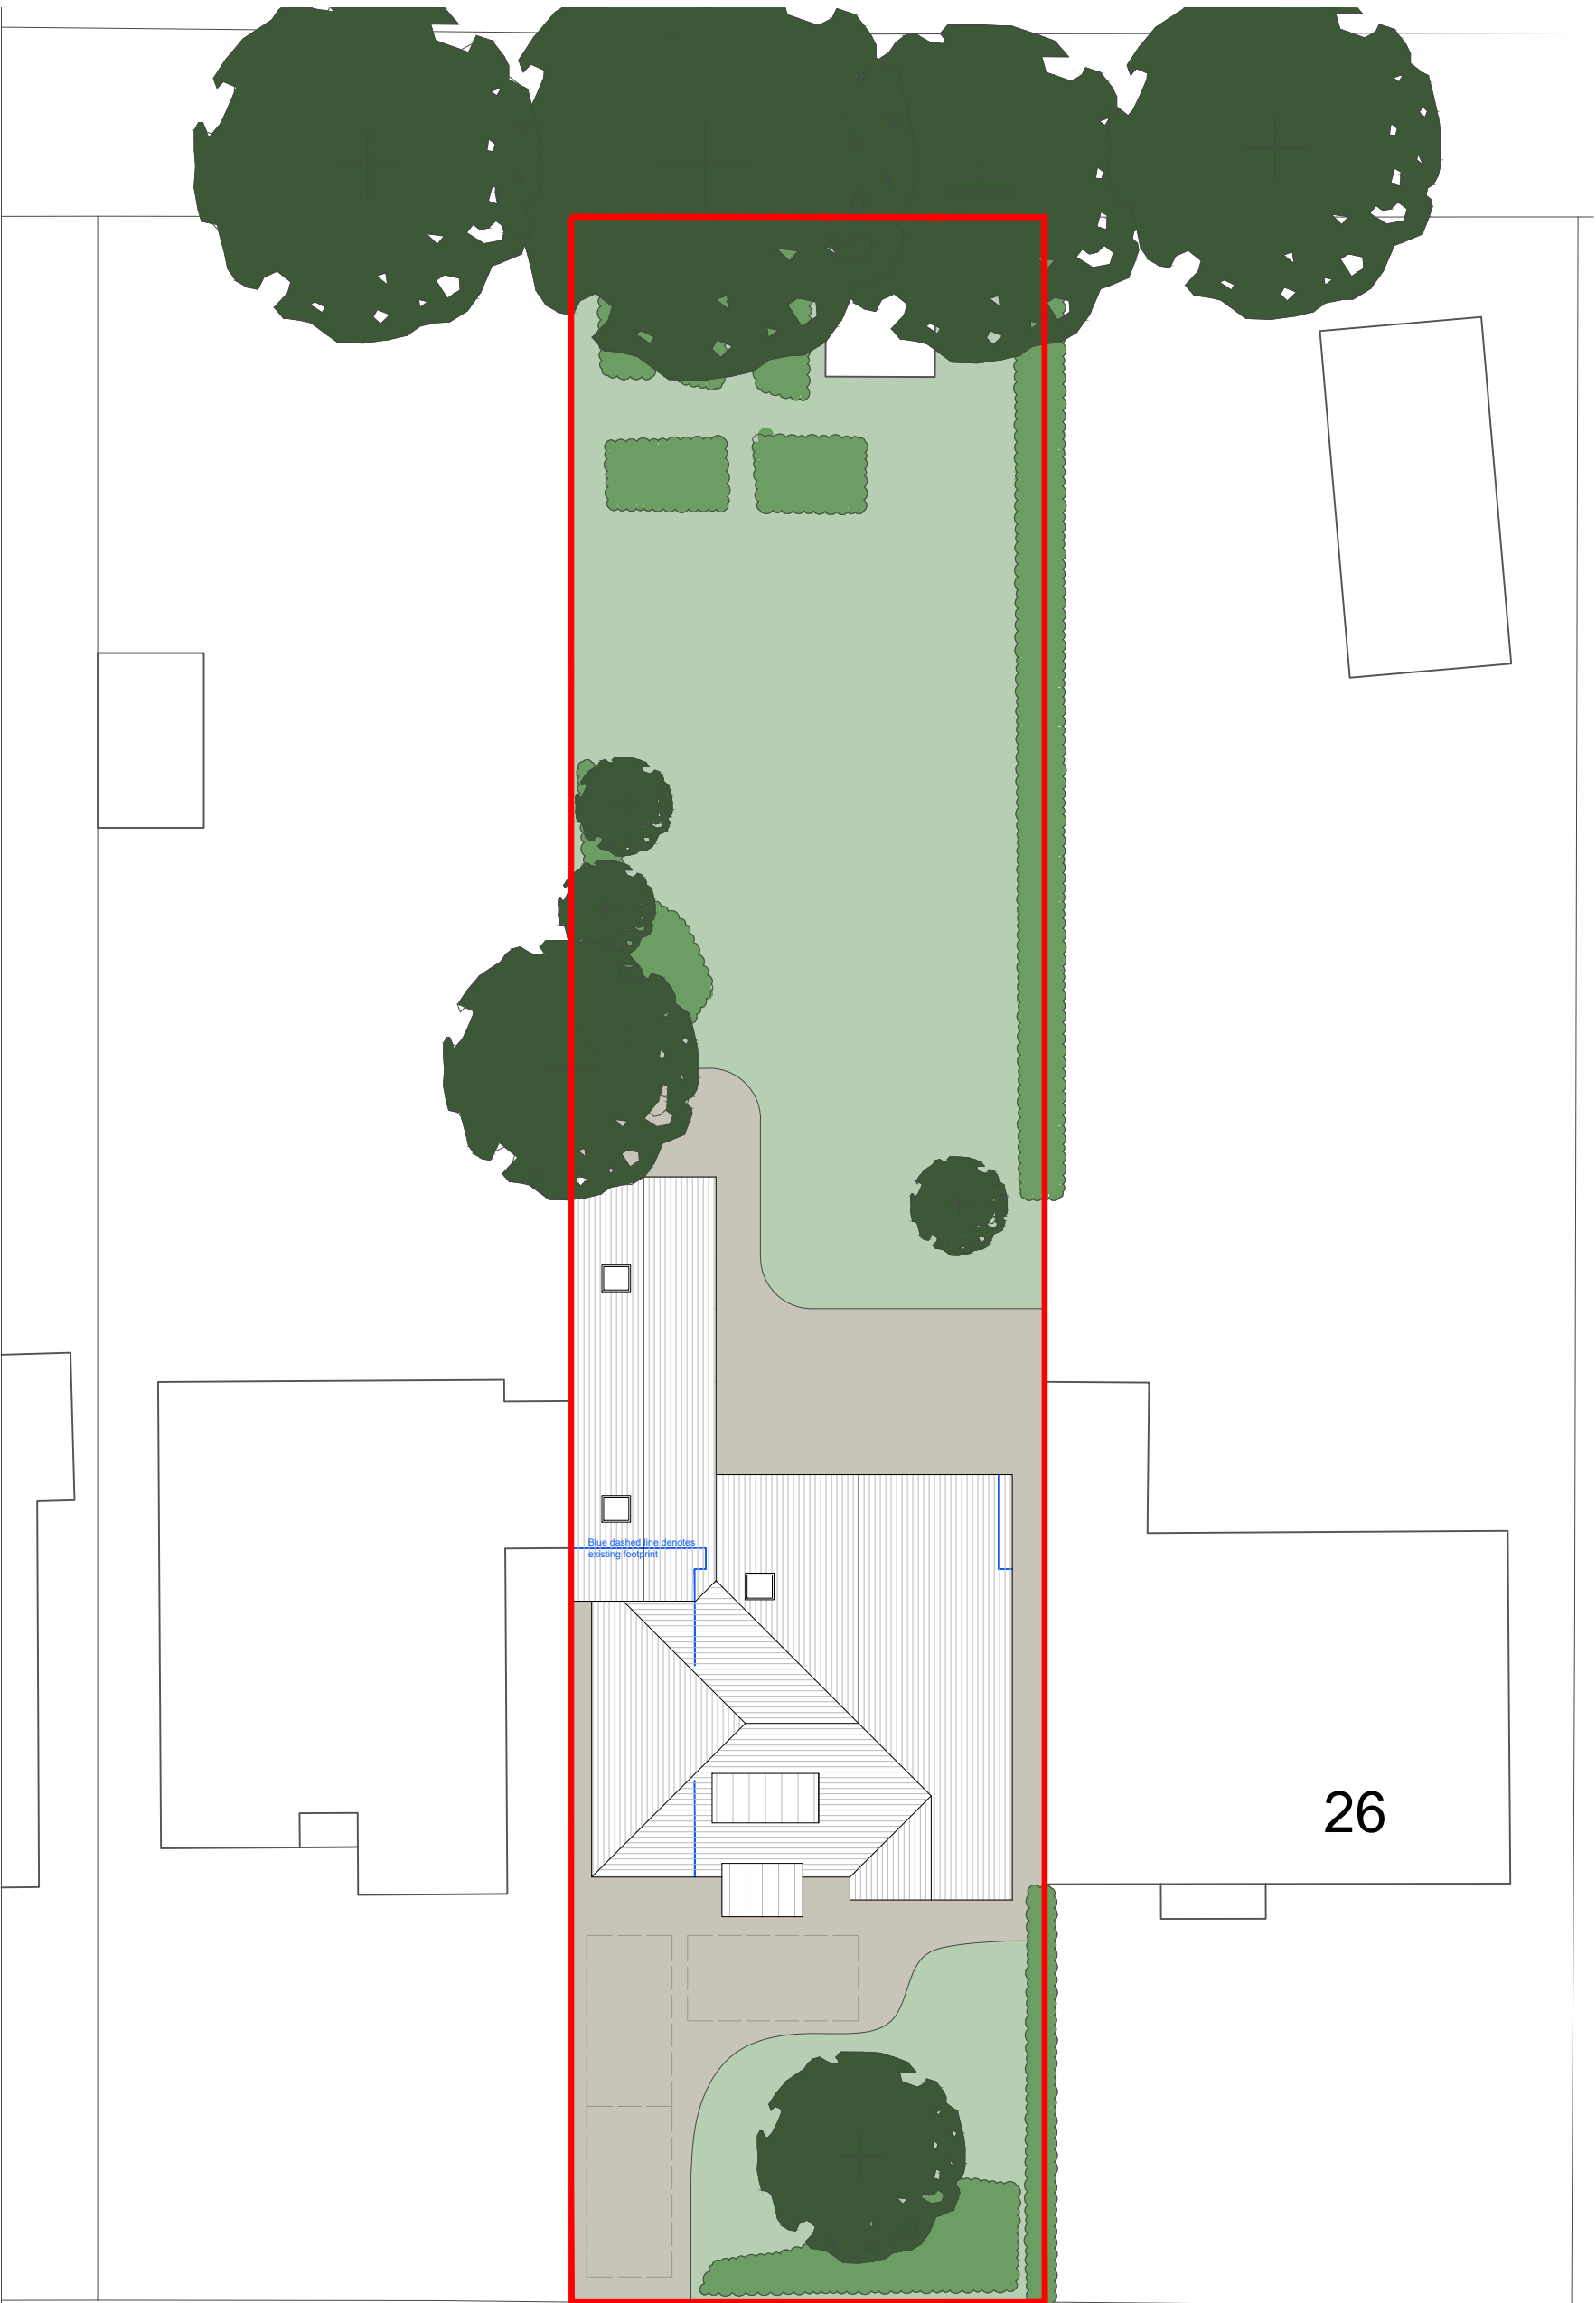


Proposed Site Plan

St. George's Ave.

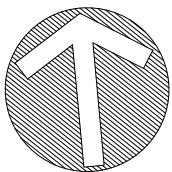

1:200 scale

 

P2	Parking Spaces added to Prop.	RPN	DJS	22.10.24
P1	PLANNING ISSUE	RPN	DJS	04.10.24
REV	DESCRIPTION	BY	CHK	DATE

Cover Storey
Architects

Cover Storey Architects LLP
The Studio, 18 St Georges Avenue, Havant
Tel. 02392 006266
info@coverstorey.co.uk
PO9 2RX
www.coverstorey.co.uk

Project name: 24 St George's Avenue, Havant	Drawing name: Existing and Proposed Site Plans	Scale @ A2 1:200	Drawn / Checked: RPN / DJS	Date: OCT 2024	Status: PLANNING	Project no: 24002	Drawing no: V02 - 300	Revision: P2
--	---	---------------------	-------------------------------	-------------------	---------------------	----------------------	--------------------------	-----------------