


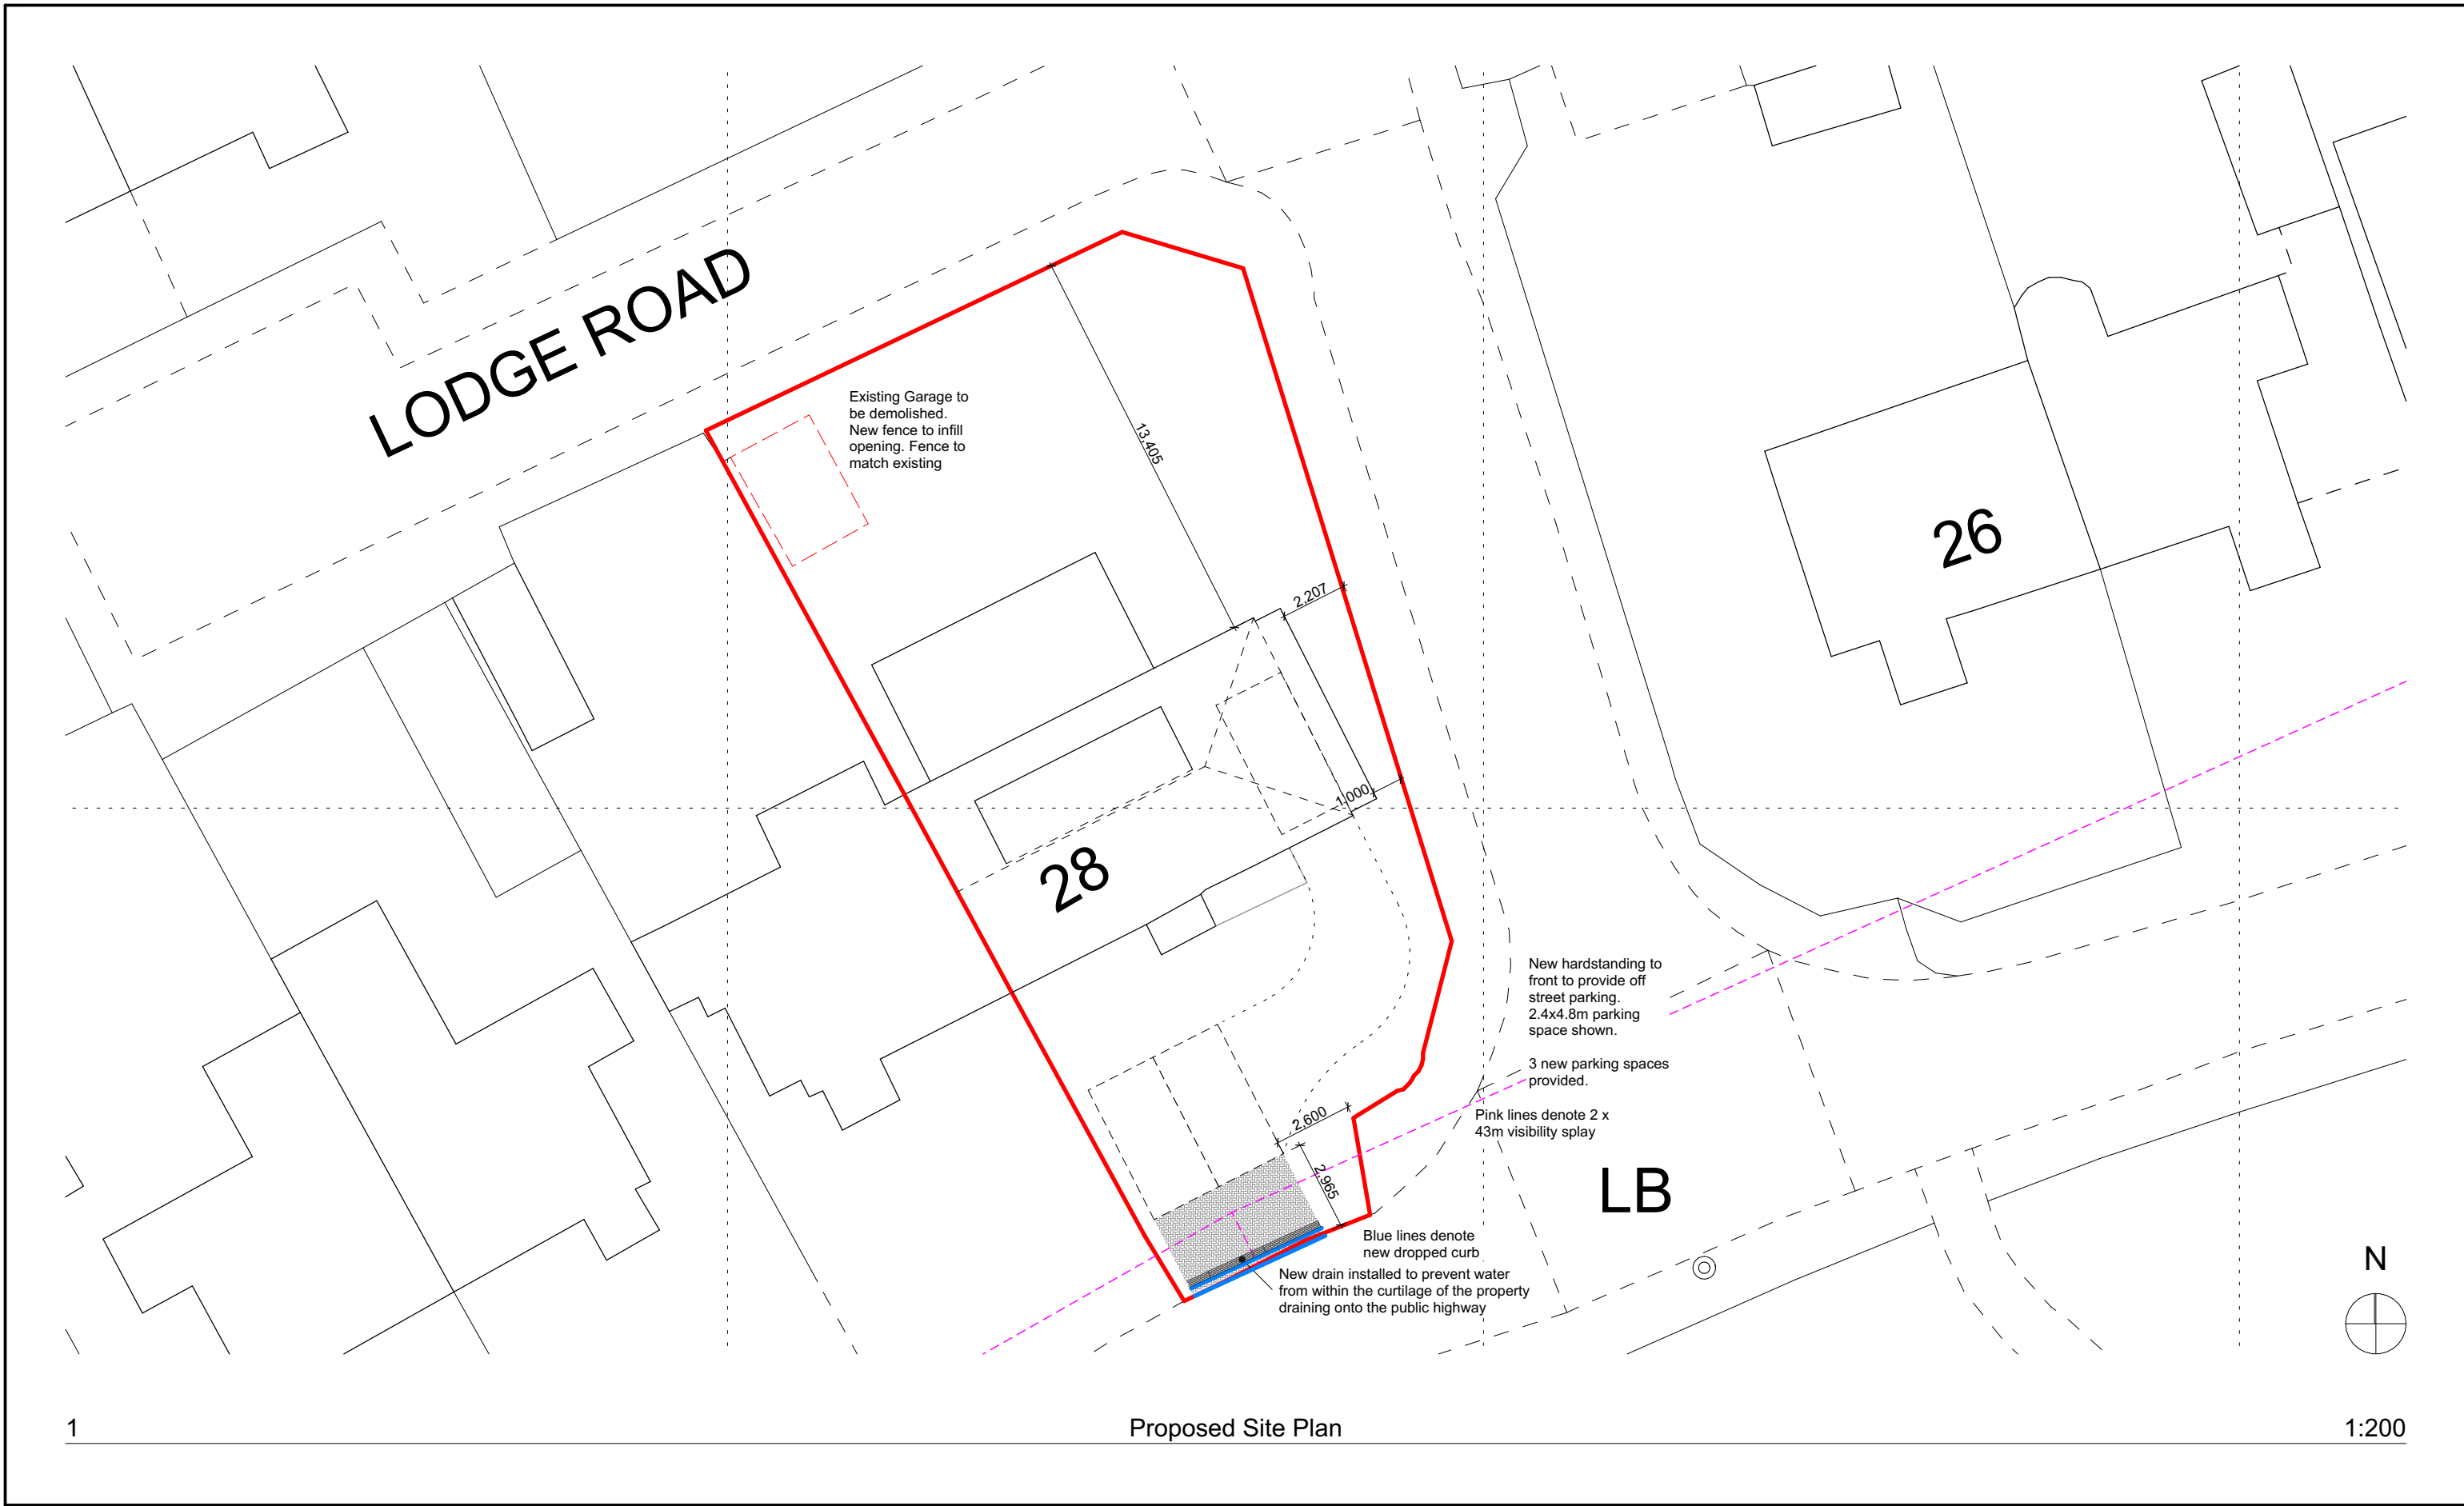

REV	DESCRIPTION	DATE	AUTHOR	CHK'D	NOTES
P1		11.10.24	DD	DD	
P2	Parking layout amended following highways comments	27.01.25	DD	DD	
P3	Width reduced and roof pitch increased	09.04.25	DD	DD	

This drawing is the copyright of © AR-CHITECT and may not be copied, altered or reproduced by a third party without written authority. All dimensions are subject to site survey and site verification. Do not scale from this drawing.

PROJECT
28 Lower Road,
Havant. PO9 3LJ
CLIENT
Mr and Mrs Anchor
STATUS
Planning
DRAWING
Proposed Site Plan

AR-CHITECT
ARCHITECTURE - DESIGN

DATE 11.10.24	SCALE @ A3 1:200	AUTHOR DD	CHECKED BY DD	PROJECT NO. 23035-	DRAWING NO. 003	REV. P3
------------------	---------------------	--------------	------------------	-----------------------	--------------------	------------