




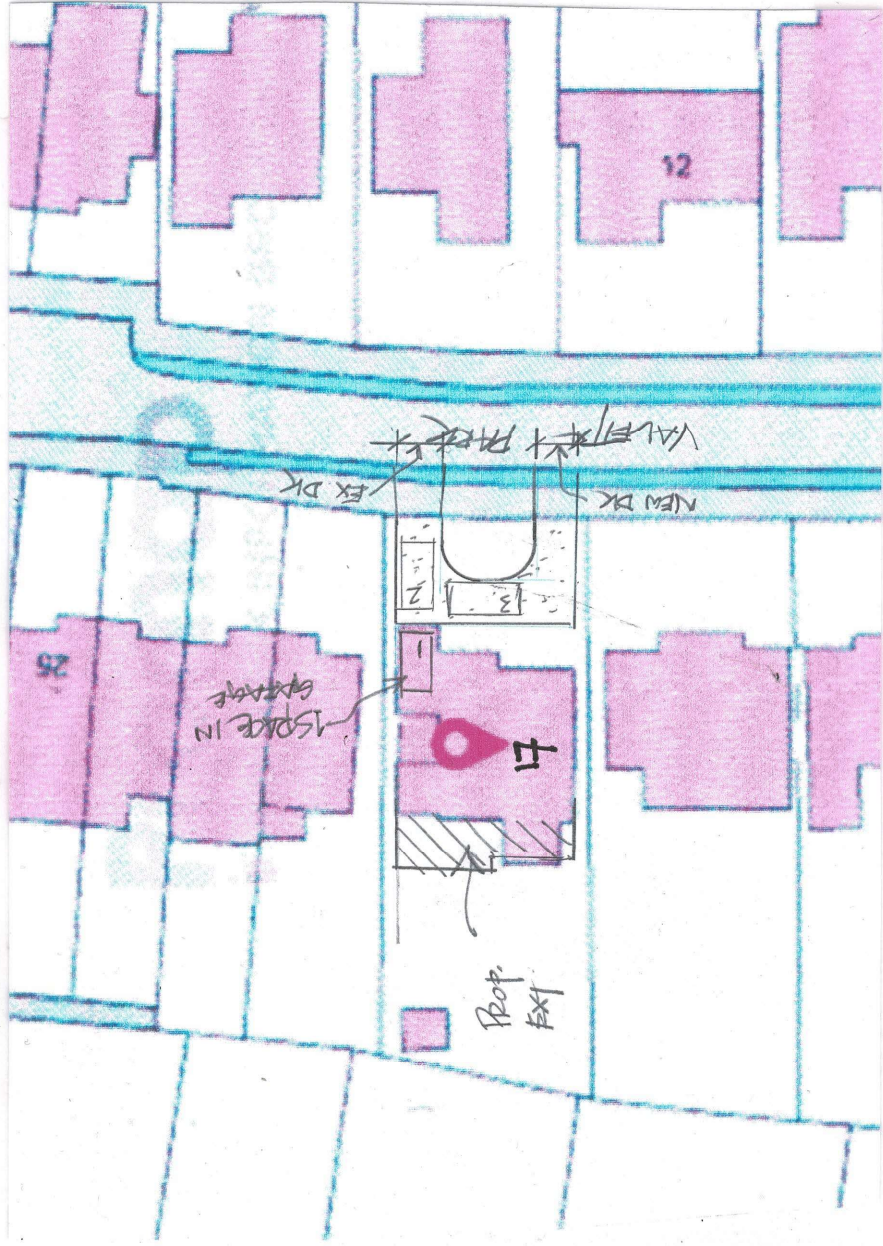

SITE PLAN
Scale 1:500

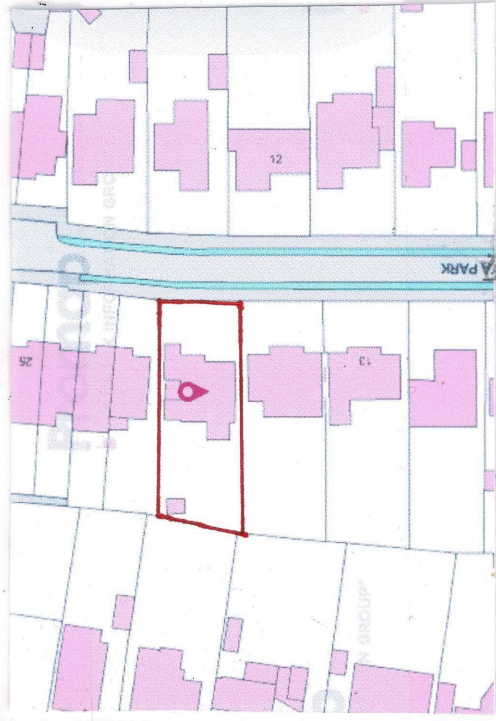

LOCATION TRAN
Scale 1:1250
OS UC 100065752

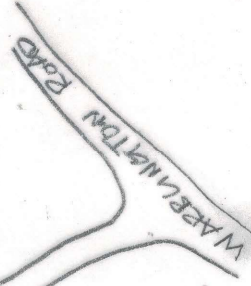

A	01/12/24	DRGME AMENDED WITH NEW DL	DT
DEREK TREAGUS ASSOCIATES ARCHITECTURAL SERVICES Tel: 07956 624094 Email: derek.treagus@gmail.com			
Project		REAR EXTENSION & LOFT CONVERSION AT 17 VALETTA PARK, EMSWORTH, HAMPSHIRE.	
Client		Mr & Mrs H Pead	
Subject		Planning Drawing Site & Location Plans	
Date:	July 2024	Scale: 1:500, 1:1250	
Rev:	A	Drg. No. 24/392/02 • Copyright reserved. • All dimensions are to be site confirmed and should not be scaled unless for Planning purposes. • Verify all queries with the office.	