

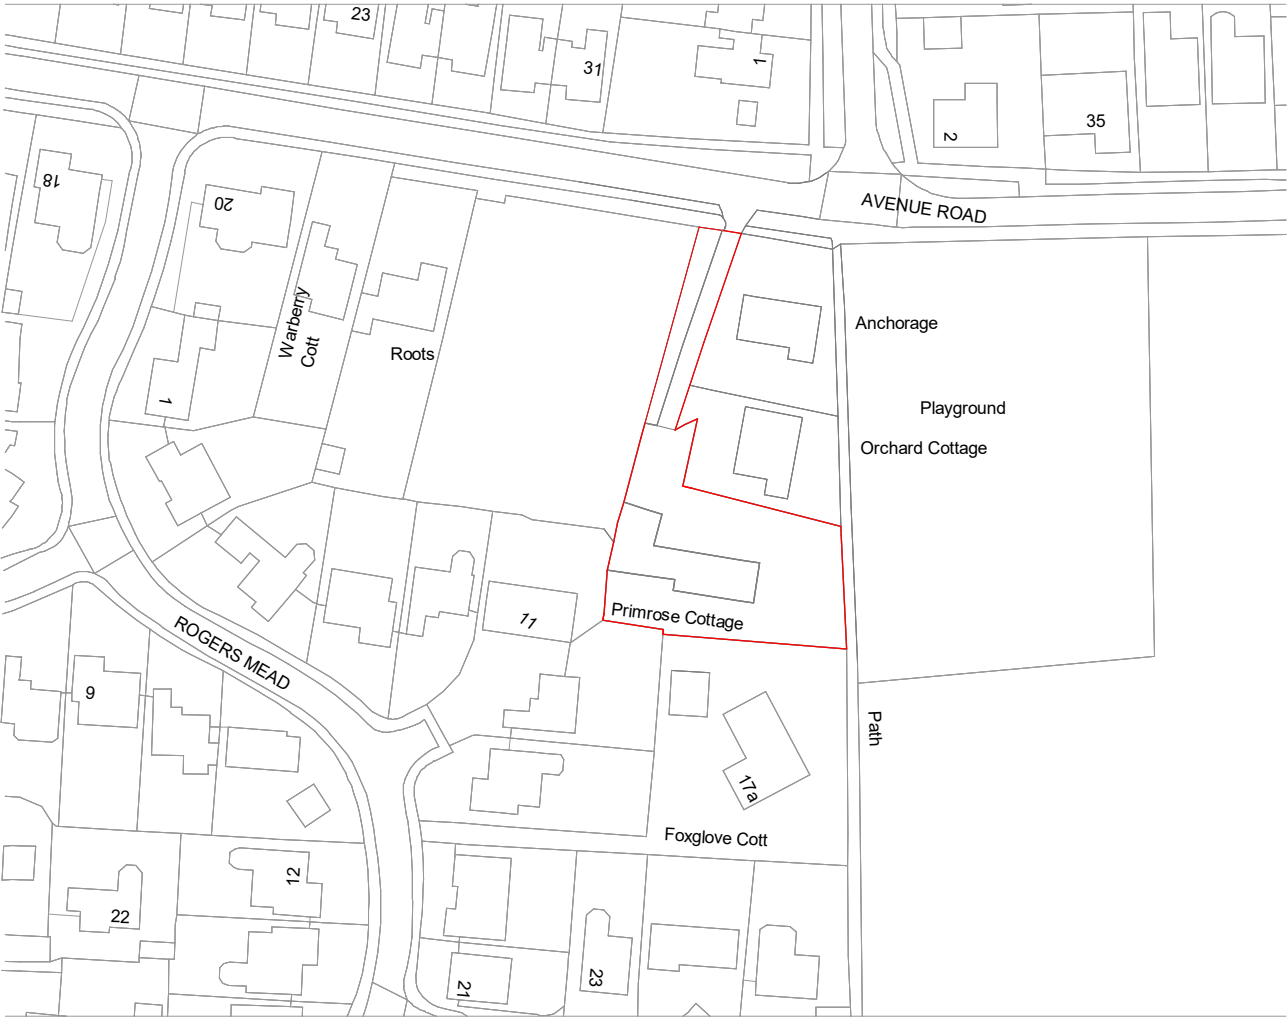


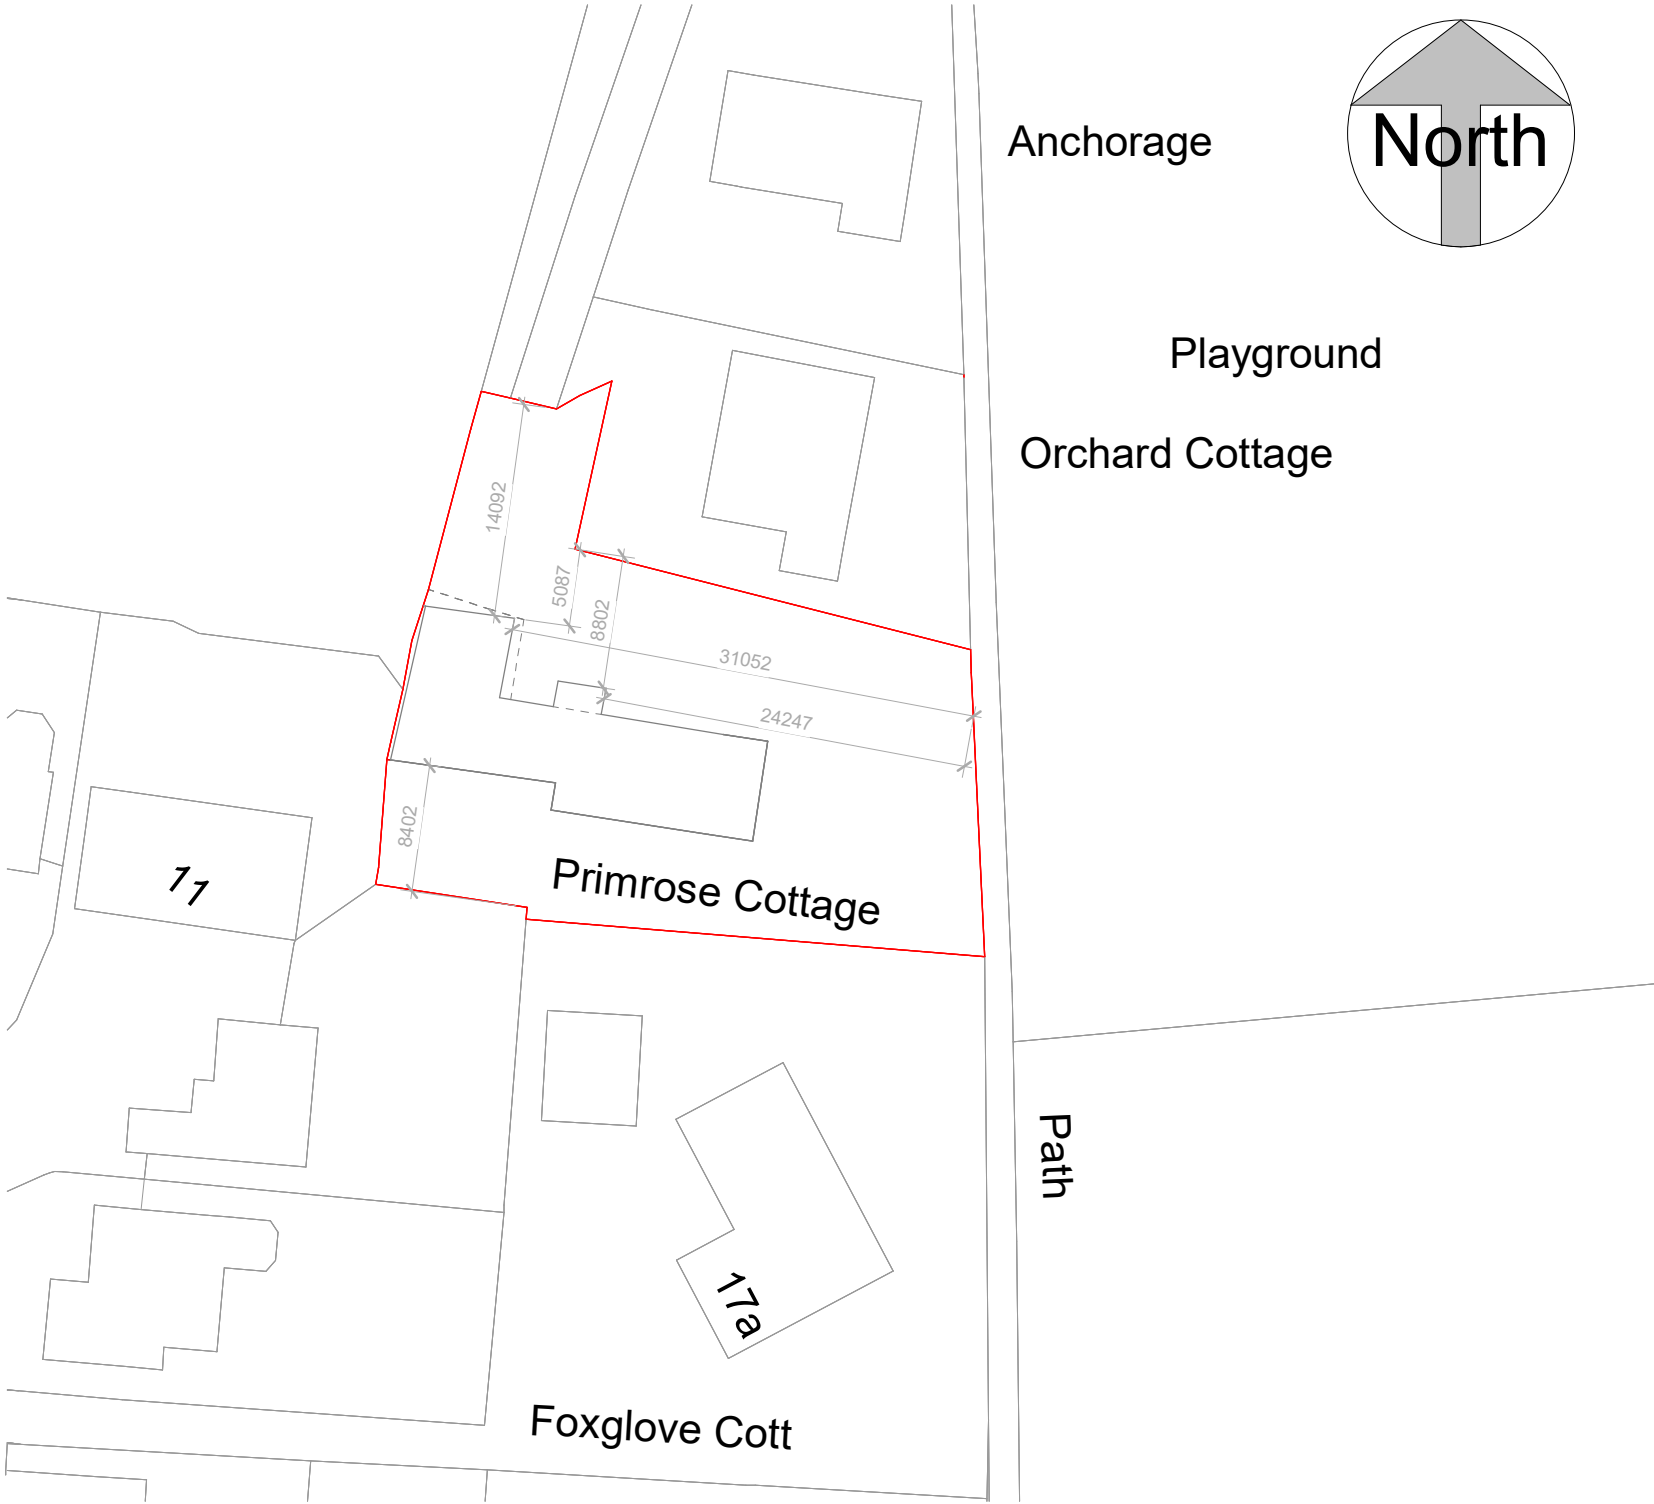

Location Plan

1:1250

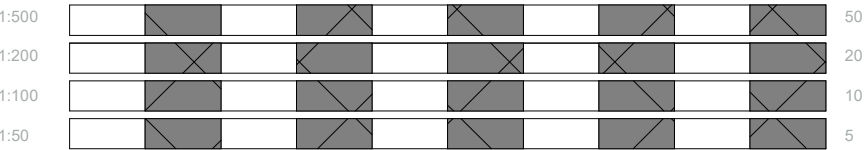

Block Plan DIMS

1:500

ReQuestAPIan
Map number: TQRQM22242152404357
Title: Primrose Cottage, Avenue Road PO11 0LX
Map Produced for: Parkers Design
© Crown copyright and database rights 2022 OS 100042766



All measurement to be checked on site prior to any commenment
(C) Copyright of Parkers Design (Southern) Limited. Any reproduction of these drawings will require written authority from the copyright owner.

Parkers Design Limited - The Studio @ 90, PO9 2PR
www.pexd.co.uk - info@parkersdesign.com - 07776 008822

Primrose Cottage Avenue Road
PO11 0LX

SHEET
Site Plan

CLIENT			
Metcalf			
Date	Issue Date	Scale (@ A3)	As indicated
Drawn by	SW	DRAWING NUMBER	REV
Checked by	SR	P 5 v2	