




ISO A1 594mm x 841mm
Drawn: HR
Approved: JS
Checked: CP
Designer: HR
Project Management Initials: COT
Revision:
Last saved by: KEVIN GABB(2024-03-12) Last Plotted: 2024-03-13
Filename: C:\pwworking\aecom_0509_UK_2020\0454975\LANG-ACM-ZZ-F3-DR-ZZ-051305

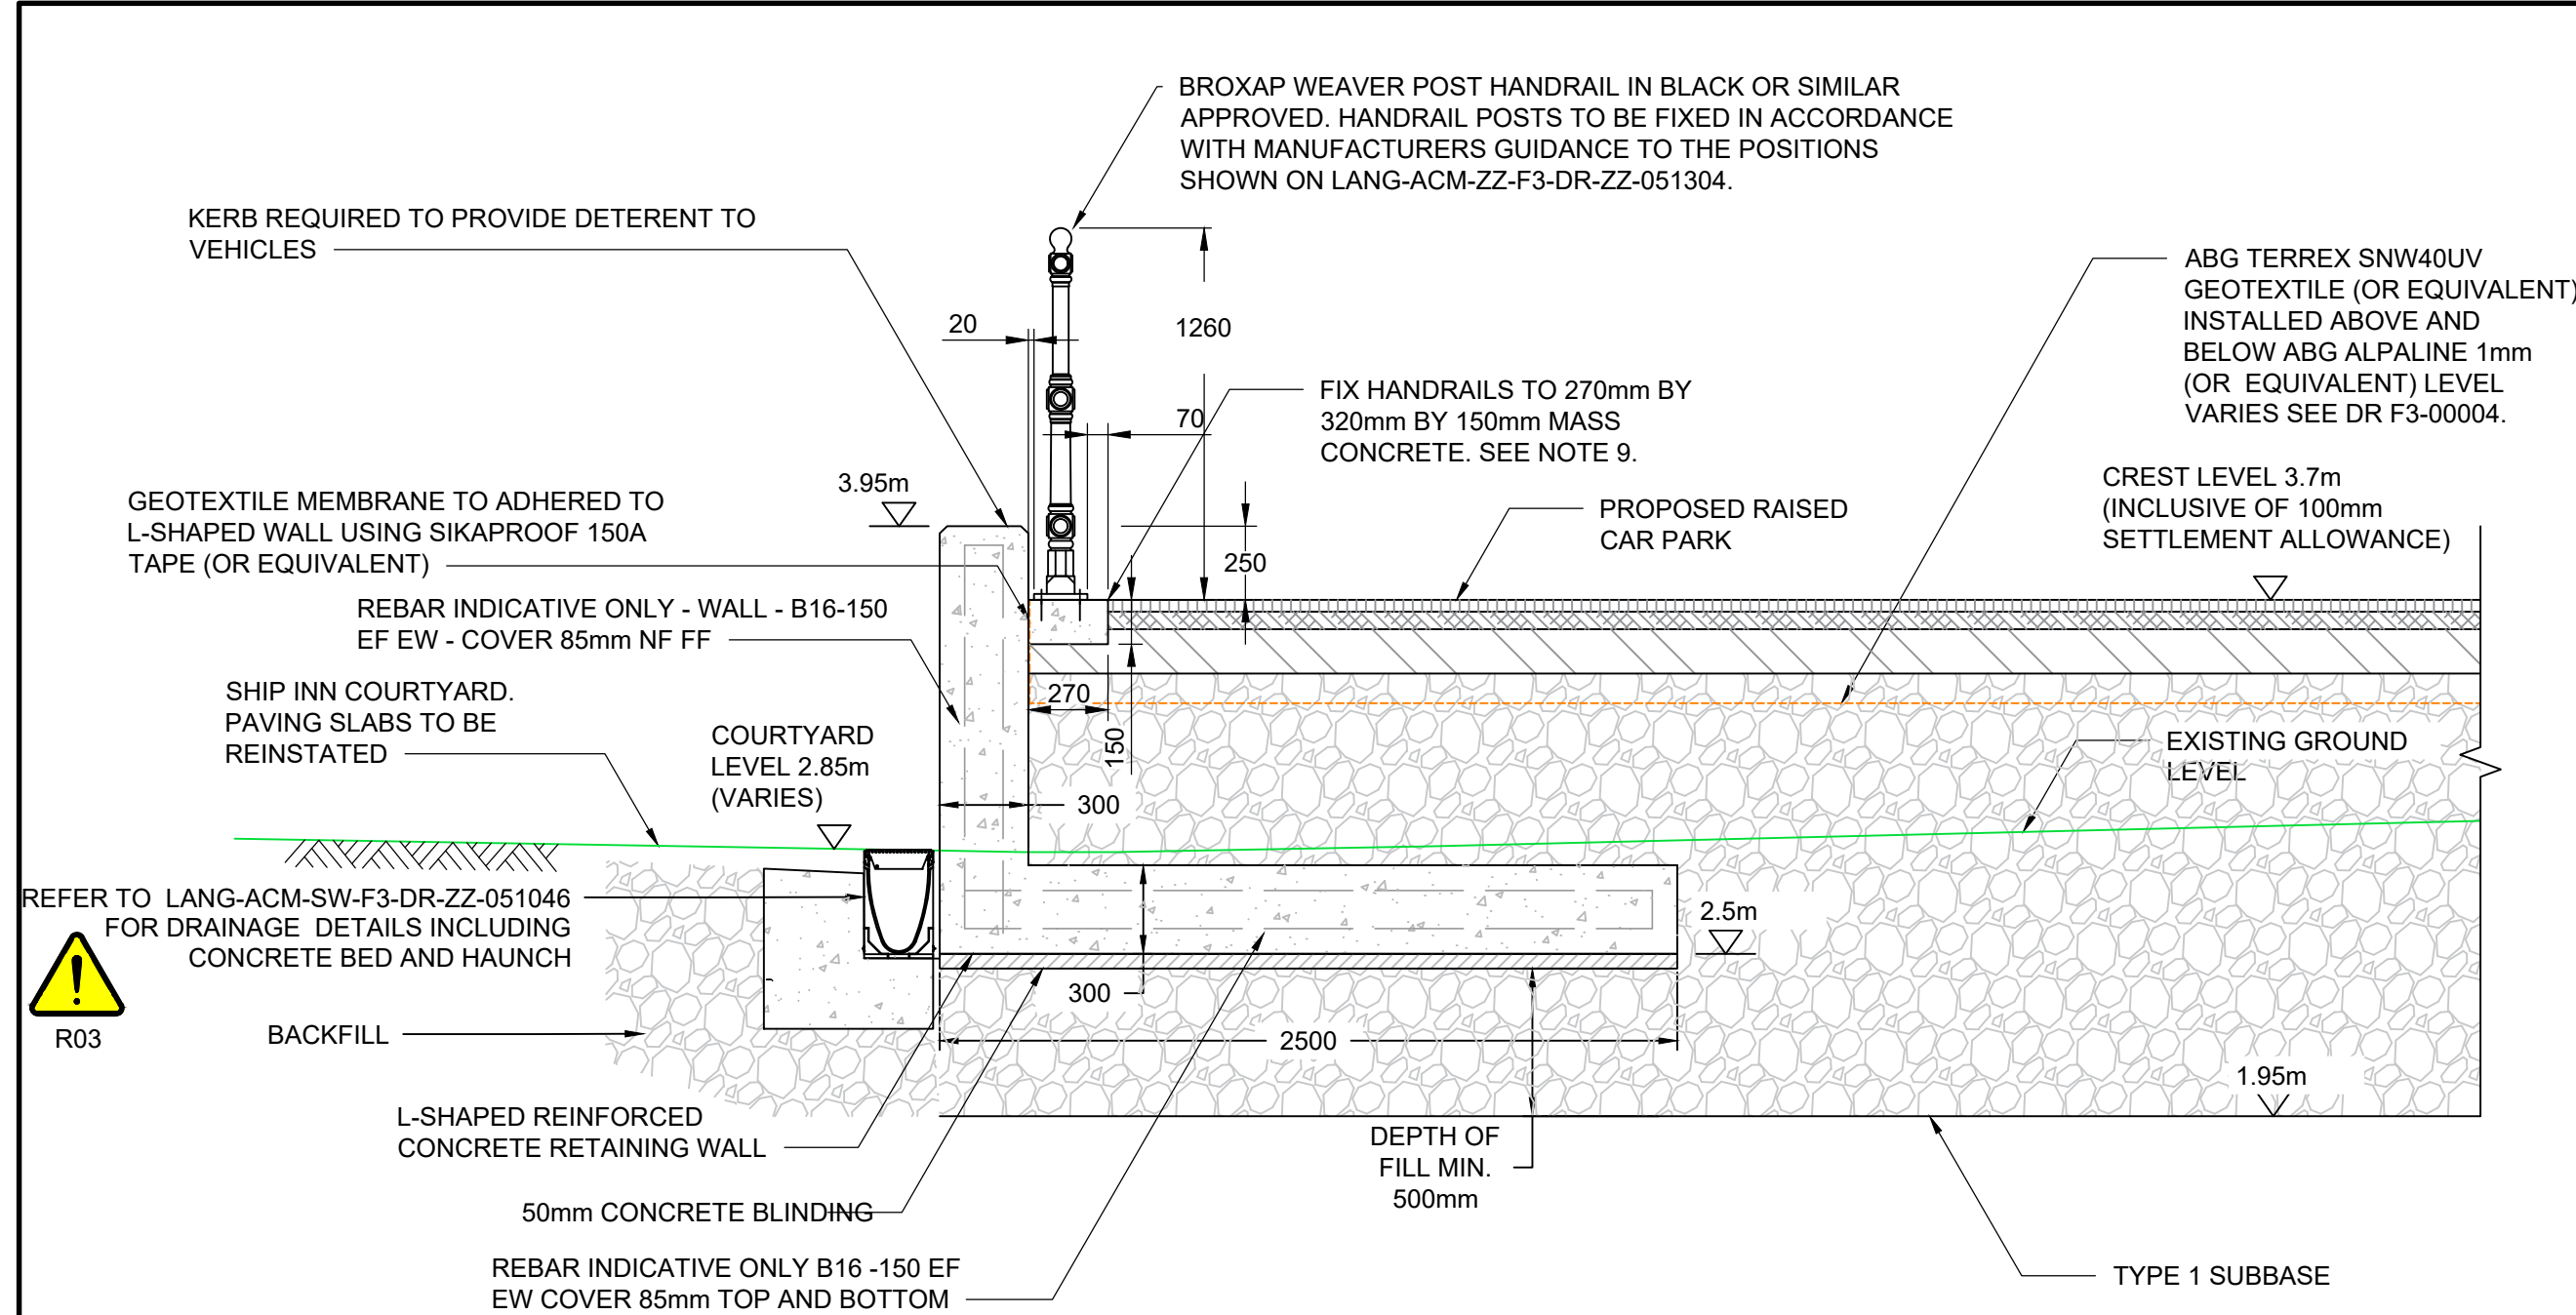


A | SHIP INN RETAINING WALL ADJACENT TO CAR PARK TYPICAL SECTION
DERIVED FROM MODEL SECTION 5-5
LENGTH 14m
1:25

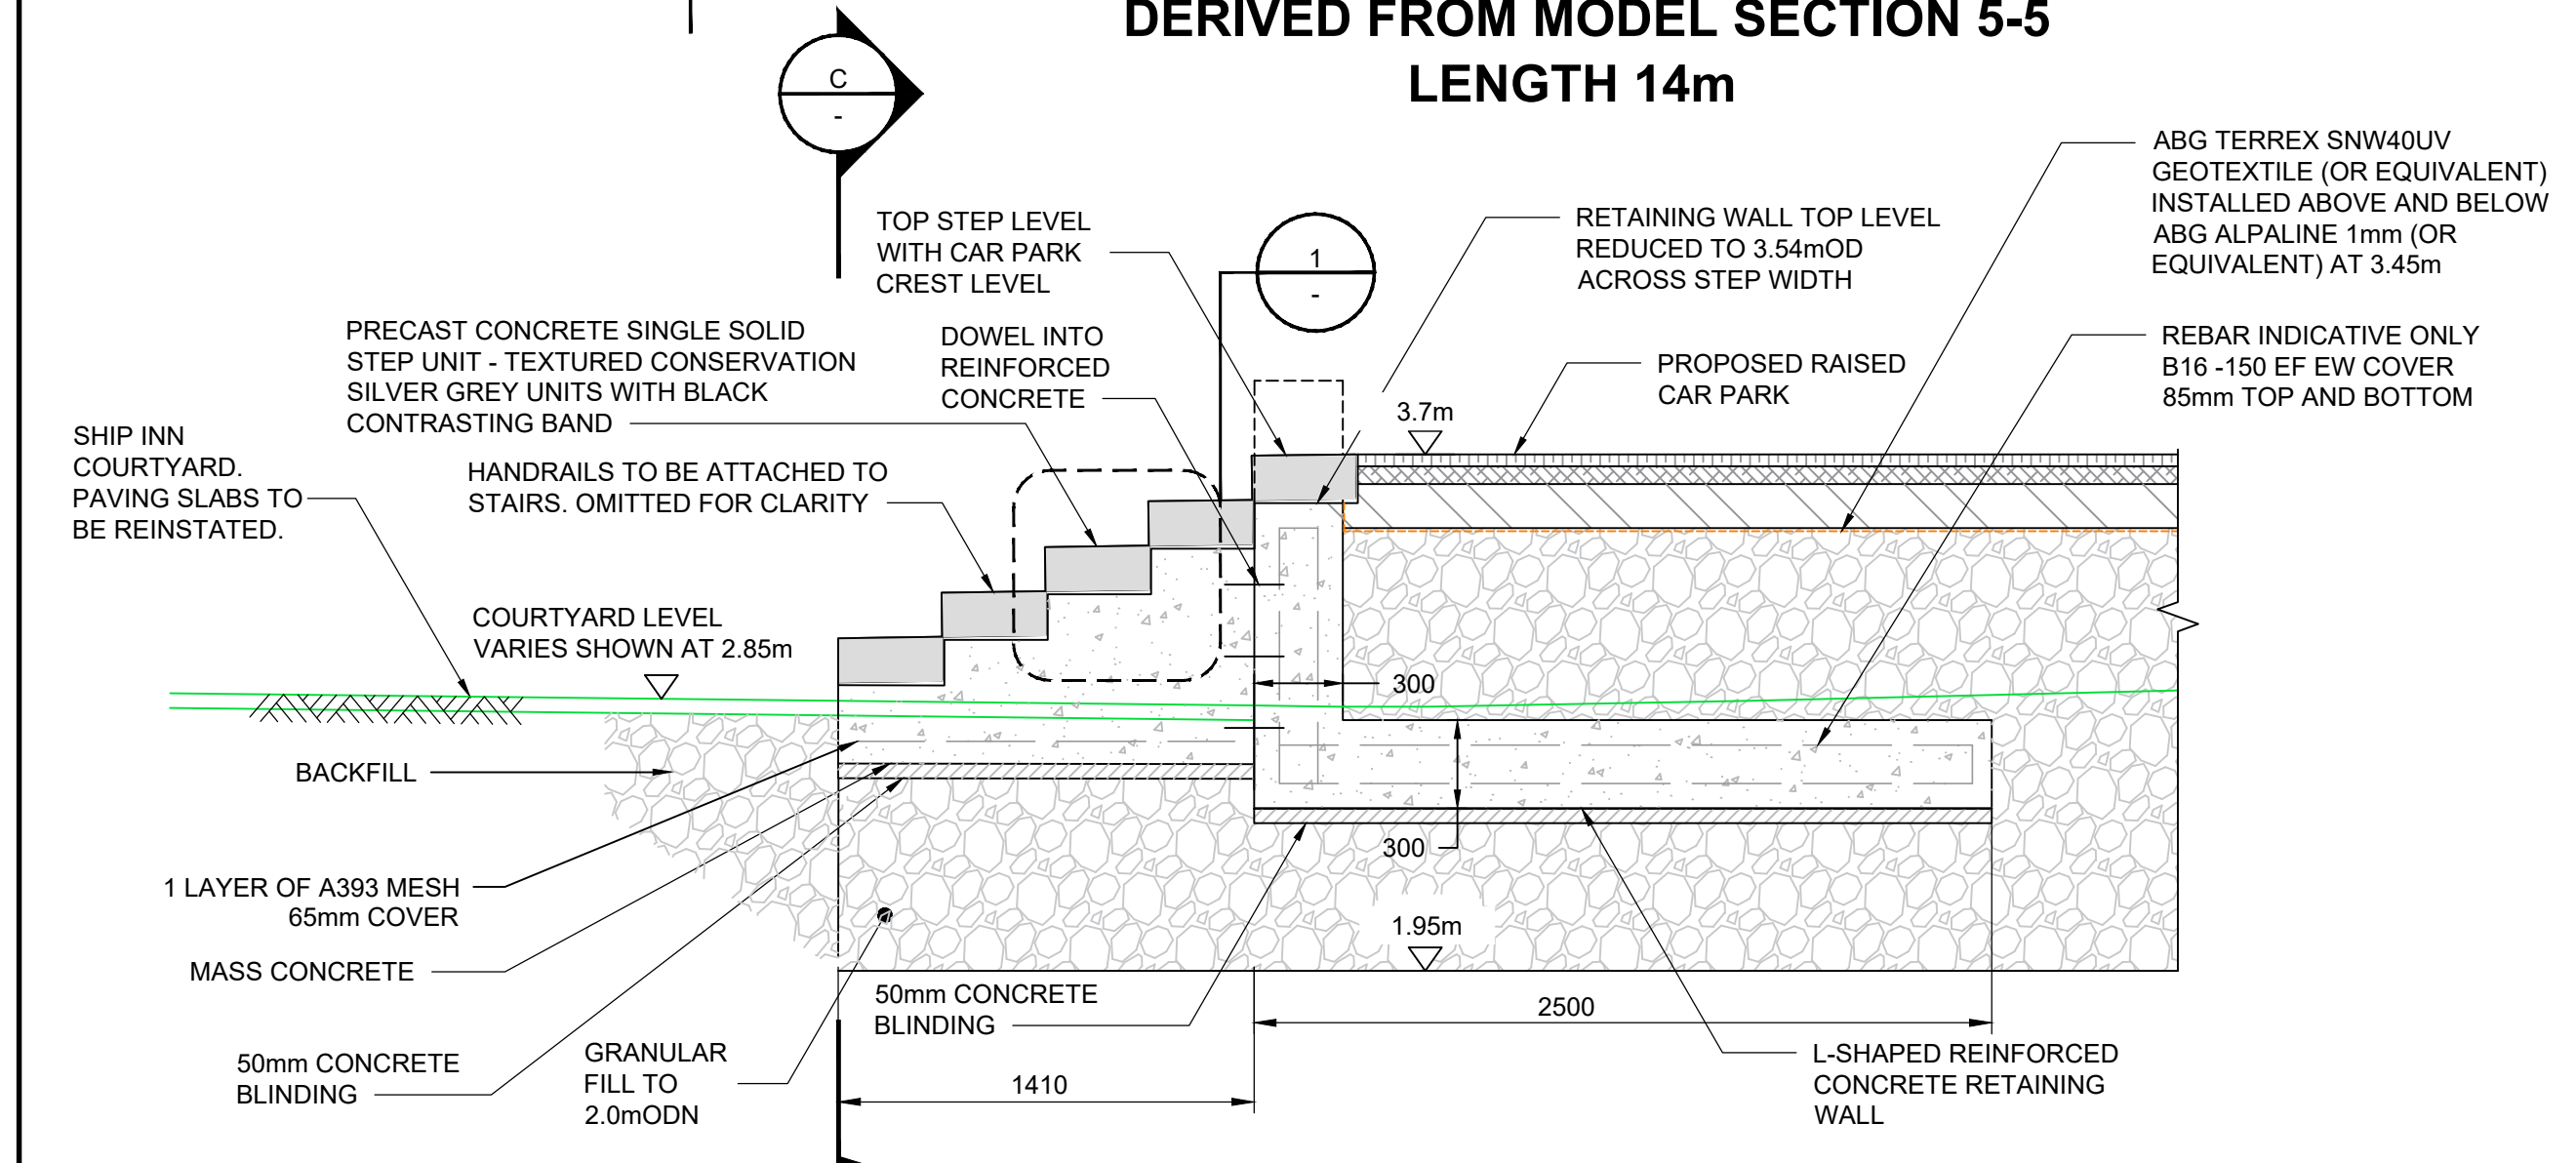


B | STEPS TO COURTYARD TYPICAL DETAIL
DERIVED FROM MODEL SECTION 5-5
CHAINAGE 95 - 97 LENGTH 2m
1:25

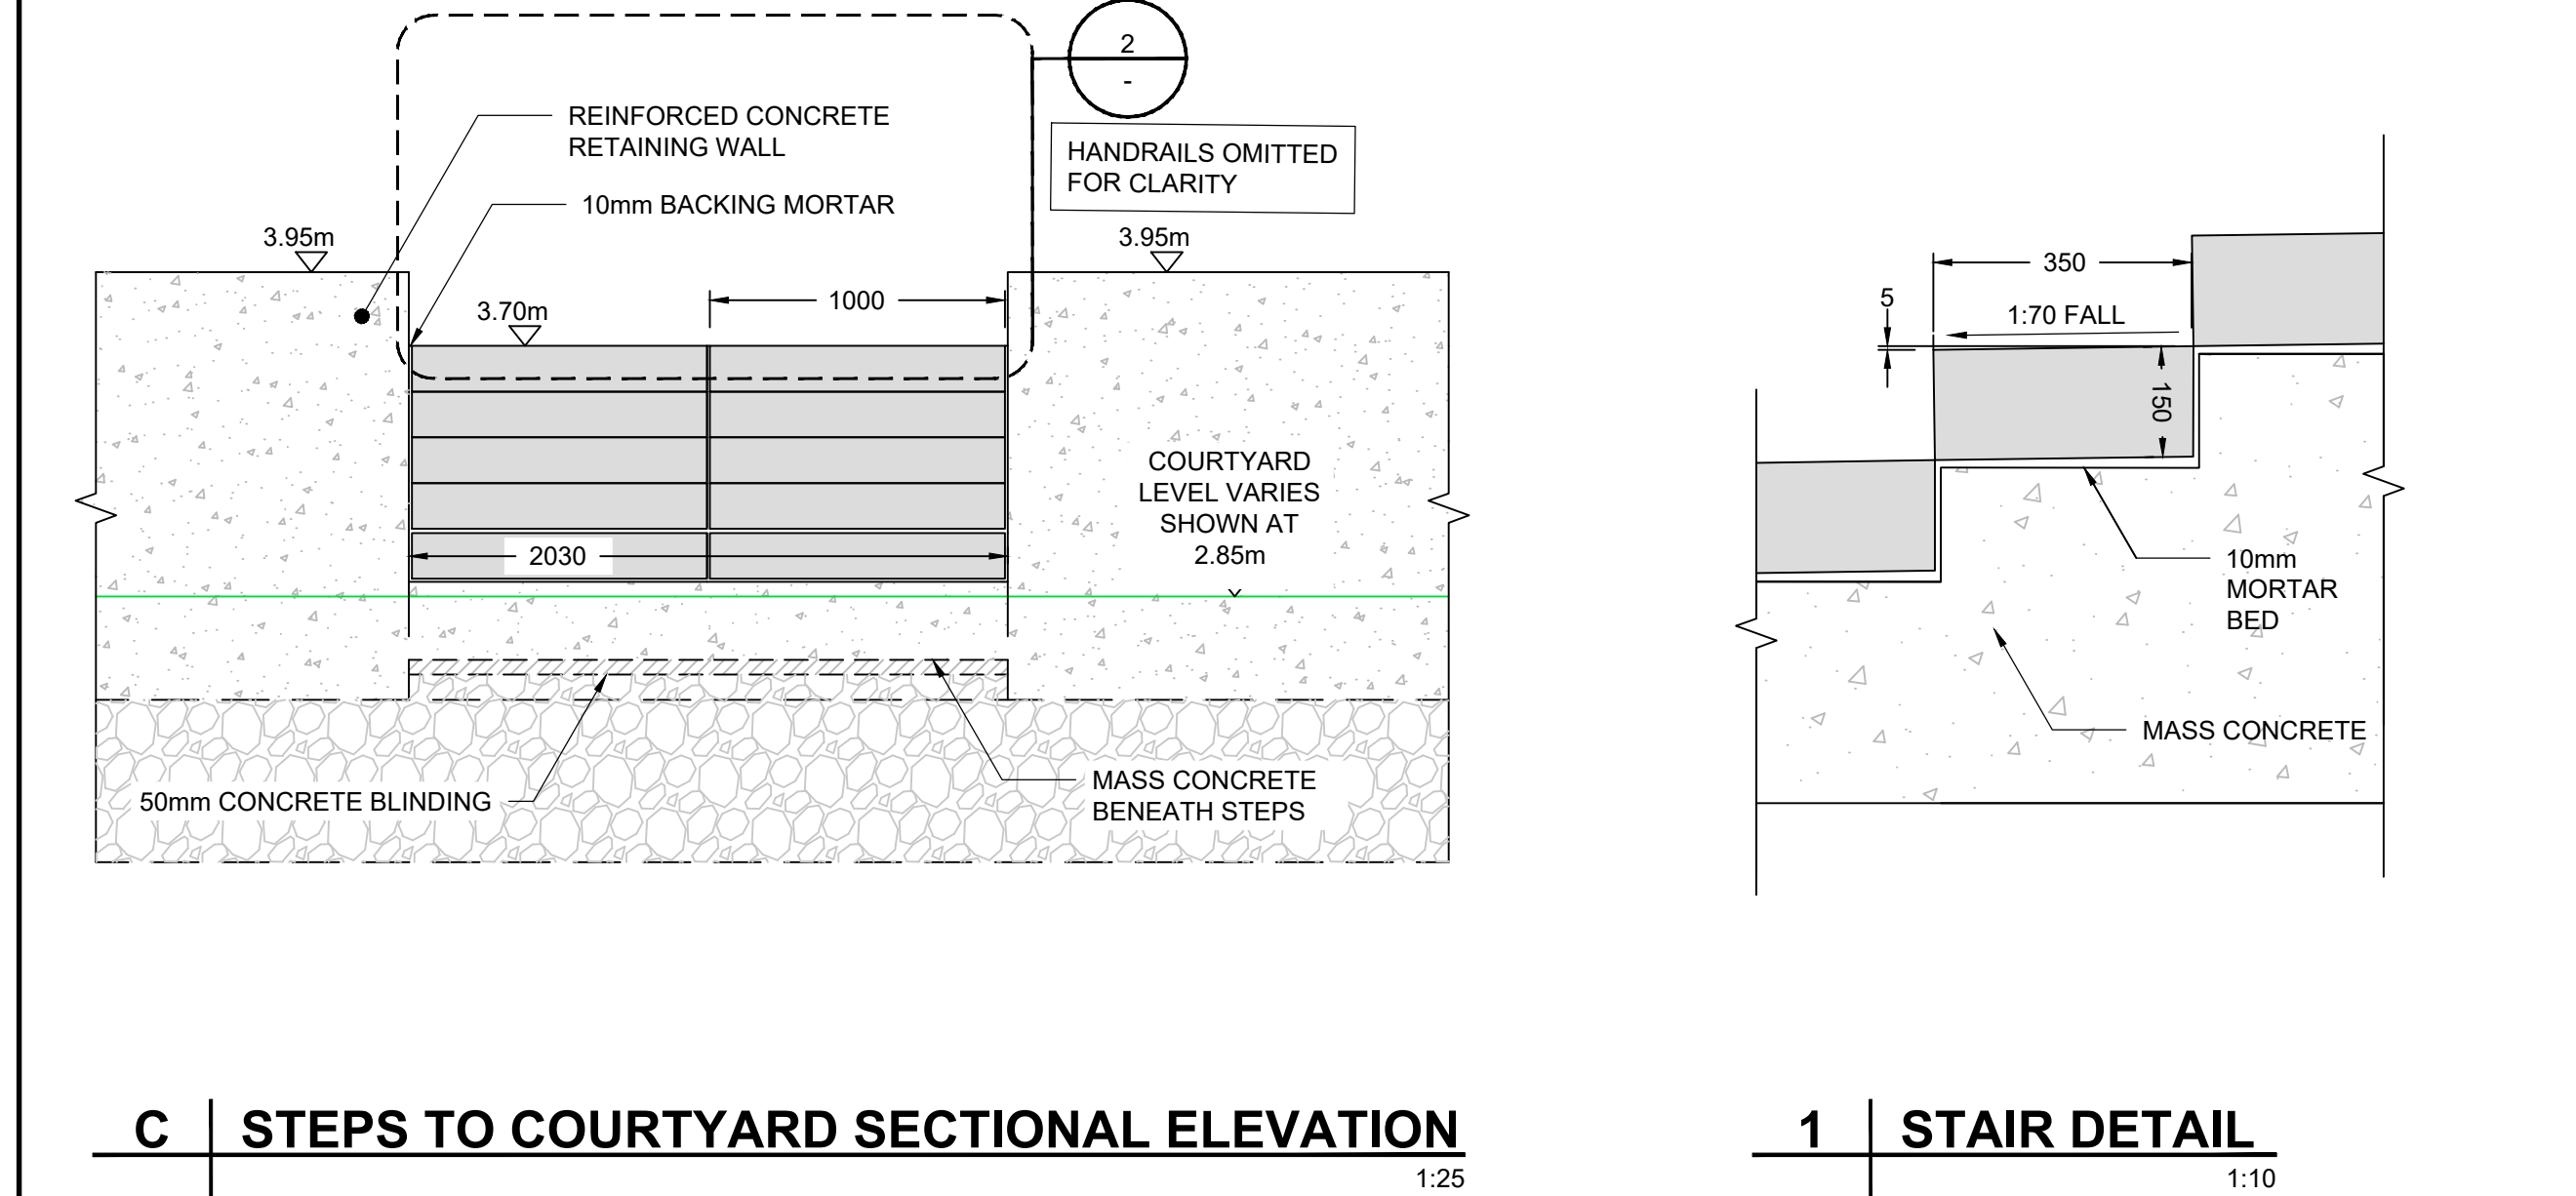


C | STEPS TO COURTYARD SECTIONAL ELEVATION
1:25

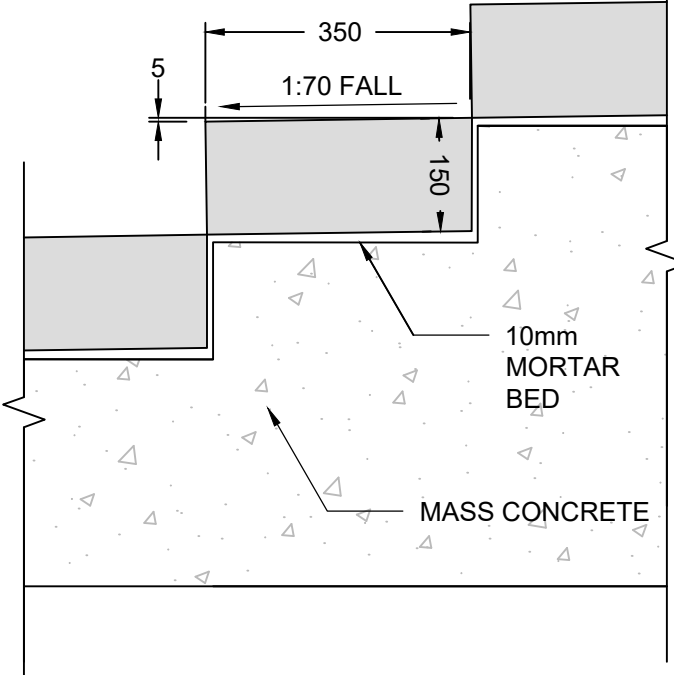


1 | STAIR DETAIL
1:10

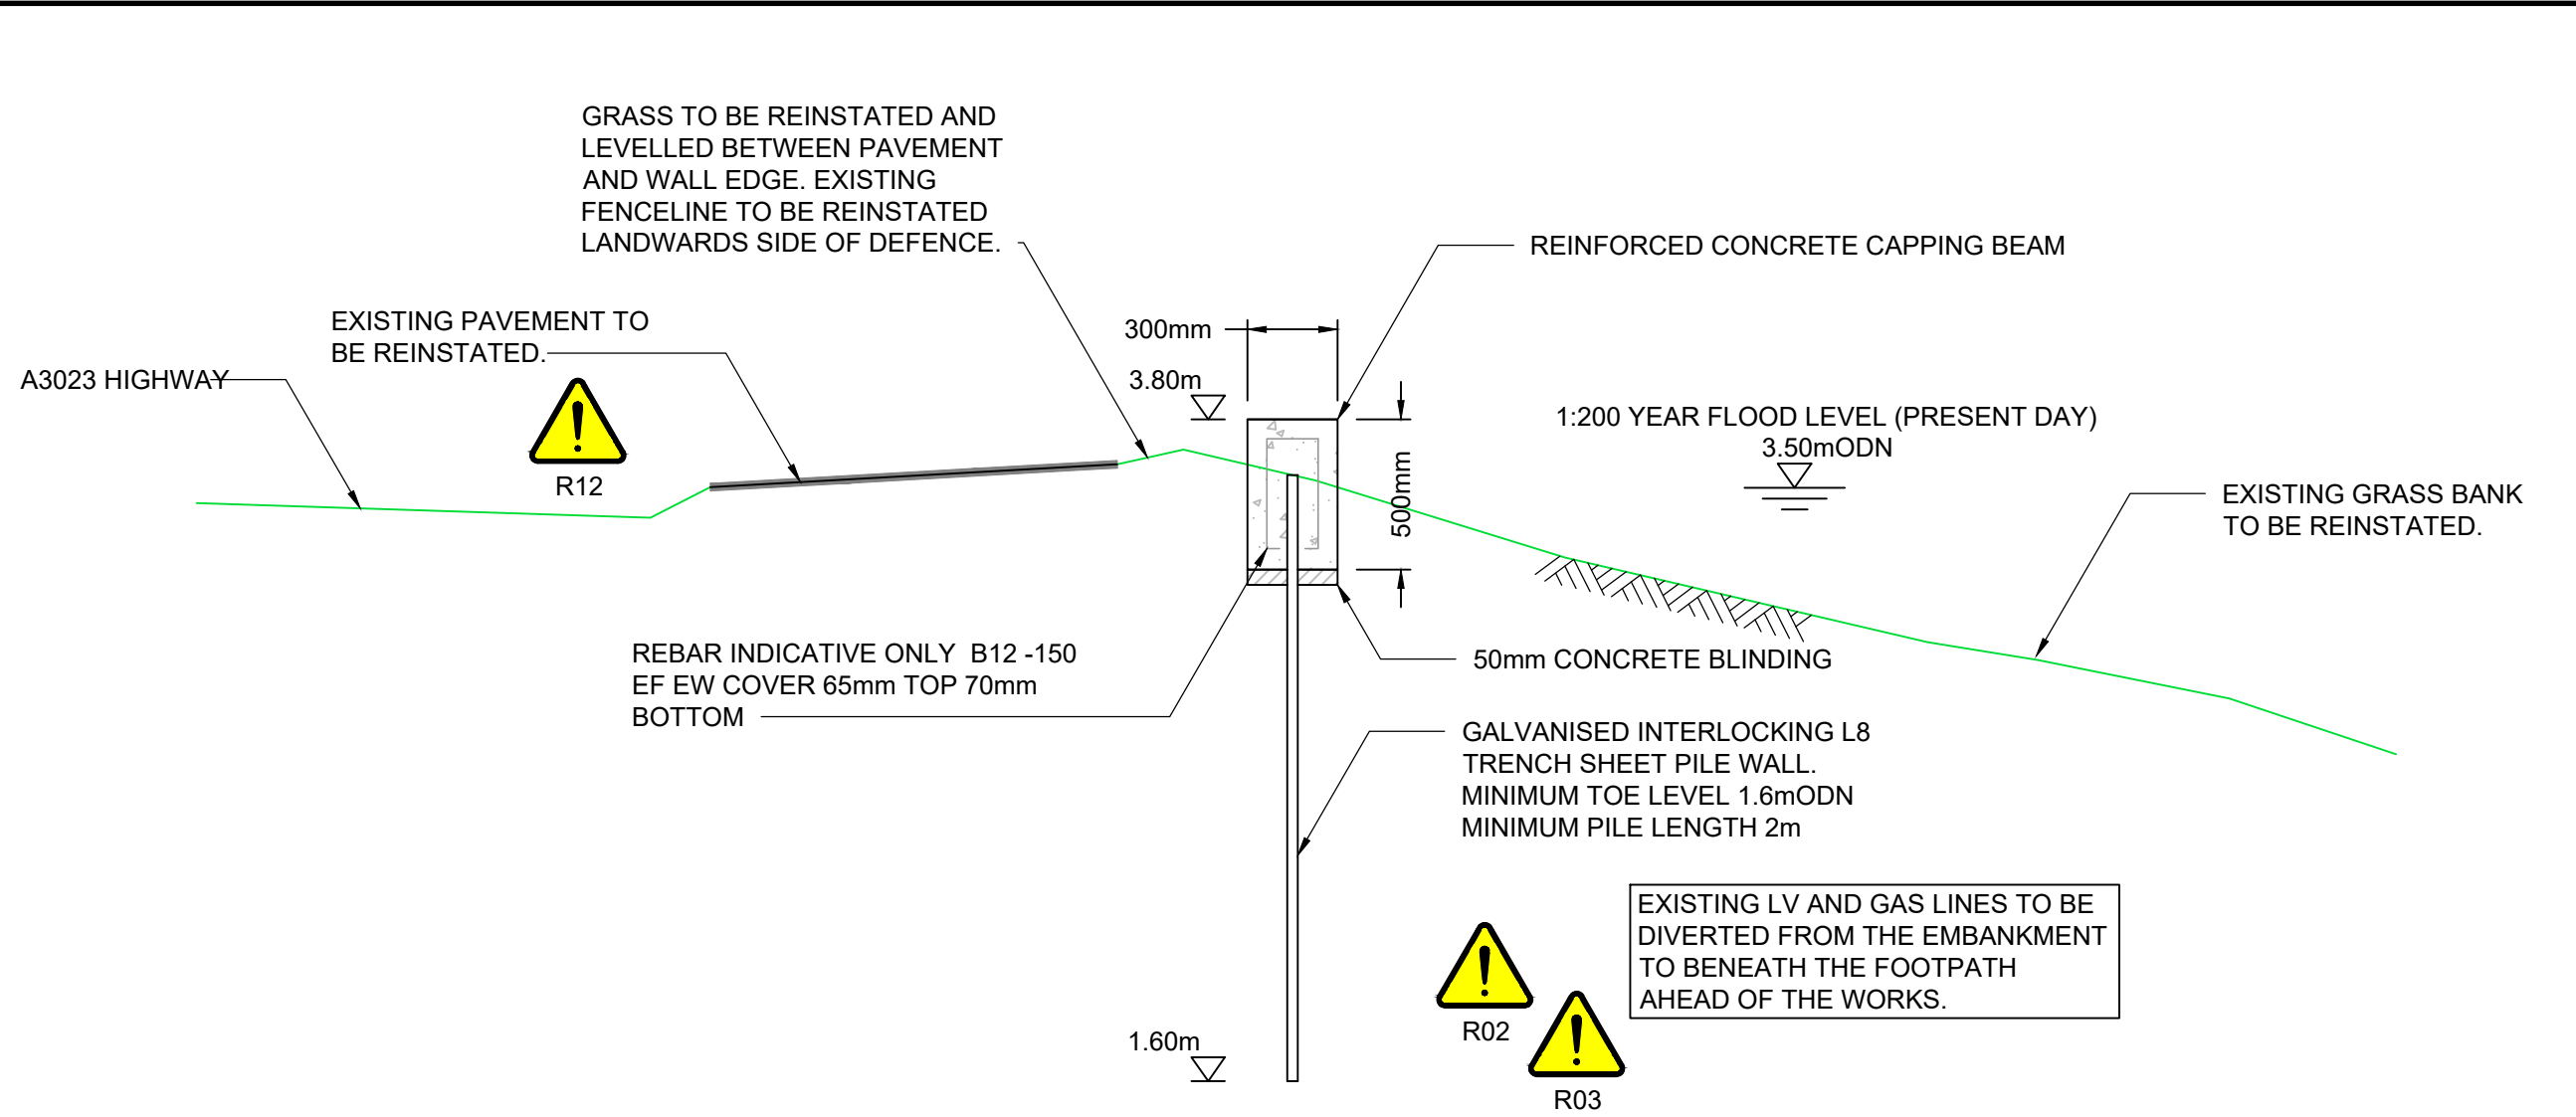


D | A3023 SHEET PILE WALL TYPICAL SECTION
DERIVED FROM MODEL SECTION 1-1
CHAINAGE 0 - 66
1:25

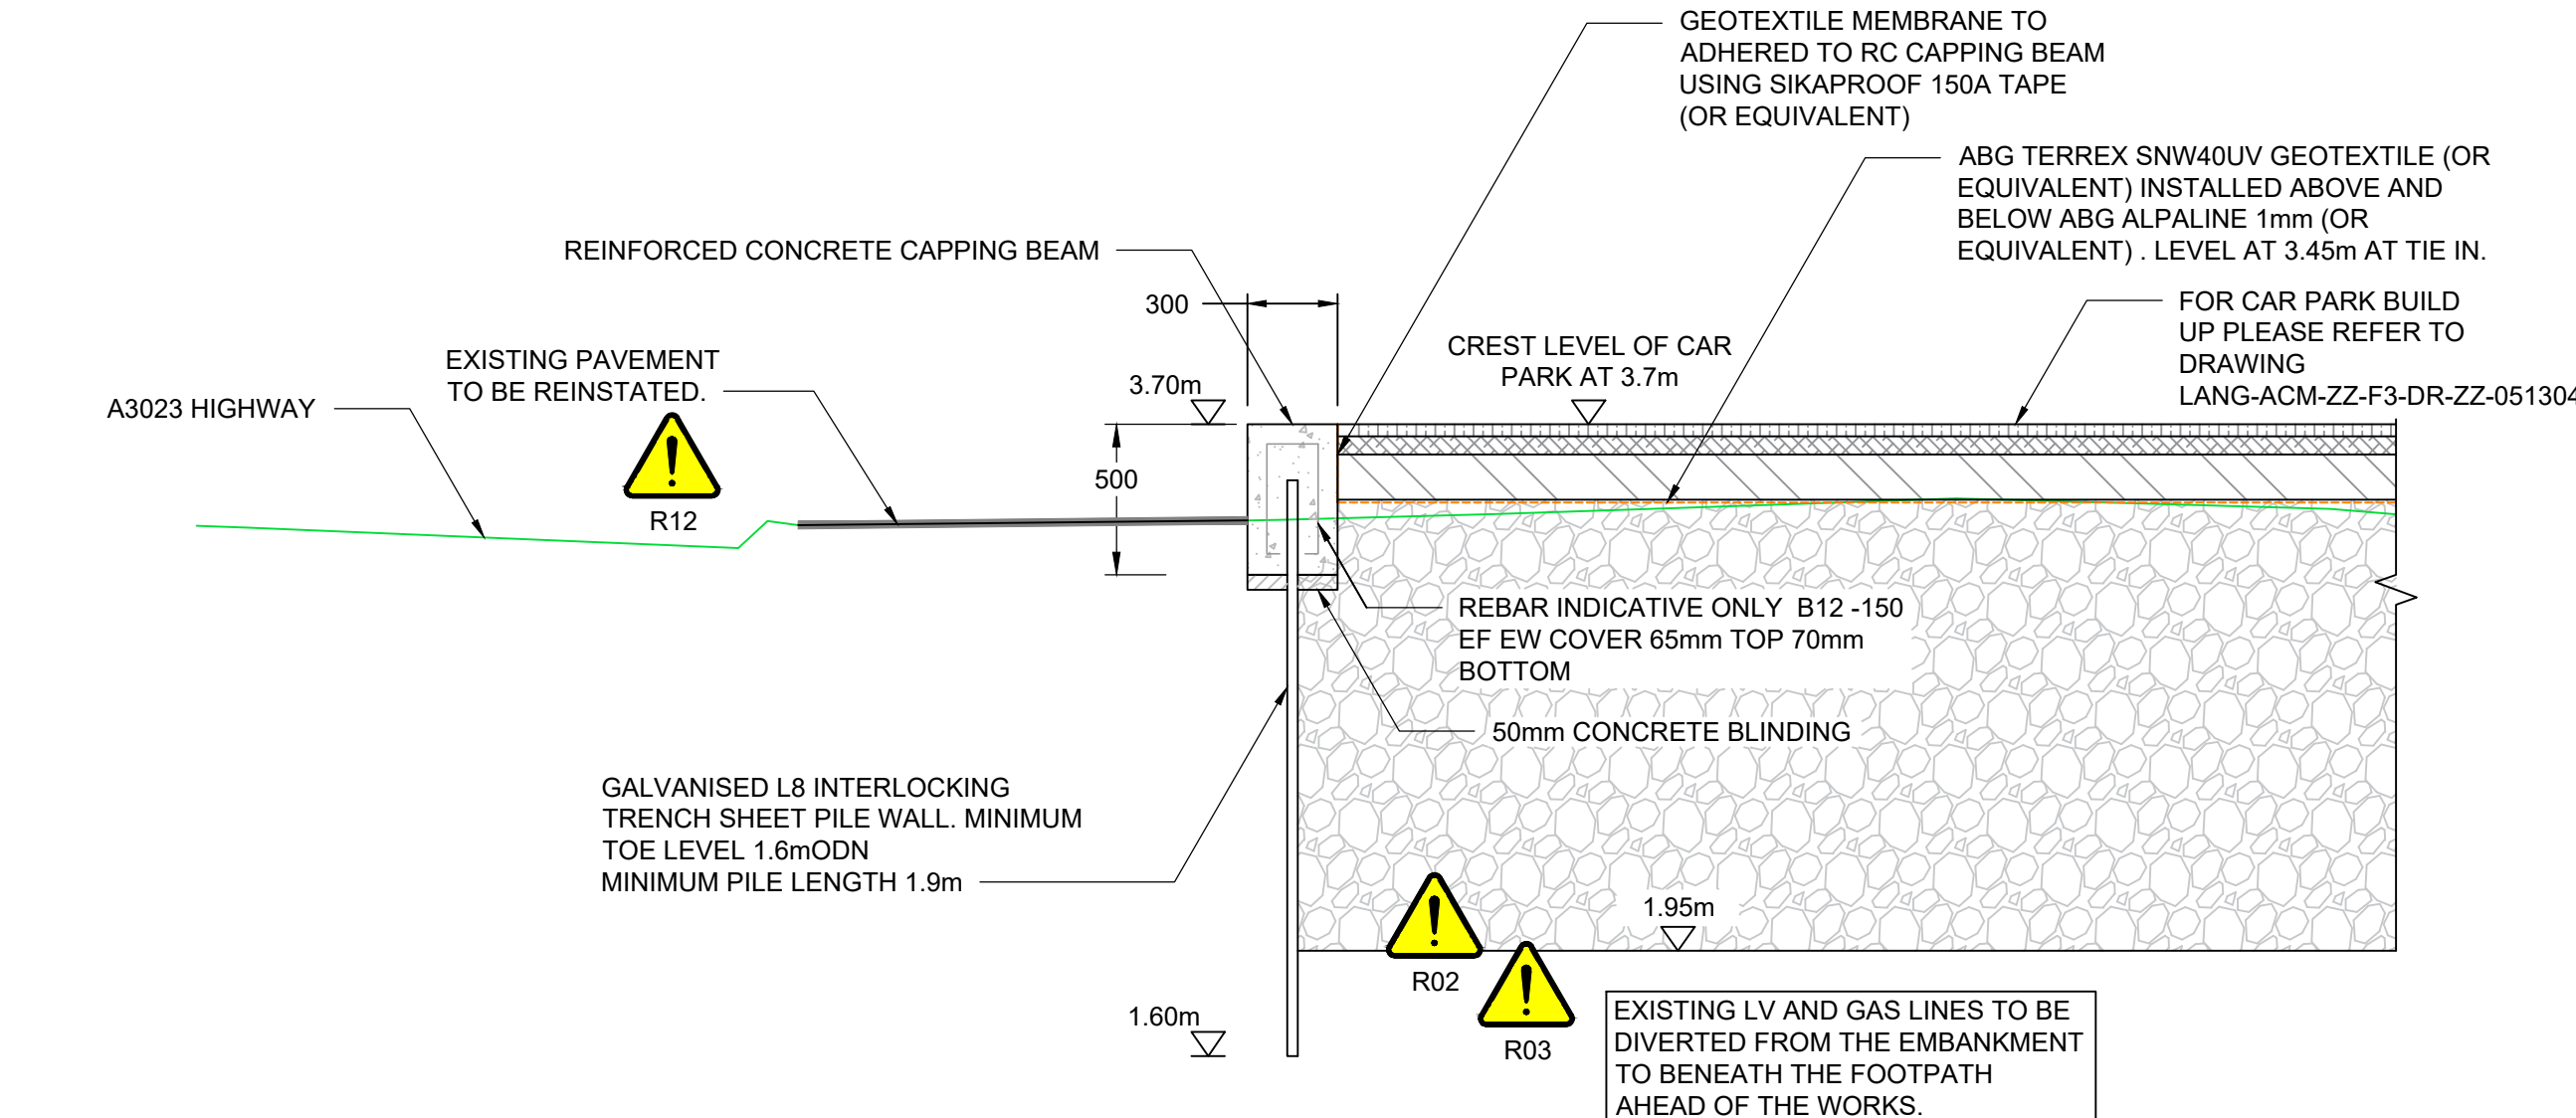

E | A3023 SHEET PILE WALL SECTION NEXT TO CAR PARK
DERIVED FROM MODEL SECTION 3-3
SHOWN AT CHAINAGE 65
1:25

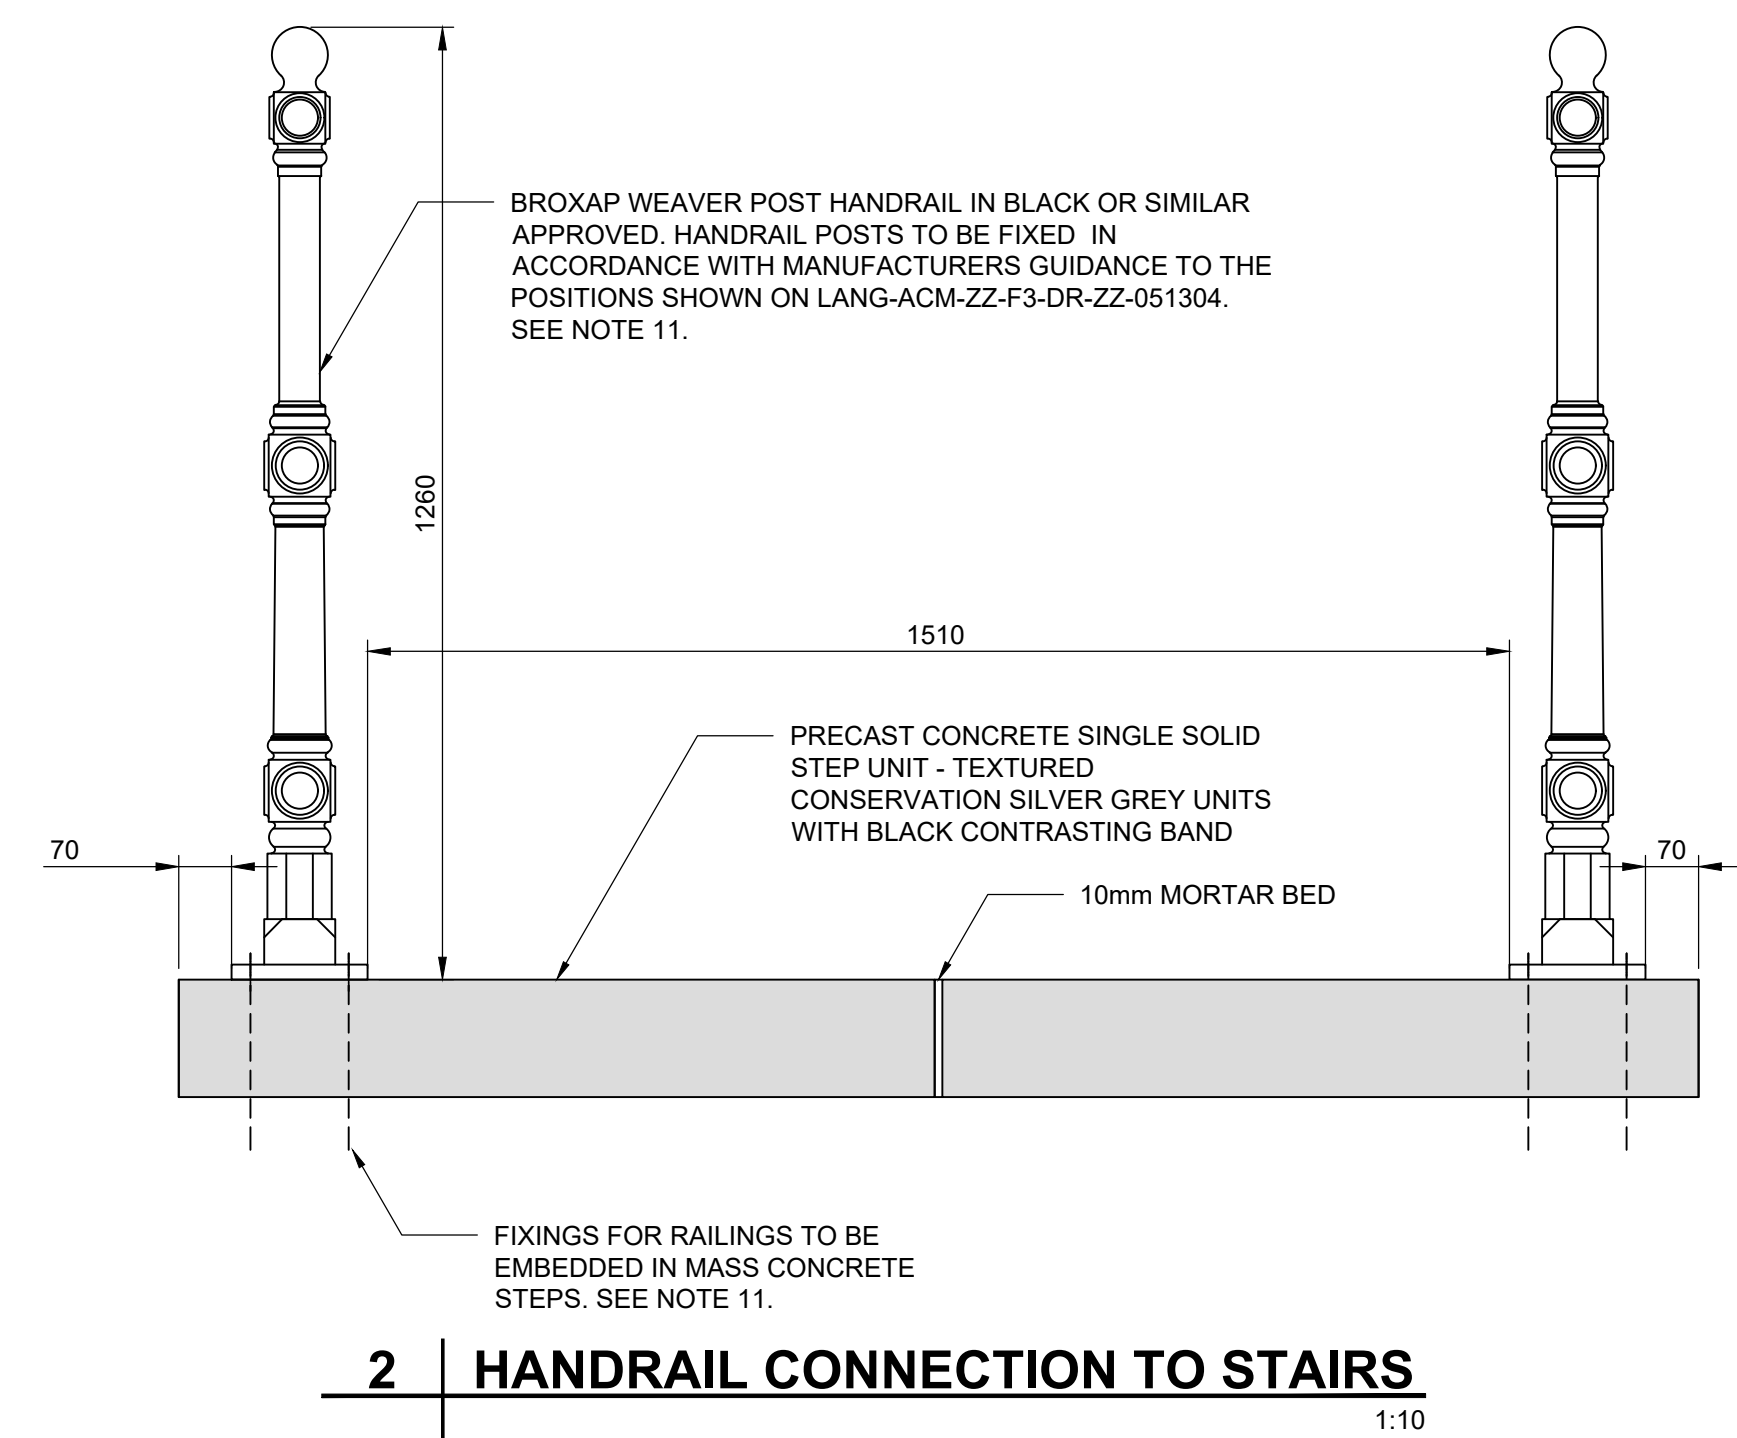

2 | HANDRAIL CONNECTION TO STAIRS
1:10

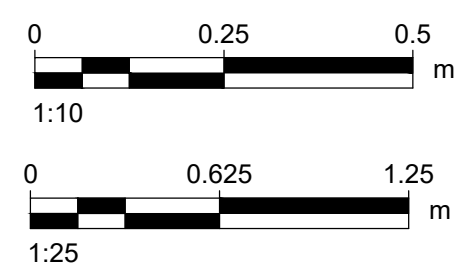

SAFETY HEALTH AND ENVIRONMENT INFORMATION
PLEASE REFER TO LANG-ACM-ZZ-F3-DR-ZZ-011301 FOR SHE INFORMATION.



PROJECT
Langstone Flood and Coastal Erosion Risk Management Scheme

CLIENT
HAVANT BOROUGH COUNCIL

CONSULTANT
Midpoint, Alençon Link,
Basingstoke, Hampshire,
RG21 7PP
T:
www.aecom.com

- NOTES**
- GENERAL NOTES
- THIS DOCUMENT IS TO BE READ IN CONJUNCTION WITH ALL OTHER RELEVANT DOCUMENTATION.
 - DO NOT SCALE FROM THIS DRAWING. USE ONLY PRINTED DIMENSIONS.
 - ALL DIMENSIONS IN MILLIMETRES. ALL CHAINAGES, LEVELS AND COORDINATES ARE IN METRES, UNLESS DEFINED OTHERWISE.
 - DEFENCE LENGTH/EXTENT SHOWN ARE APPROXIMATE. THE EXACT EXTENT OF THE TYPICAL CROSS SECTION IS TO BE CONFIRMED ON SITE WITH THE SUPERVISOR.
 - EXISTING PATH LEVELS VARY ALONGS DEFENCE LENGTH, AND BEACH LEVEL VARY SPATIALLY AND WITH TIME.
 - THIS DRAWING IS TO BE READ IN CONJUNCTION WITH THE RISK REGISTER (LANG-ACM-ZZ-RK-ZZ-000106) FOR ANY IDENTIFIED POTENTIAL RISKS.
 - ALSO REFER TO DRAWINGS:
GENERAL ARRANGEMENT - #011301
MODEL SECTIONS - #031302 & #031303
REBAR DETAILS - #081930 TO #
- DRAWING SPECIFIC NOTES:
- SURFACE FINISH TO NSCS 4TH EDITION UNFORMED CONCRETE - STEEL TROWEL FINISH FORMED CONCRETE - PLAIN FINISH FOOTPATH - EXPOSED AGGREGATE FINISH
 - ALL SERVICE DIVERSIONS ARE TO BE IN ACCORDANCE WITH UTILITY PROVIDER GUIDANCE.
 - HANDRAILS TO BE FIXED WITH 4 No. M12 STAINLESS STEEL RESIN ANCHOR (HT-HY200-A OR SIMILAR APPROVED) TO MANUFACTURER'S SPECIFICATION. EMBEDMENT DEPTH 70mm. SEE STANDARD DETAIL DRAWING #051065. A MINIMUM DISTANCE OF 70mm BETWEEN HANDRAILS BASE AND THE STRUCTURE EDGE SHOULD BE MAINTAINED, UNLESS STATED ELSEWHERE.

ISSUE/REVISION		
P01	21/11/23	100% Detailed Design
P02	26/02/24	100% Detailed Design
C01	26/02/24	Construction Issue
I/R	DATE	DESCRIPTION

ISSUE PURPOSE / SUITABILITY
Detail Design Authorised/Accepted

KEY PLAN

PROJECT NUMBER
60656877

SHEET TITLE
FRONTAGE 3
TYPICAL DETAILS
SHEET 2 A3023 AND
SHIP INN CAR PARK

SHEET NUMBER
LANG-ACM-ZZ-F3-DR-ZZ-051305

This drawing has been prepared for the use of AECOM's client. It may not be used, modified, reproduced or relied upon by third parties, except as agreed by law. AECOM accepts no responsibility, and denies any liability, whatsoever, to any party that uses or relies on this drawing without AECOM's express written consent. Do not scale this document. All measurements must be obtained from the stated dimensions.