


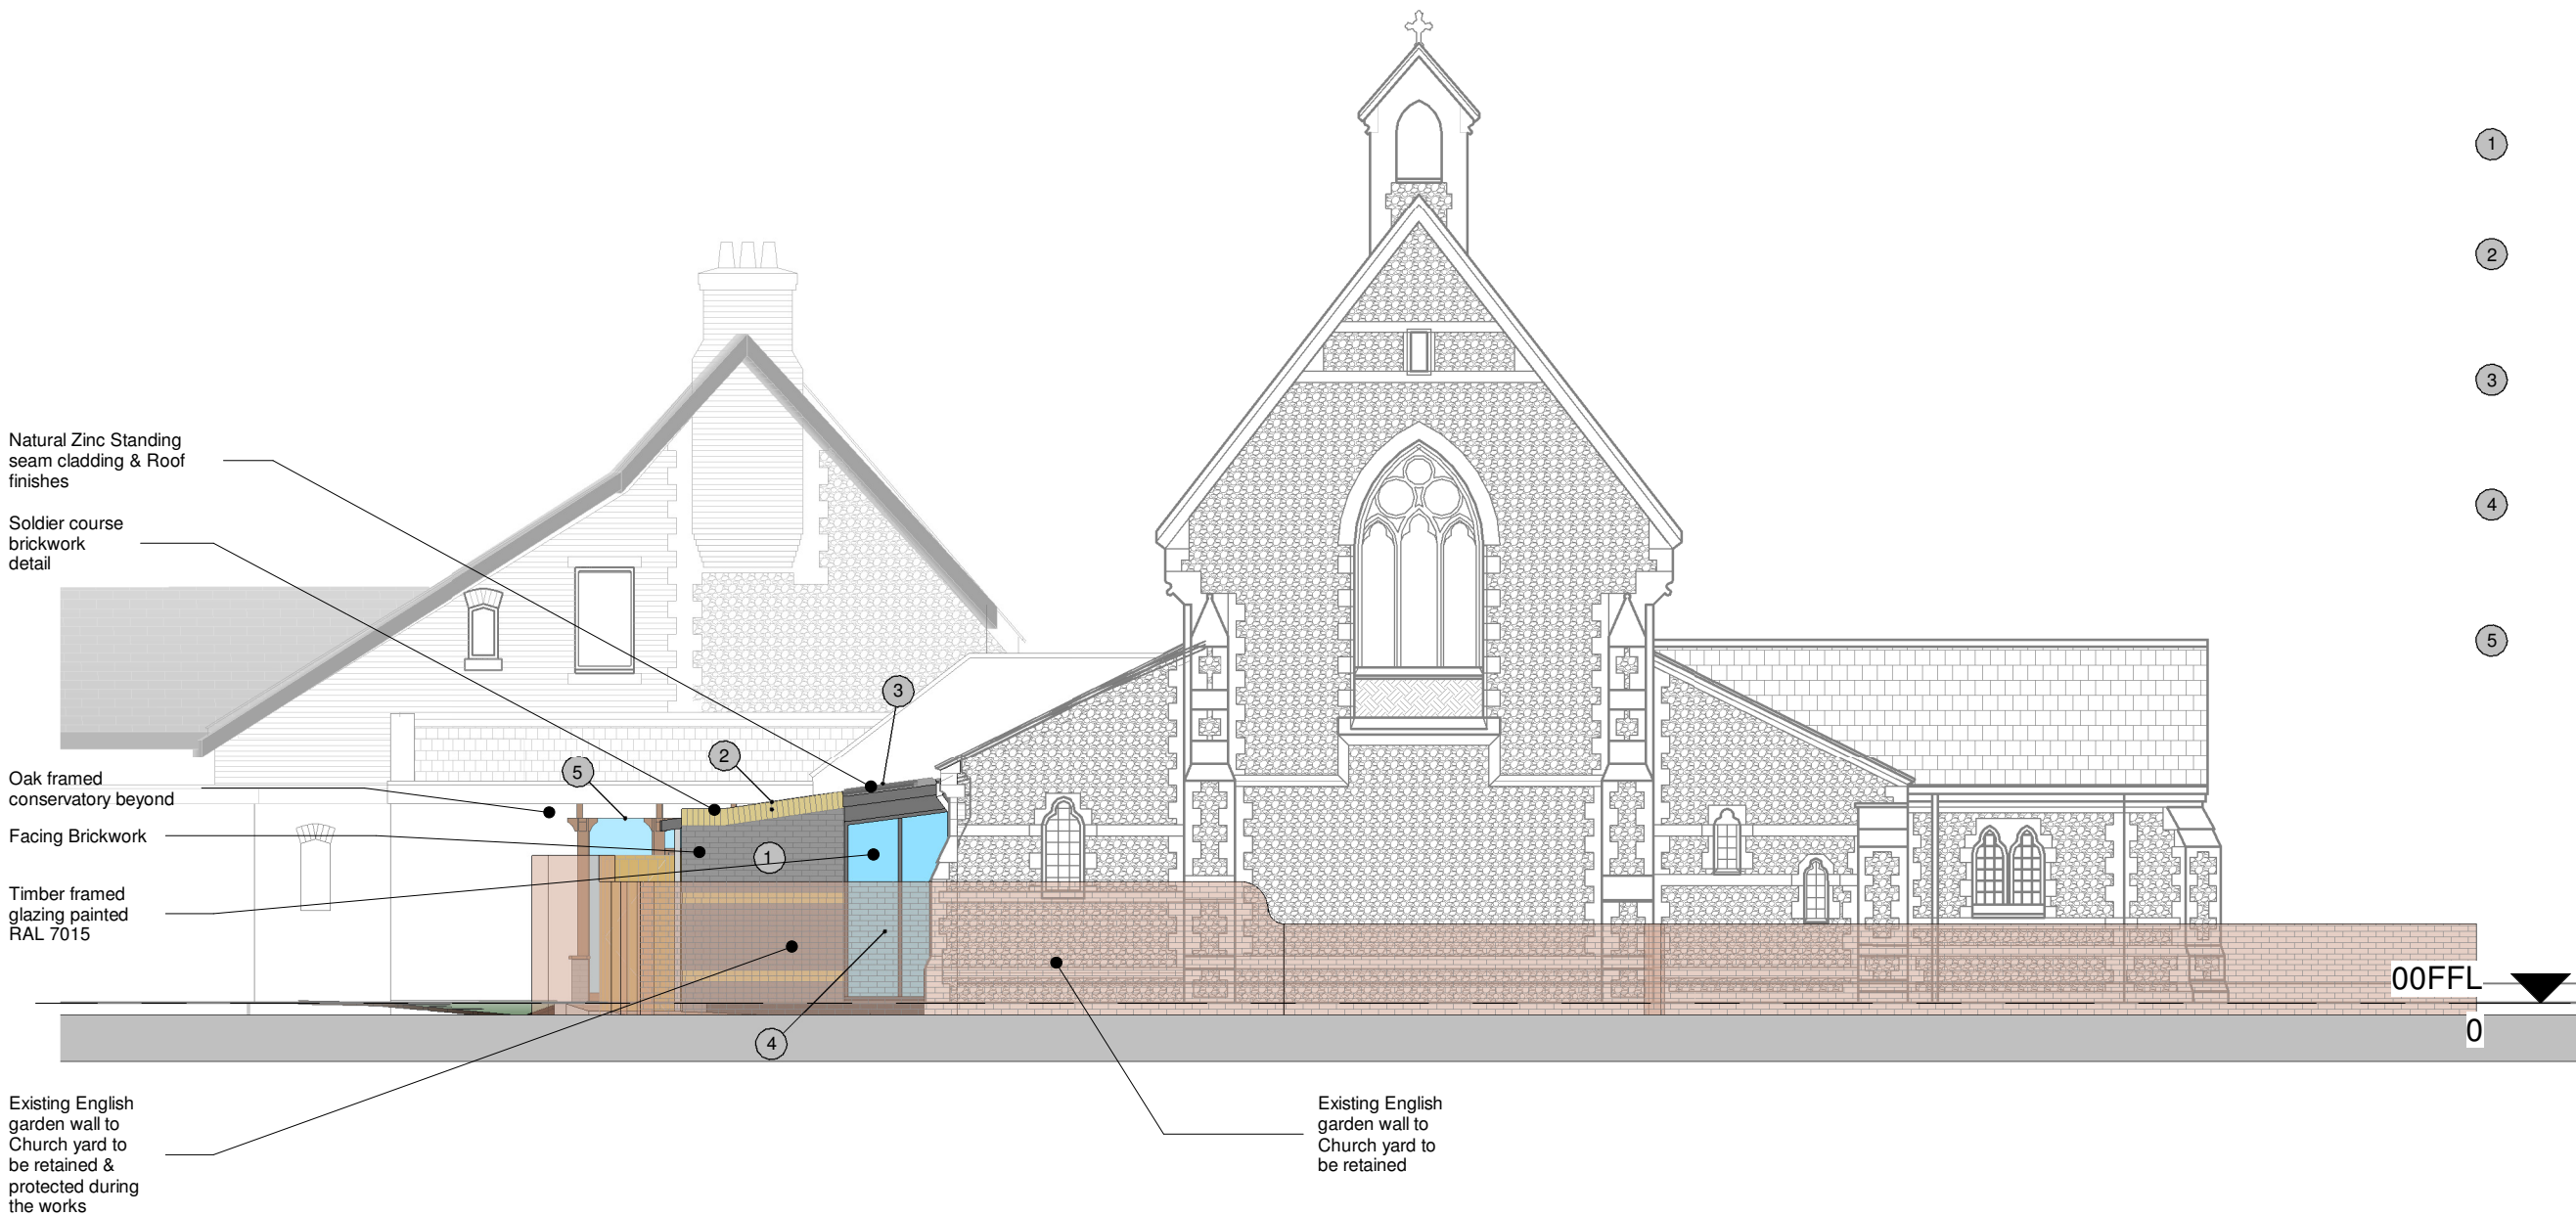

1:100 @ A3

This drawing is the copyright of Cover Storey Architects LLP
All dimensions must be verified on site prior to construction
Do not scale this drawing except for planning application purposes



GARRIGUE GREY BRICK



Main walls

Brick Palette

Marziale



Feature coursing

1 Proposed West Elevation
1 : 100

Project name:	Drawing name:	Scale @ A3:	Drawn / Checked:	Date:	Status:	Project No:	Drawing No:	Revision:
St.Josephs West St. Havant - Welfare Facilities	Proposed West Elevation	1 : 100	JF / DS	NOV 2023	PLANNING	22024	V05-301	P4

P4	Planning application	JF	DS	30/08/24
P3	Conservatory added & issued for client approval	JF	DS	16/07/24
P2	Final issue for client approval prior to planning application	JF	DS	19/12/23
P1	Issued for approval	JF	DS	22/11/23

REV	DESCRIPTION	BY	CHK	DATE

Cover Storey Architects

Cover Storey Architects LLP
Tel. 02392 006266

18 St Georges Avenue, Havant
info@coverstoreyarchitects.co.uk

PO9 2RX
www.coverstorey.co.uk