


52 BACON LANE, HAYLING ISLAND.

PROPOSED 2ND FLOOR PLAN AND ROOF SECTION

Scale 1:50 @ A3

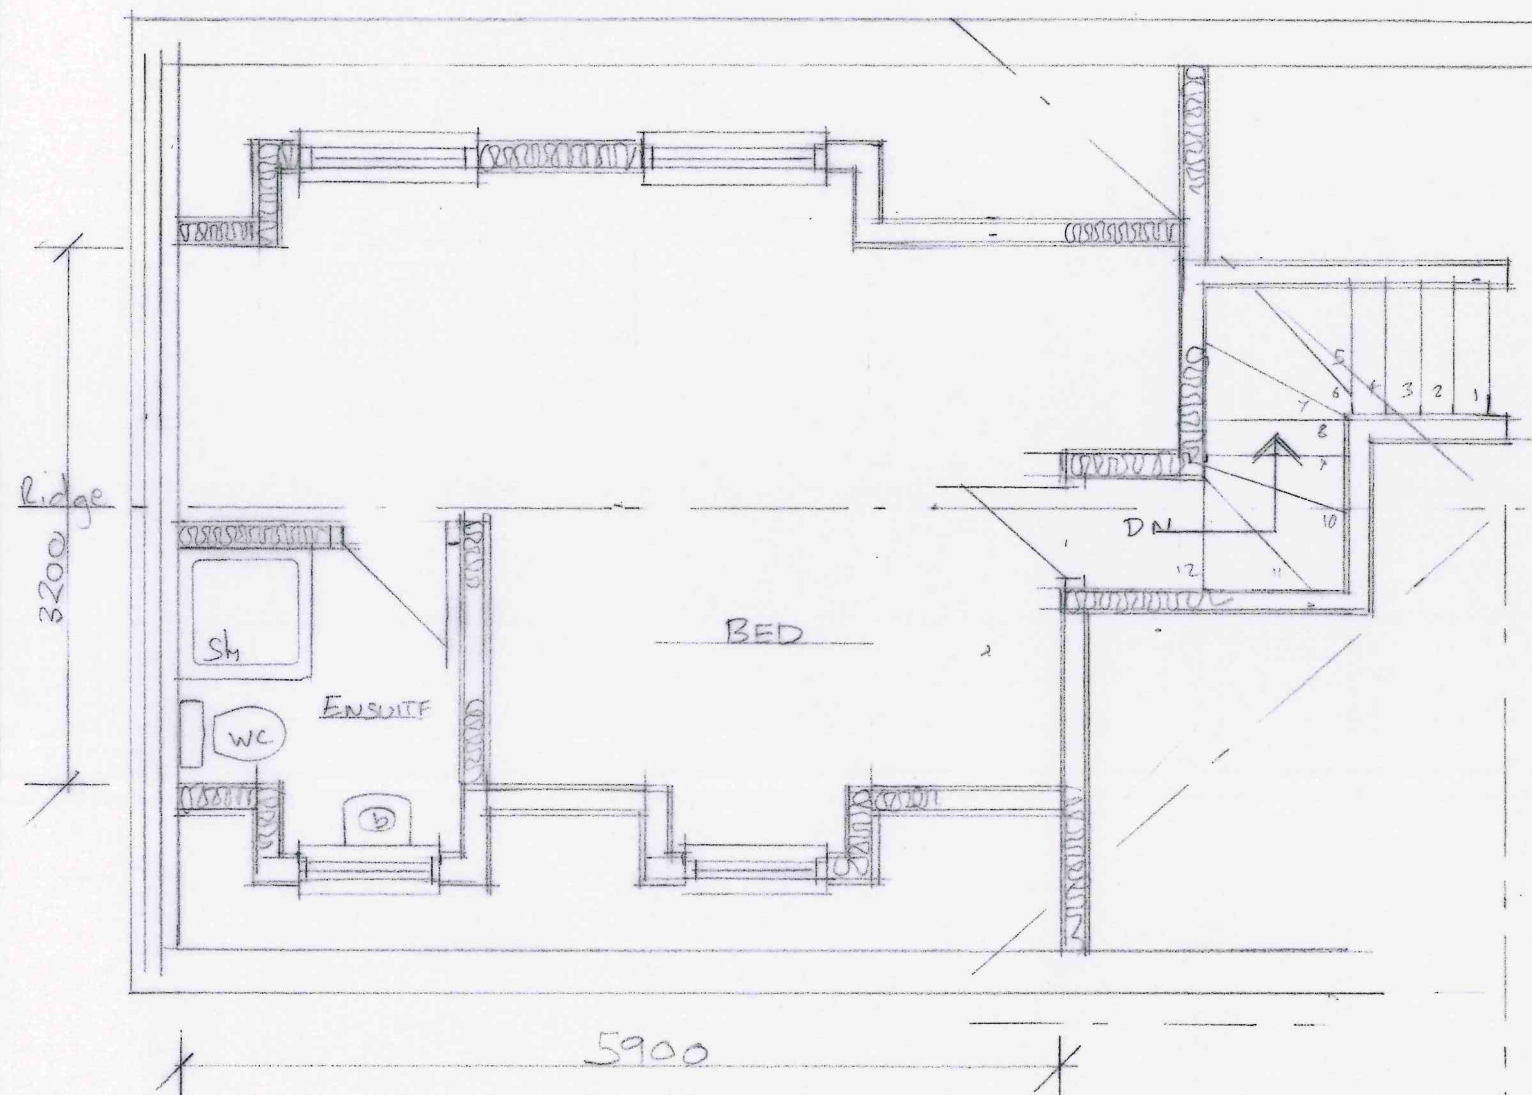

PROPOSED 2ND FLOOR PLAN

