


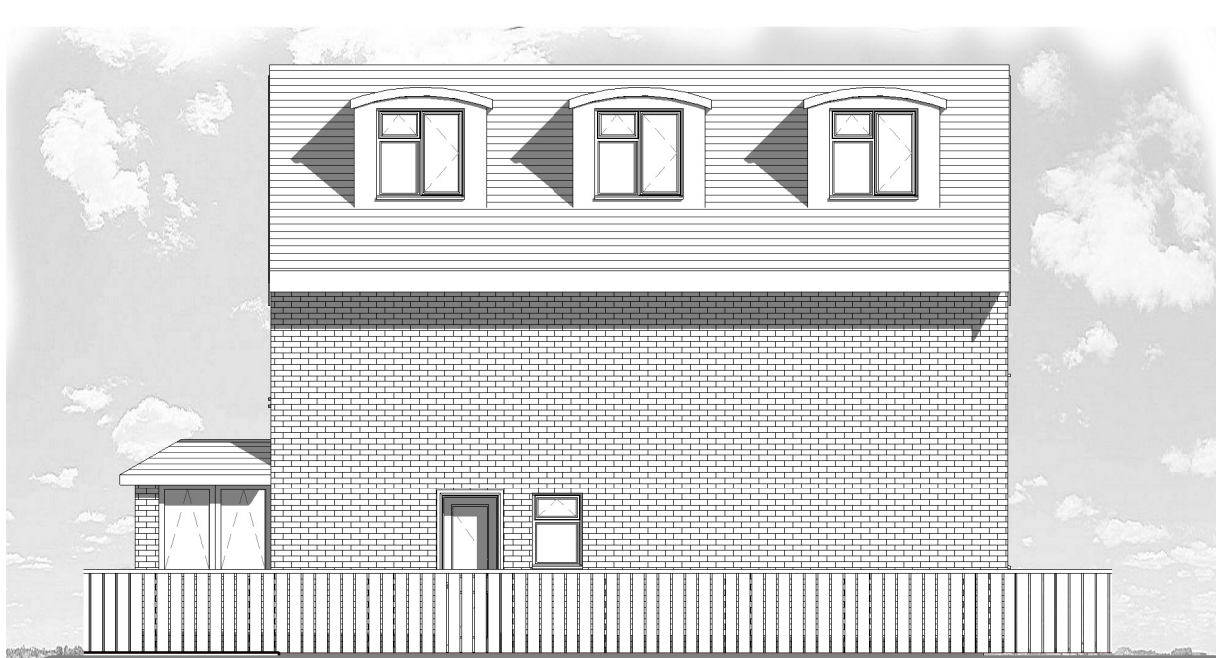

North Elevation

4

1 : 100



East Elevation

5

1 : 100



South Elevation

6


1 : 100



West Elevation

7

1 : 100

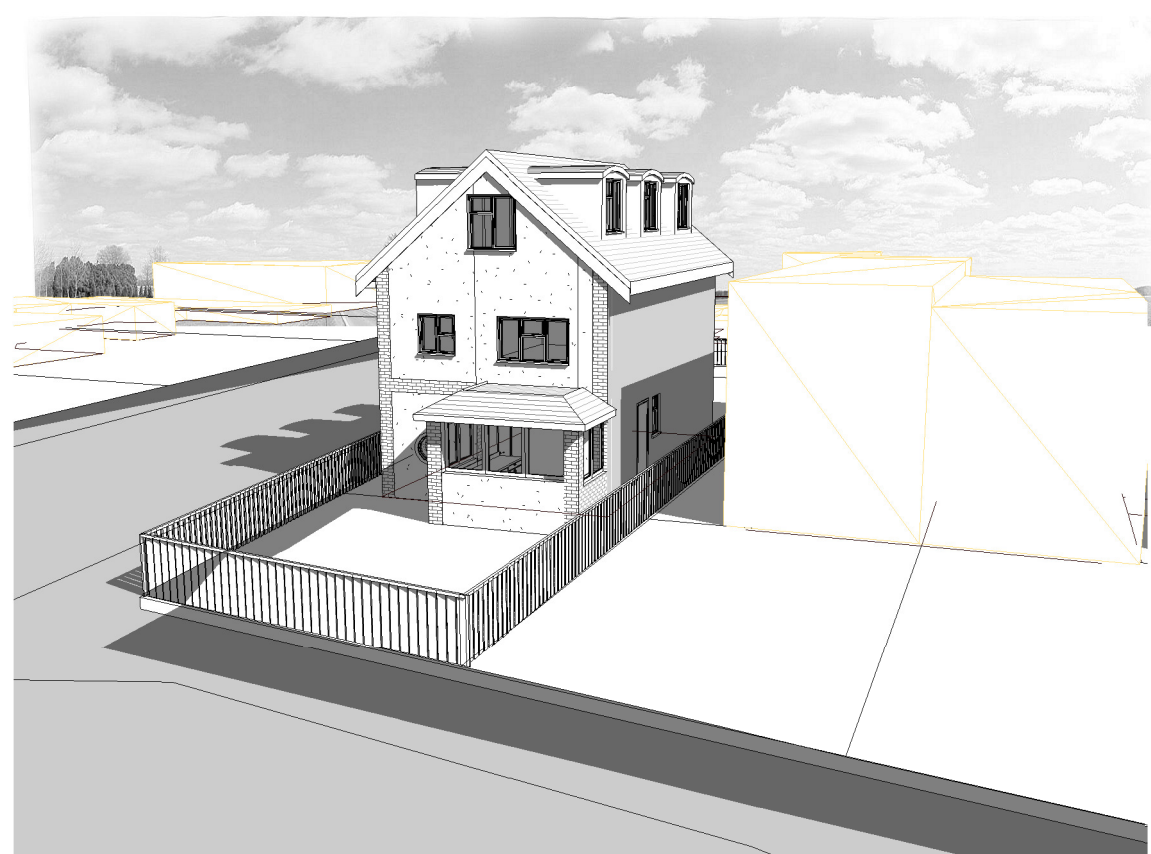

Aerial Perspective

3



Front Perspective

9




Aerial Site







8

Ground Floor Cut

10

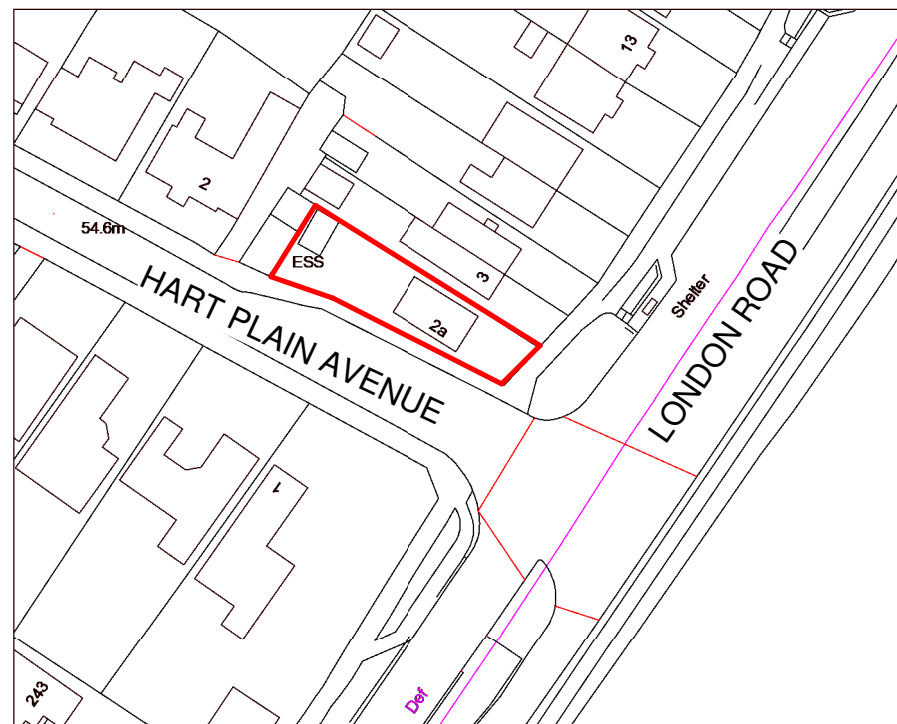


Ordnance Survey, (c) Crown Copyright 2024. All rights reserved. Licence number 100022432

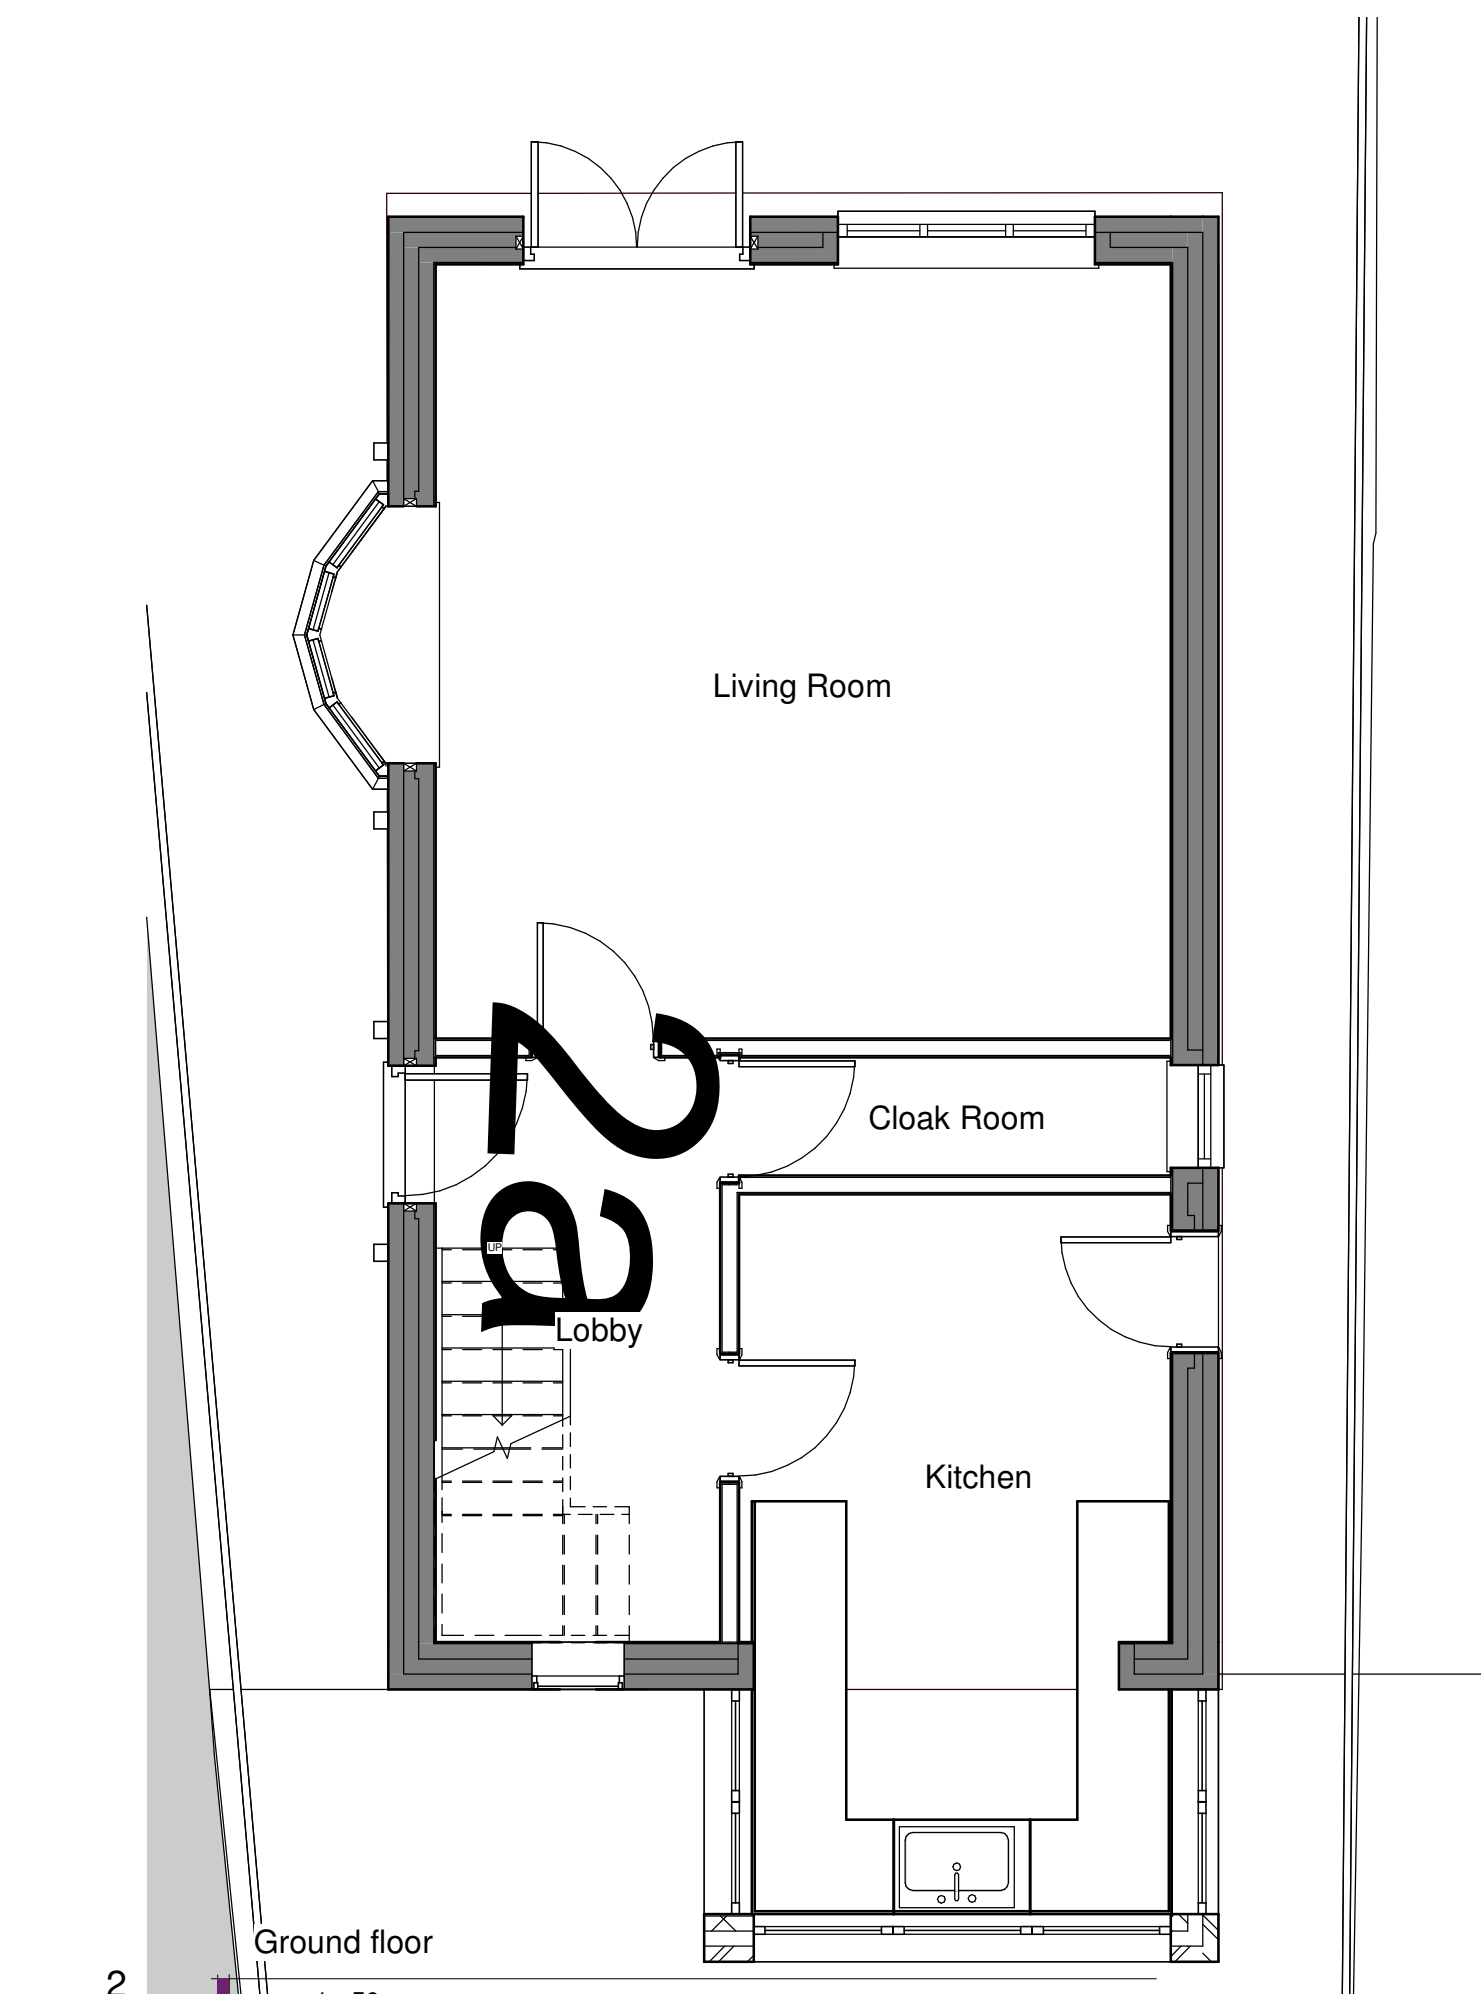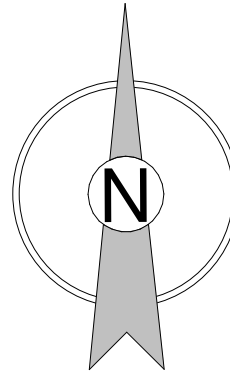 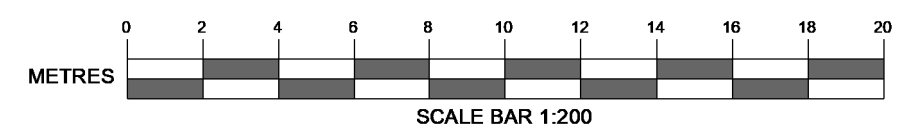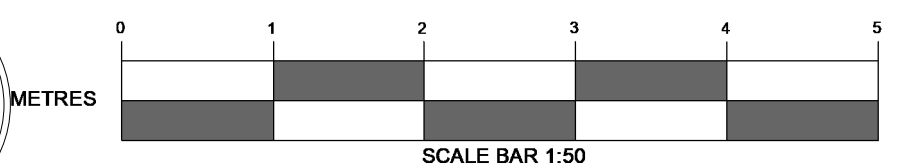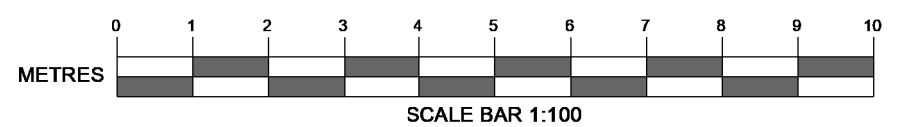

Ground floor

2


1 : 50

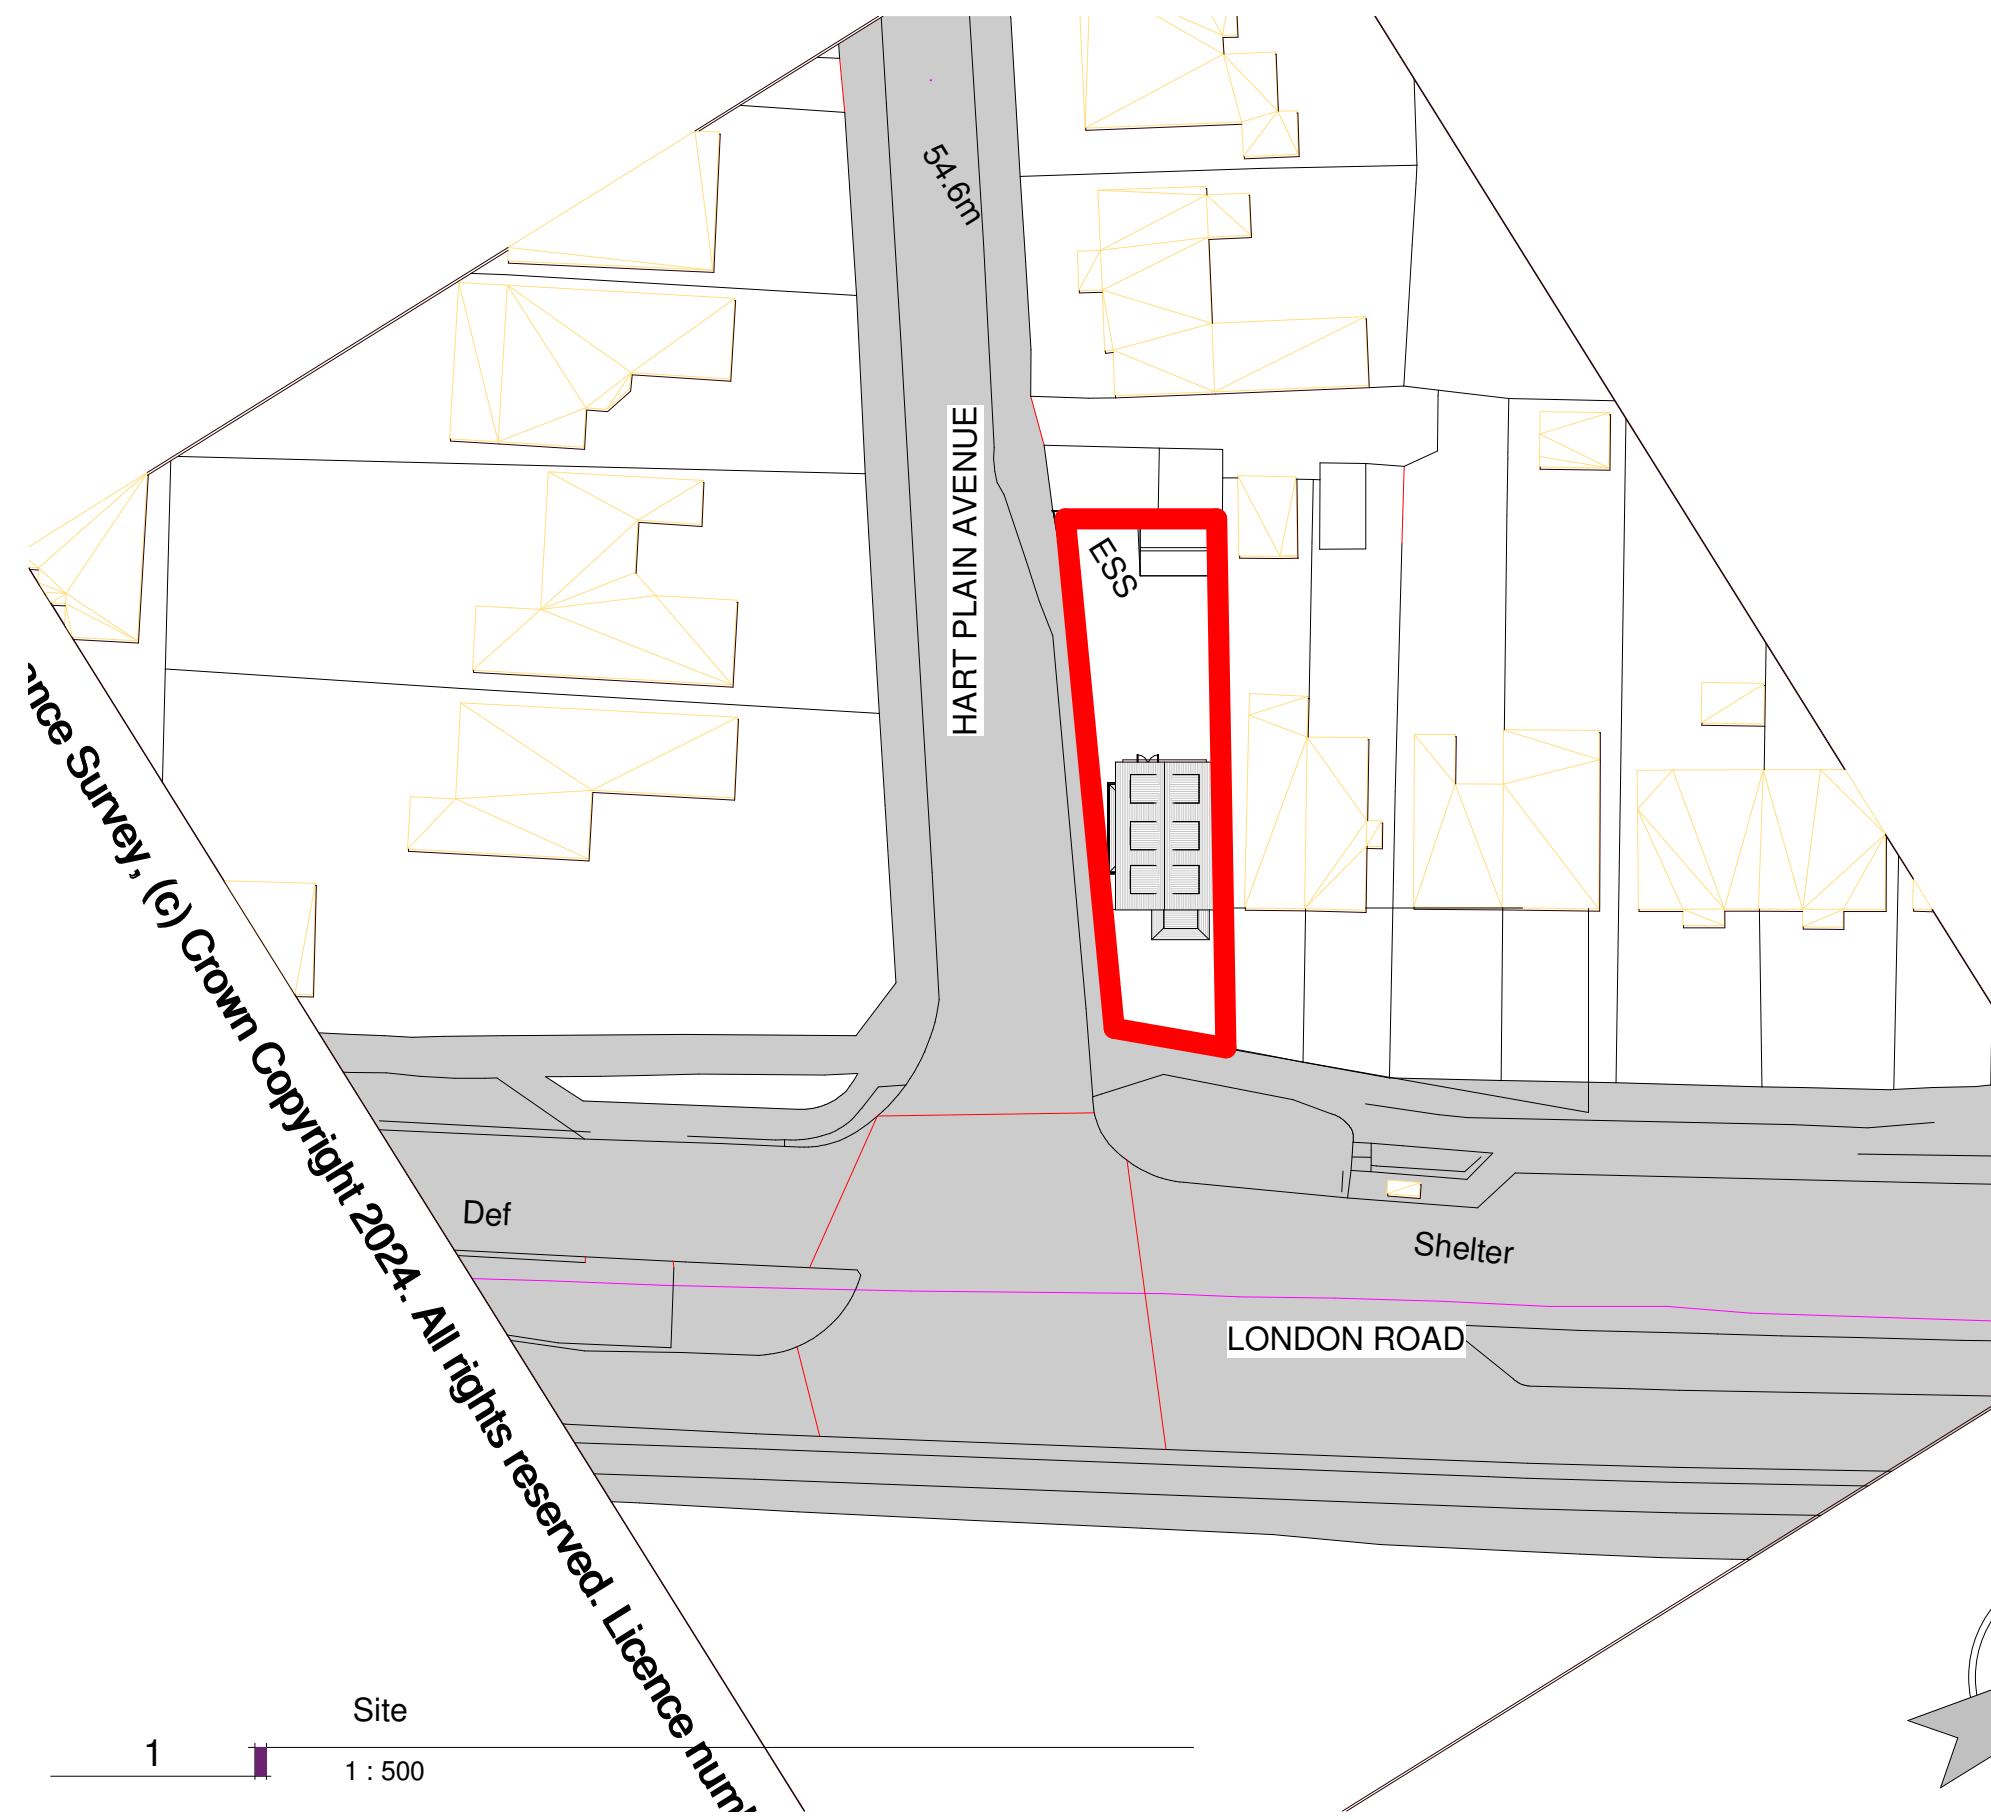

Site

1

1 : 500

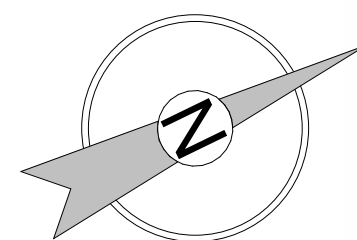

NOTES:

All dimensions to be checked on site and any discrepancy notified to The Consultant. Written dimensions are to be used in preference to scaled dimensions.

This drawing is the property of The Consultant and must not be reproduced, in part or whole, or deviated from, without their permission.

It is essential that prior to commencement and during construction works, the contractor reviews the drawings and specification and discusses with the practice any inconsistencies, anomalies, non-industry standard features or other concerns.

For both pricing and construction purposes Structural, Mechanical and Electrical Engineers designs, calculations and sizes etc are to take preference over the layout drawings. Any discrepancies are to be brought to the immediate attention of The Consultant.

AMENDMENTS

DATE

CLIENT

Jerry Prior
2a Hart Plain Avenue
Waterlooville
PO8 8RP

PROJECT

2a Hart Plain Avenue
Waterlooville
PO8 8RP

DRAWING TITLE

Proposed Plans &
Elevations Rev C

DATE

01/10/2024

SCALE

As indicated

DRAWING No.

24.056.SP 02C1

REVISION

A


AQUILA
ARCHITECTURE