


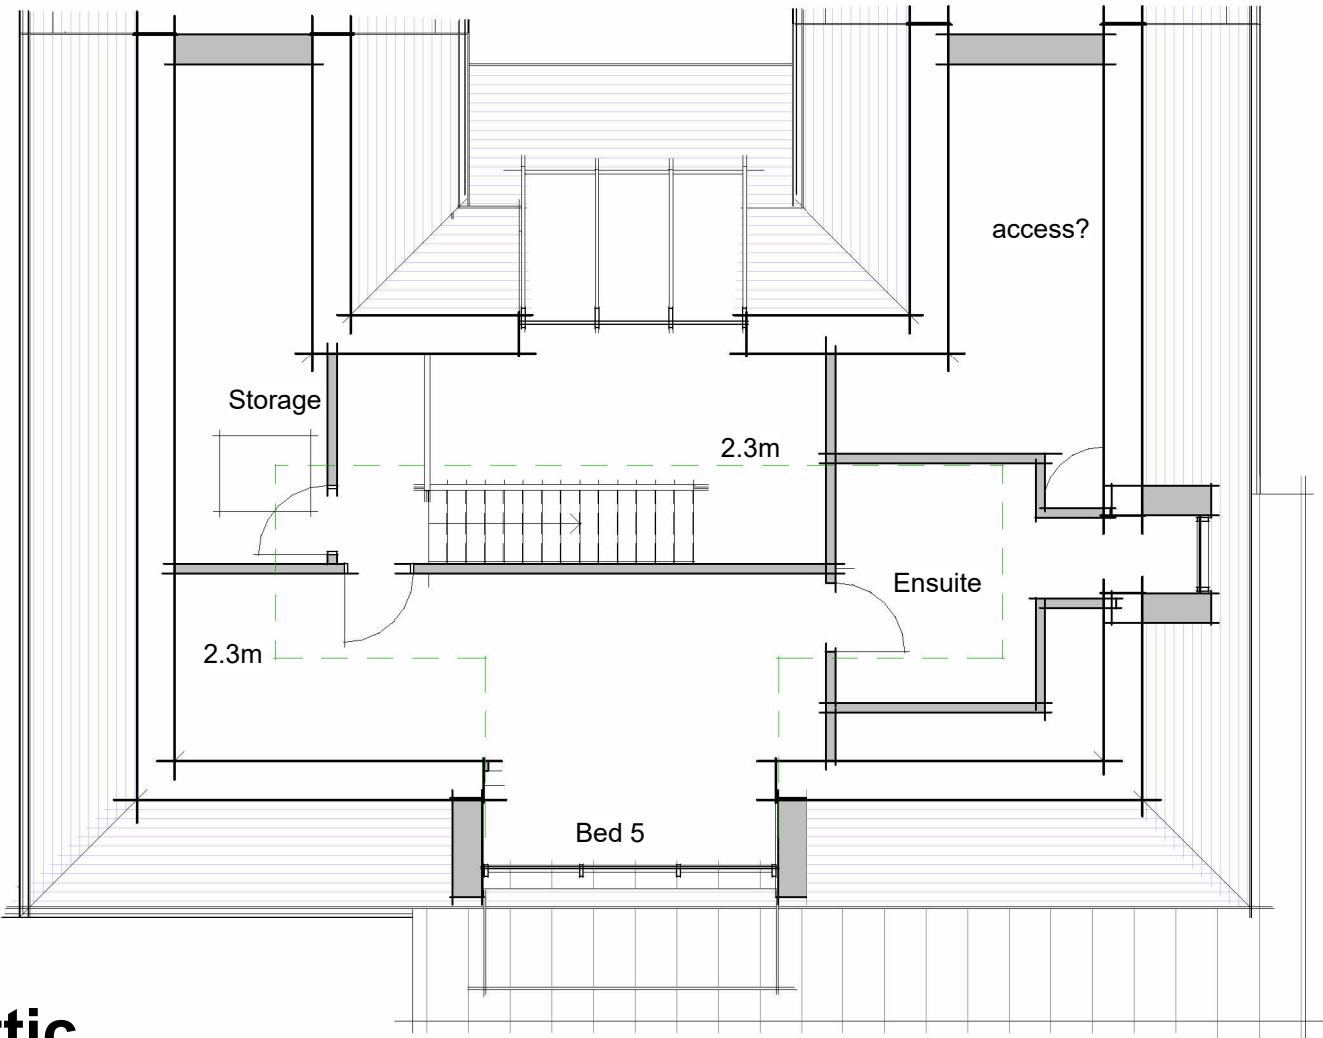


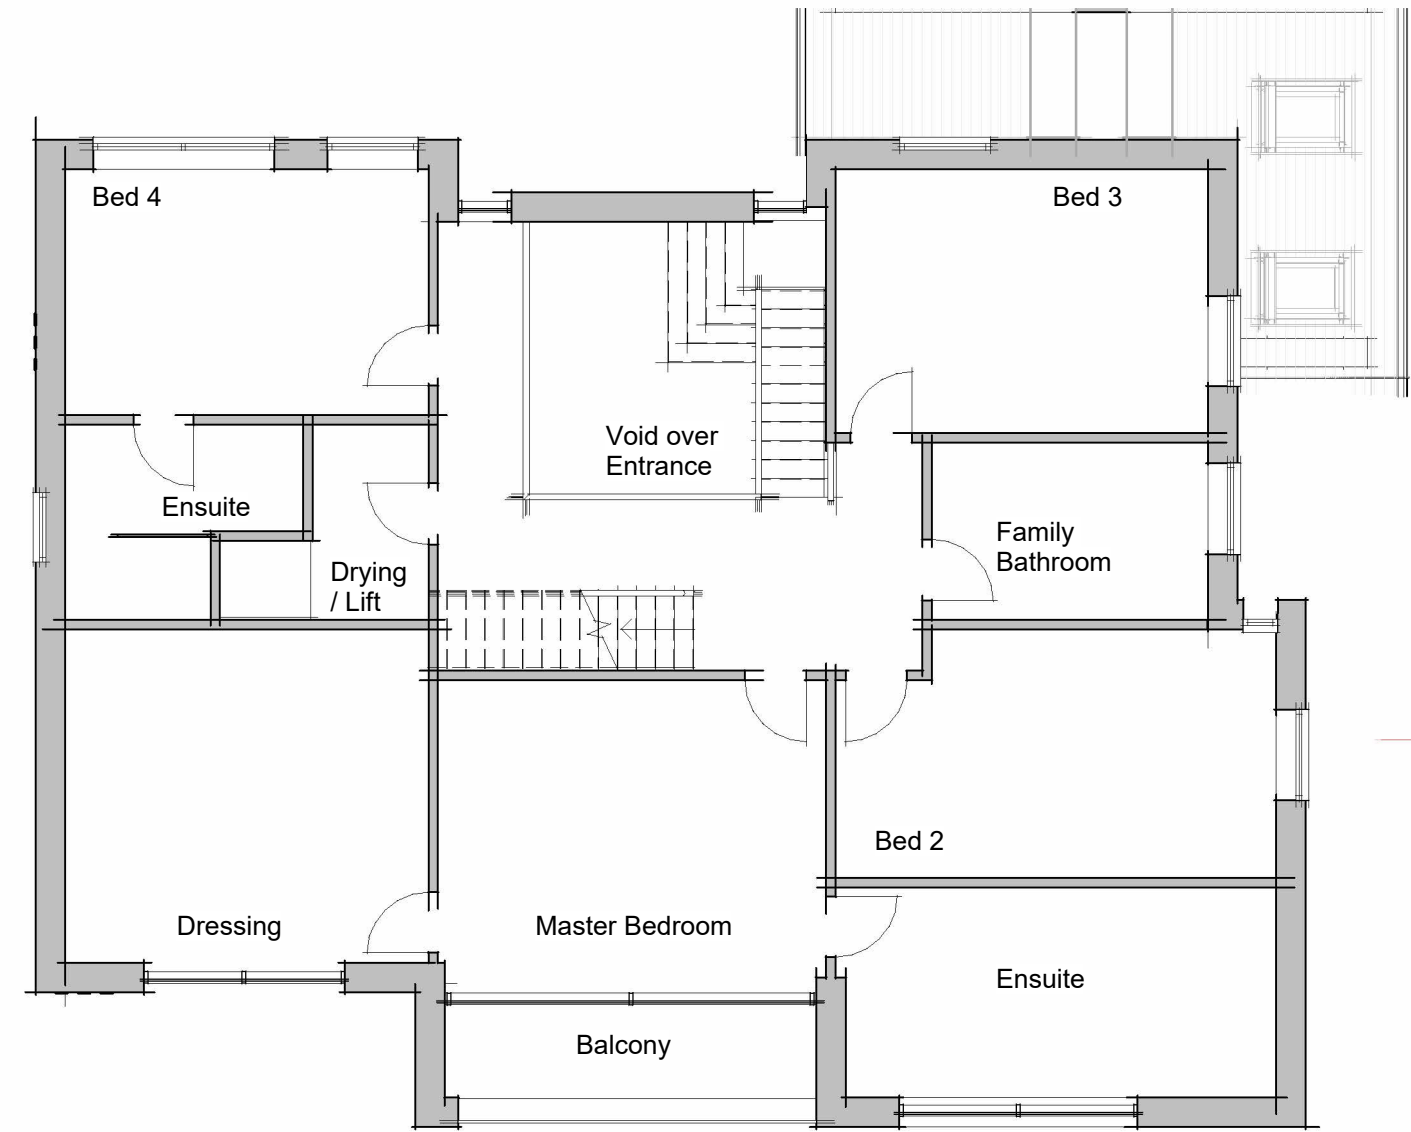

Attic
1 : 100

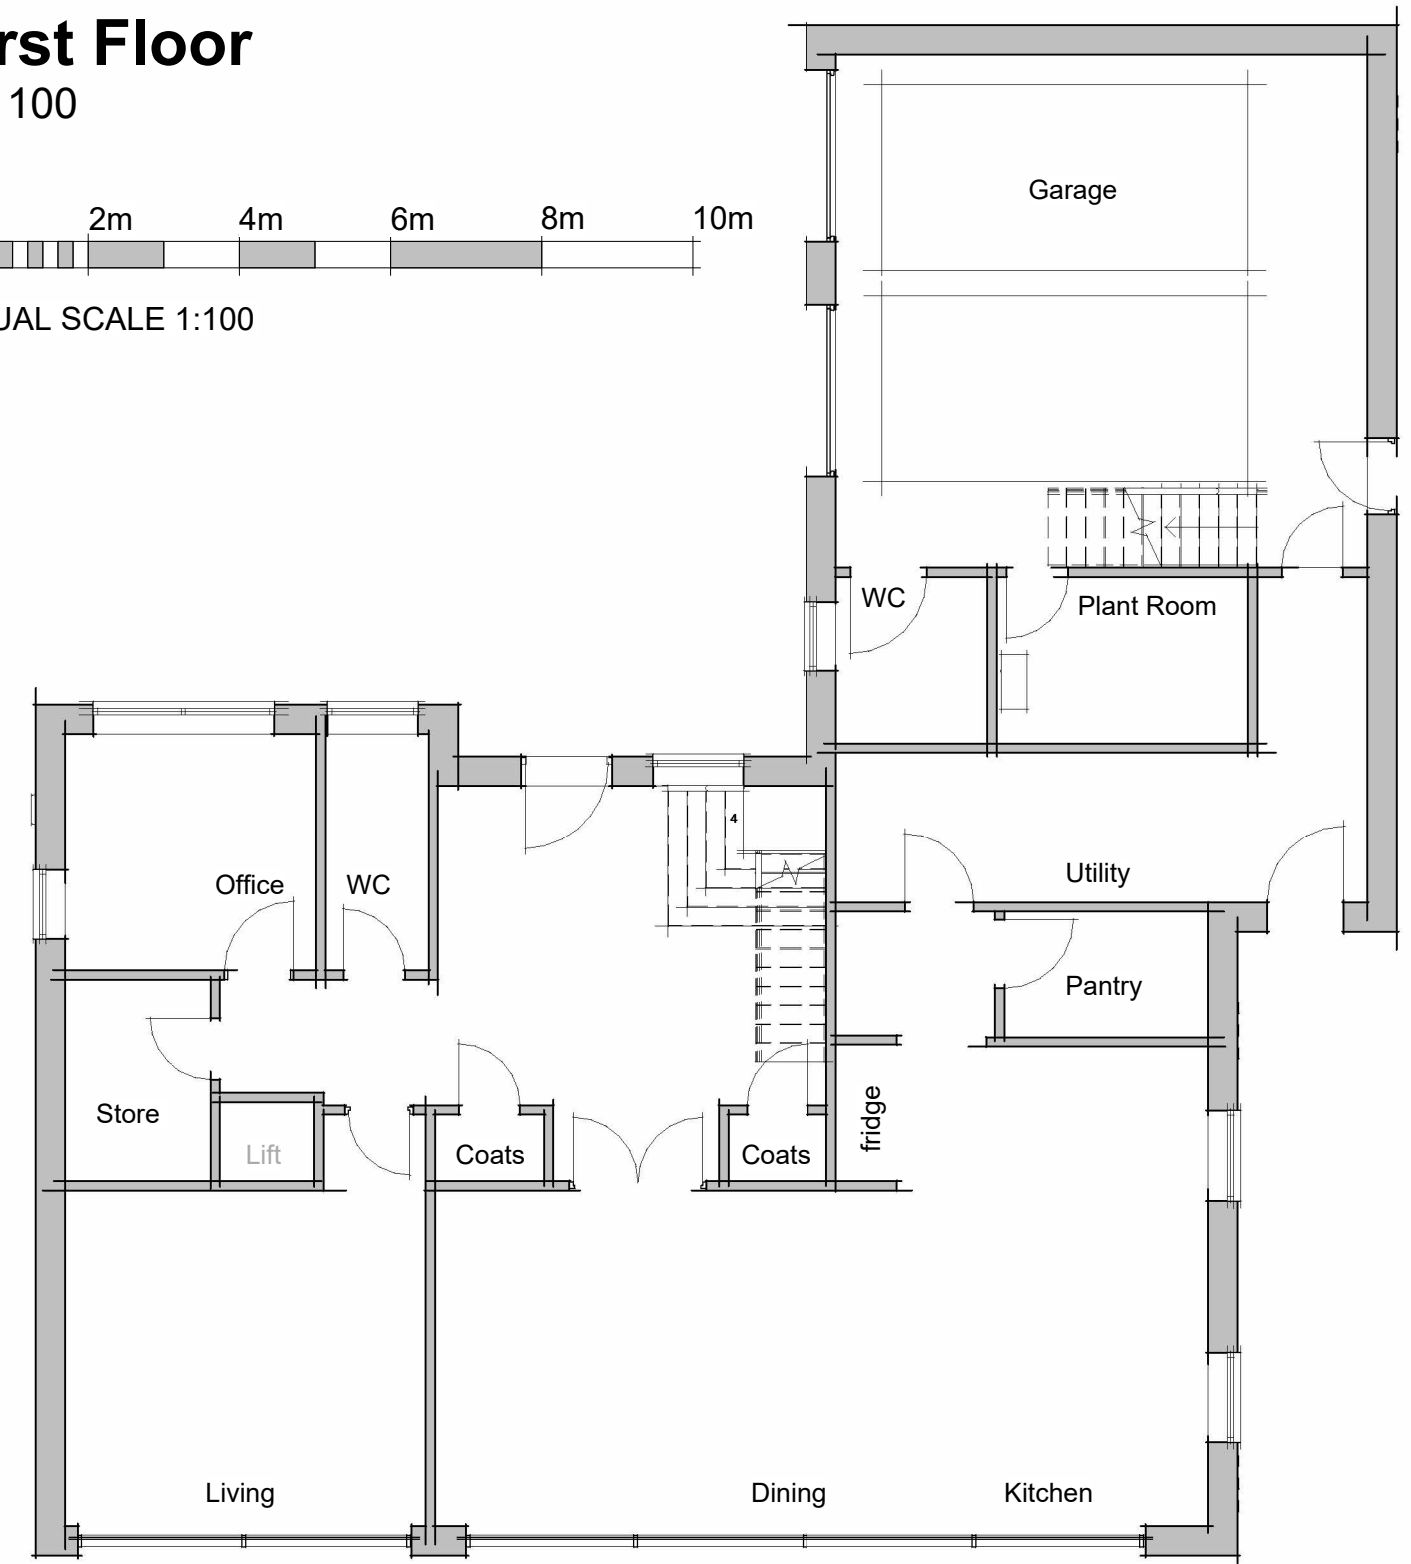

First Floor
1 : 100

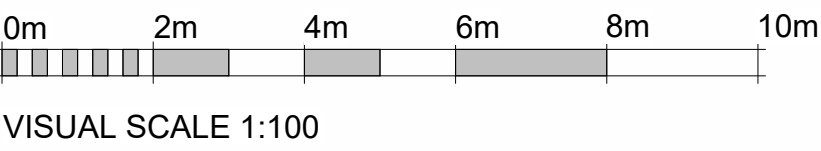

Ground Floor
1 : 100



North
1 : 100




East
1 : 100



South
1 : 100




West
1 : 100

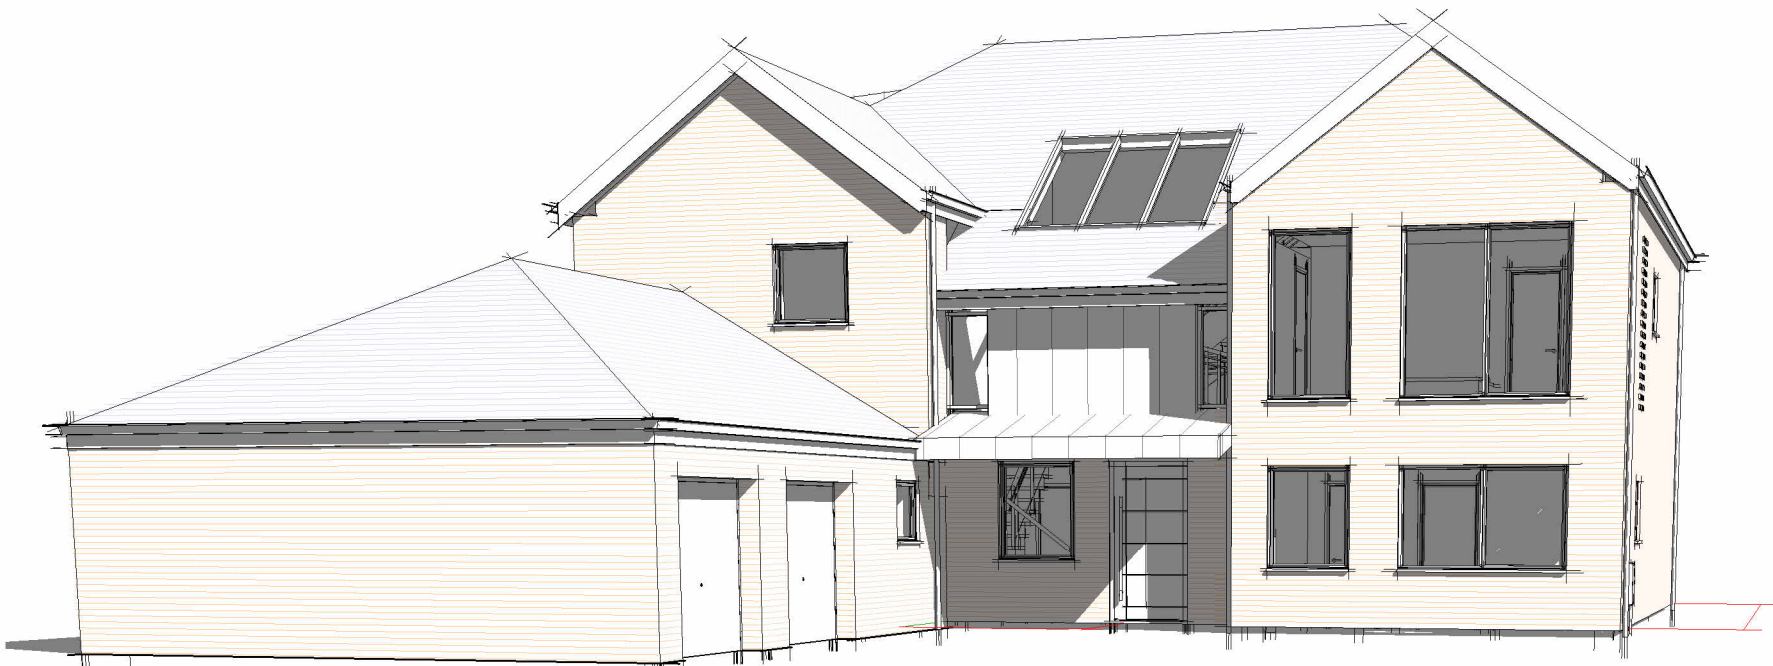


Front Perspective



Garden Perspective

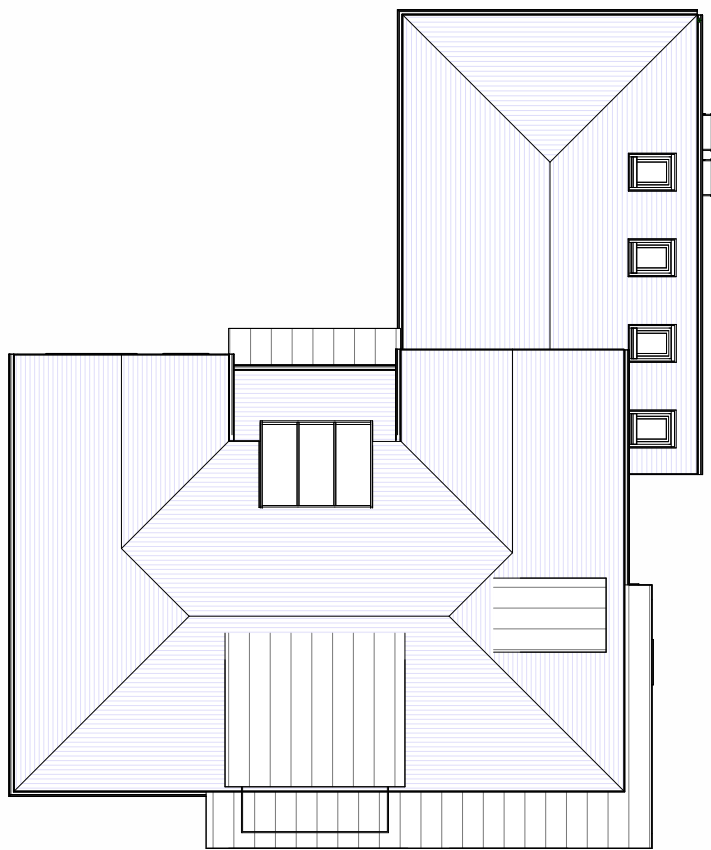

Roof Plan
1 : 200

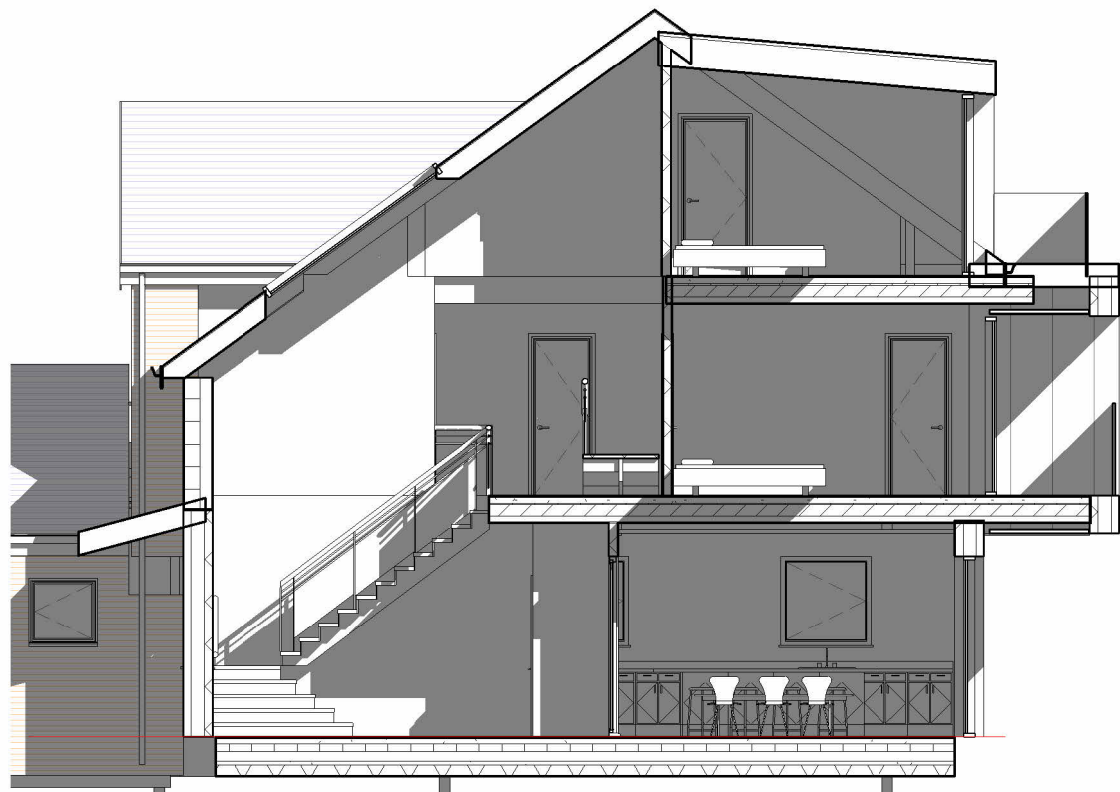

Section 1
1 : 100

NOTES:

Dimensions to be checked on site before commencing work. Any discrepancies shall be reported to the architect immediately.


Do not scale from these drawings except for planning purposes.

Use figured dimensions only.

Where applicable this drawing is to be read in conjunction with other consultants' drawings.

THIS IS AN A1 SHEET

Rev	Description	Date
C	Mtg 21.5.24.	24.5.24.
D	Email 28.5.24.	28.5.24
E	mtg 30.5.24.	30.5.24
F	Pre App	6.6.24.
G	Mtg notes	12.6.24
H	Box pulled to side	12.7.24
I	Planning Application	22.7.24

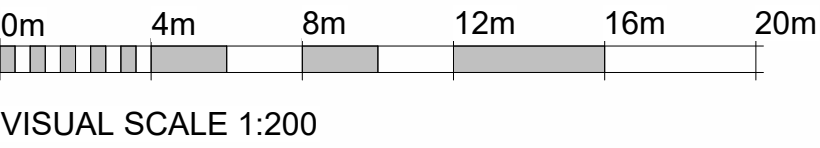

STATUS	PURPOSE OF ISSUE
	1 The Old Flour Mill, Emsworth, PO10 7BT 01243 370 715
	Helyer Davies Architects
	PROJECT 54 Warblington Rd
TITLE G.A. Proposed	
CLIENT Grant & Jayne Copper	
DRAWN BY MH	CHECKED BY NC
DATE 9.5.24.	
SCALE (@ A1) As indicated	
PROJECT NUMBER 24006	
DRAWING NUMBER A500	REV I