



Proposed Elevations

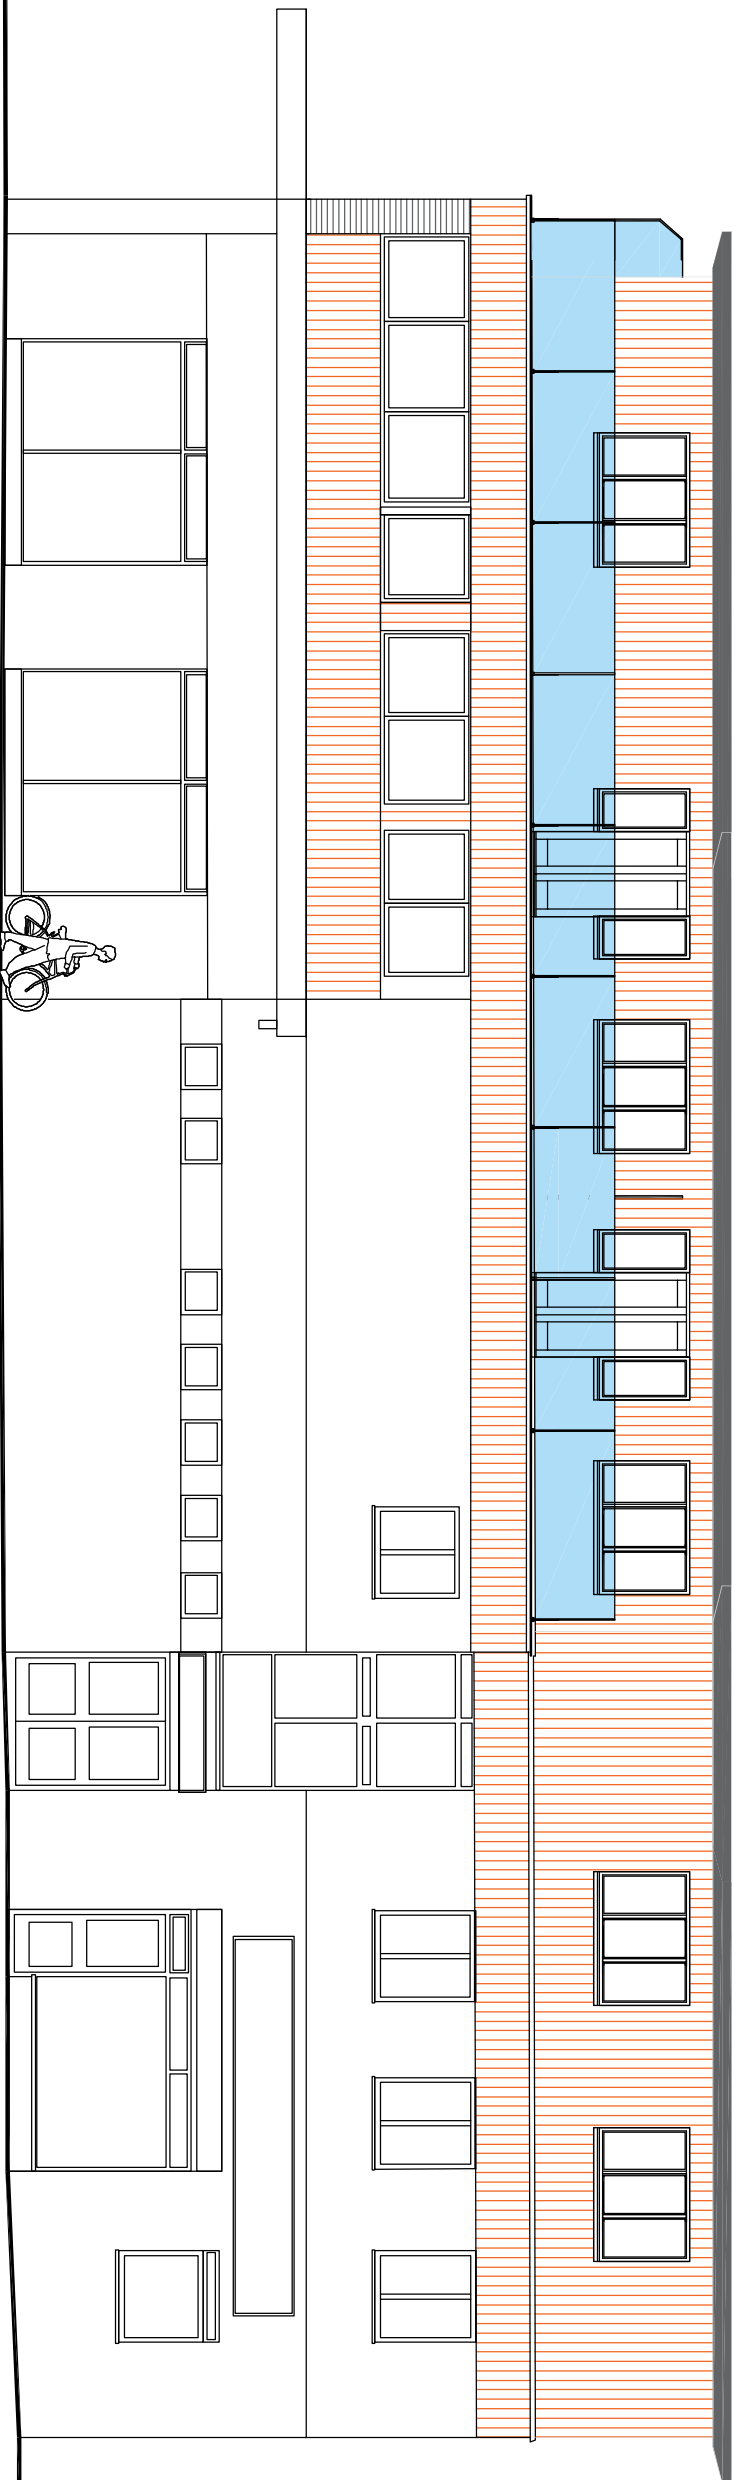


NORTH ELEVATION




WEST ELEVATION

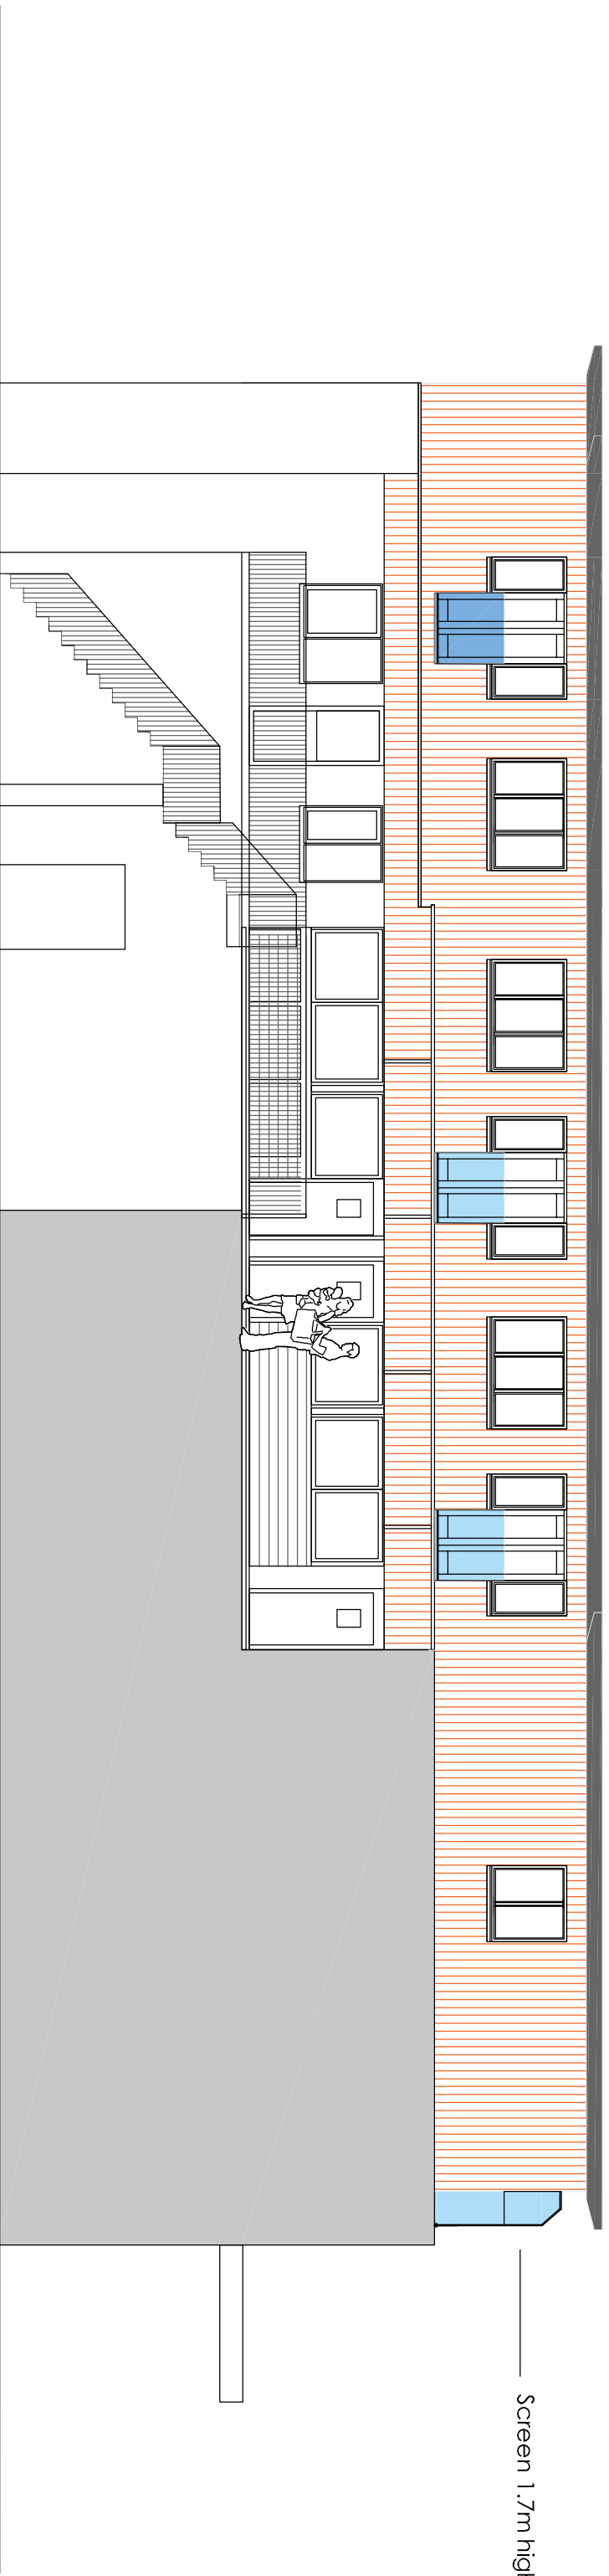


SOUTH ELEVATION

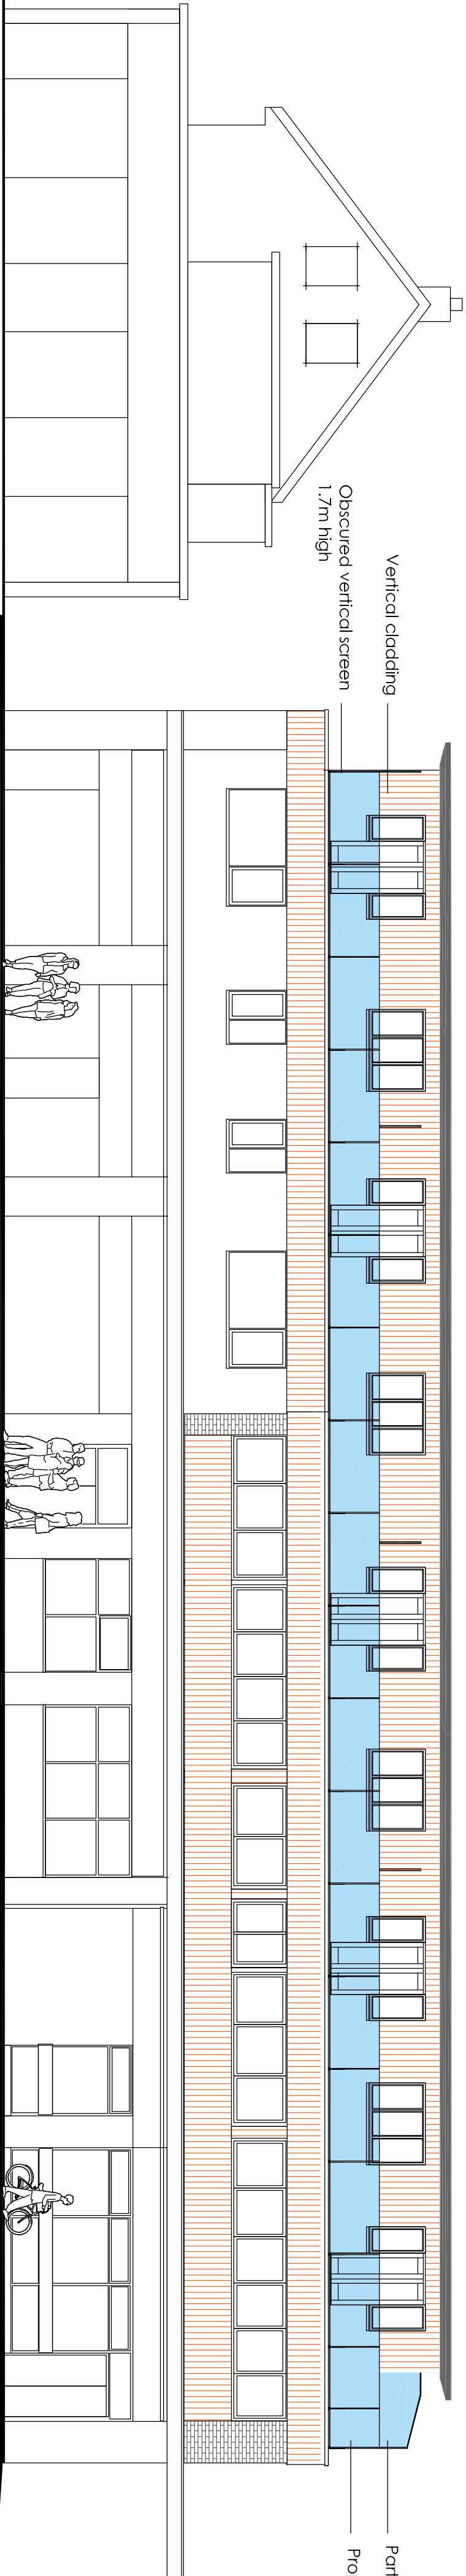

EAST ELEVATION (London Road)

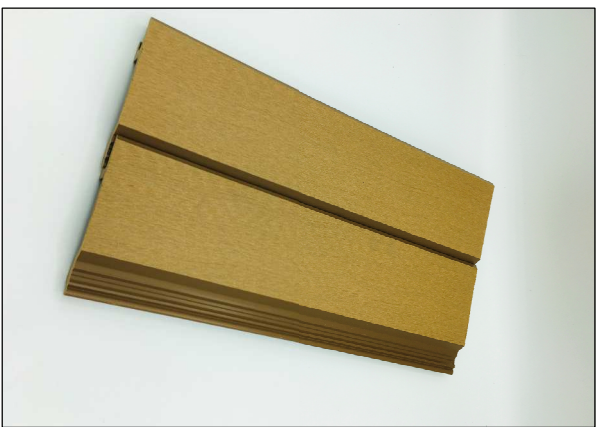

Proposed Vertical Cladding

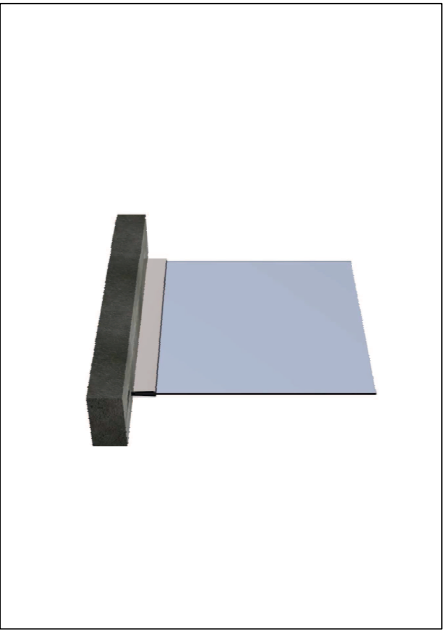

Proposed Balconies Railings

01	Proposed Elevations	21/10/24	01	1-100
Rev	Date	Sheet No	Scale	Notes
1	21/10/24	A1	1:100	
Project:				
Fermwood House				
London Rd,				
Watlington				
PO7 7HG				
Drawing Title:				
Proposed Balconies And				
Vertical cladding				
Drawn By	Date	Sheet No	Scale	Notes
CF	21/10/24	A1	1:100	
CFA FULL P1 01 1-100				
PLANNING				
Chris Flint Associates Ltd				
CHARTERED SURVEYORS - PROJECT MANAGERS				
DEVELOPMENT CONSULTANTS				
2 Fermwood Close Watlington, Oxon OX7 7NG				
Tel: 01235 93 4348 Fax: 01235 338854				
Email: info@chrisflint.co.uk				