
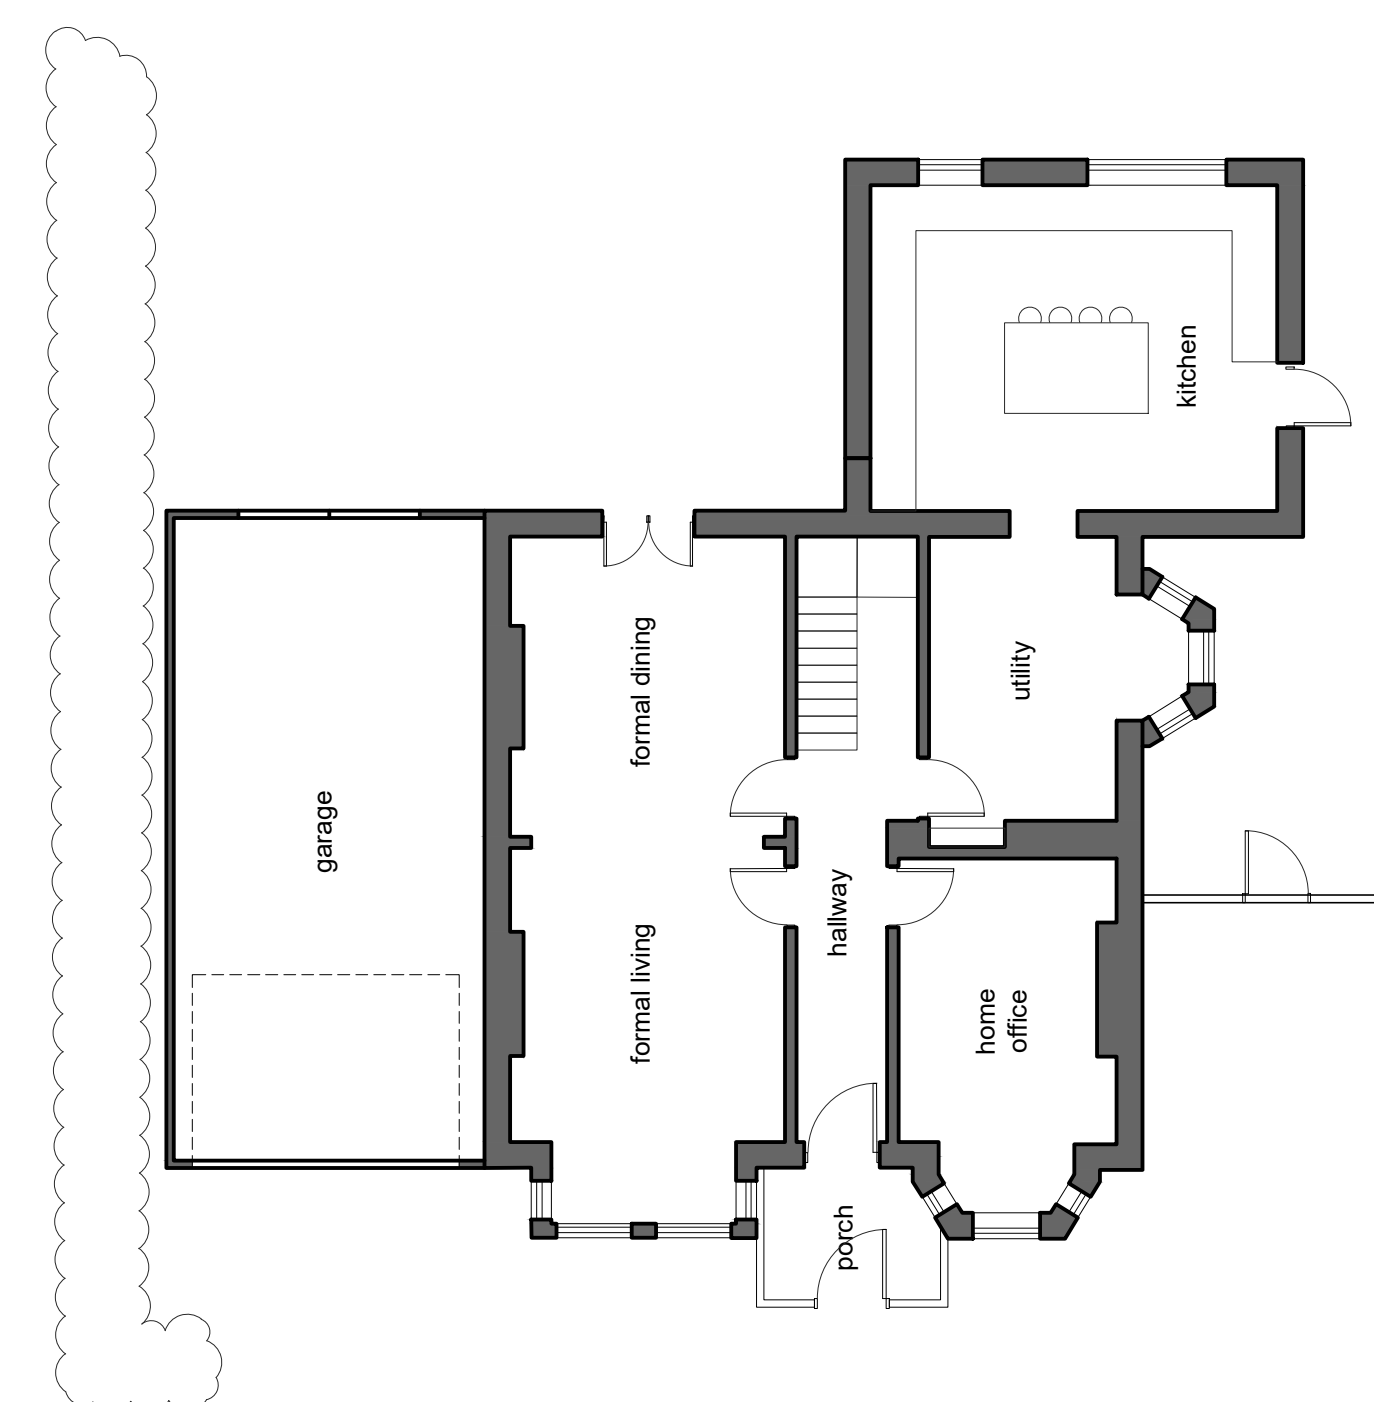
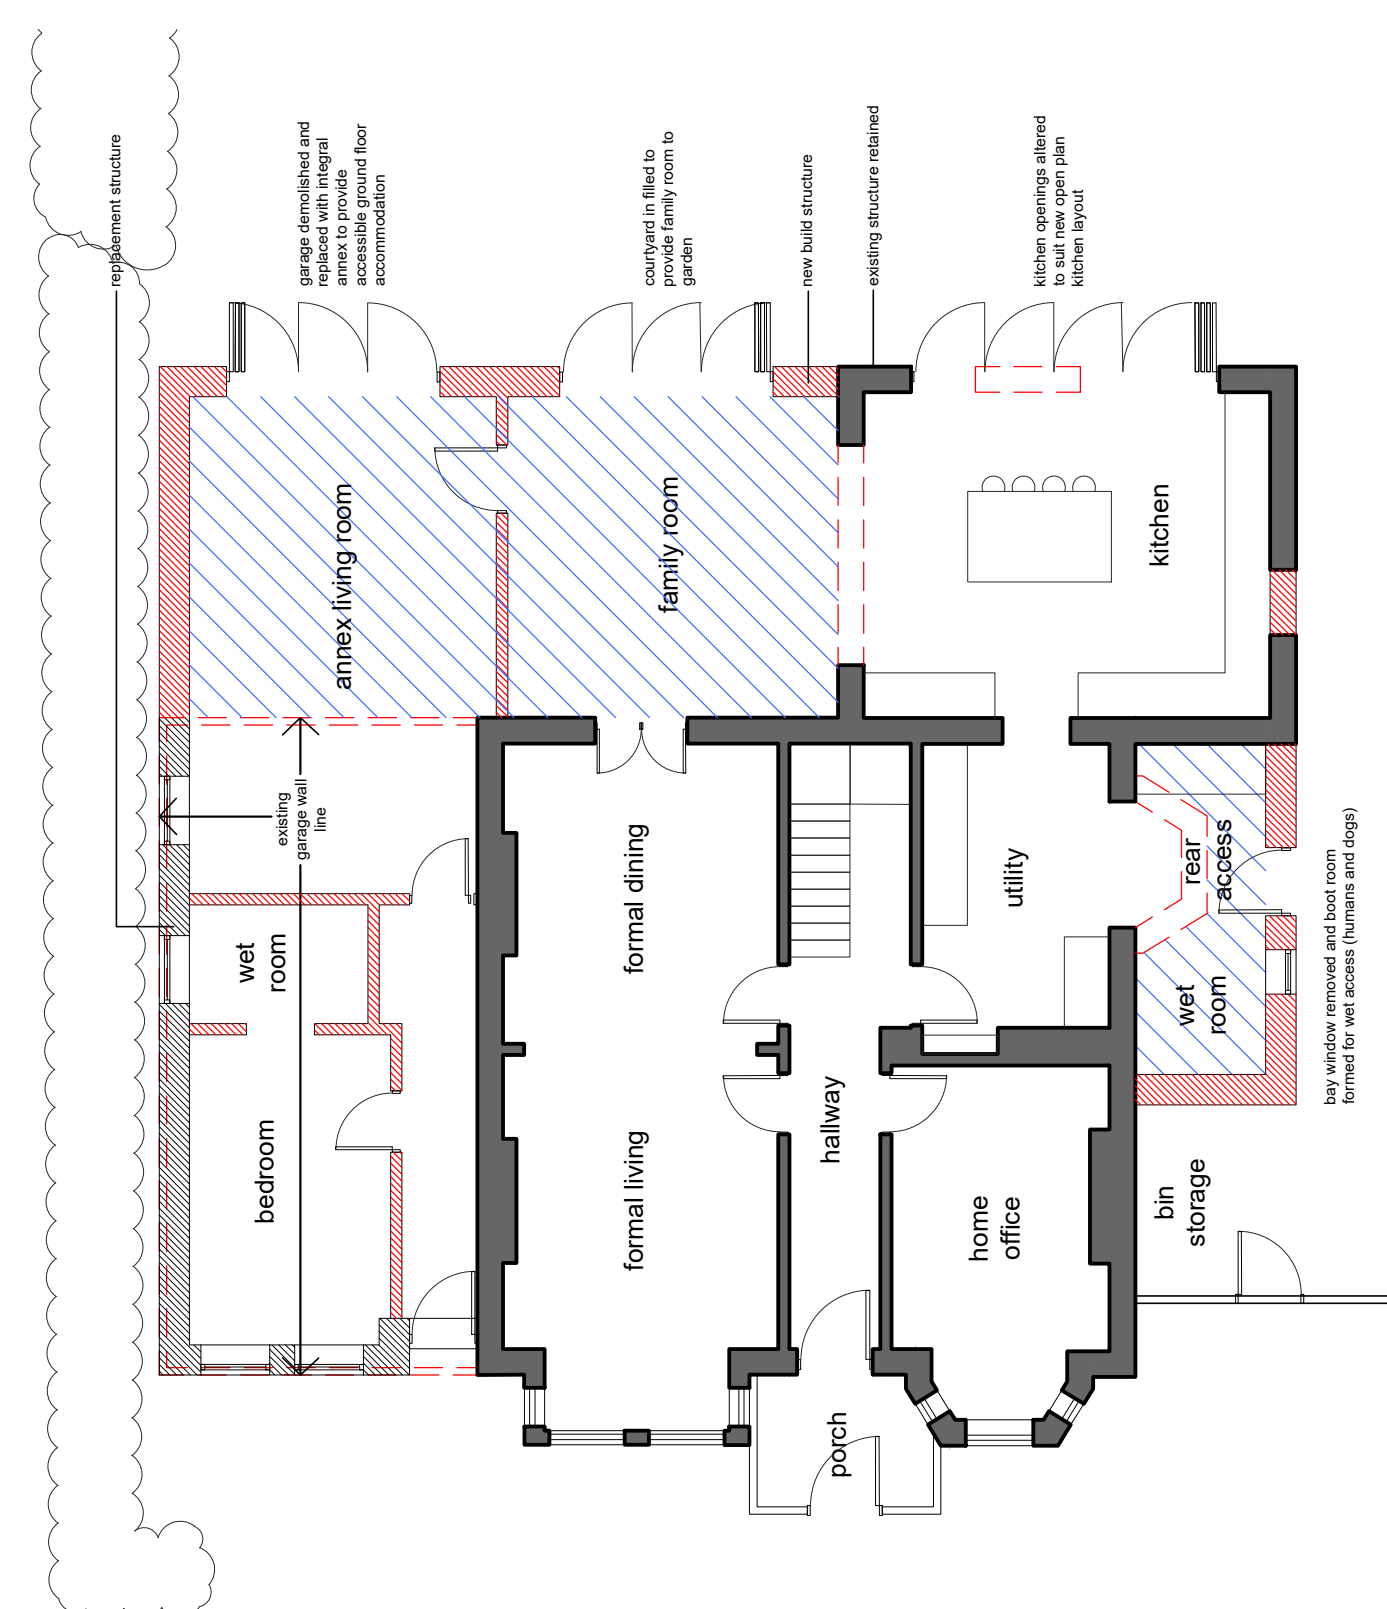
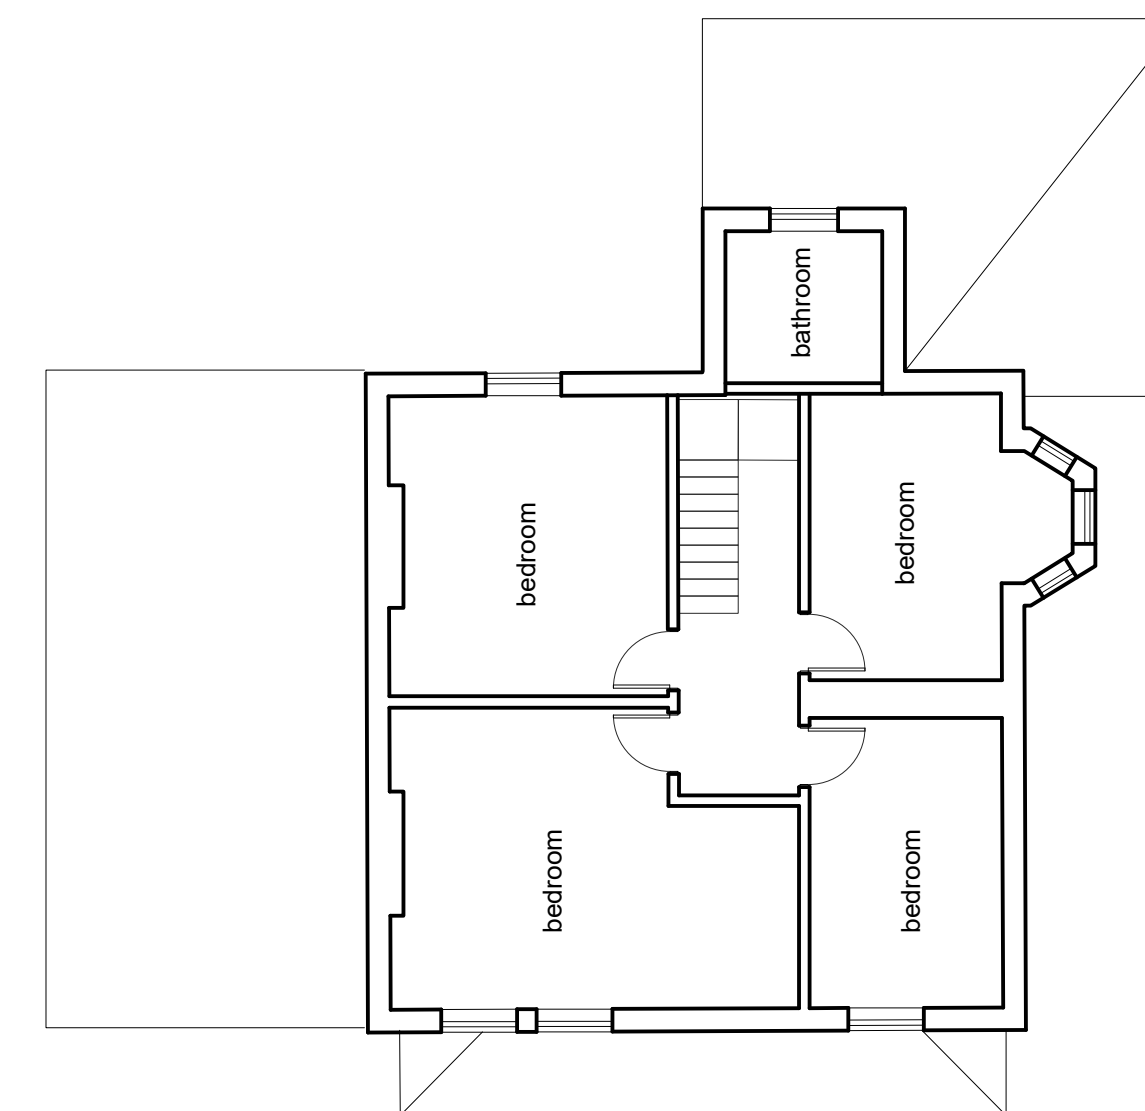
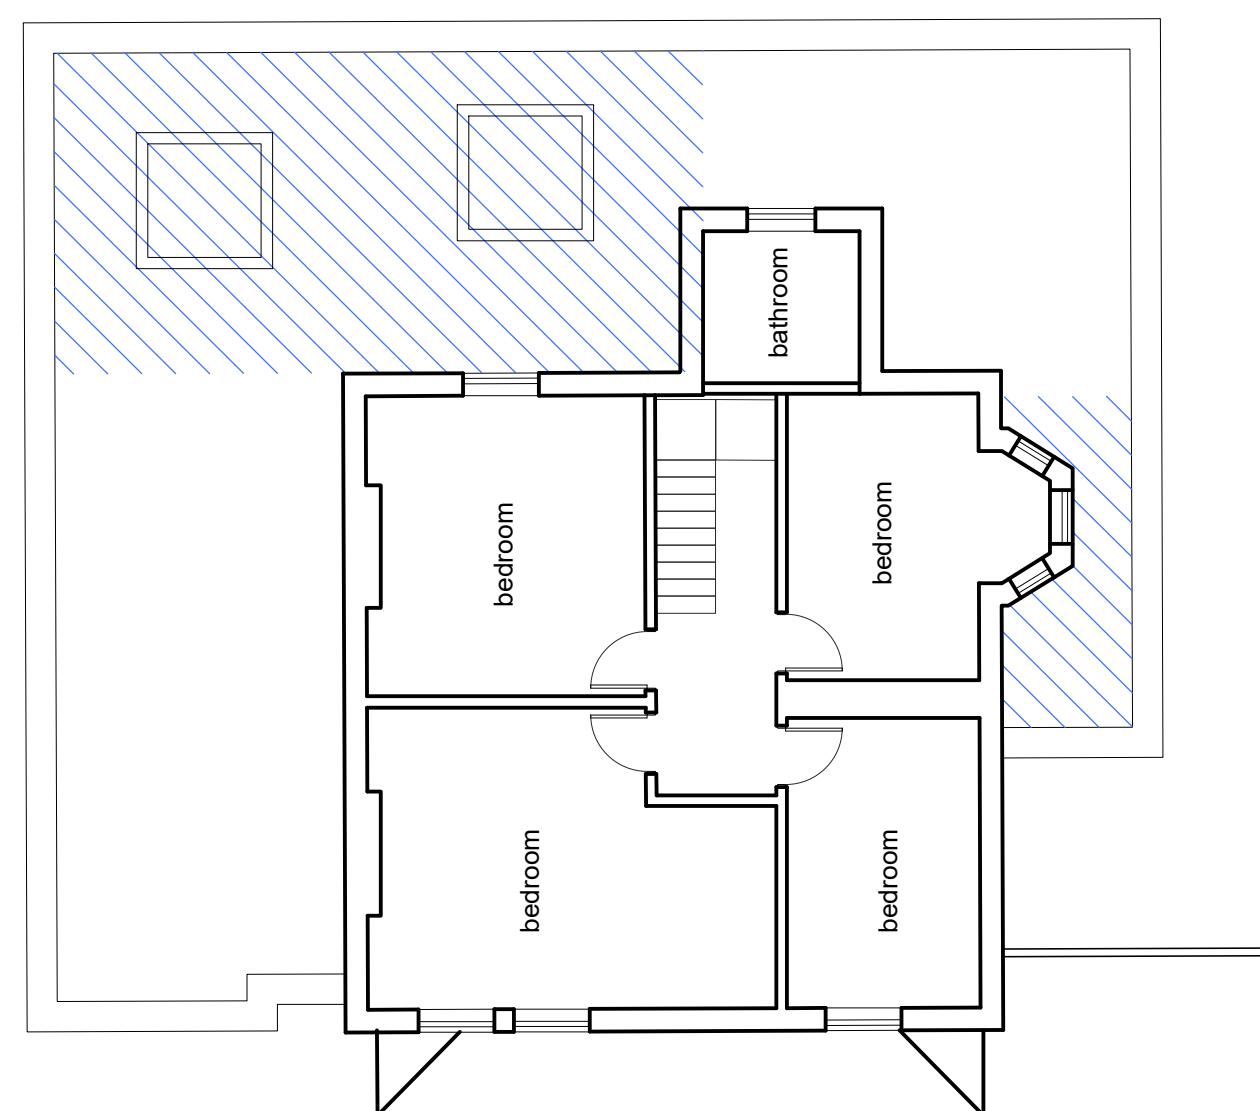


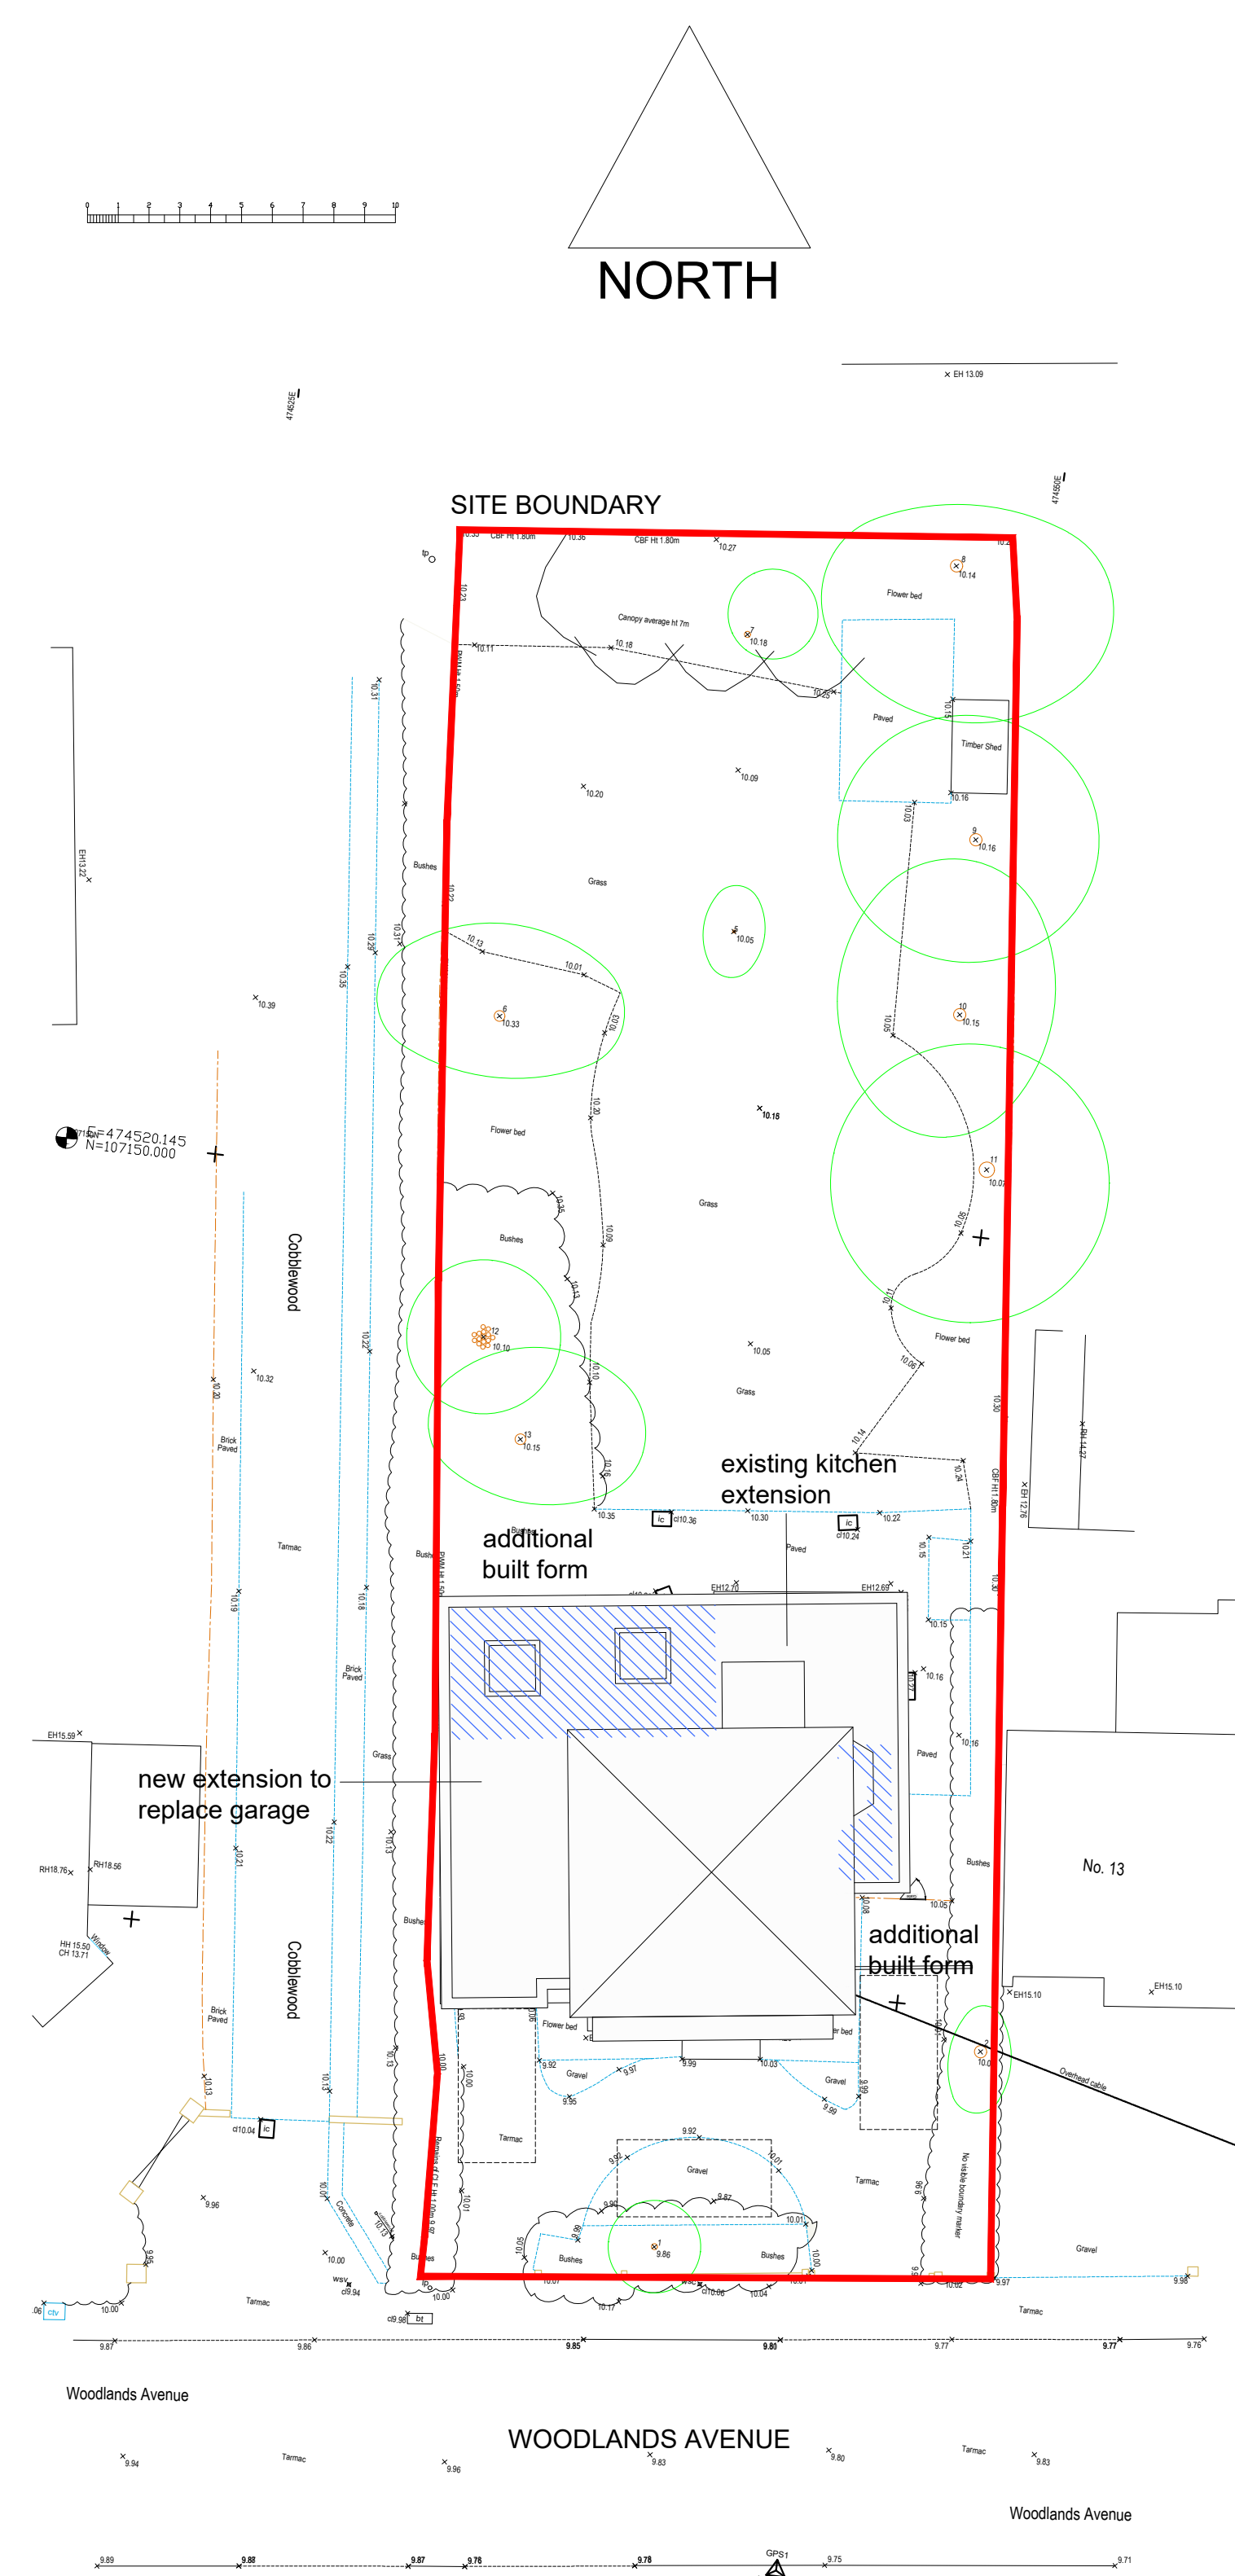

Site Client	11 Woodlands Close Royalls Jen and Mike	Drawing Scale 1:200 and 1:100 @ A1 accordingly	Proposed site plan, proposed and existing ground and first floor plans	
		DWG No 001 rev P04		
		Issue	For planning MMA	