




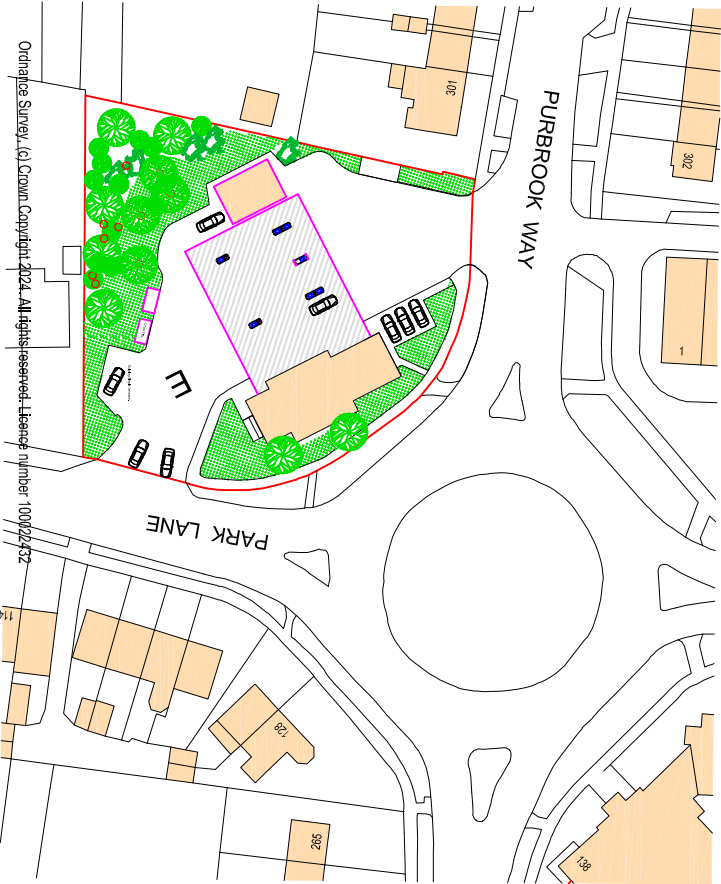

Location Plan

 


1:1250 Scale bar

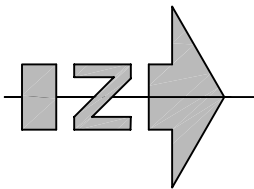

Site Plan - Existing.



1:500 Scale bar

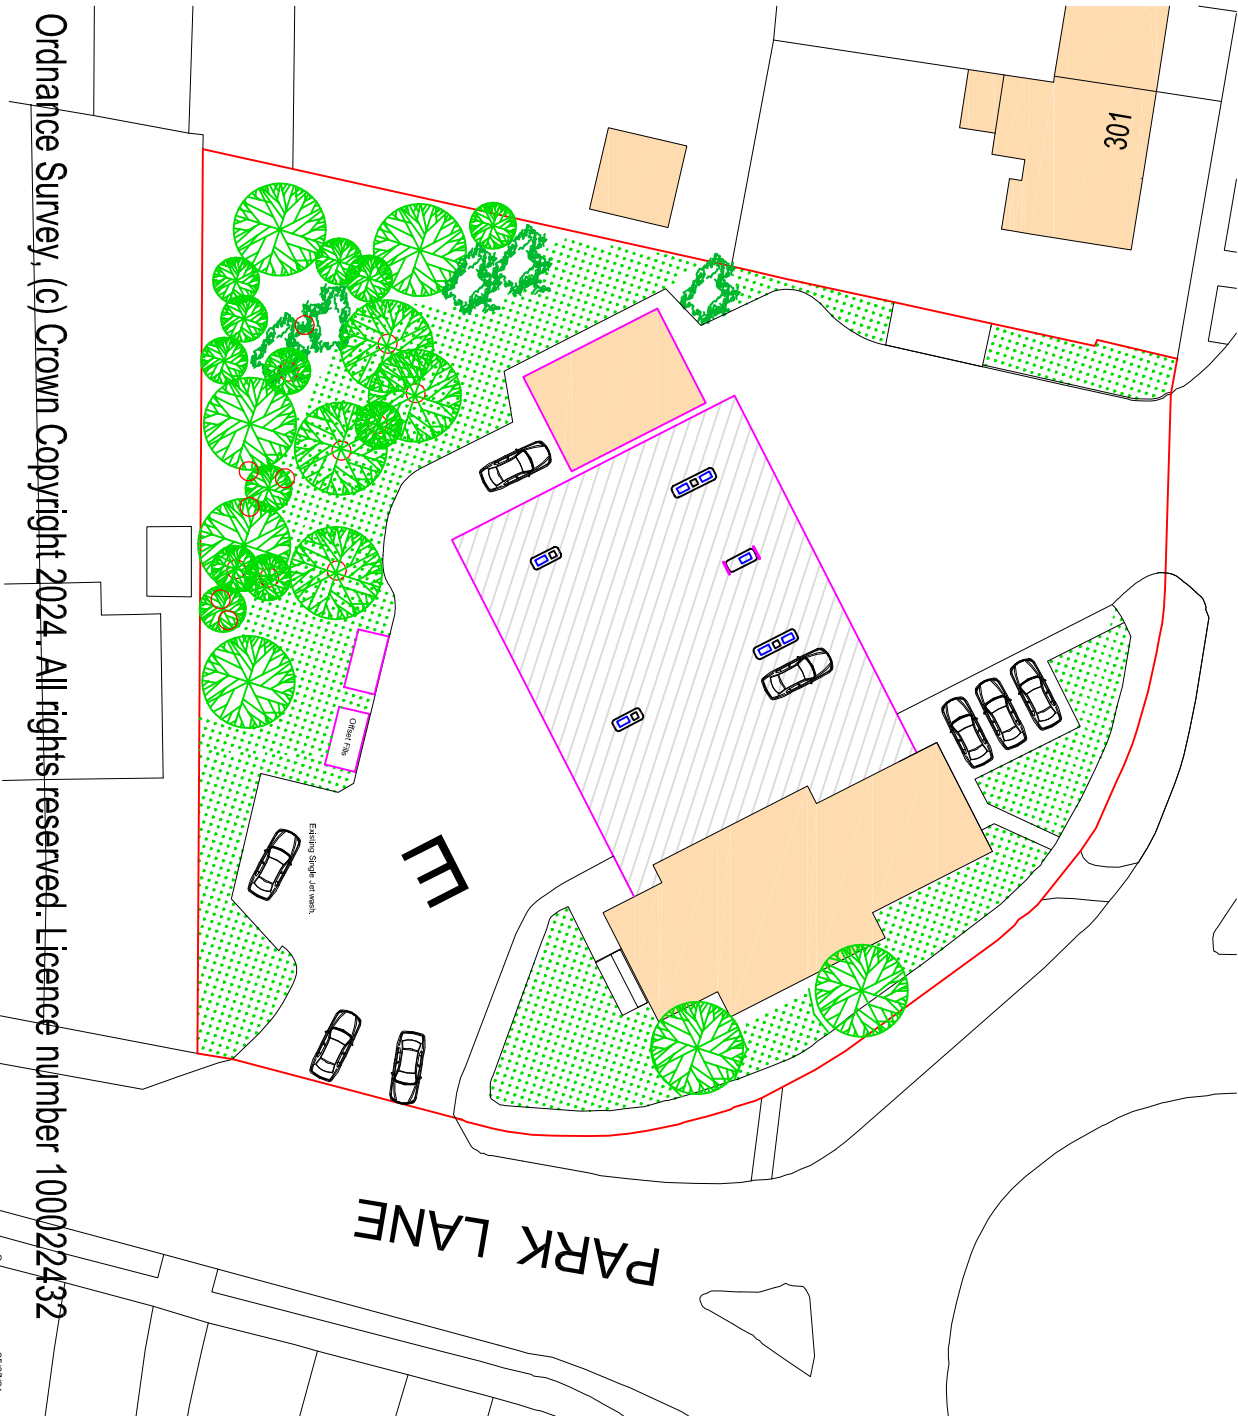

Ordnance Survey, (c) Crown Copyright 2024. All rights reserved. Licence number 100022432

General Notes:

Do not scale dimensions from this drawing, unless for Planning purposes.

The Contractor is responsible for checking all dimensions on site prior to commencement of the works.

This drawing is to be read in conjunction with the specification.

CProject

CProject Ltd: 44 Fox Dene, Godalming, GU7 1YQ
Telephone: 01483 426650
Mobile: 07831 152509
Email: steve@cproject.co.uk

Client:
Ironmoor Ltd, 1 Park Lane, Cheam, Sutton, SM3 8BN

Project:
Park Lane Service Station, PO9 3HQ

Drawing Title:
Existing Site plans

Revision	Date	Description
A	26/06/24	Redrawn
B	18/07/24	Site plan improved
C	26/07/24	Site plan amended

Scale: NOTED Date: 26/06/2024 Drawn By: BE

Drawing Number: 1413/001 Revision: C

Issued 26/07/2024