



Note:
Do not Scale from this Drawing (except for planning approval).
All dimensions are in millimetres and to be checked on site.
All Dimensions relating to subcontractors or suppliers work
must be checked and agreed between the main contractor and
the sub-contractors and suppliers.

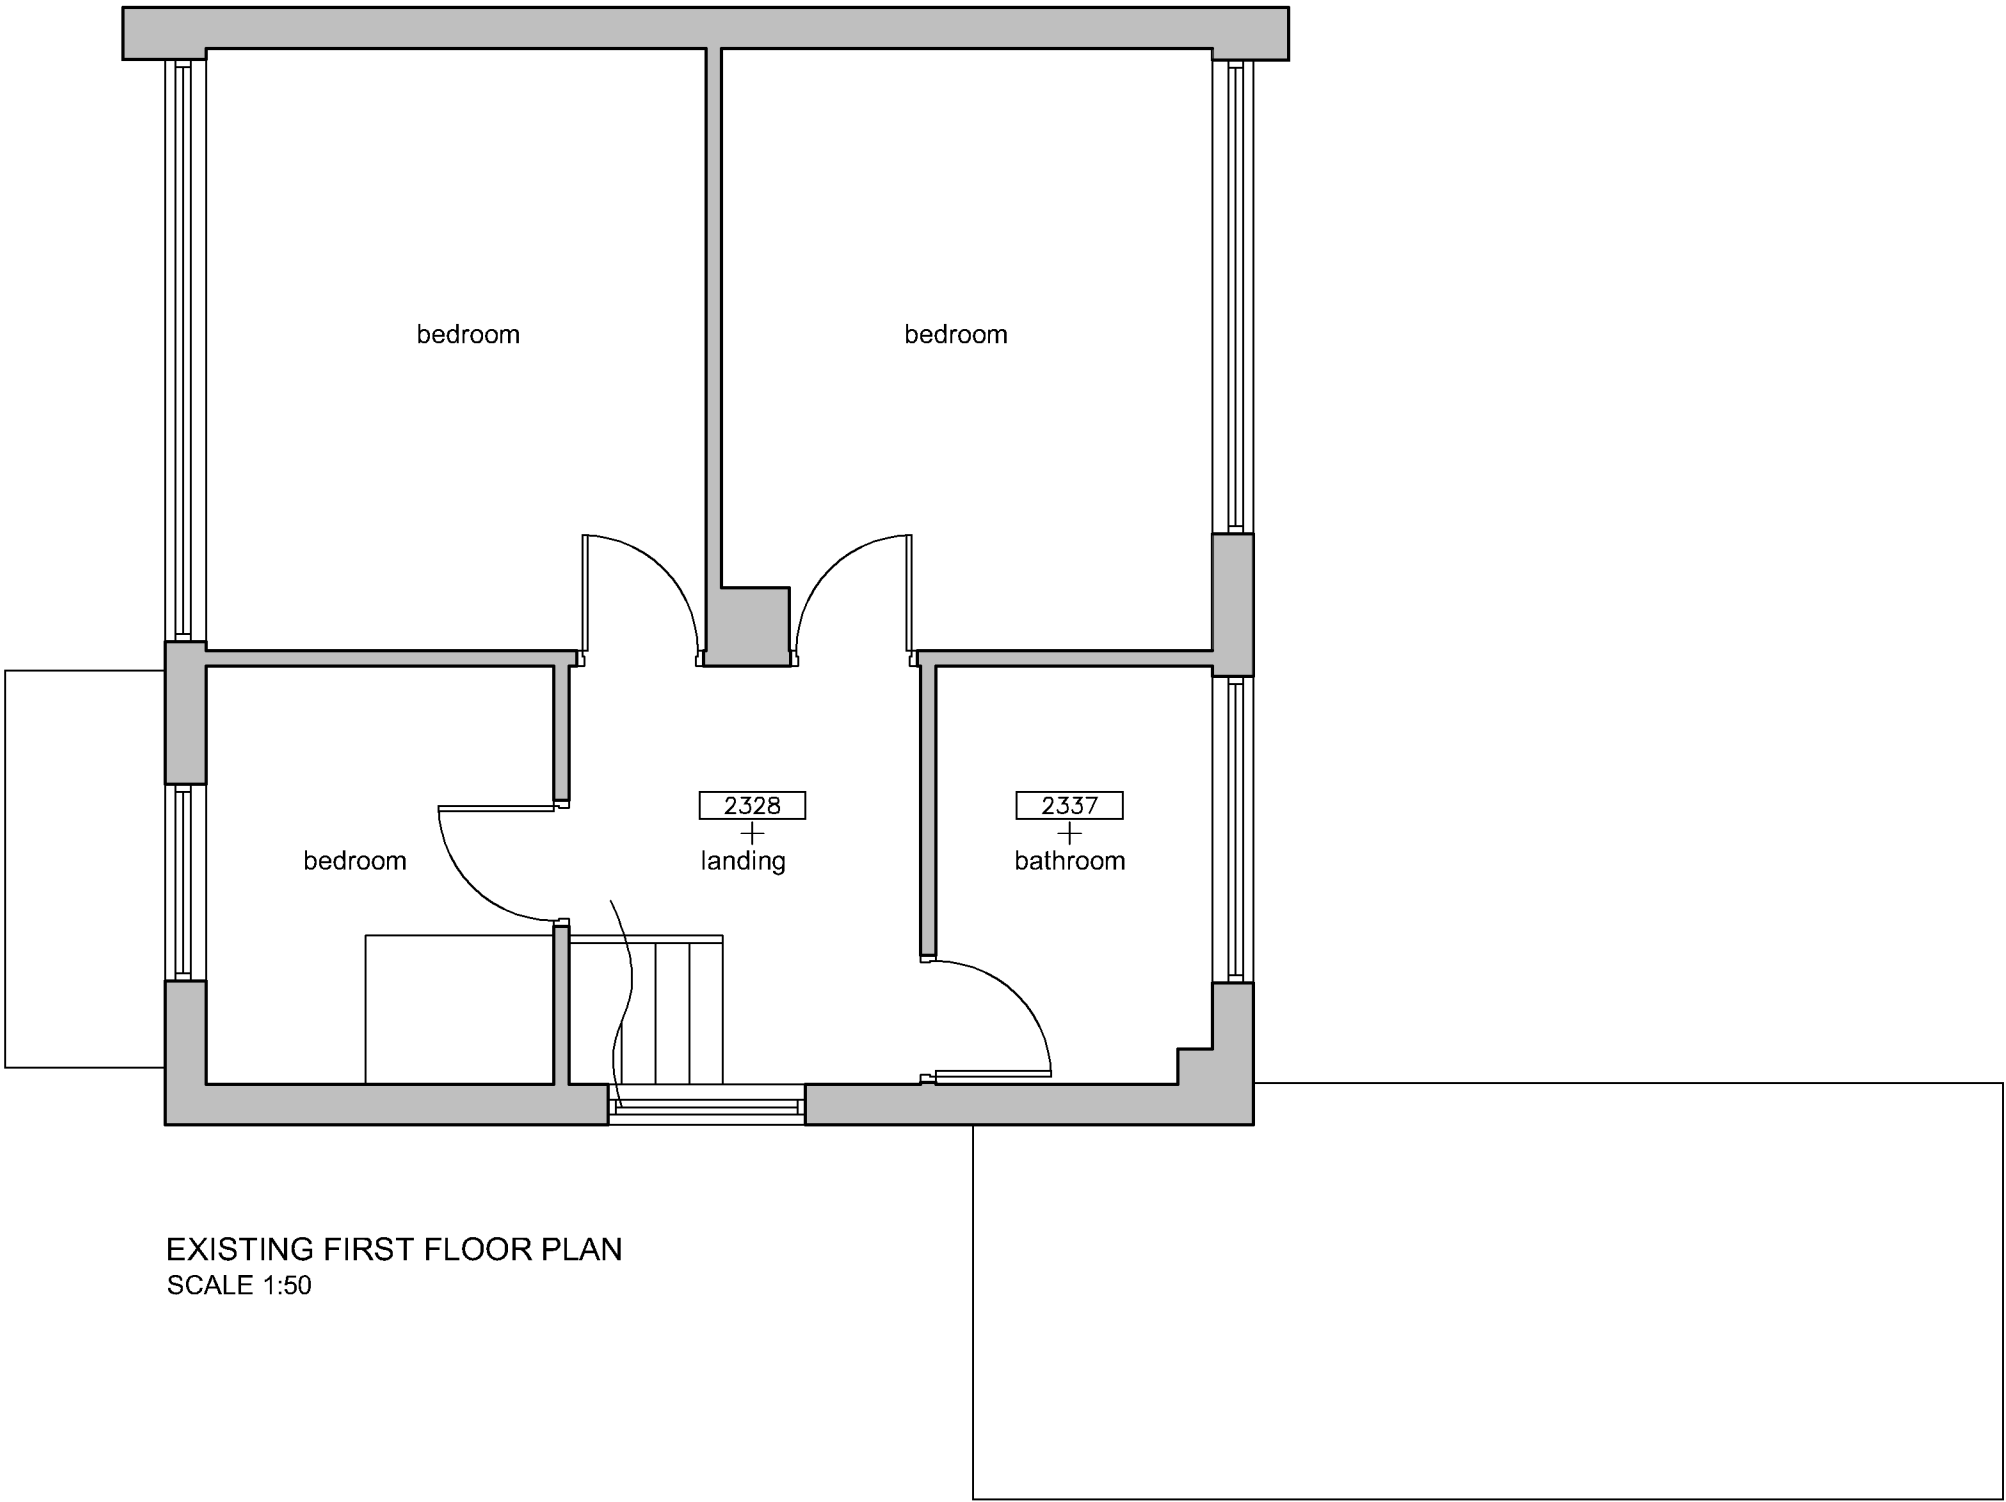

EXISTING FIRST FLOOR PLAN
SCALE 1:50

 

DRAWING TITLE -		DATE -		SCALE -		grp architectural design t. 07747 011252 e. gavin.page77@gmail.com	
MEASURED SURVEY - EXISTING FIRST FLOOR PLAN		July 2024		1:50 @ A3			
		DRN -	CHK -	DRAWING REF -	Rev		
		gp	-	24259 EX101	-		
CLIENT -							
Mr & Mrs Hooper, 15 Belmont Grove, Bedhampton.							