



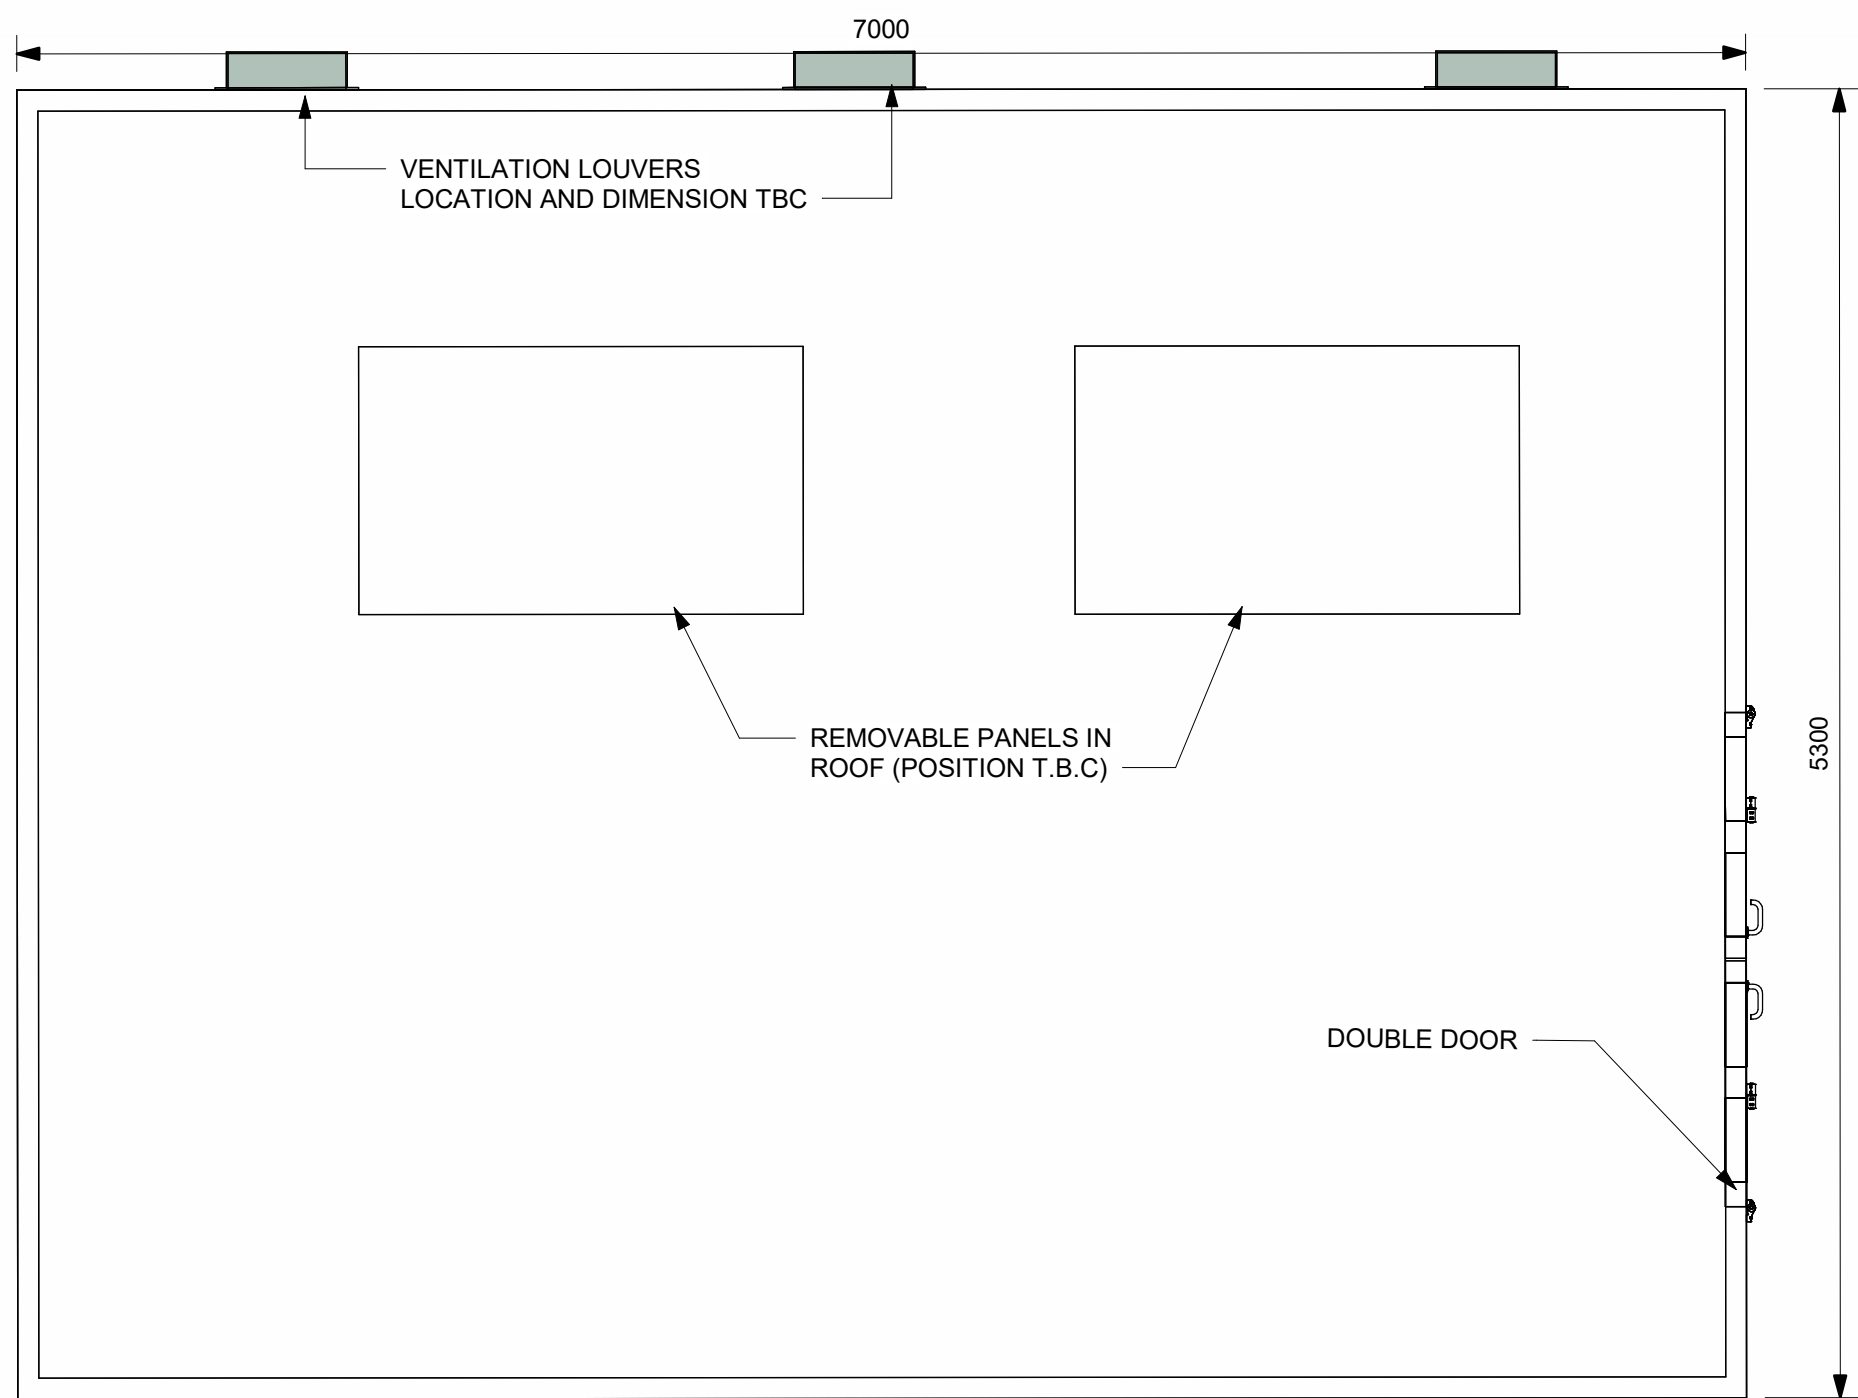


PLAN

SCALE 1:30

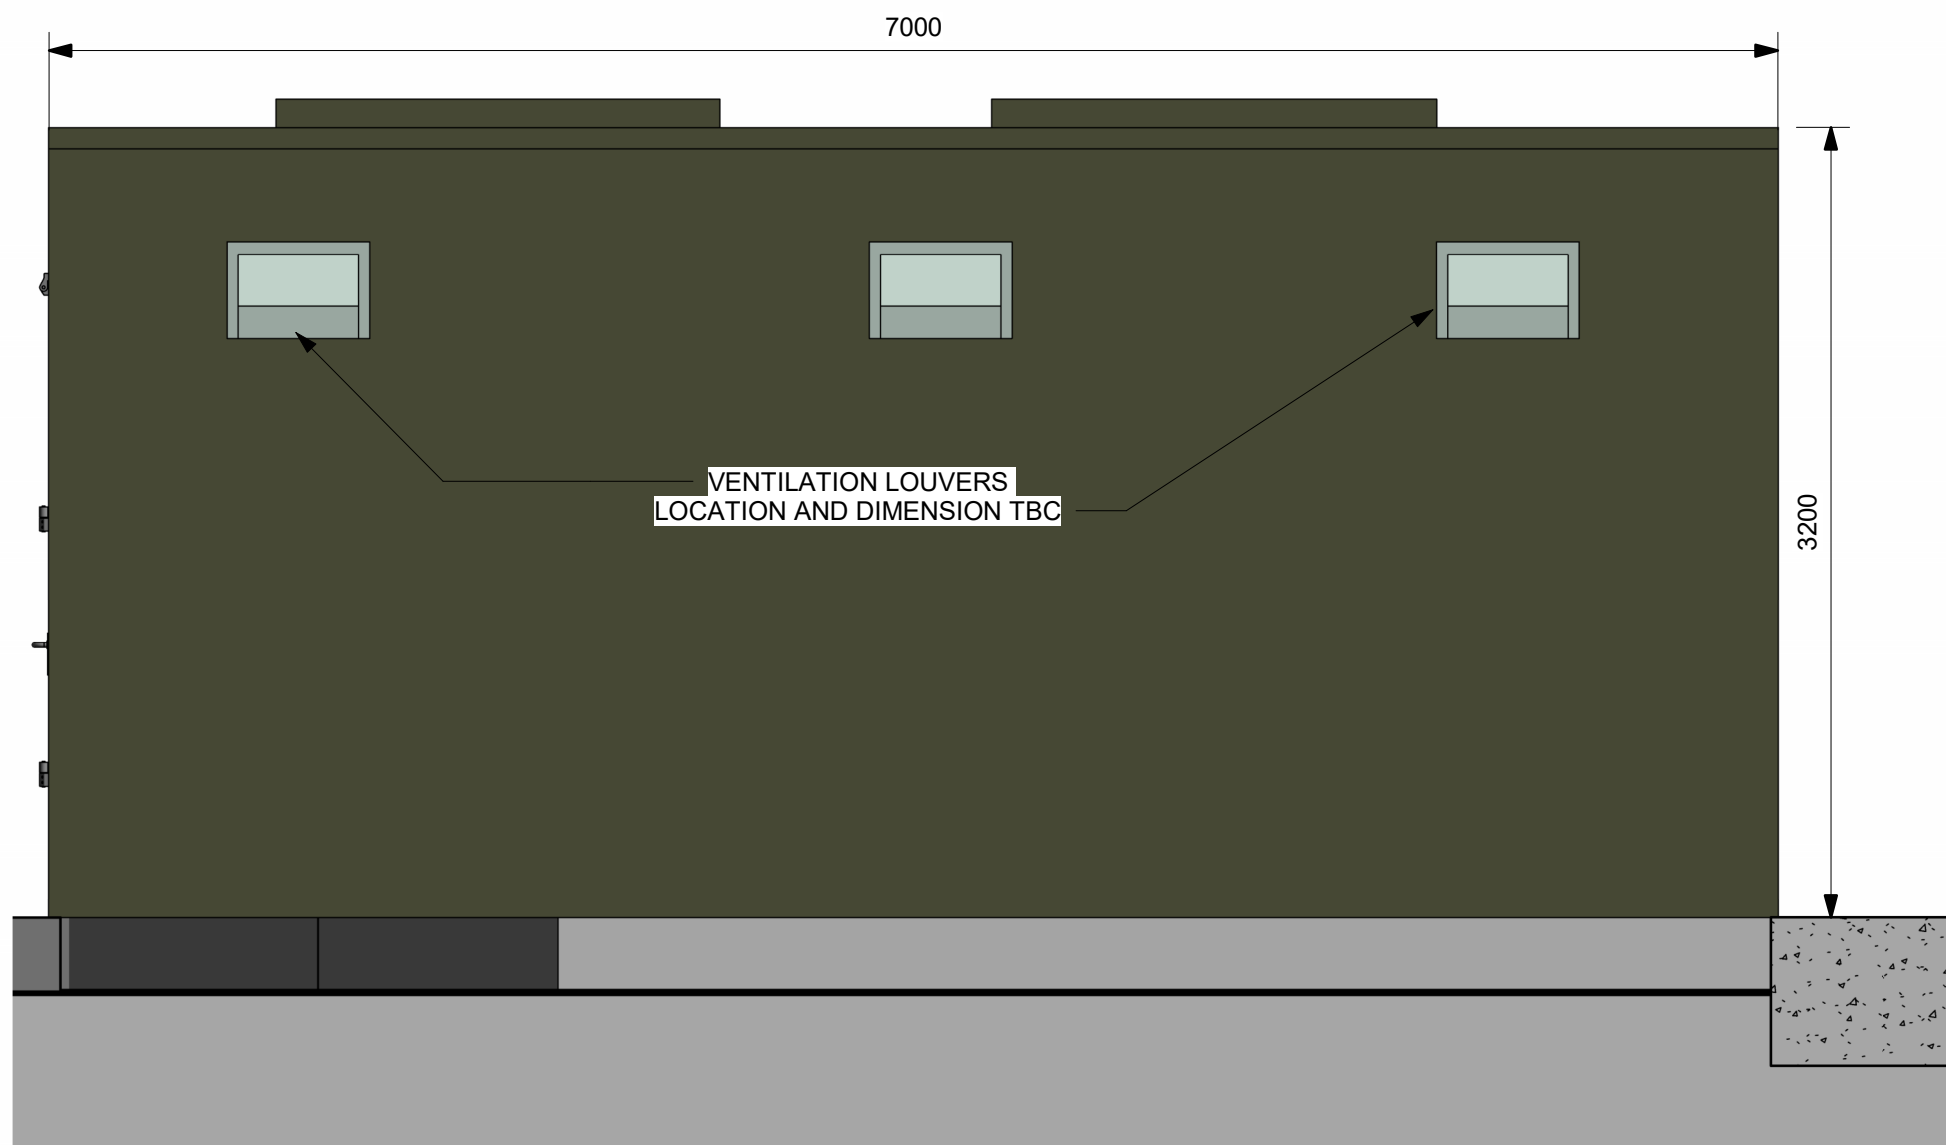


EAST VIEW

SCALE 1:30

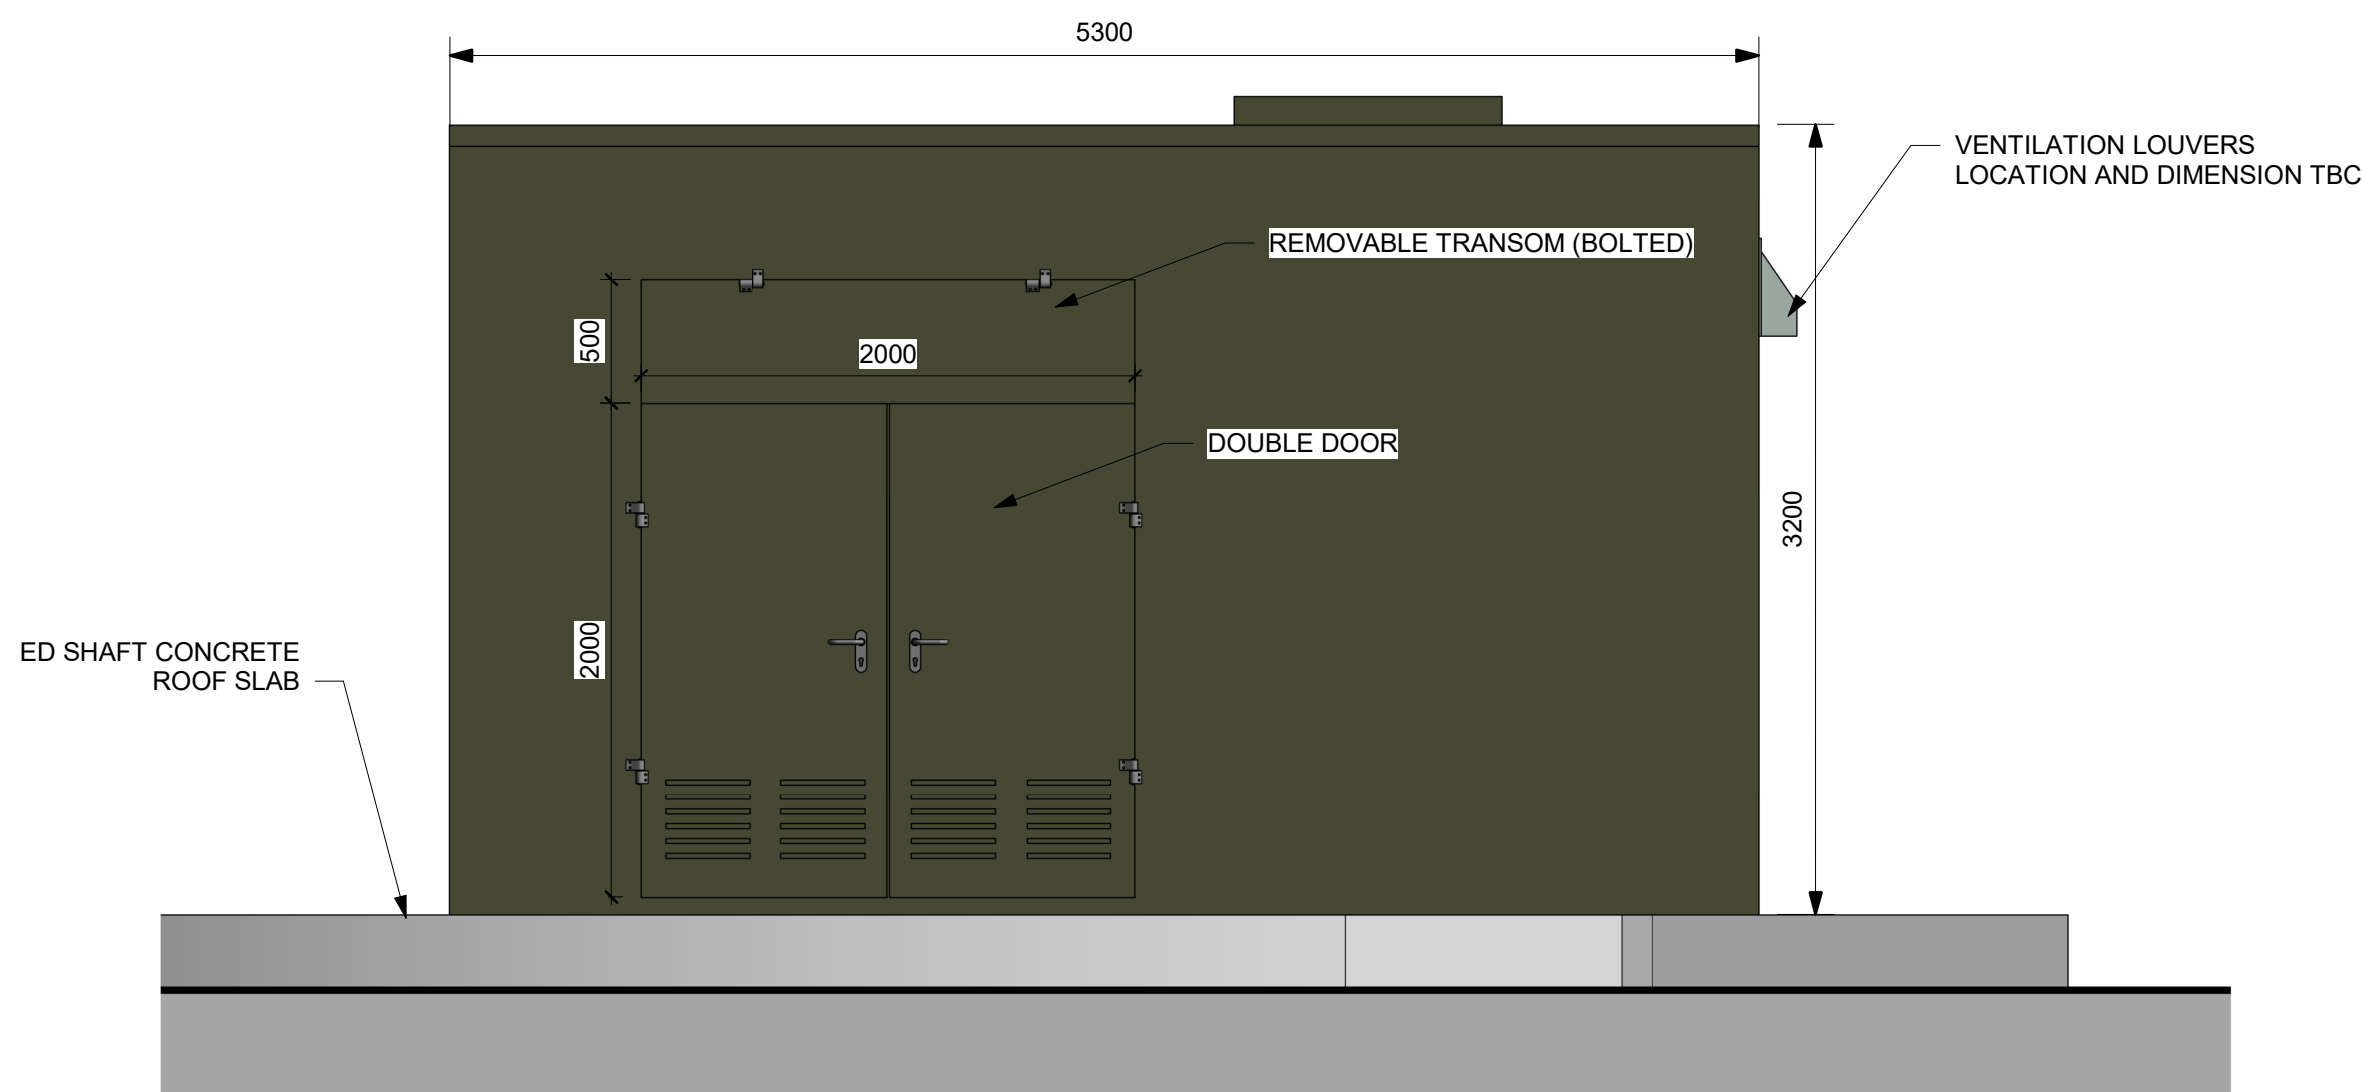


NORTH VIEW

SCALE 1:30

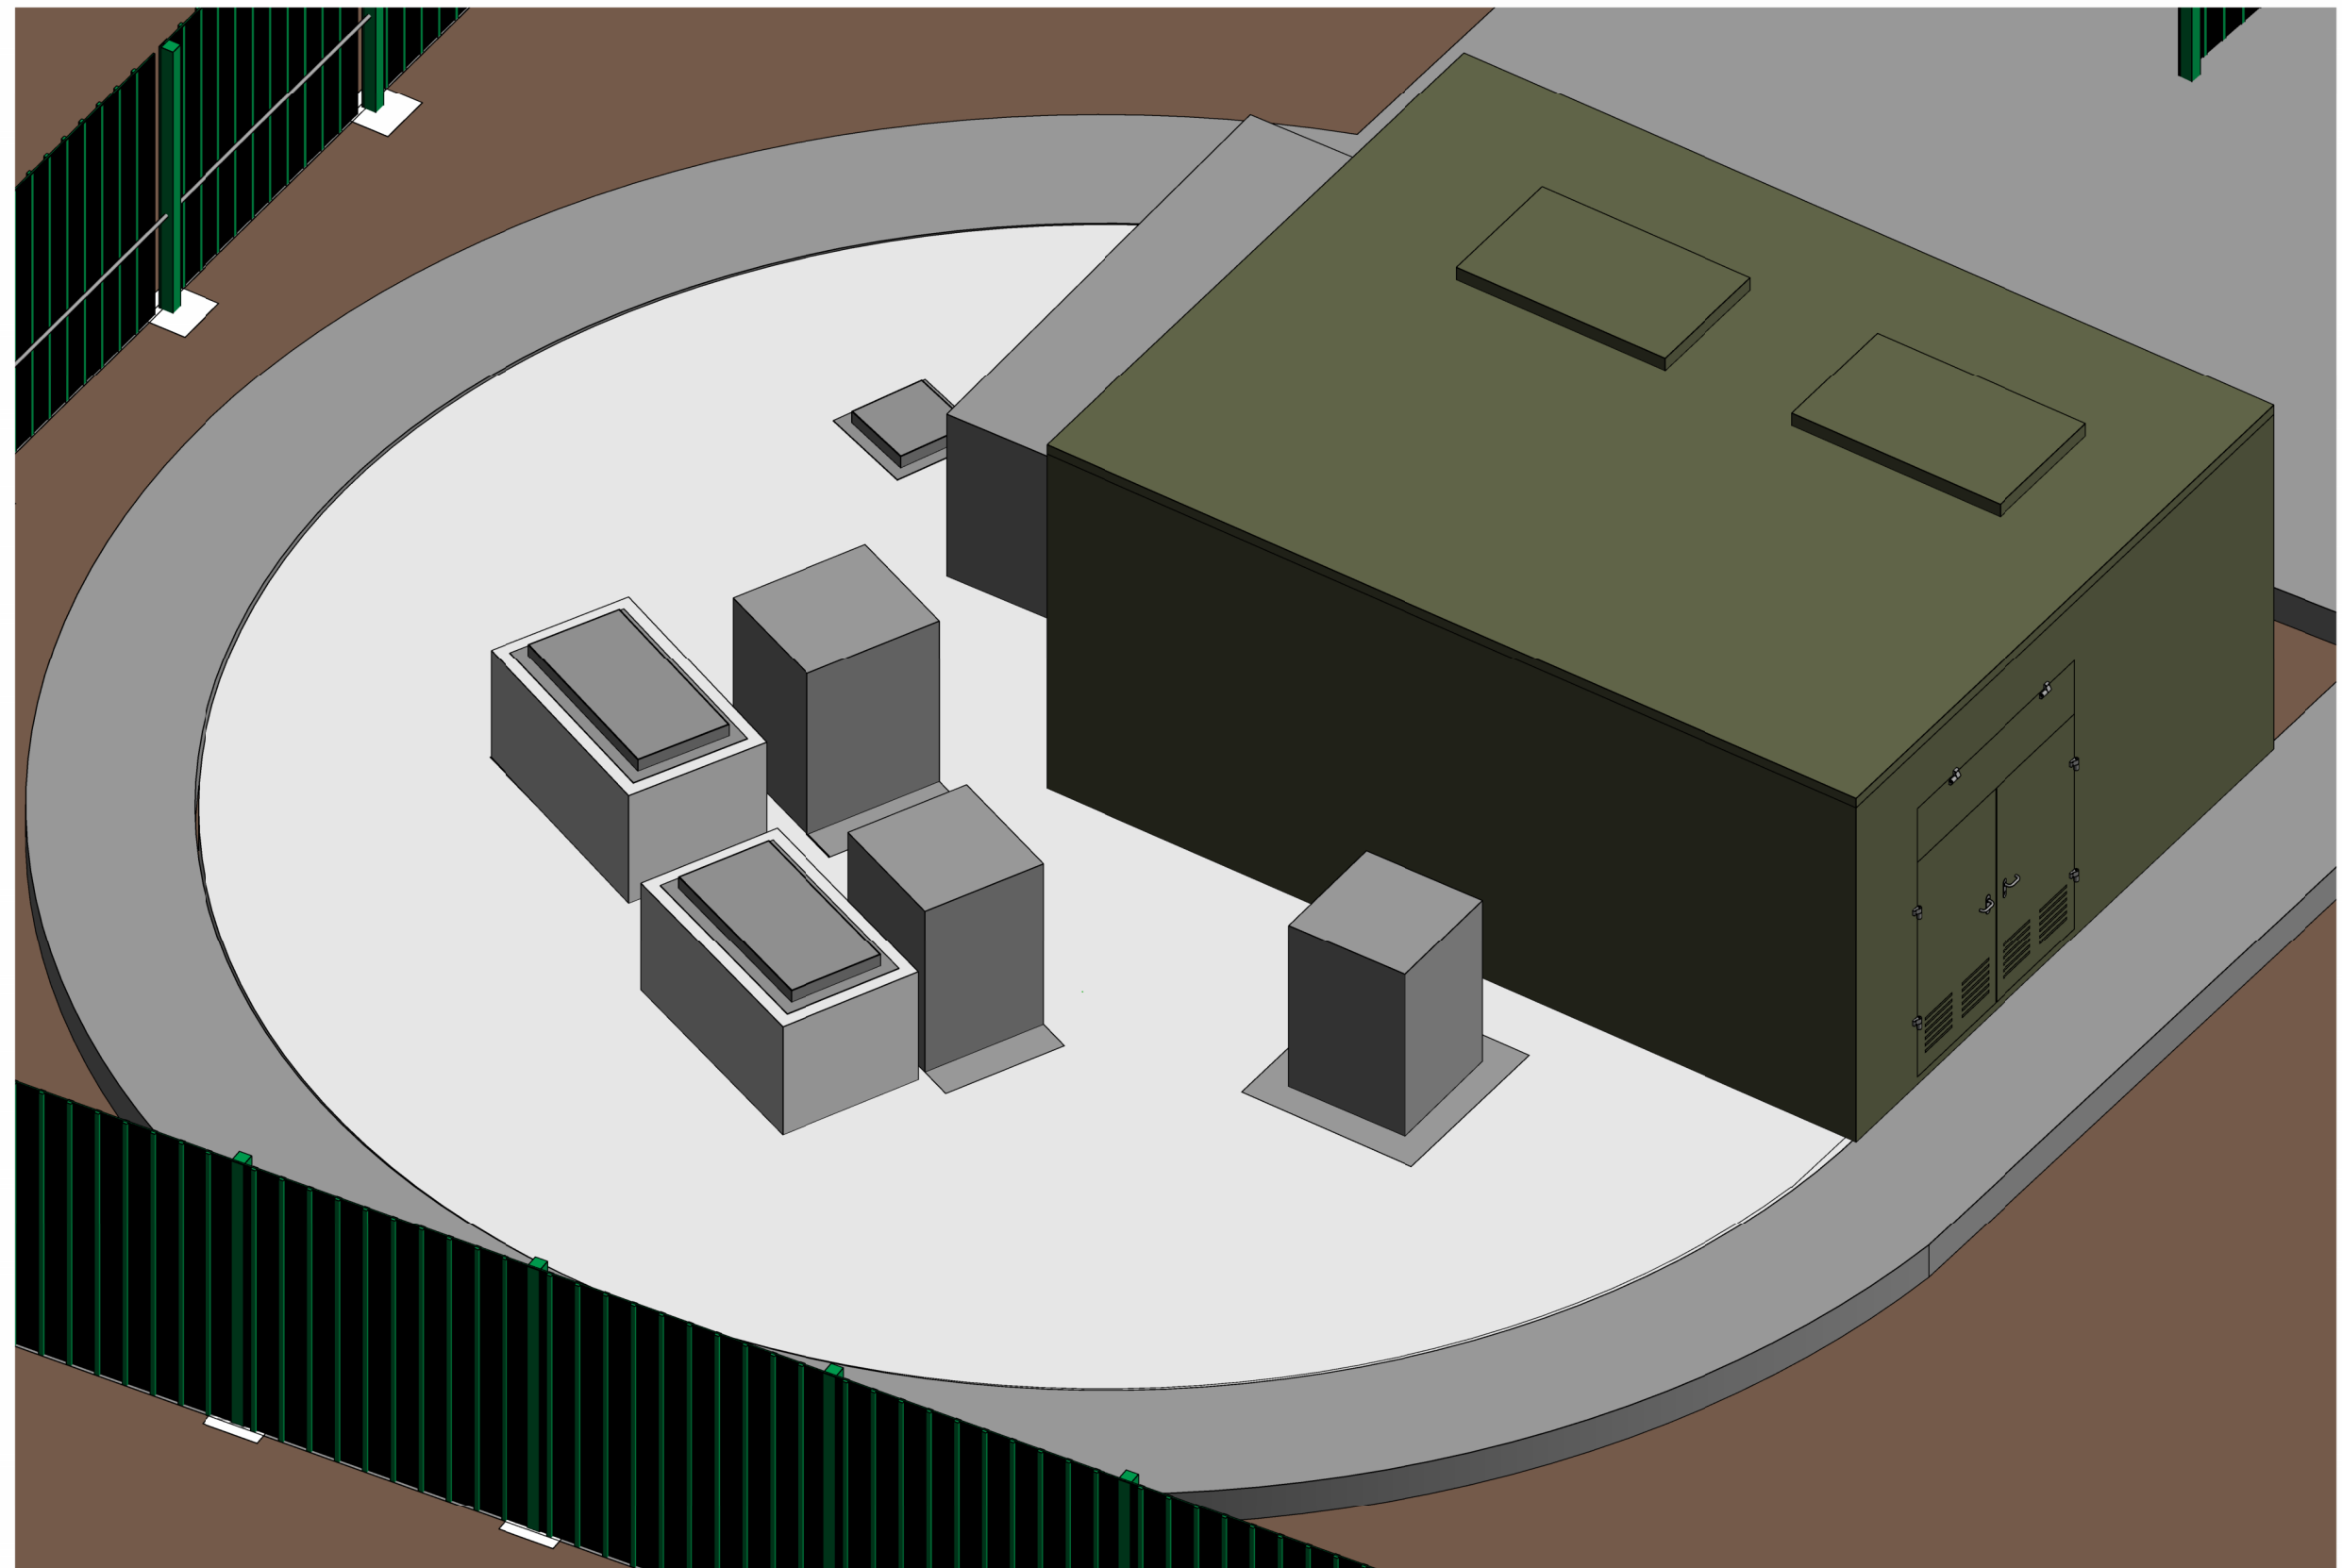


ISOMETRIC VIEW

SCALE 1:50

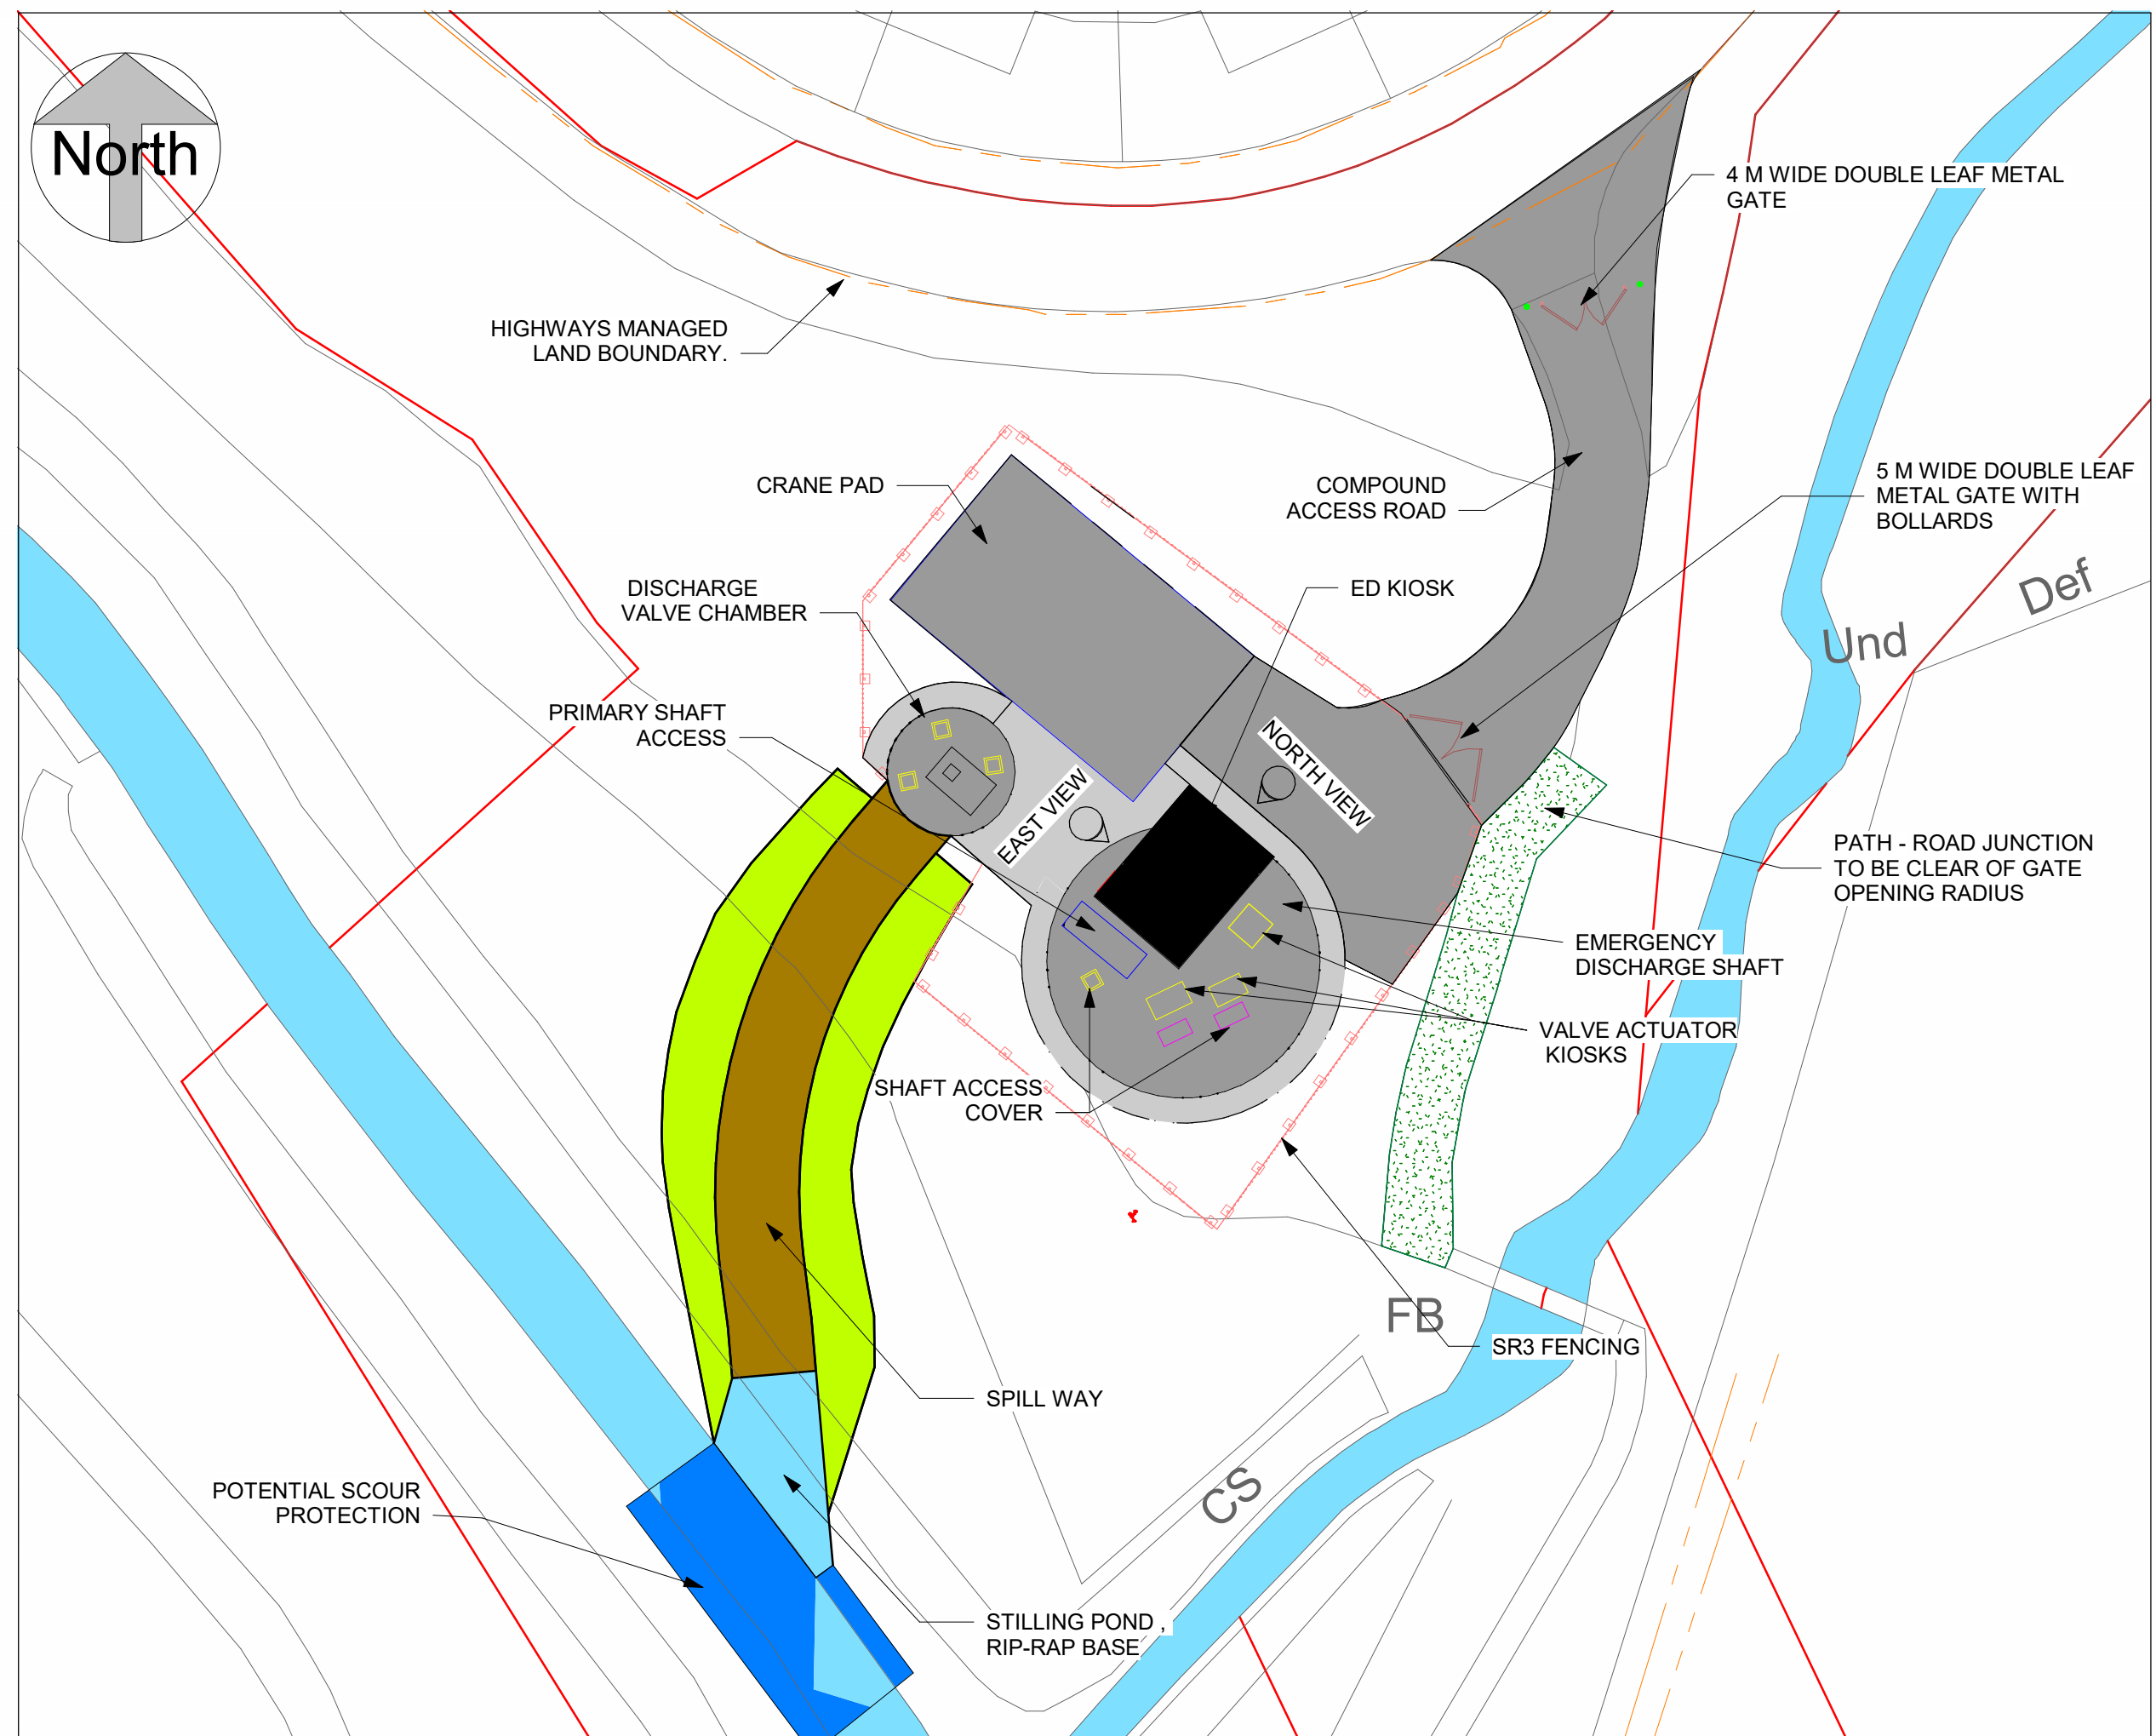

PLAN OVERVIEW

SCALE 1:300

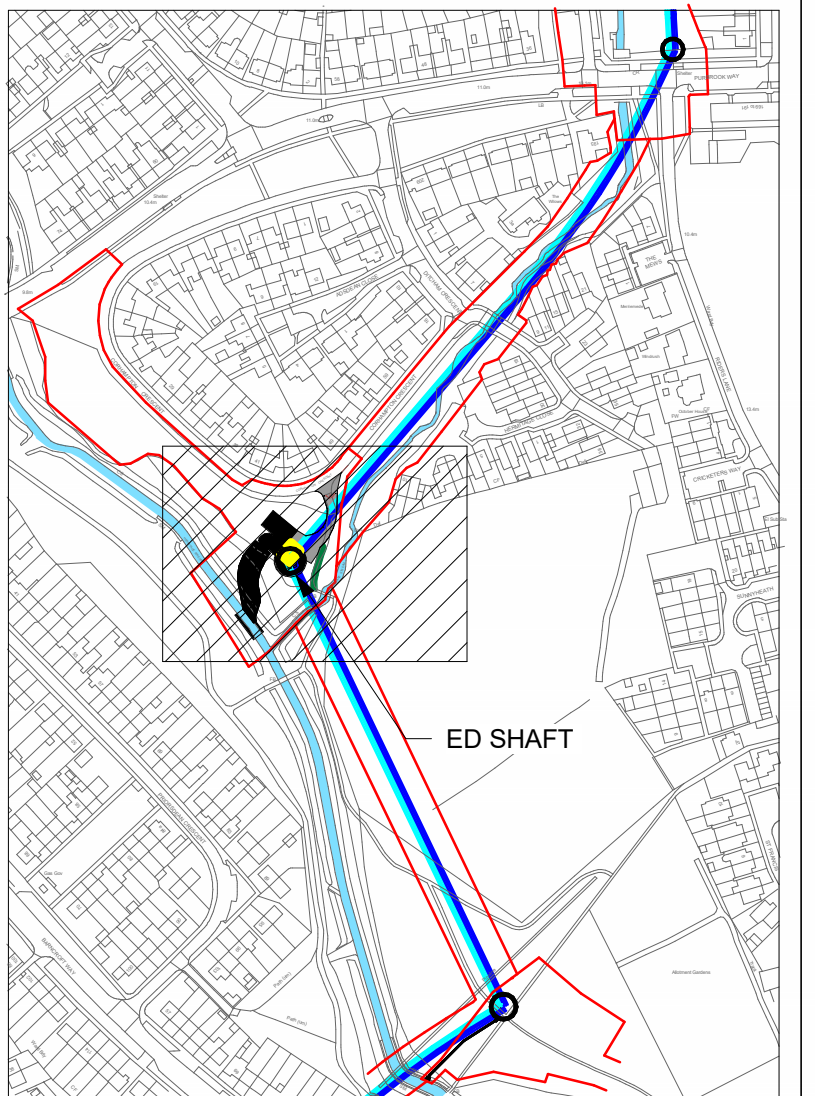

KEY PLAN

NOTES:

1. ALL LEVELS ARE DEFINED IN METERS ABOVE ORDNANCE DATUM
2. KIOSK EXTERNAL COLOUR: RAL 6003
3. KIOSK WALL AND DOOR MATERIAL: GLASS REINFORCED PLASTIC (GRP)
4. FOR ED SHAFT AND DISCHARGE CHAMBER GA DRAWING SEE HTR-WAB-PI-ED-DR-T-0004
5. FOR ED PERMANENT SITE PLAN DRAWING SEE HTR-WAB-PI-ED-DR-T-0002
6. SITE BOUNDARY WILL BE SR3 FENCING AROUND THE PERIMETER
7. FOR REINSTATEMENT DETAILS SEE DRAWING: HTR-ATK-PL-XX-DR-L-0005
8. CYCLE ROUTE - ACCESS ROAD JUNCTION SEE DETAIL ON DRAWING HTR-WAB-PI-ED-DR-T-0002

ALL DIMENSIONS ARE IN MILLIMETRES UNLESS OTHERWISE STATED



P04 A4	BP	BC	REDLINE BOUNDARY ADDED	28/01/25
P03 A4	BP	BC	INCORPORATING COMMENTS	13/01/25
P02 A4	BP	BC	REVISED PLANNING VERSION	30/10/24
Rev	Dm By	Ckd By	App By	Date

WARD & BURKE

Drawing Suitability: APPROVED FOR DETAILED DESIGN Status: A4

Contractors Drawing Number: HTR-WAB-PI-ED-DR-T-0003

Telephone: Havant (023) 9249 9888
Fax: Havant (023) 9245 3632
Website: www.portsmouthwater.co.uk
Registered Office: PO Box 8 West Street
Havant Hampshire PO9 1LG
REGISTERED IN ENGLAND No. 2536455



Date: 28/01/25 Scale: AS SHOWN Sheet: 01 OF 01 Sheet Size: A1

Project Title: HAVANT THICKET RESERVOIR

Drawing Title: BEDHAMPTON TO HTR PIPELINE ED KIOSK ELEVATIONS

Portsmouth Water Drawing Number : Rev: P04

Reproduced by permission of Ordnance Survey on behalf of HMSO.
© Crown copyright and database right 2024. All rights reserved.
Ordnance Survey Licence Number 100018036