


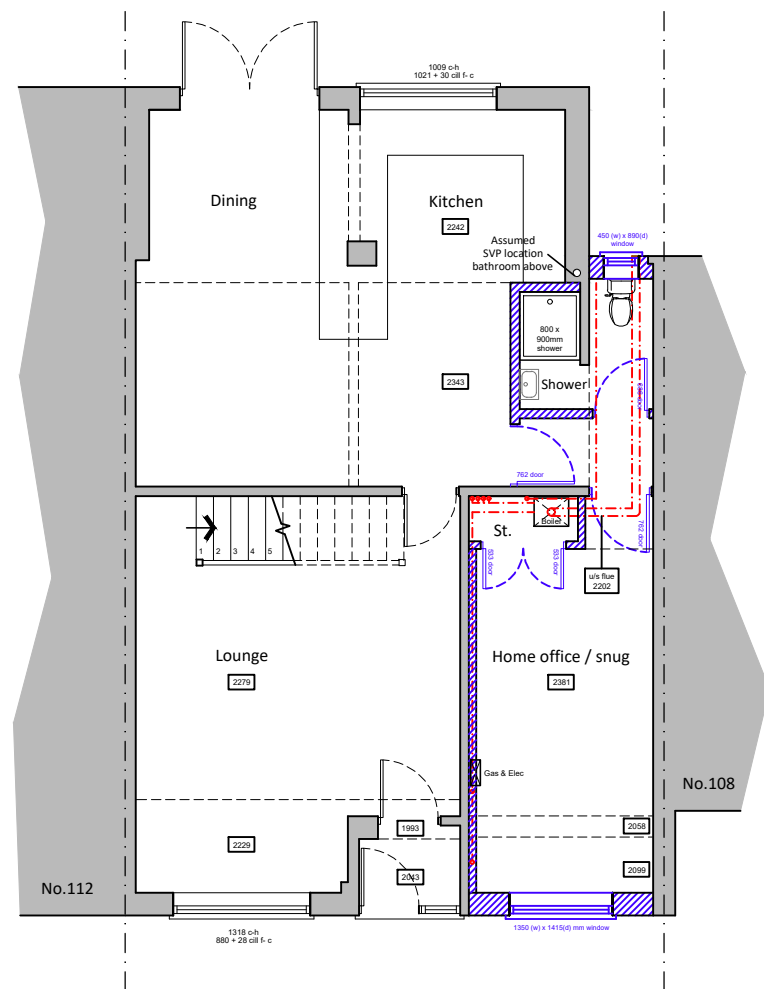
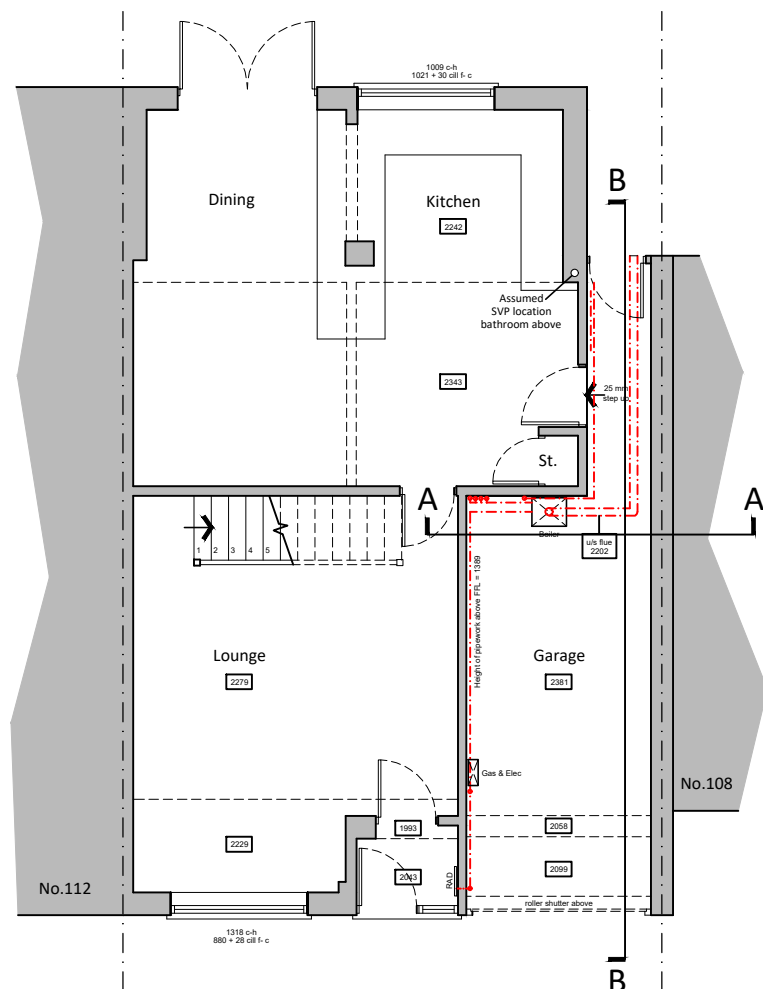


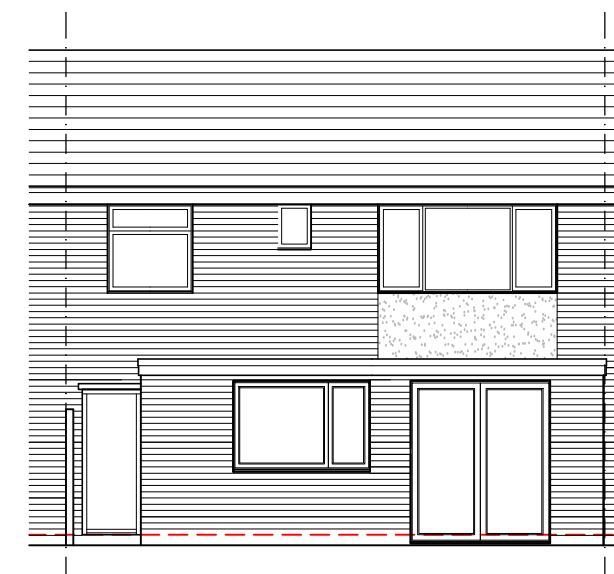


- Existing walls
- Proposed walls
- 1 White uPvc window to match existing
 - 2 Weatherboard cladding to match existing
 - 3 Bricks to match existing

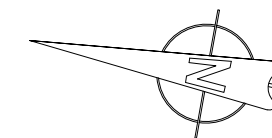


Existing rear elevation

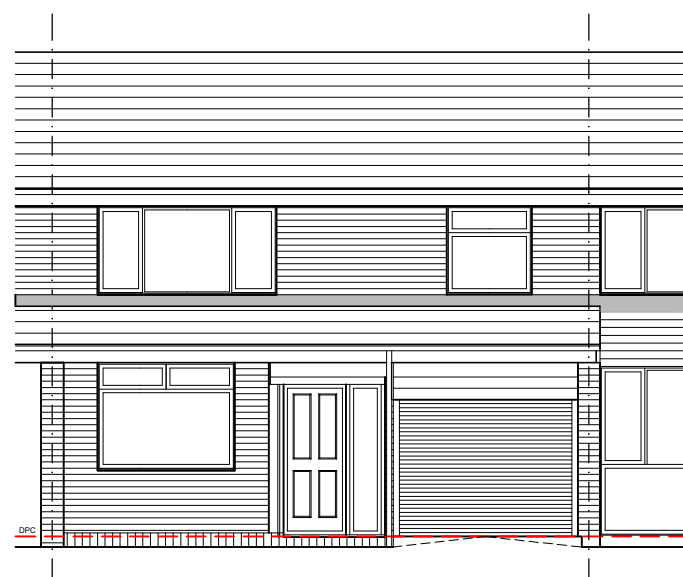

Existing front elevation

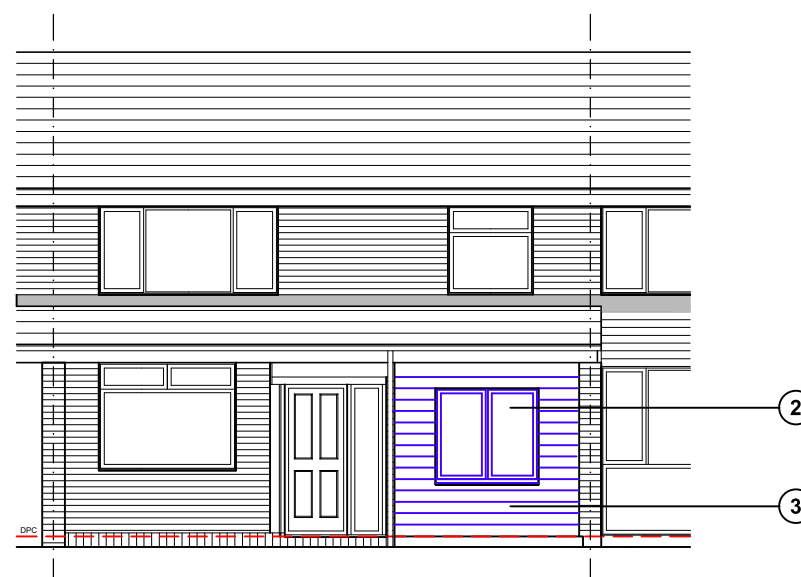


Proposed front elevation

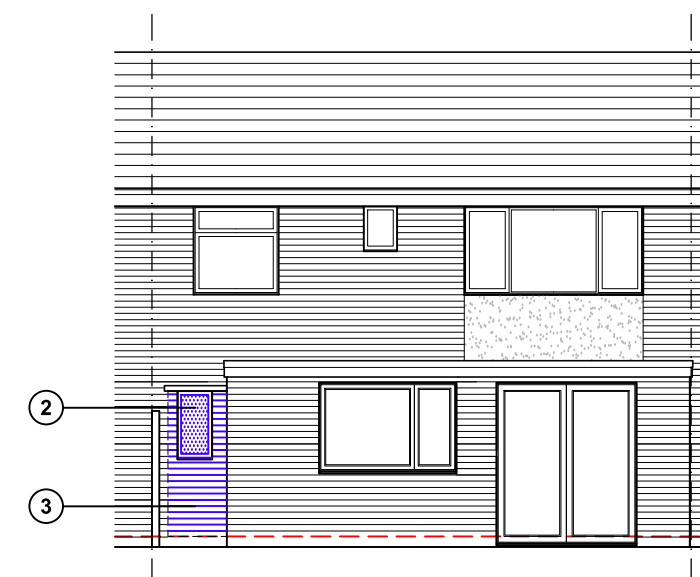

Proposed rear elevation

Existing & proposed ground floor plan & front elevation

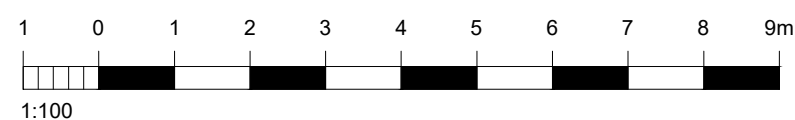

For MR PALMER	Title EXISTING & PROPOSED GROUND FLOOR PLAN, FRONT & REAR ELEVATIONS	Office Tel: 01243 933732
Project PROPOSED EXTENSIONS AT 110 WENDOVER ROAD, HAVANT, HANTS, PO9 1DW	Date OCT 2024	Email: admin@jb-architecturedesign.com
	Drawn JB	Scale 1:100 @ A3
	Job Number PL842.24	Checked -
	Drawing Number -01	Revision B
		Web: www.jb-architecturedesign.com

