


54 WARBLINGTON ROAD
EXISTING


EXISTING GROUND FLOOR PLAN
1:100



EXISTING FIRST FLOOR PLAN
1:100

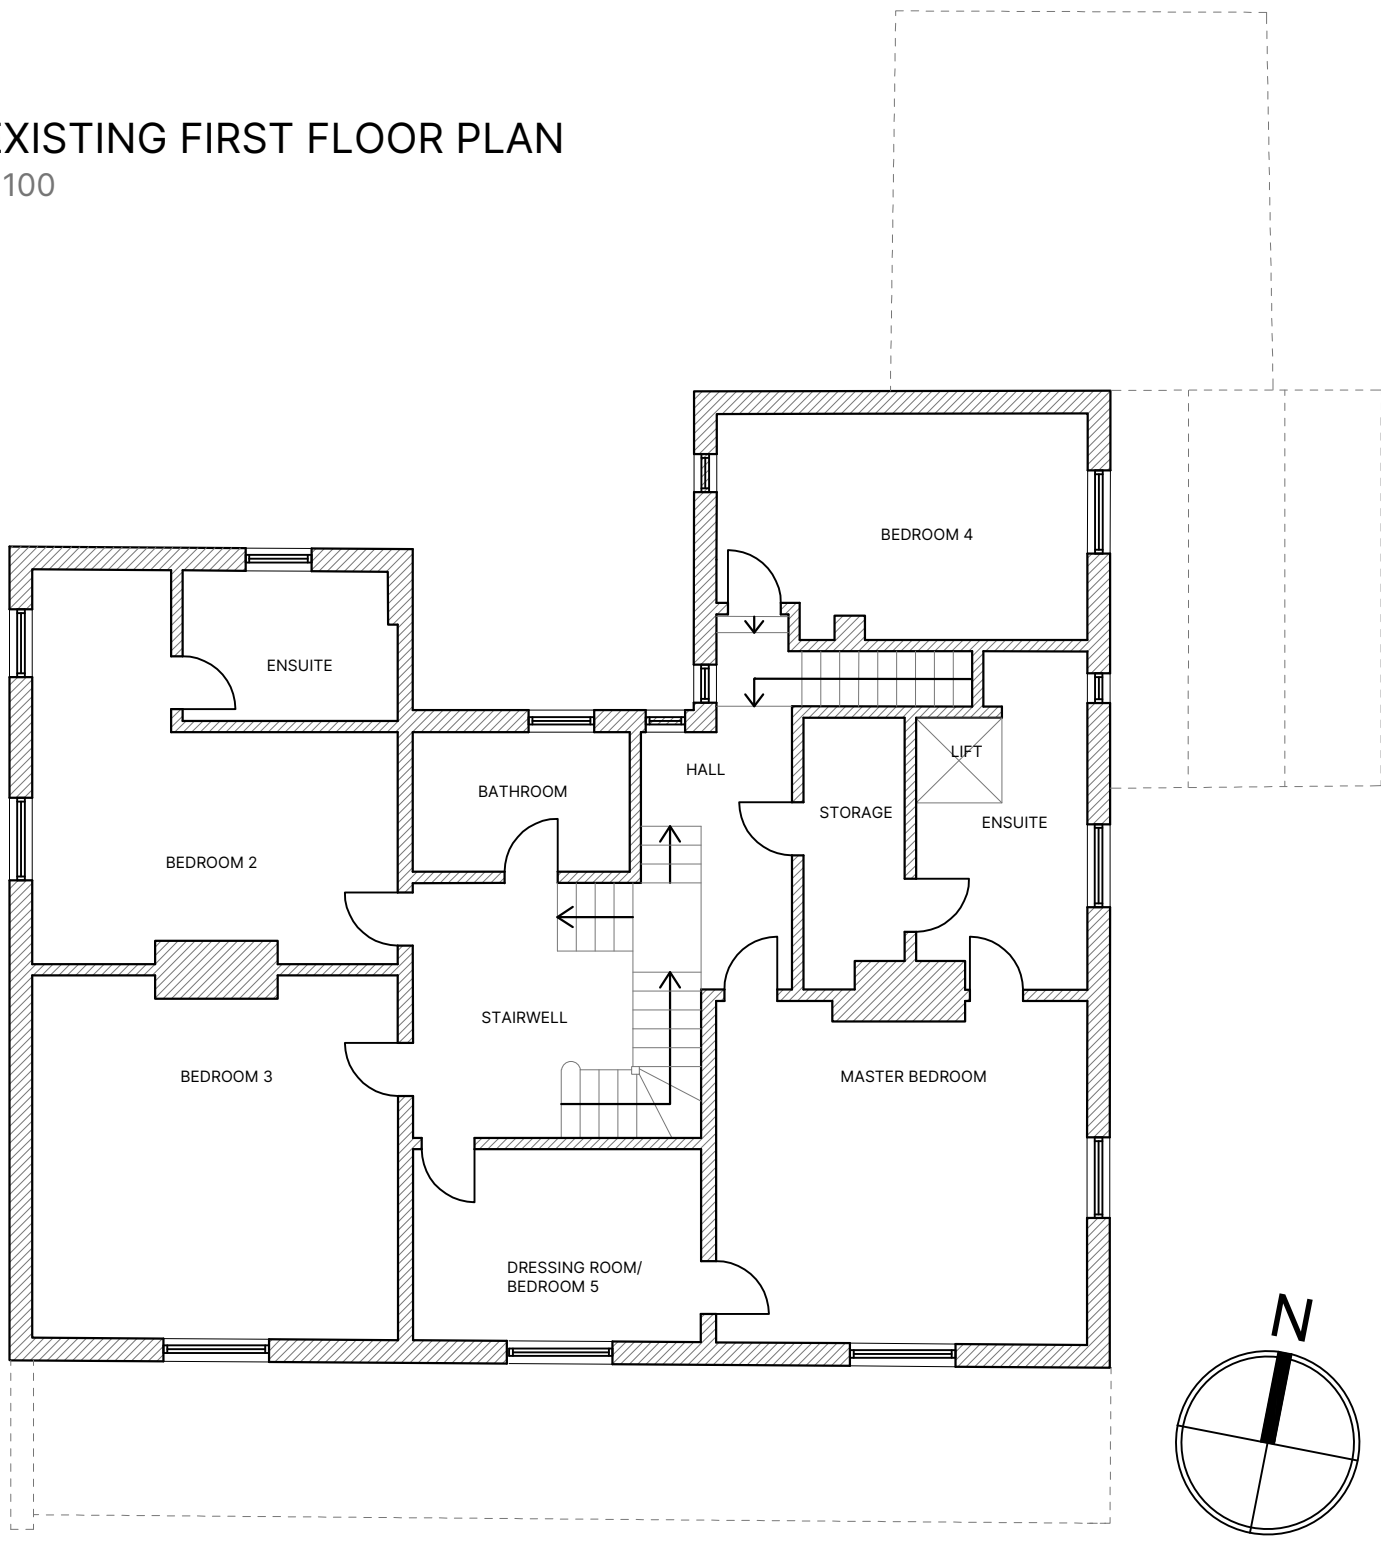

EXISTING ROOF PLAN
1:100

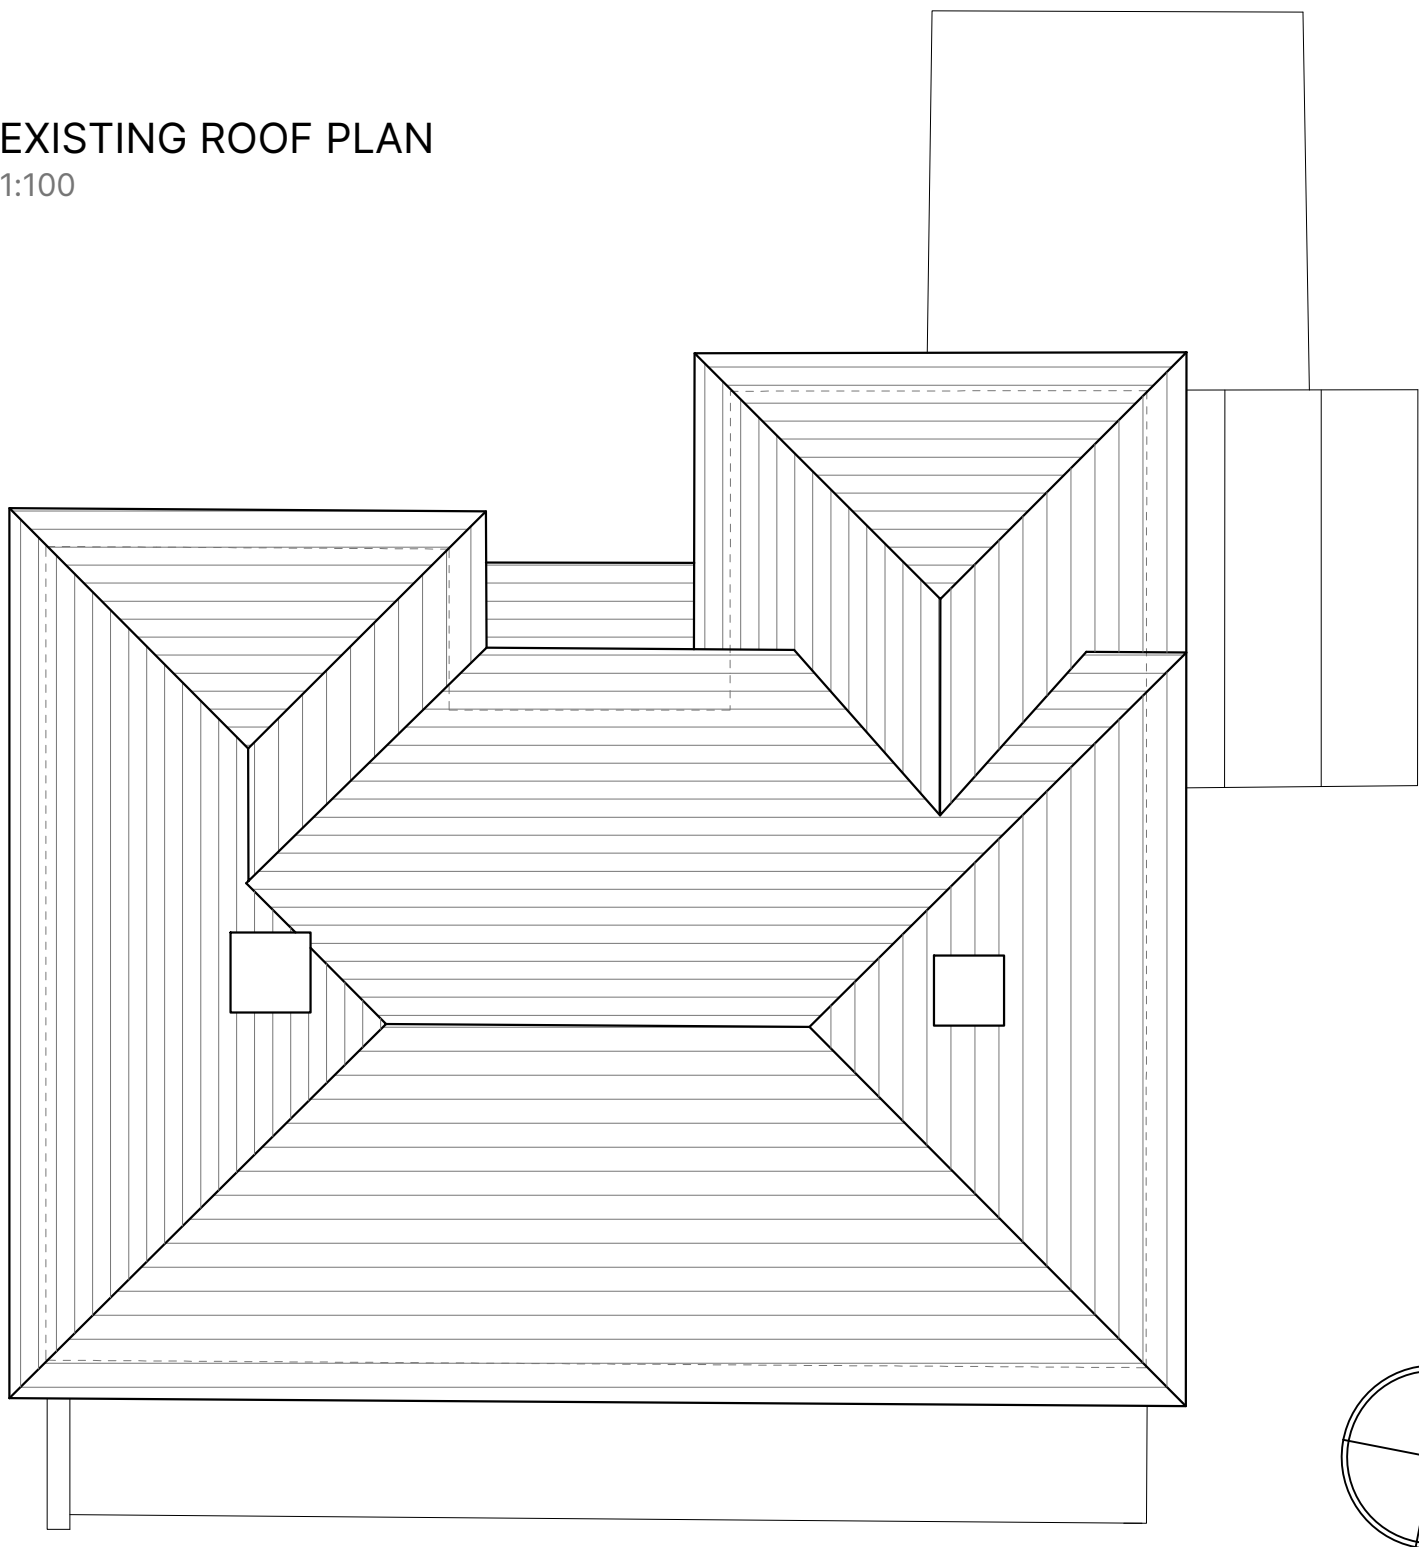

GENERAL NOTES

Dimensions to be checked on site before commencing work. Any discrepancies shall be reported to the architect immediately.

Do not scale from these drawings except for planning purposes. Use figured dimensions only.

ACCOMPANYING DOCUMENTATION


All details shown on Helyer Davies Architects drawings are to be read in conjunction with the project specification and other consultants drawings and details.



REAR ELEVATION
[south] 1:100



SIDE ELEVATION
[west] 1:100

 

FRONT ELEVATION
[south] 1:100



SIDE ELEVATION
[east] 1:100

REV	DATE	AMENDMENT	DRAWN
Helyer Davies Architects www.hdarchitects.co.uk mail@hdarchitects.co.uk 01243 370 715 Unit 1 The Old Flour Mill . Queen St Emsworth . PO10 7BT			
PROJECT 54 Warblington Road Emsworth, Hampshire, PO10 7HH			
DRAWING Existing Plans Existing Elevations		SCALE As noted @A1	
DATE July 24 DRAWING No. 24006 - 001		DRAWN NC REV	