

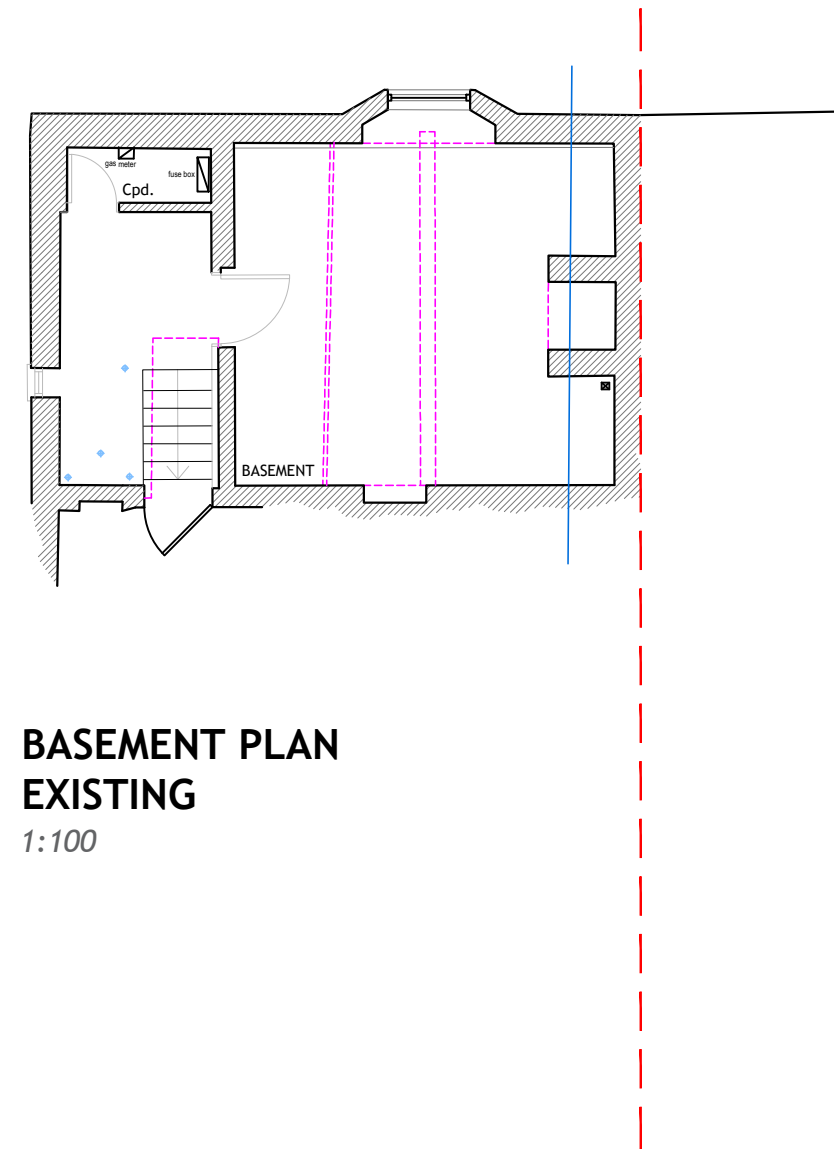




7 QUEEN STREET  
PLANS - EXISTING & PROPOSED

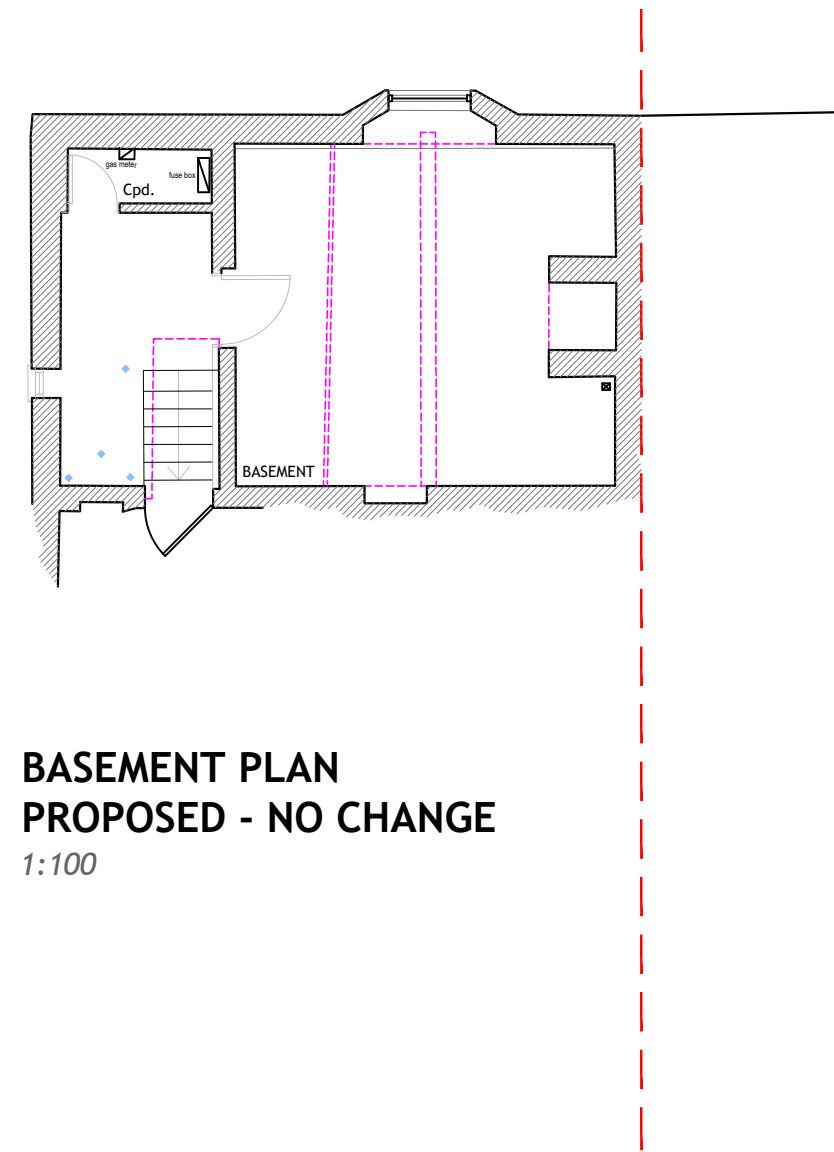


**BASEMENT PLAN  
EXISTING**  
1:100

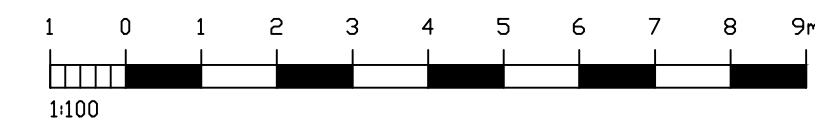


**BASEMENT PLAN  
PROPOSED - NO CHANGE**  
1:100

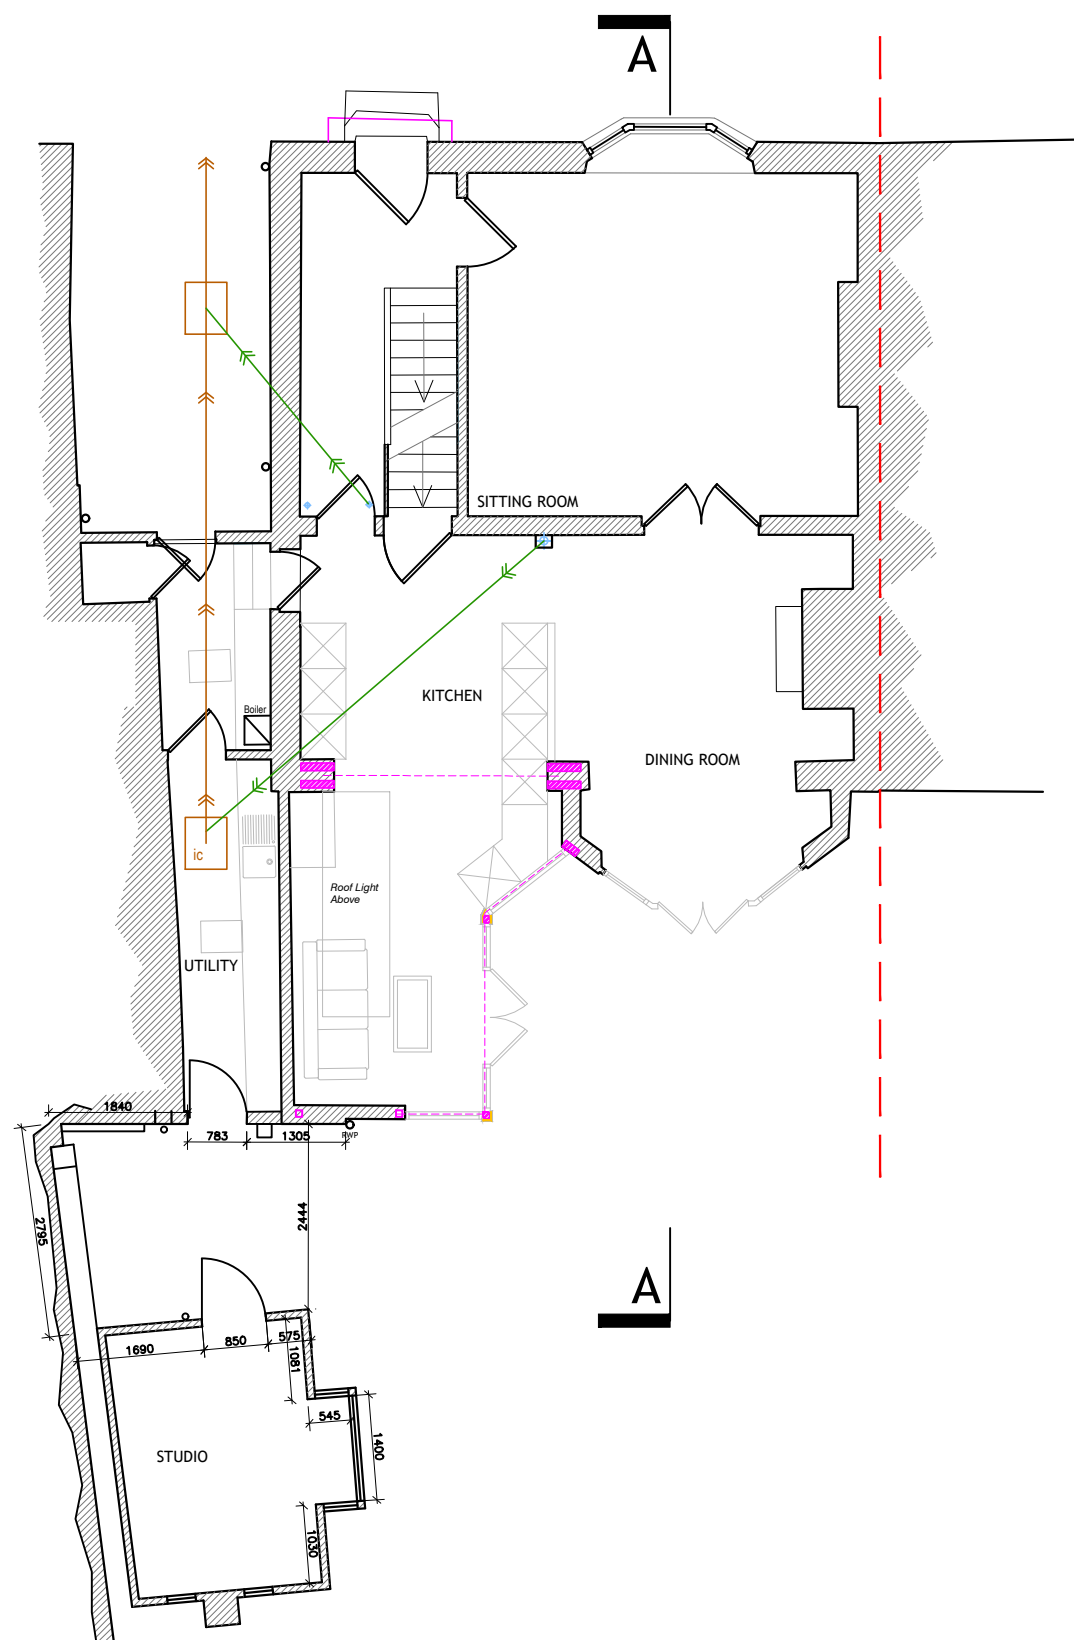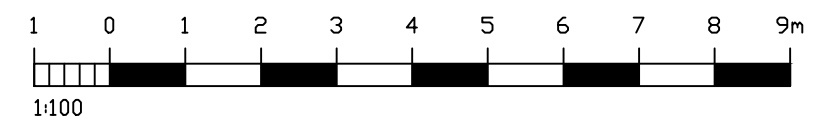


**GROUND FLOOR PLAN  
EXISTING**  
1:100

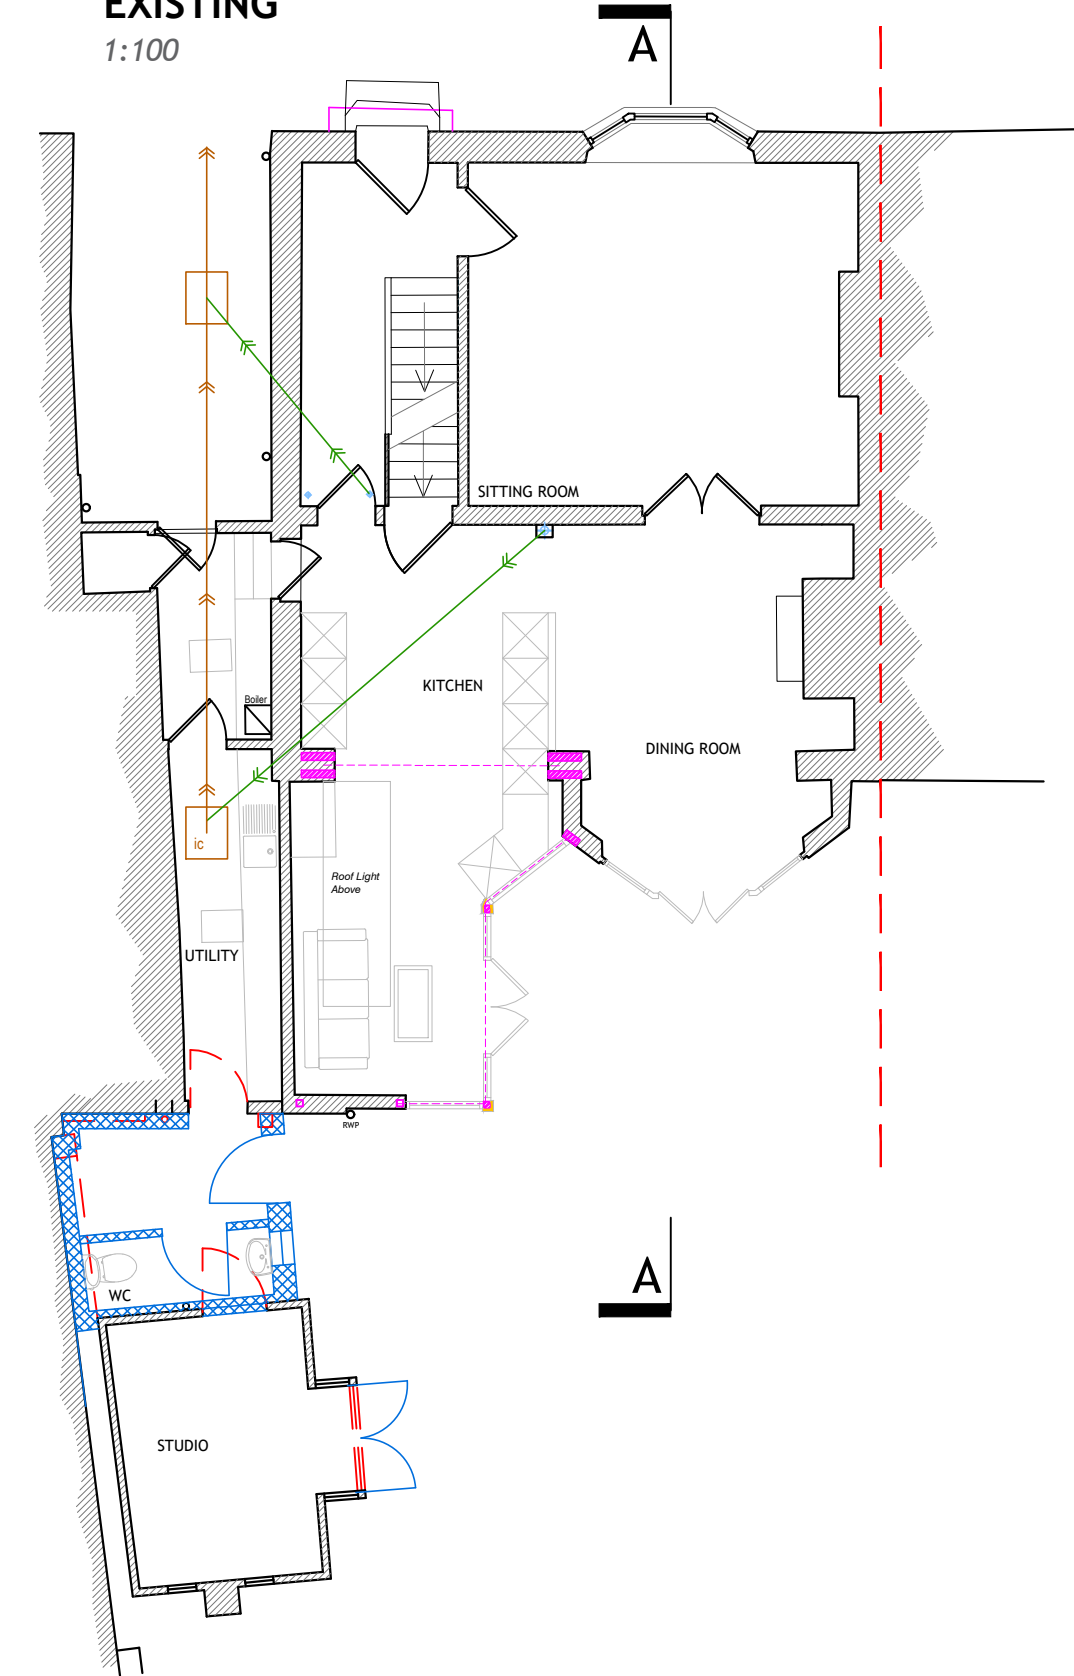


**GROUND FLOOR PLAN  
PROPOSED**  
1:100

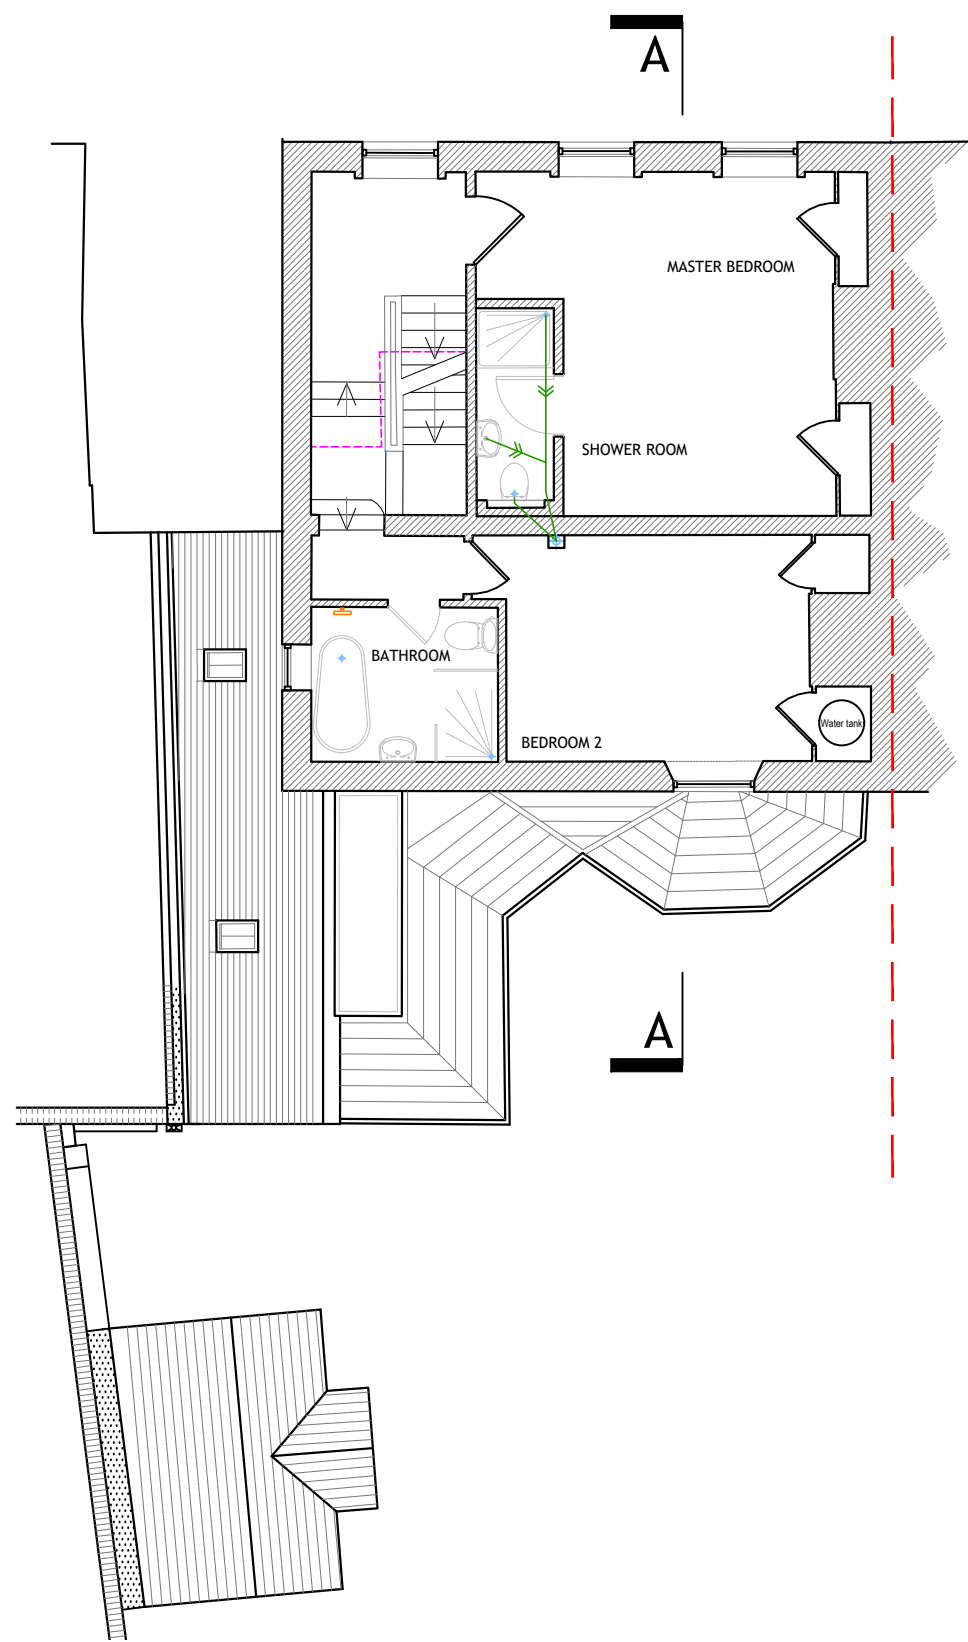


**FIRST FLOOR PLAN  
EXISTING**  
1:100

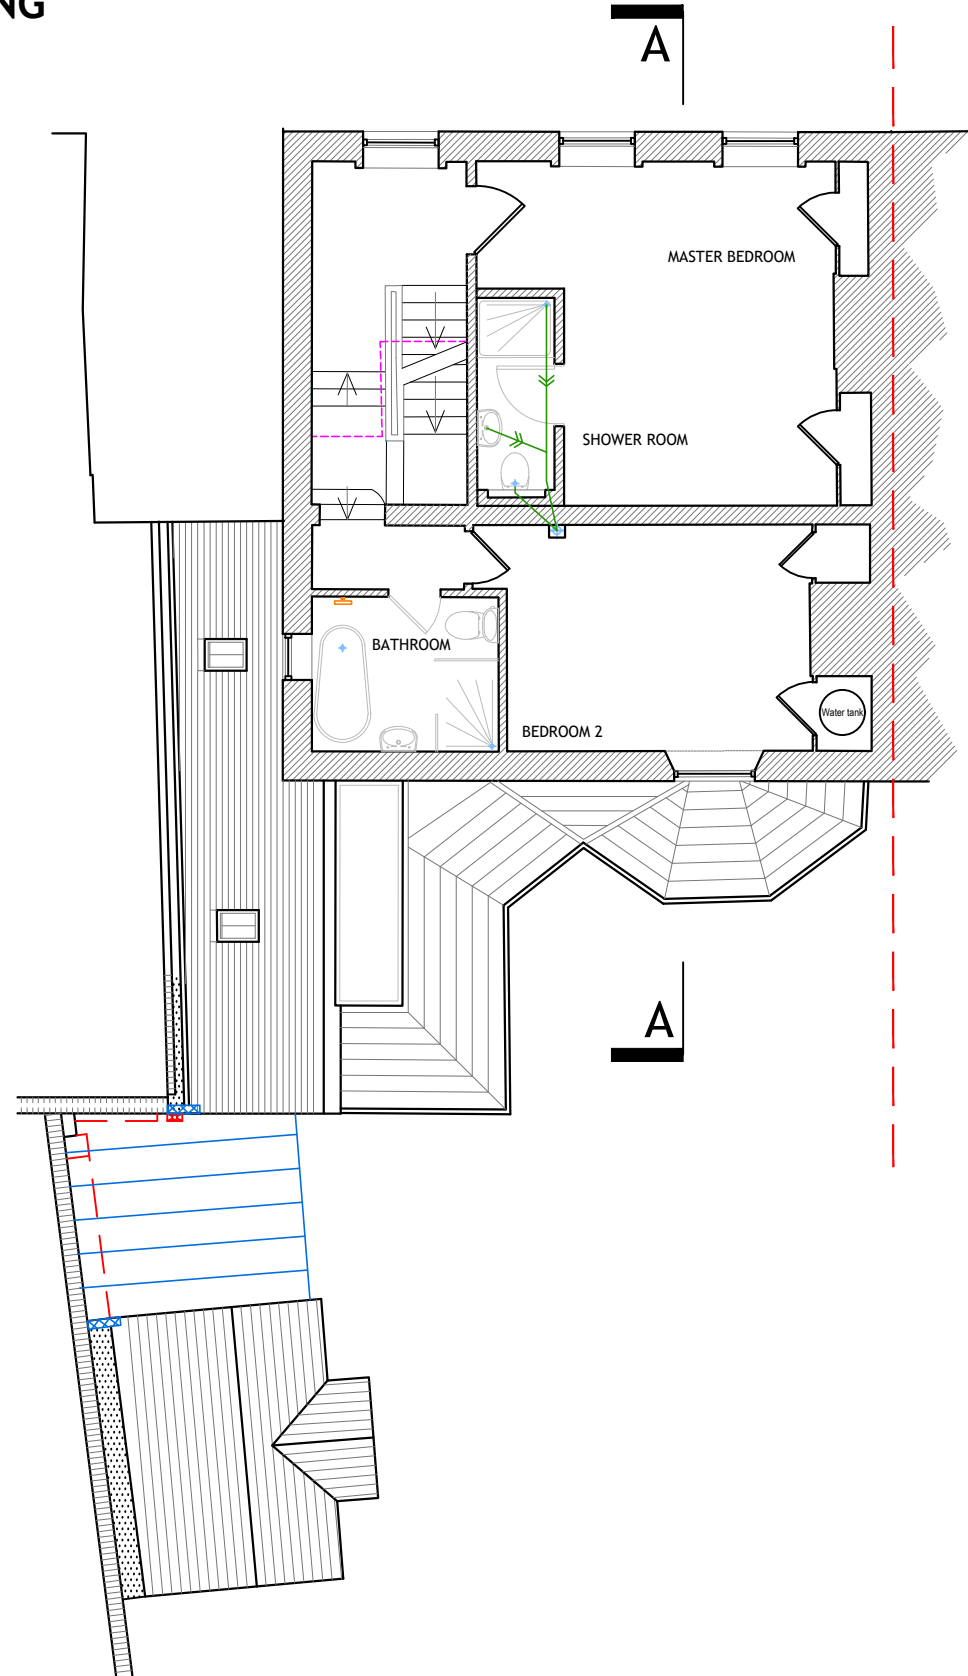


**FIRST FLOOR PLAN  
PROPOSED - ROOF AND GUTTERS**  
1:100

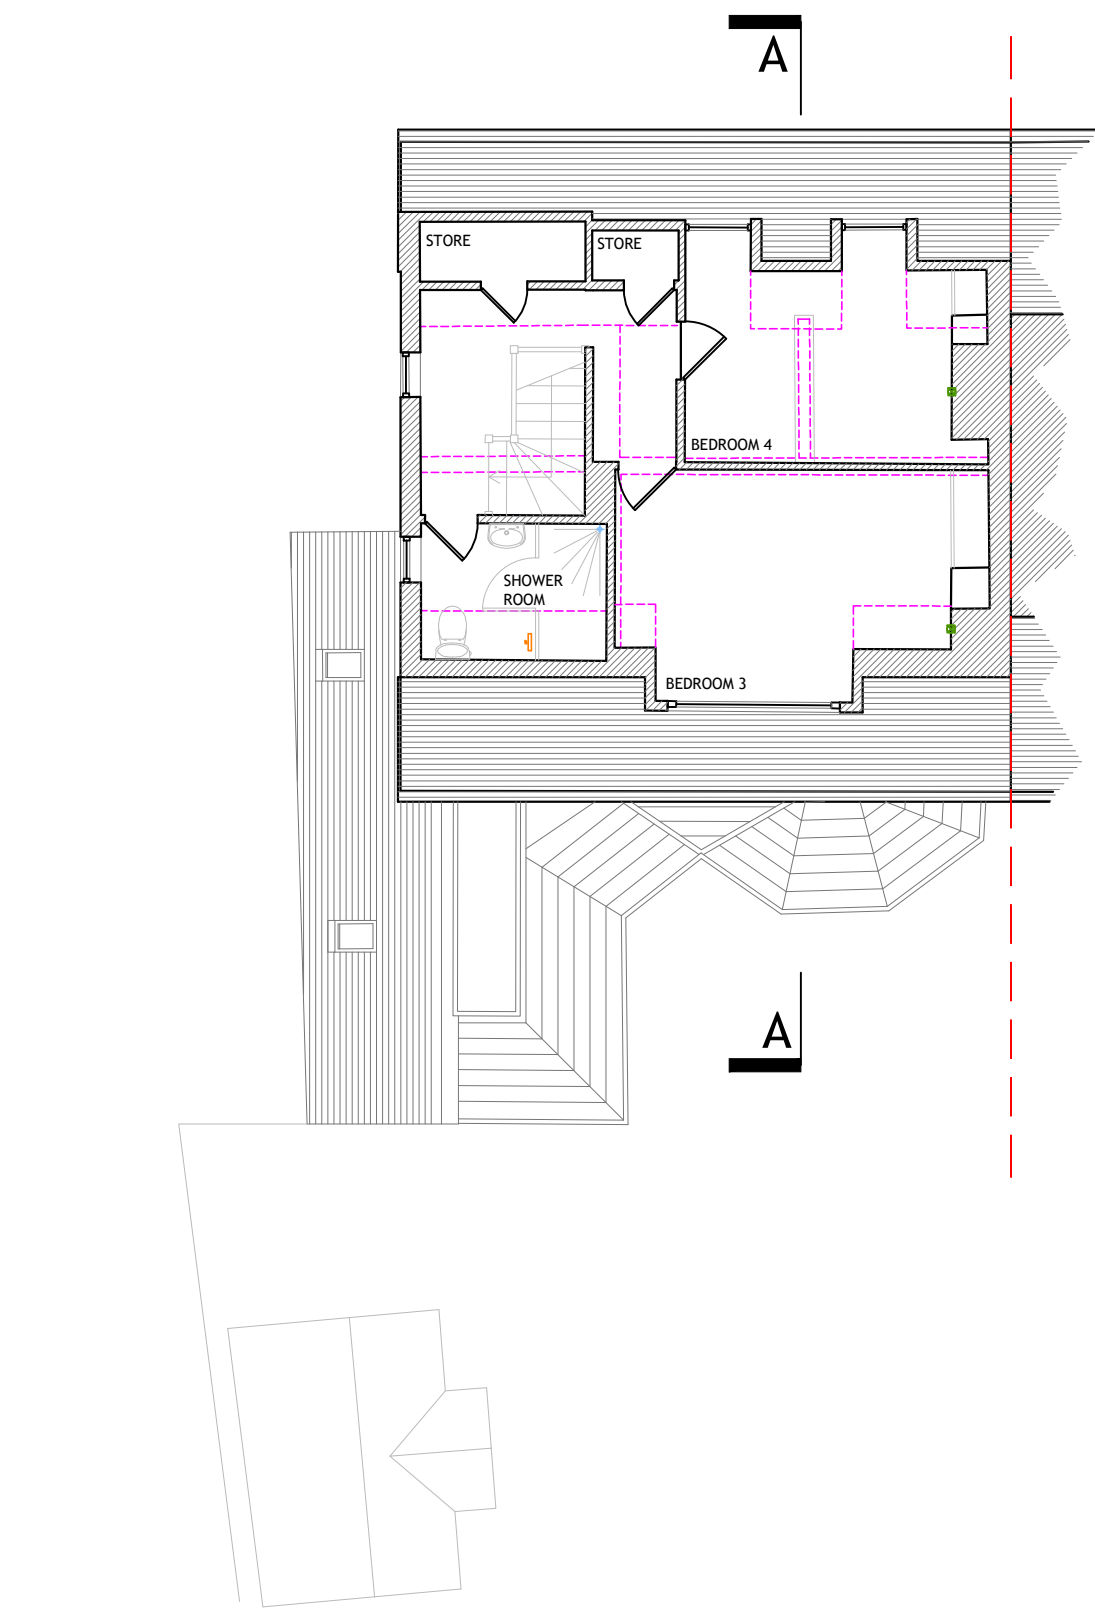


**SECOND FLOOR PLAN  
EXISTING**  
1:100

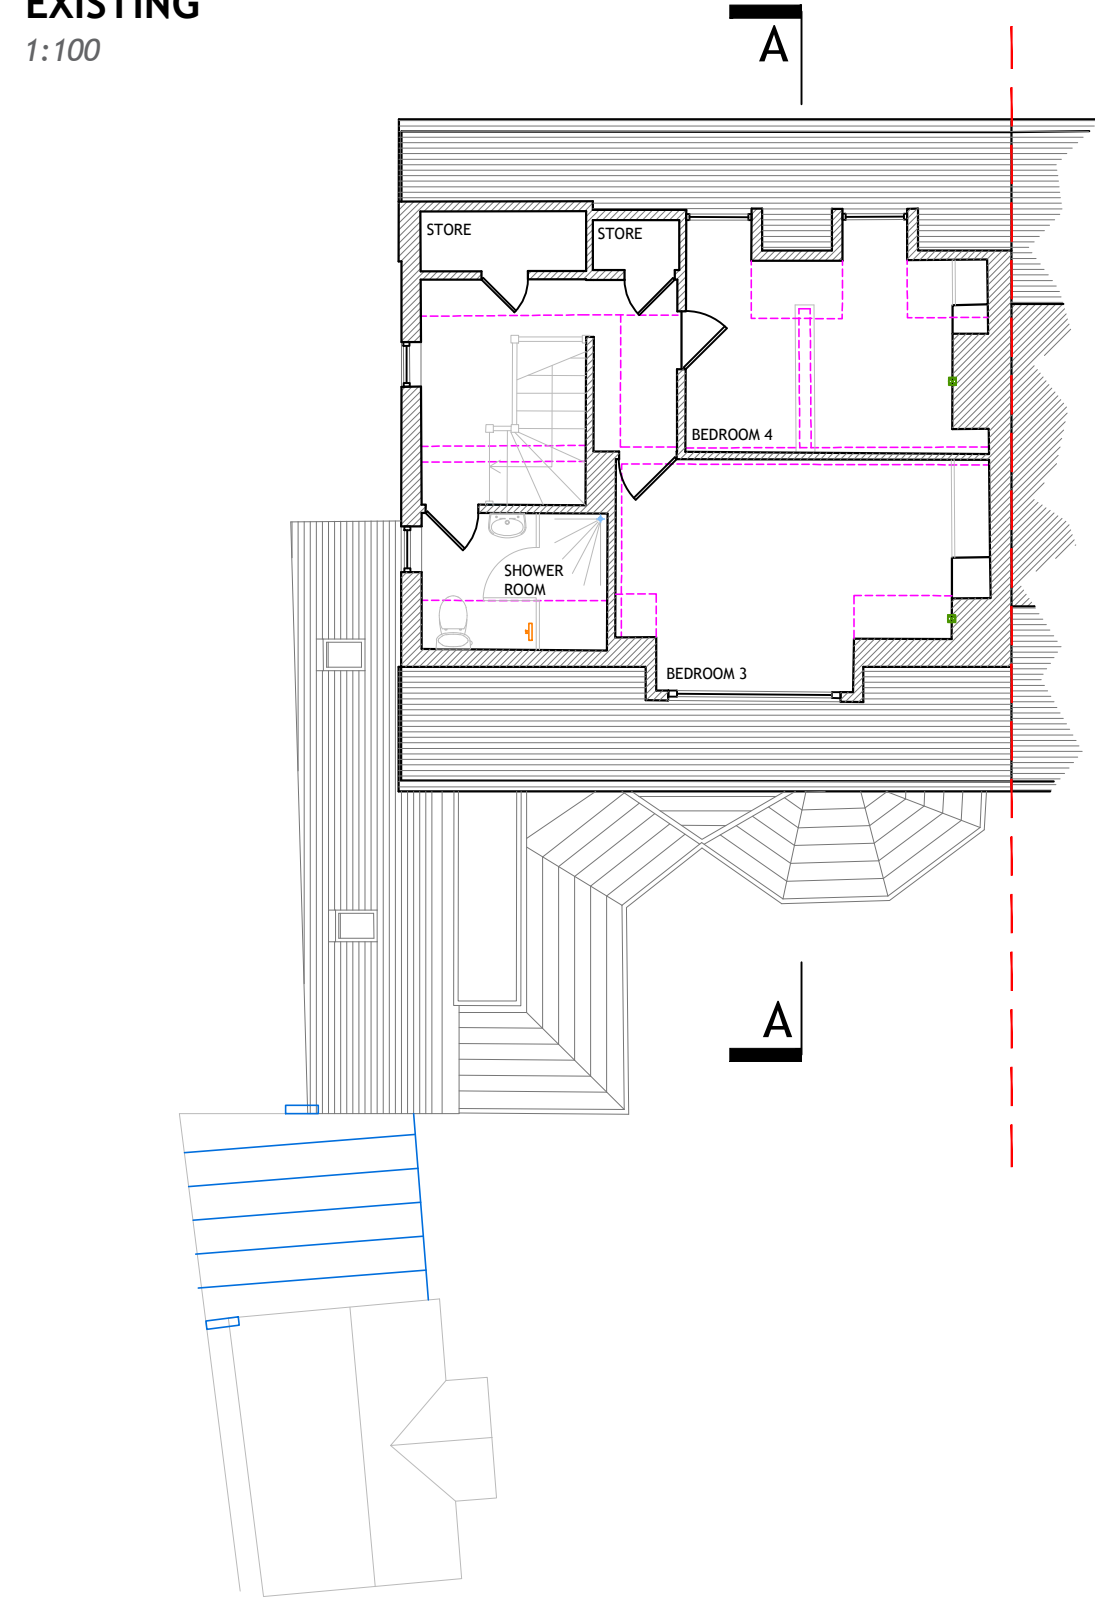

**SECOND FLOOR PLAN  
PROPOSED - NO CHANGE**  
1:100

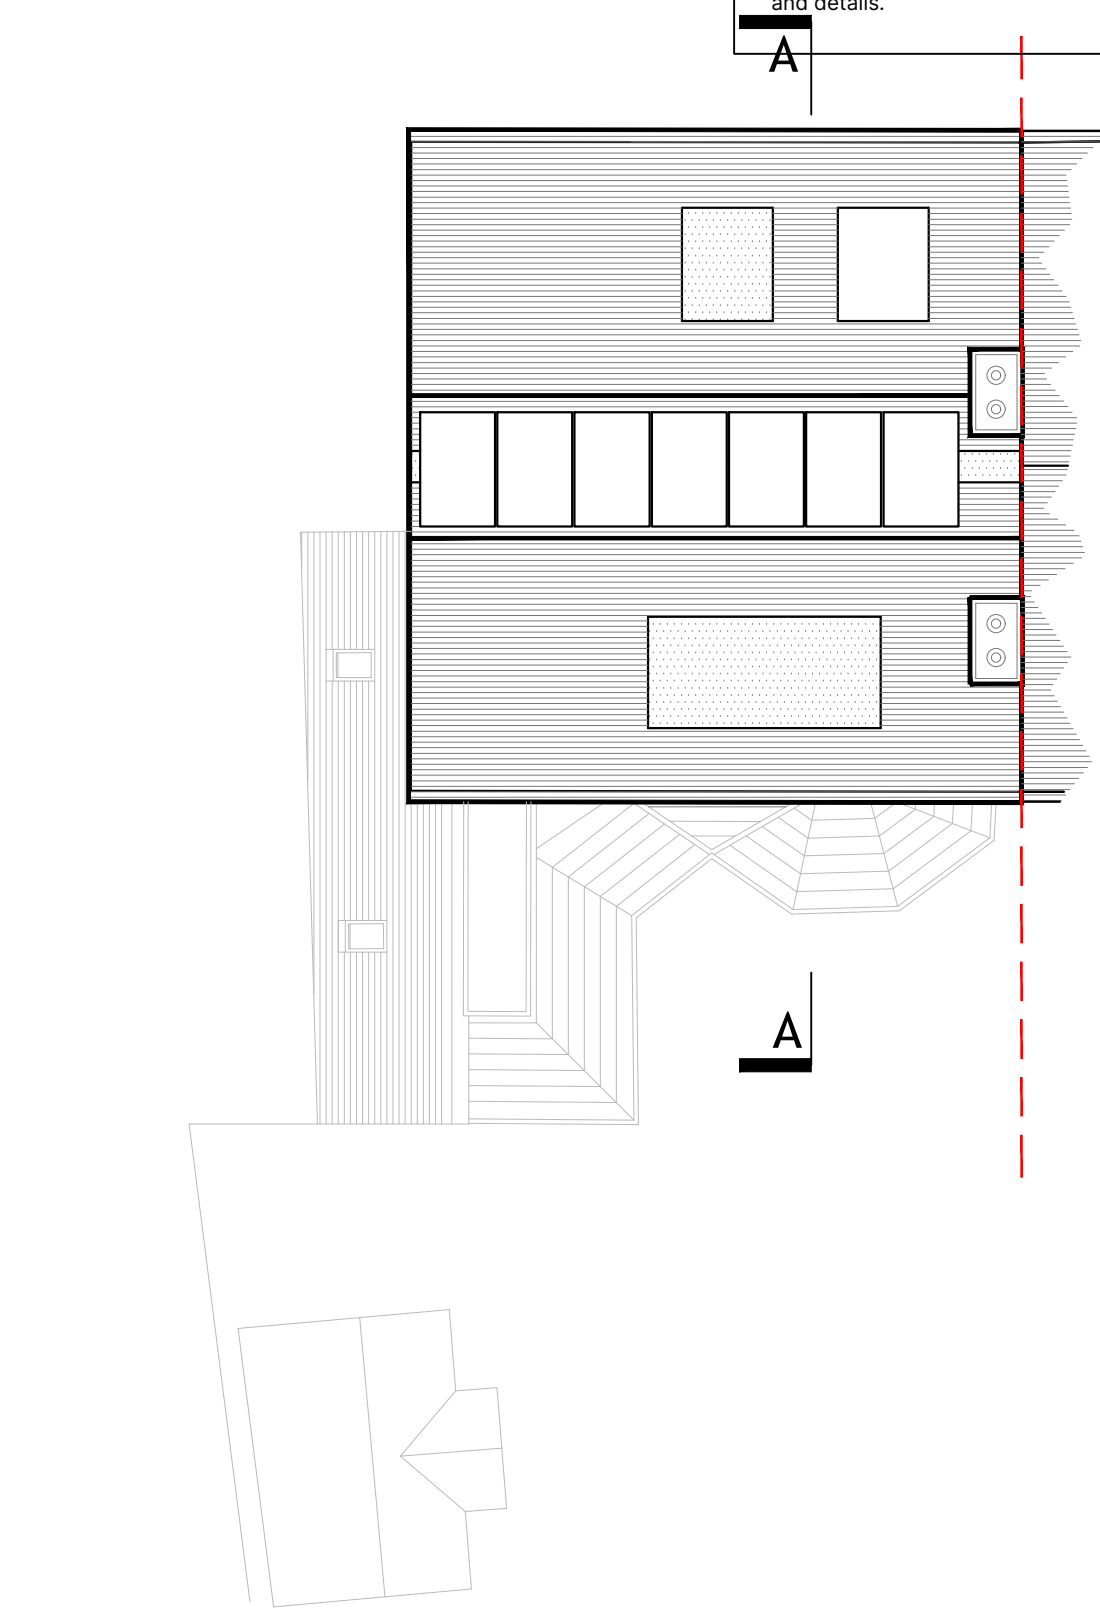

**ROOF PLAN  
EXISTING 1**  
:100

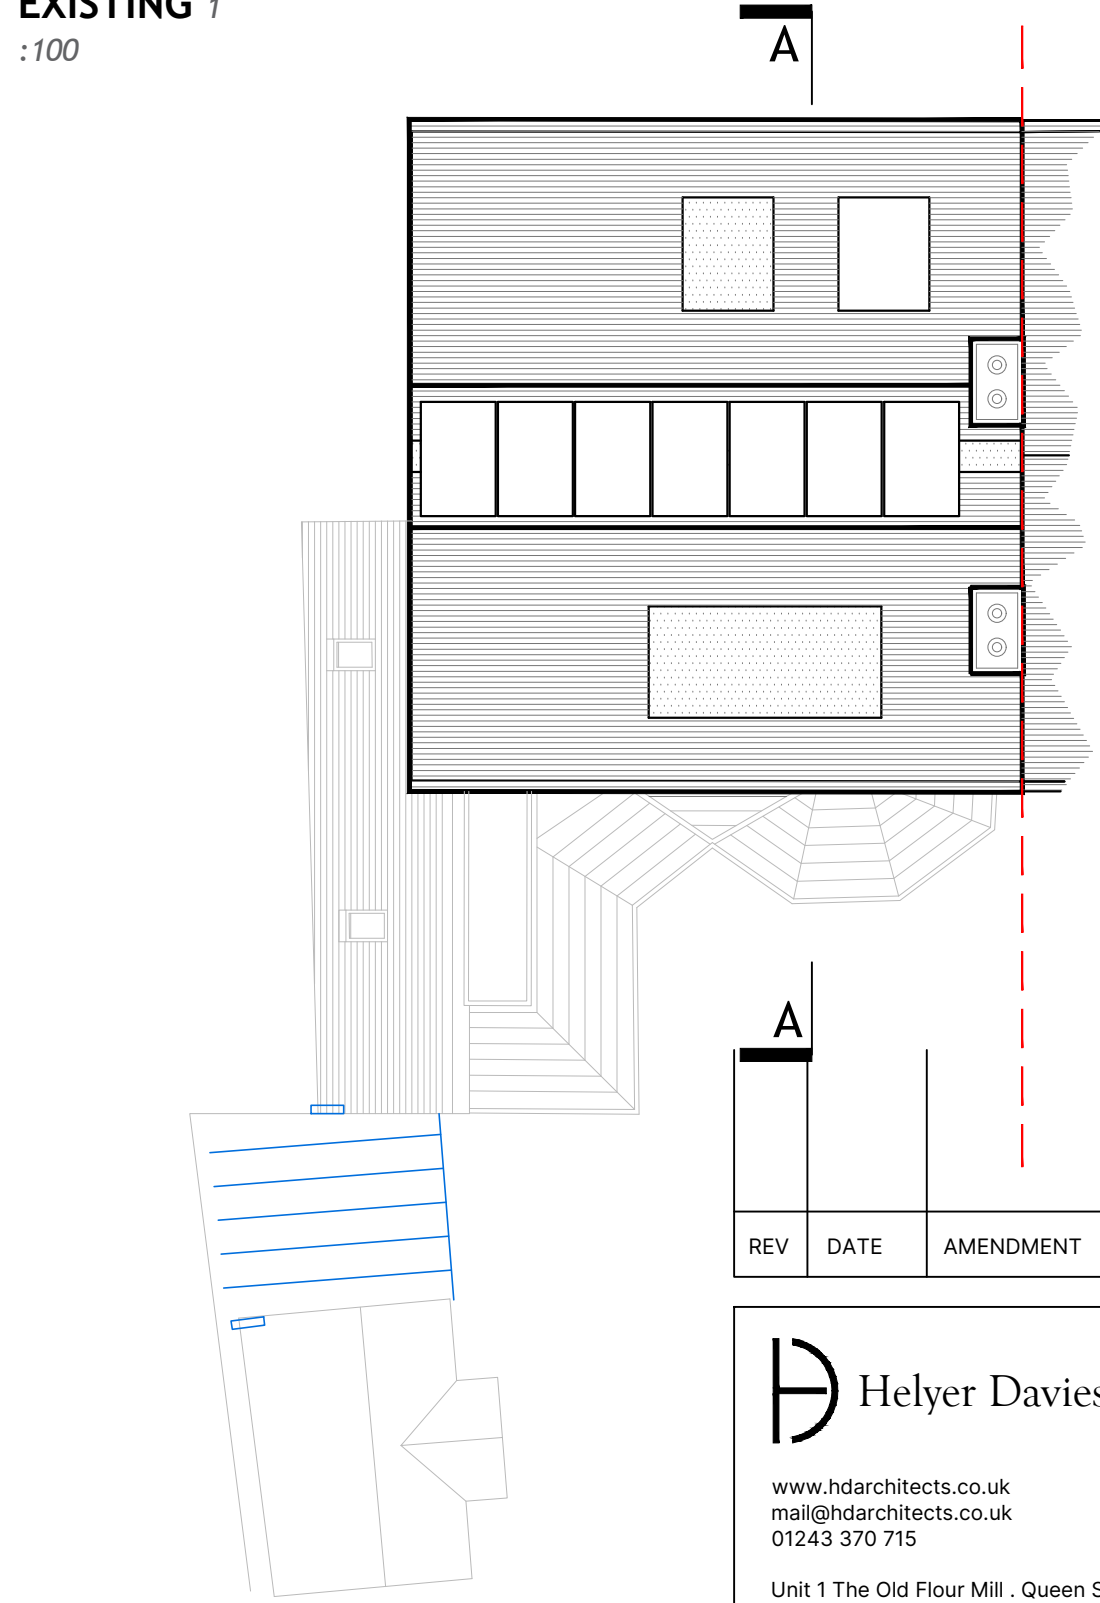

**ROOF PLAN  
PROPOSED - NO CHANGE**  
1:100



**GENERAL NOTES**  
Dimensions to be checked on site before commencing work. Any discrepancies shall be reported to the architect immediately.  
Do not scale from these drawings except for planning purposes. Use figured dimensions only.  
**ACCOMPANYING DOCUMENTATION**  
All details shown on Helyer Davies Architects drawings are to be read in conjunction with the project specification and other consultants drawings and details.

| REV | DATE | AMENDMENT | DRAWN |
|-----|------|-----------|-------|
|     |      |           |       |

**Helyer Davies Architects**  
www.hdachitects.co.uk  
mail@hdachitects.co.uk  
01243 370 715  
Unit 1 The Old Flour Mill . Queen St  
Emsworth . PO10 7BT

**PROJECT**  
Proposed Extension  
7 Queen Street

**DRAWING**  
Existing & Proposed Plans  
:  
**SCALE**  
As noted @A1

**DATE**  
Jul-24  
**DRAWN**  
MH  
**DRAWING No.**  
21093 - 500  
**REV**