


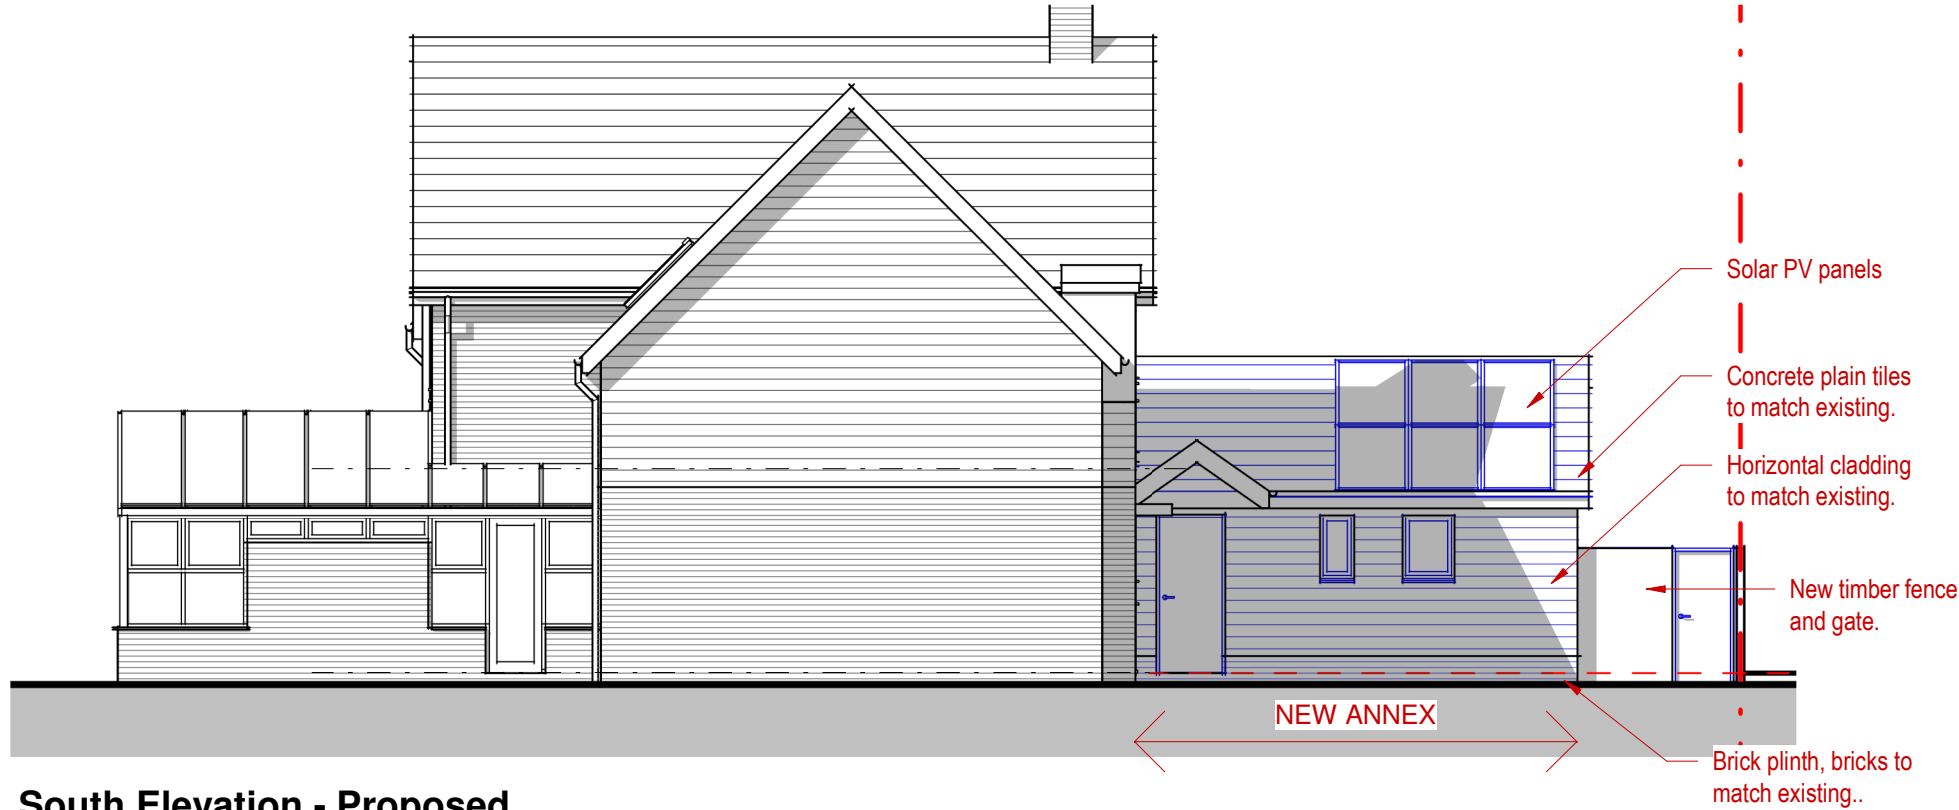


South Elevation - Proposed..

1 : 100
0 5m




North Elevation - Proposed..

1 : 100
0 5m

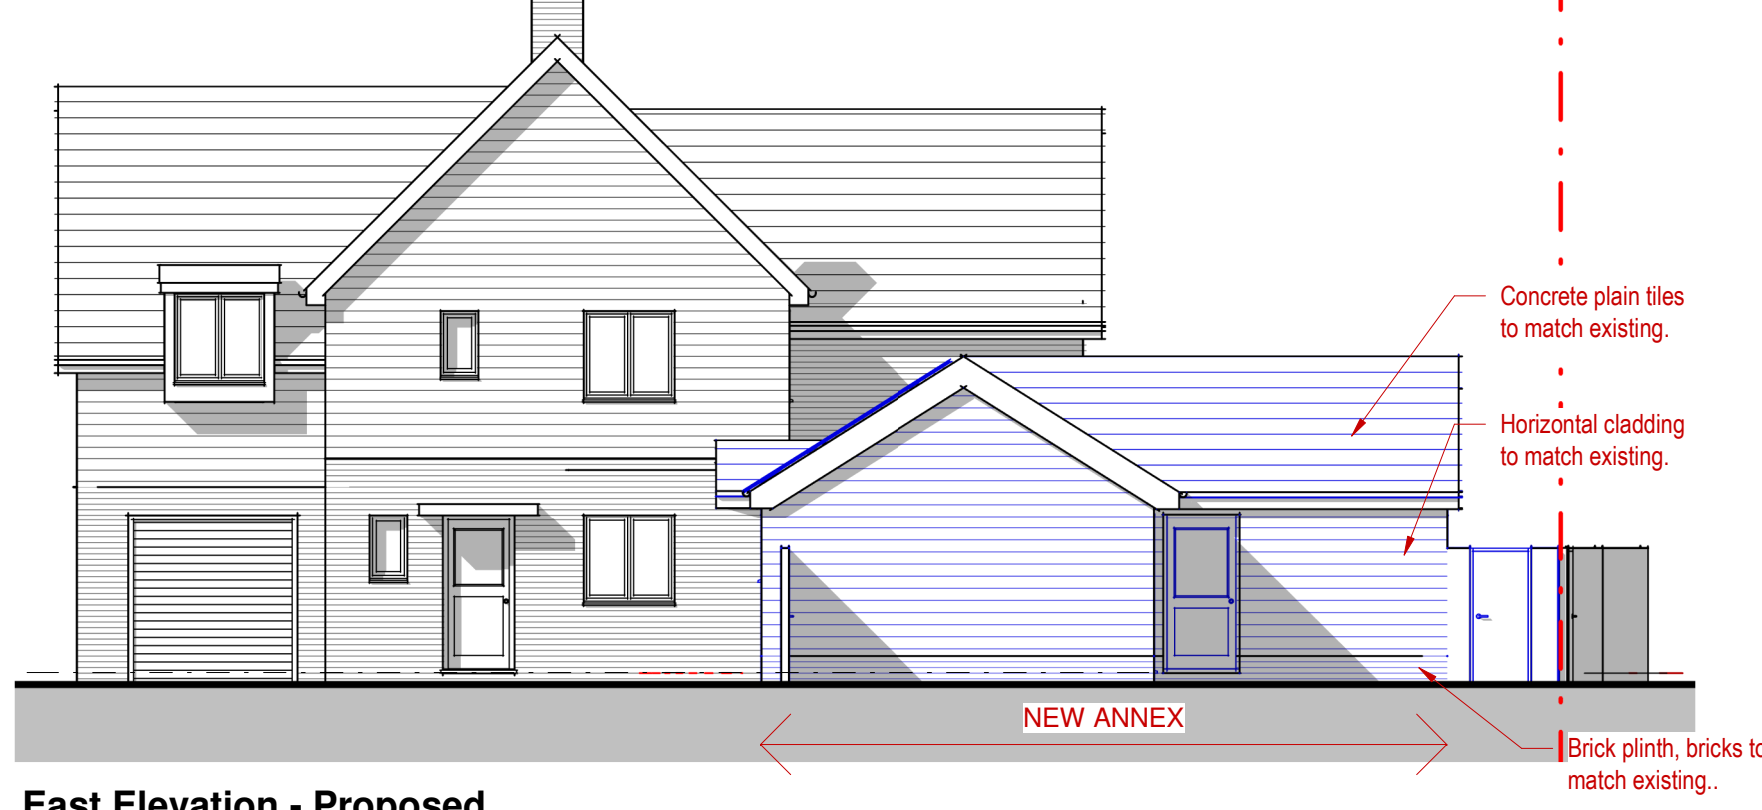


East Elevation - Proposed..

1 : 100
0 5m

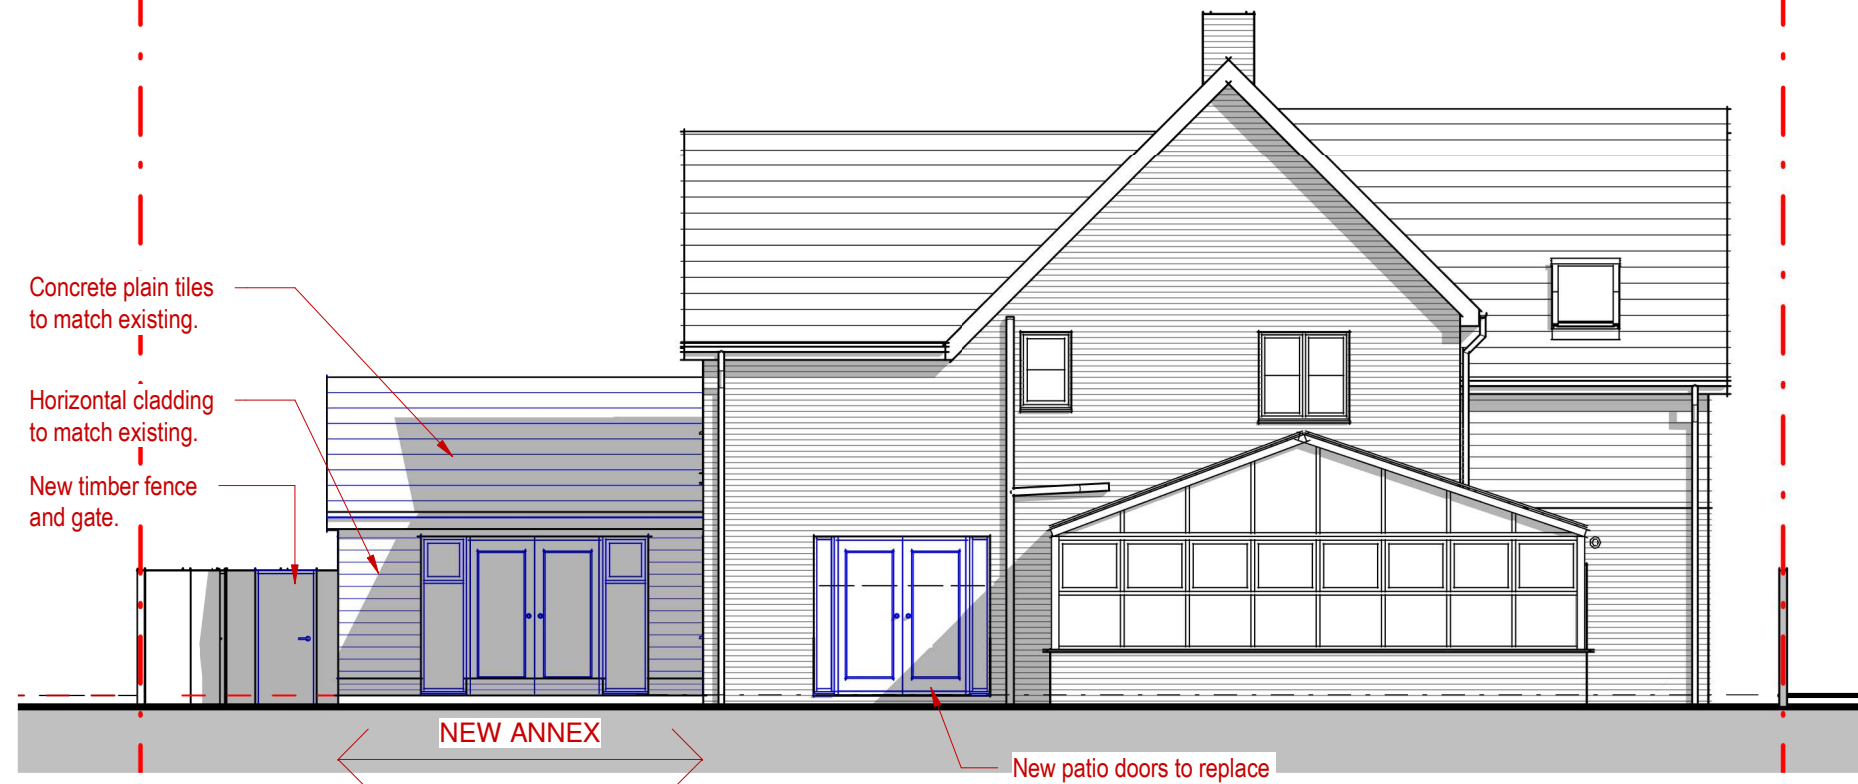


West Elevation - Proposed..


1 : 100
0 5m

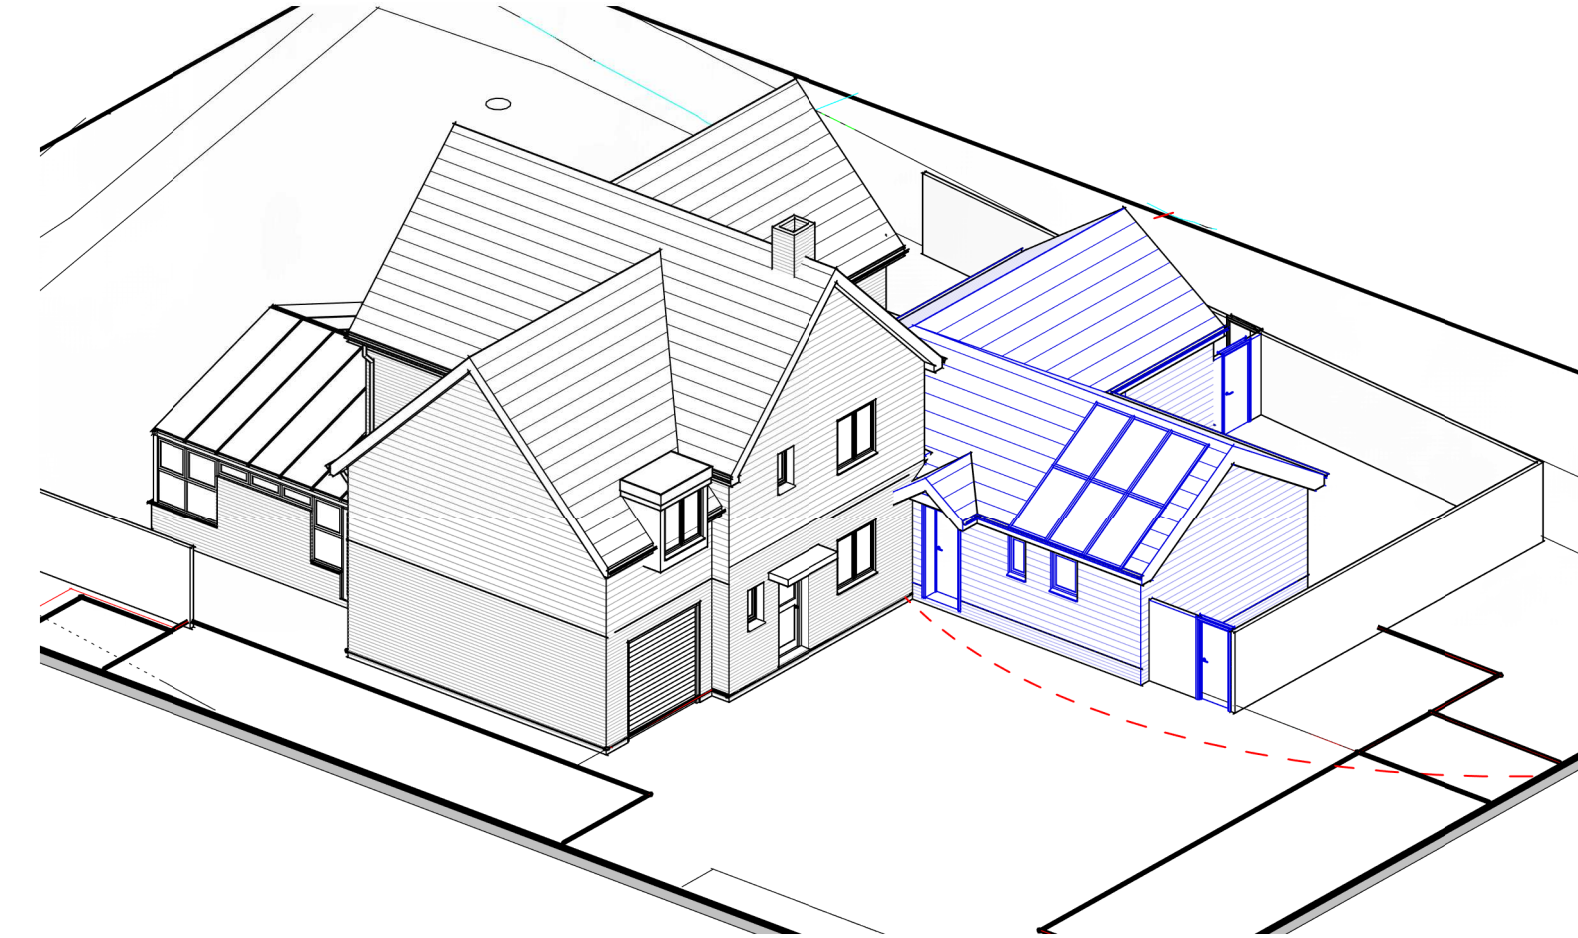

3D View - Front - Proposed..

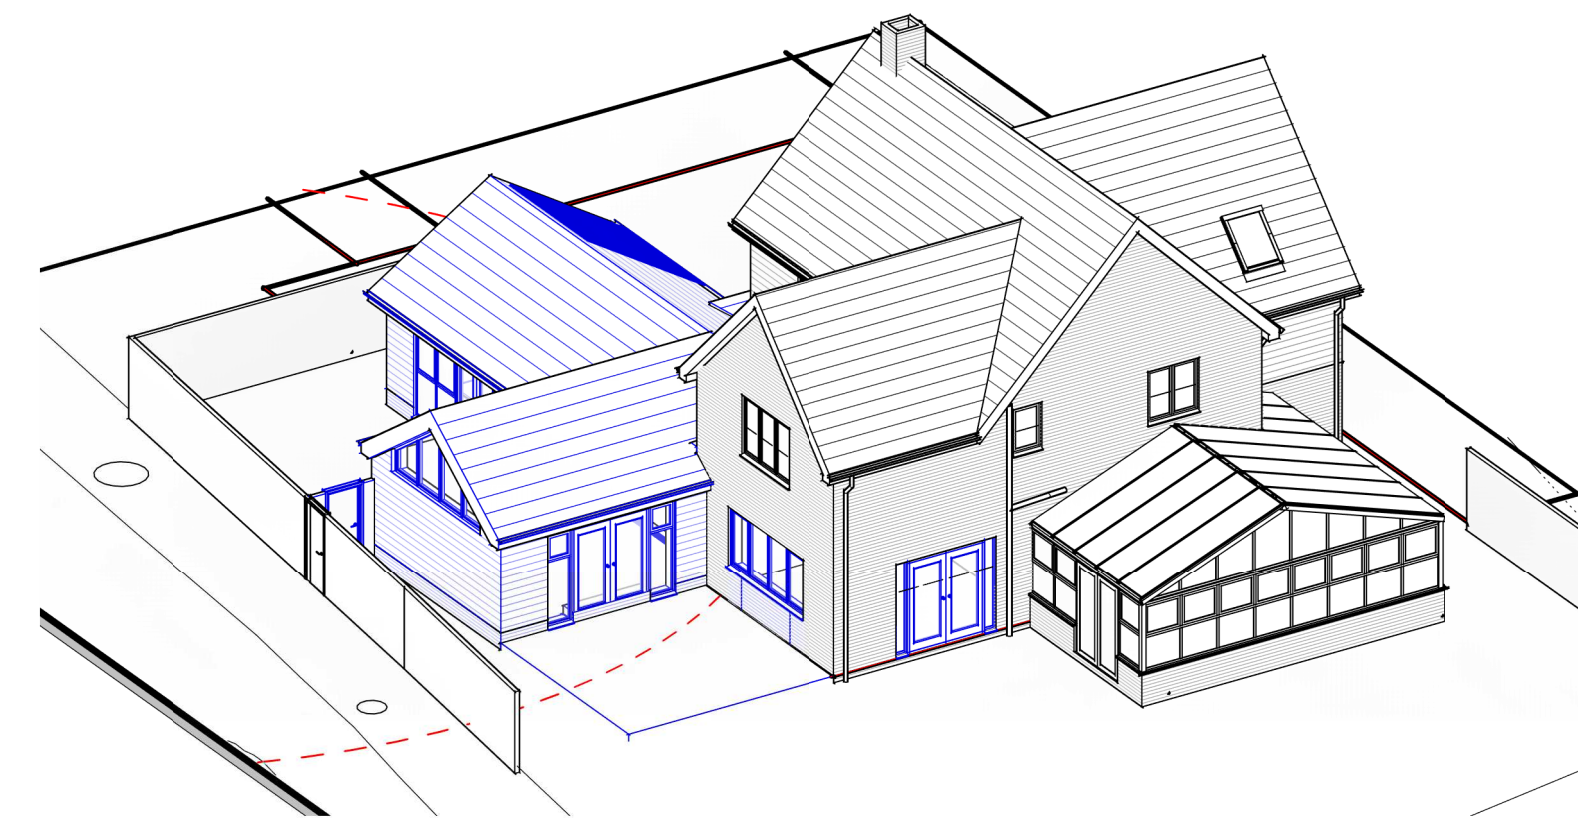


3D View - Rear - Proposed..

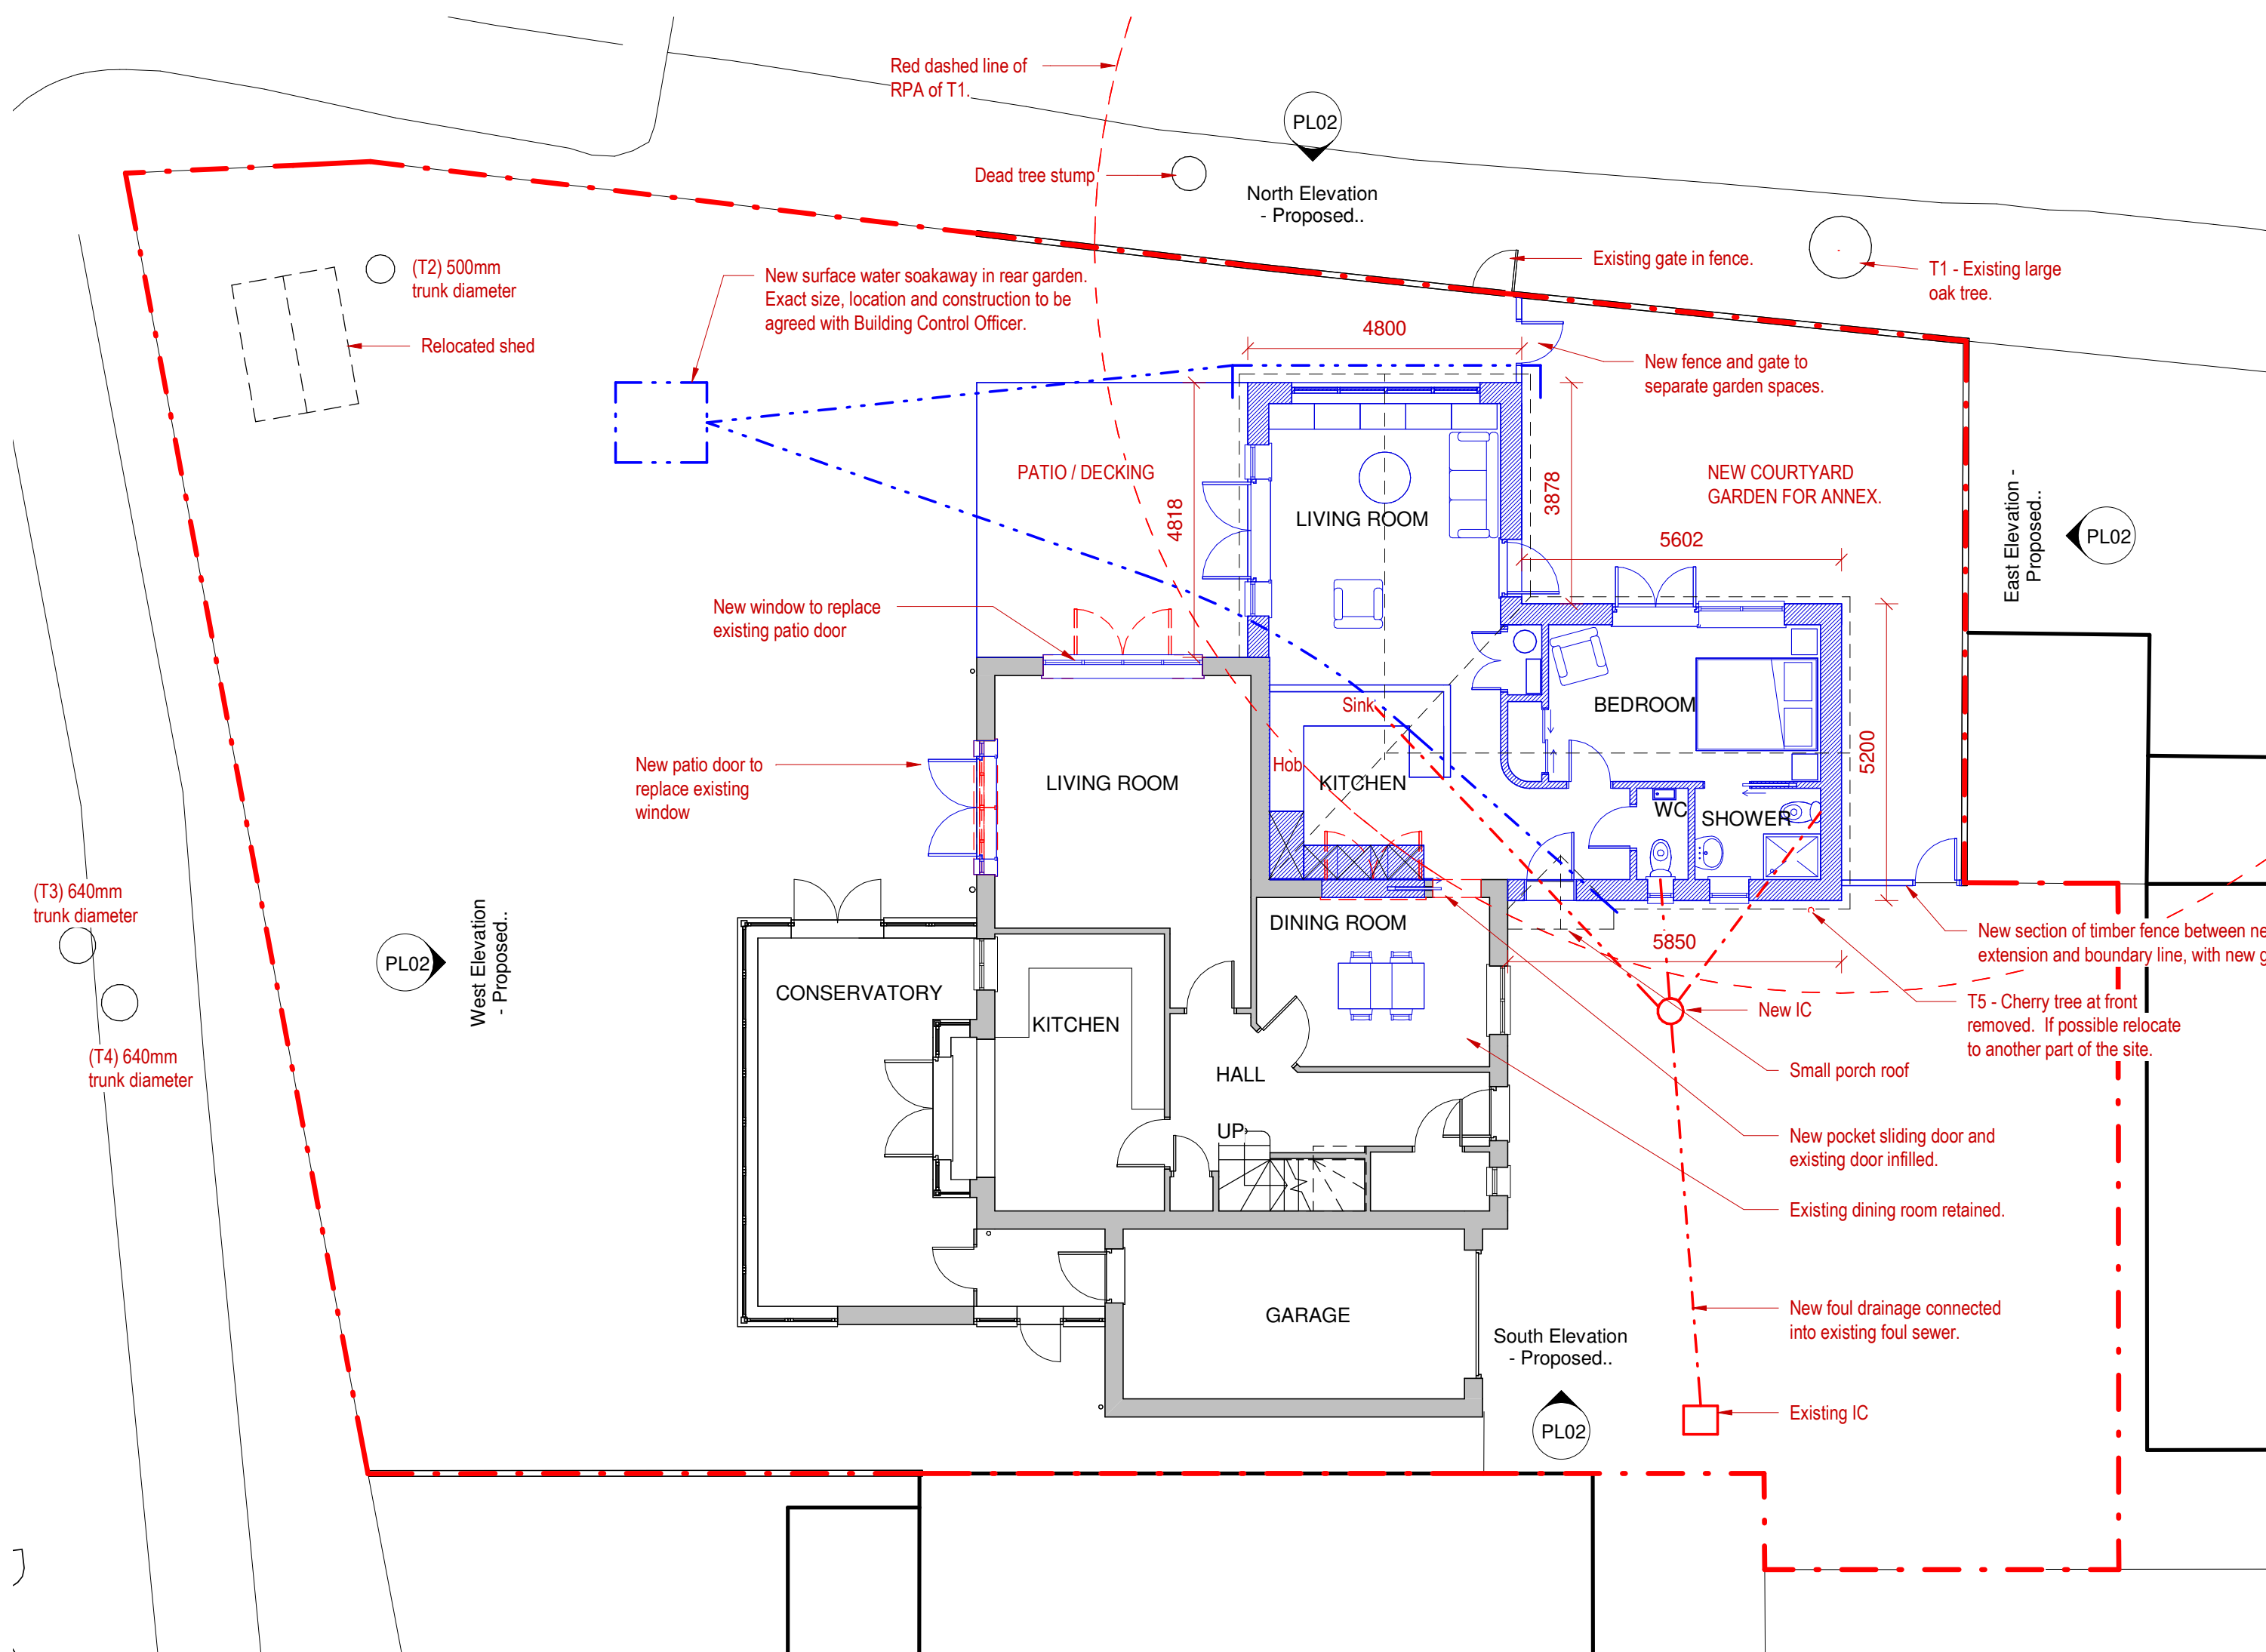


Floor Plan - Proposed..

1 : 100
0 5m

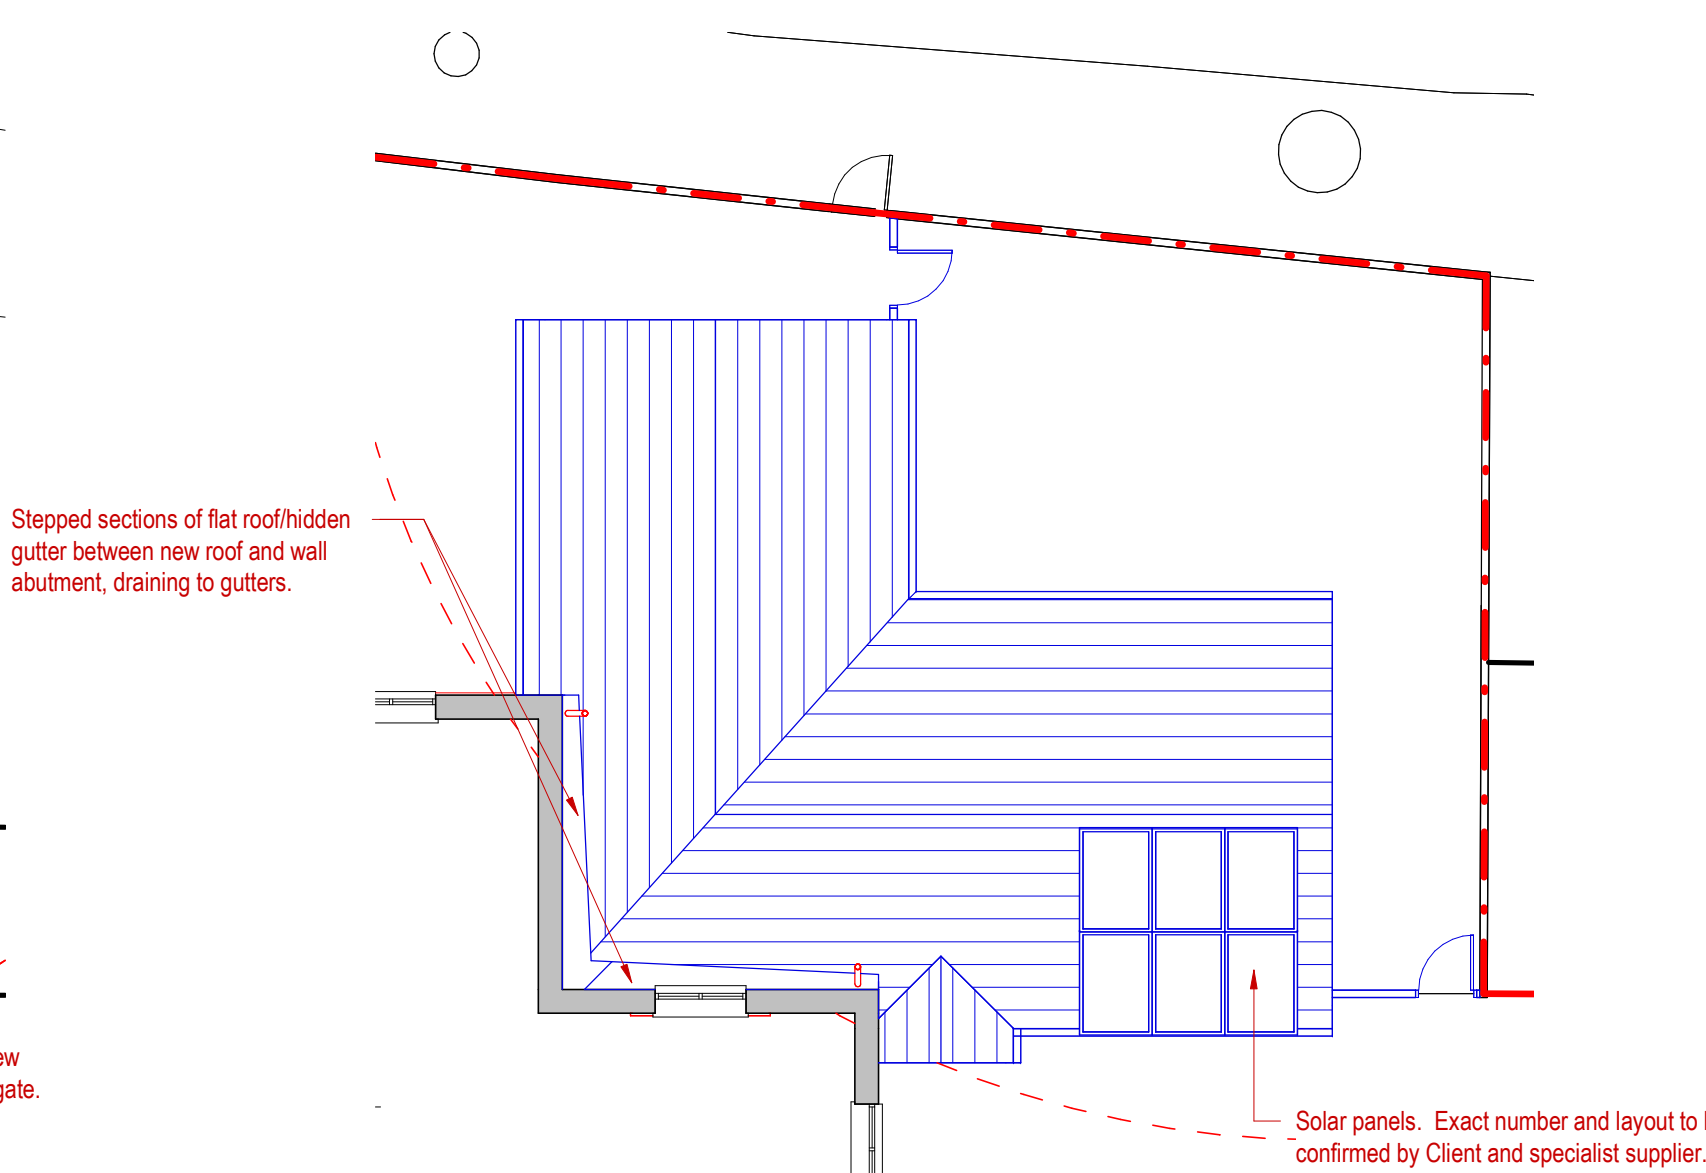

Roof Plan - Proposed..

1 : 100
0 5m

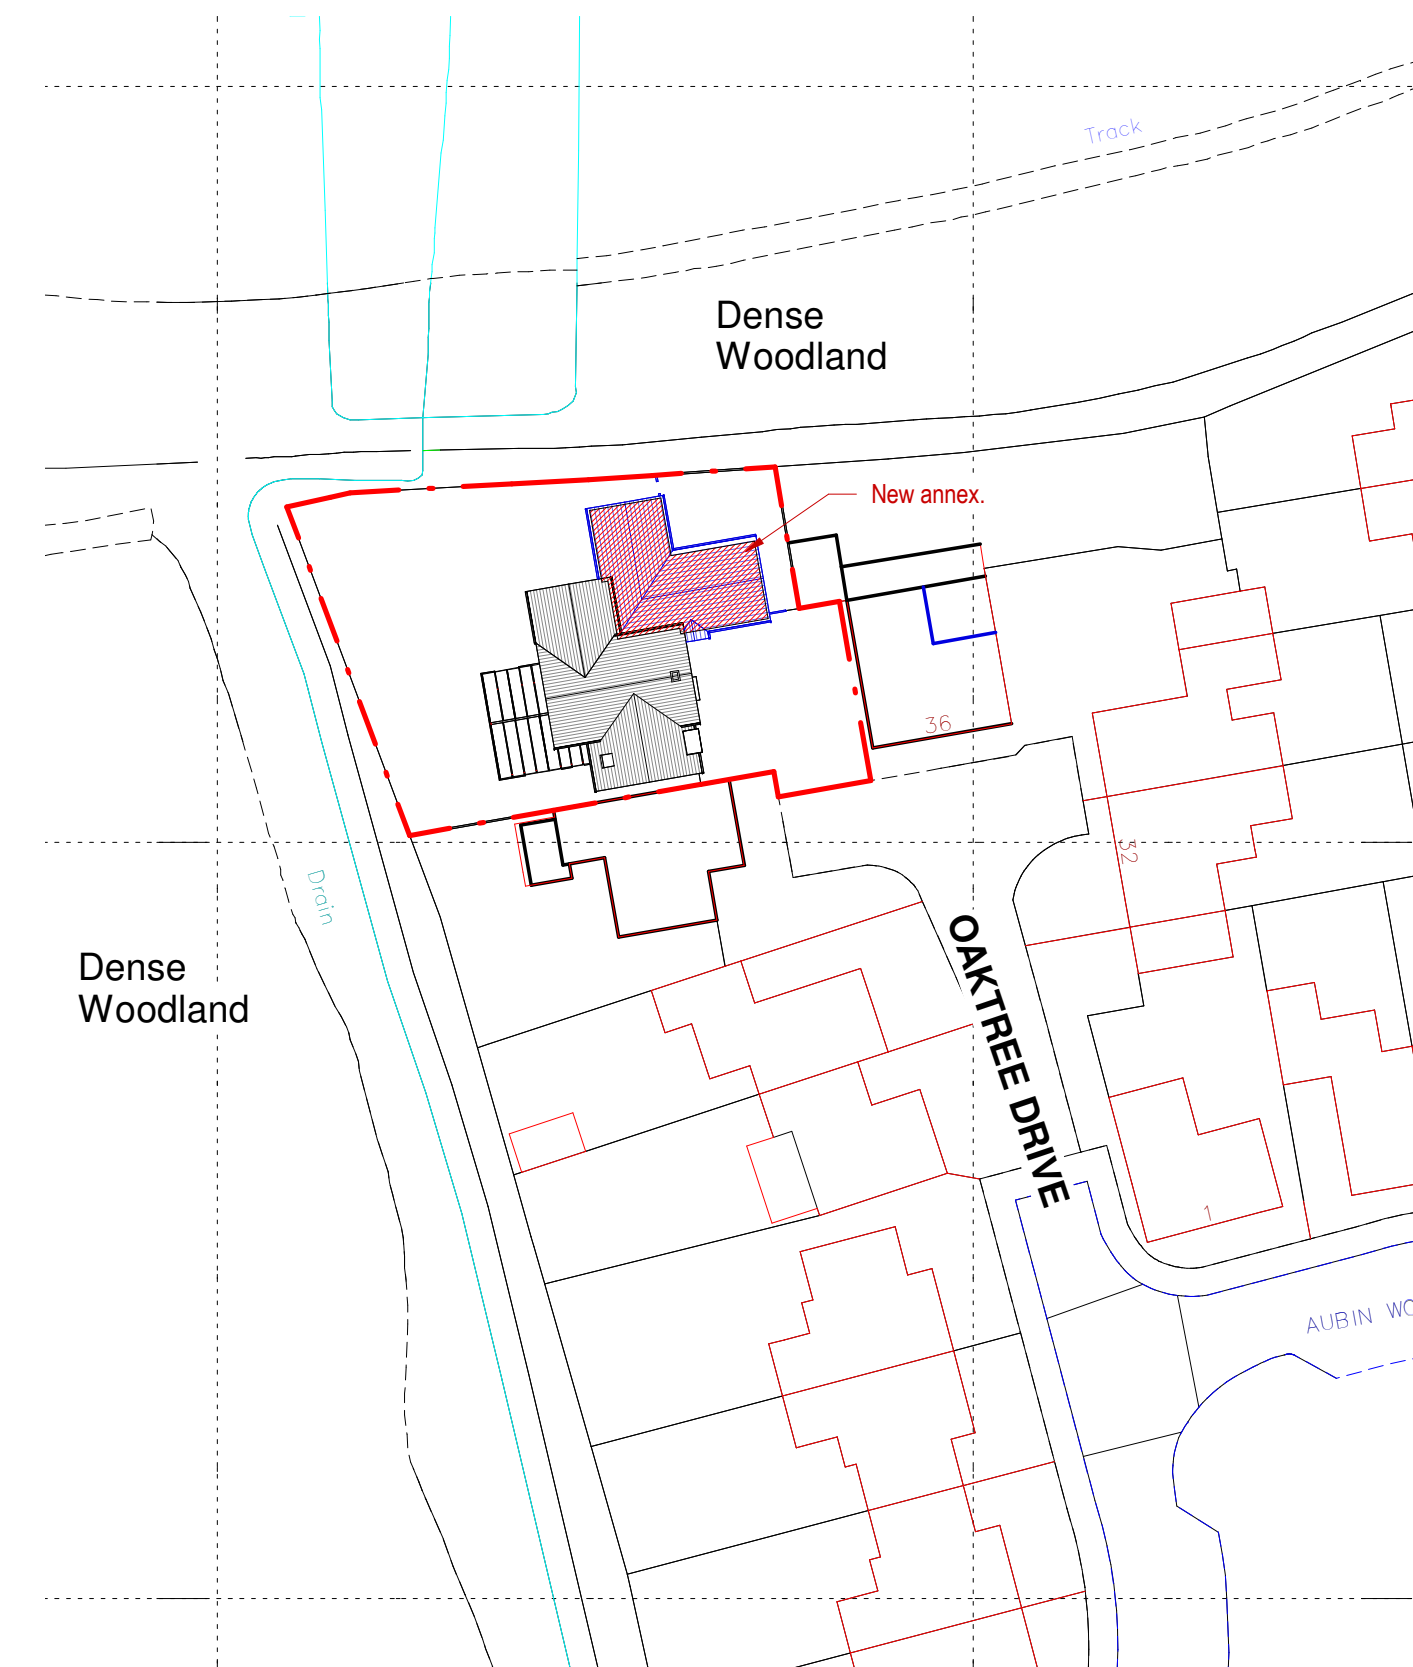

Block Plan - Proposed..

1 : 500
0 25m

Project: New Attached Annex
Address: 53 Oak Tree Drive, Emsworth
Drawing Title: Plans, Elevations, and Site Plan - Proposed
Drawing No: 23010/PL02 B

B
A
Rev.
Correction of T1 and RPA
Issued for Planning

15/08/2024
18/04/2024
Date

THE ARCHITECTS DESIGN LTD

Unit 200, The WREN Centre, Emsworth, Hampshire, PO10 7SU
01243 624622 | p@thearchitectsdesign.co.uk | www.thearchitectsdesign.co.uk

Sheet Issue Date: March 2023
Drawing Status: PLANNING
Scale: @ A1 As indicated

All dimensions shall be checked on site before work commences and any discrepancies advised. Figured dimensions only are to be taken from this drawing. This drawing is to be read in conjunction with all relevant consultants and/or specialists drawings/documents and any discrepancies or variations to be advised before work commences. This drawing is copyright of the architect and may not be copied, altered or reproduced in anyway without our written authority.