


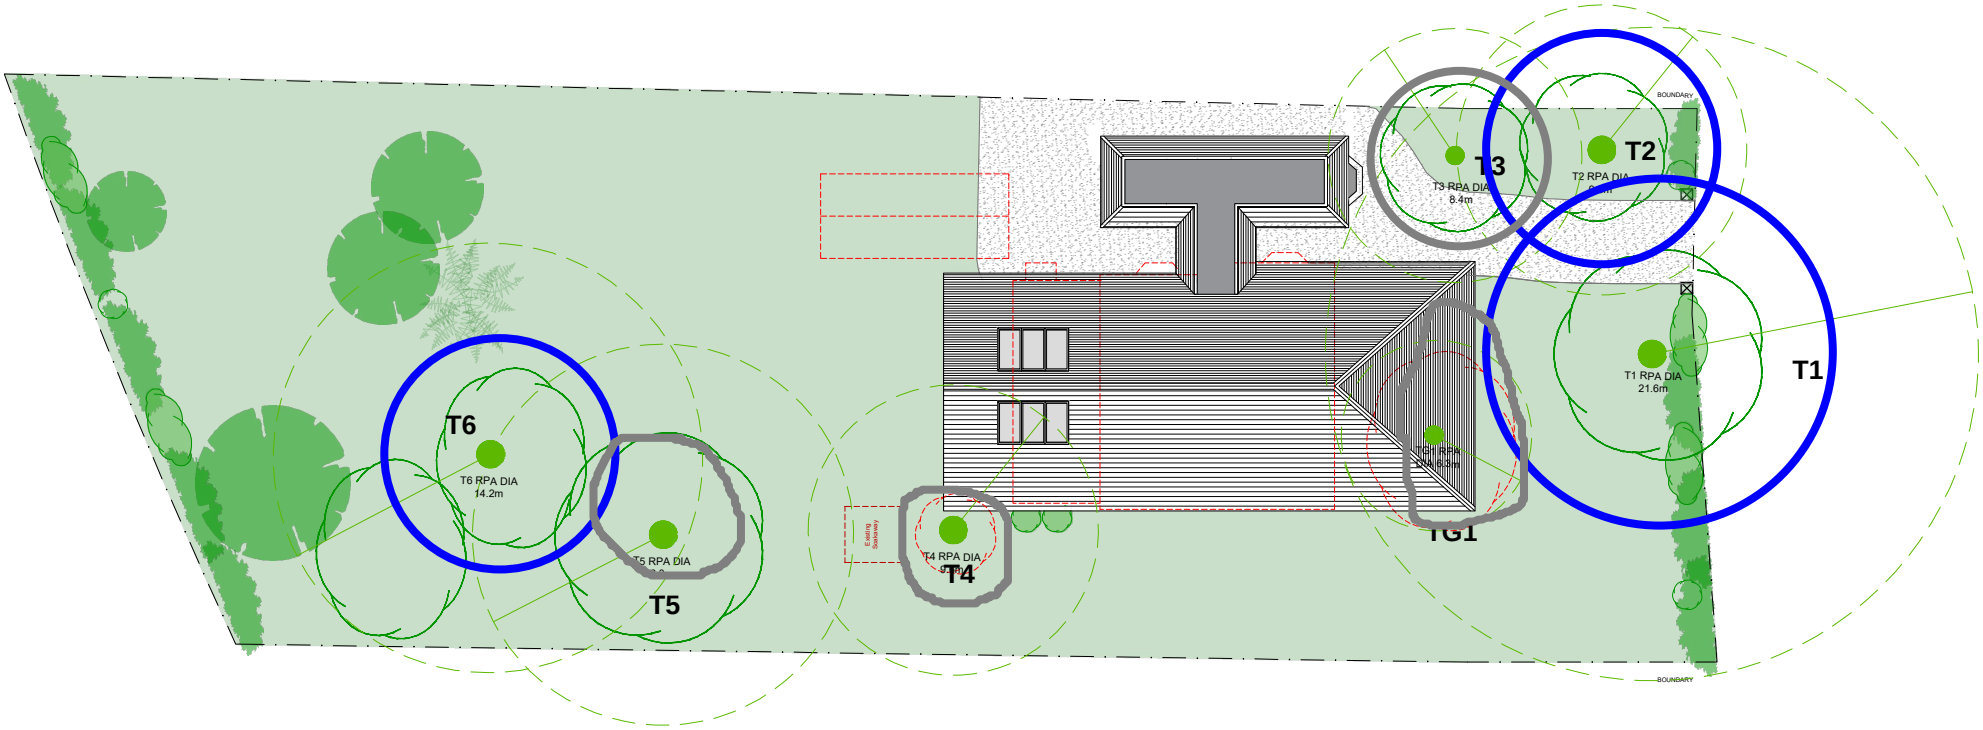

APPENDIX 1 TREE QUALITY ASSESSMENT PLAN


- Tree of moderate quality
- Tree of low quality



Proposed Site Plan
Scale 1:250

Rev	Date	Description	By	PM
B	27.08.24	Scale amended, Tree info added	LFL	JM
A	05.10.23	First Issue	LFL	JM

REVISIONS

 

Design Team Studios LTD
Copyright Reserved
Check Dimensions on Site

© Crown copyright and database rights [2023]
Ordnance Survey 0100031673
© Local Government Information House Limited copyright and database rights [2023] 0100031673

DRAWING STATUS:
Design

REVISION:
A

PROJECT
57 Park Lane
Bedhampton, Hampshire PO9 3HQ
CLIENT
Shaun Robson and Julie Mein

Scale @ A3: 1:250
Date : © Oct 2023

Drawn by : LFL
Checked by : JM

DRAWING TITLE
Proposed Site Plan

DRAWING NUMBER:
629.P100_B



The Clock Tower, Great Southsea Street at Castle Road
Southsea, Portsmouth, Hants, PO5 3BY
Tel: 02392 837149

E: info@designteamstudios.com
W: www.designteamstudios.com

