



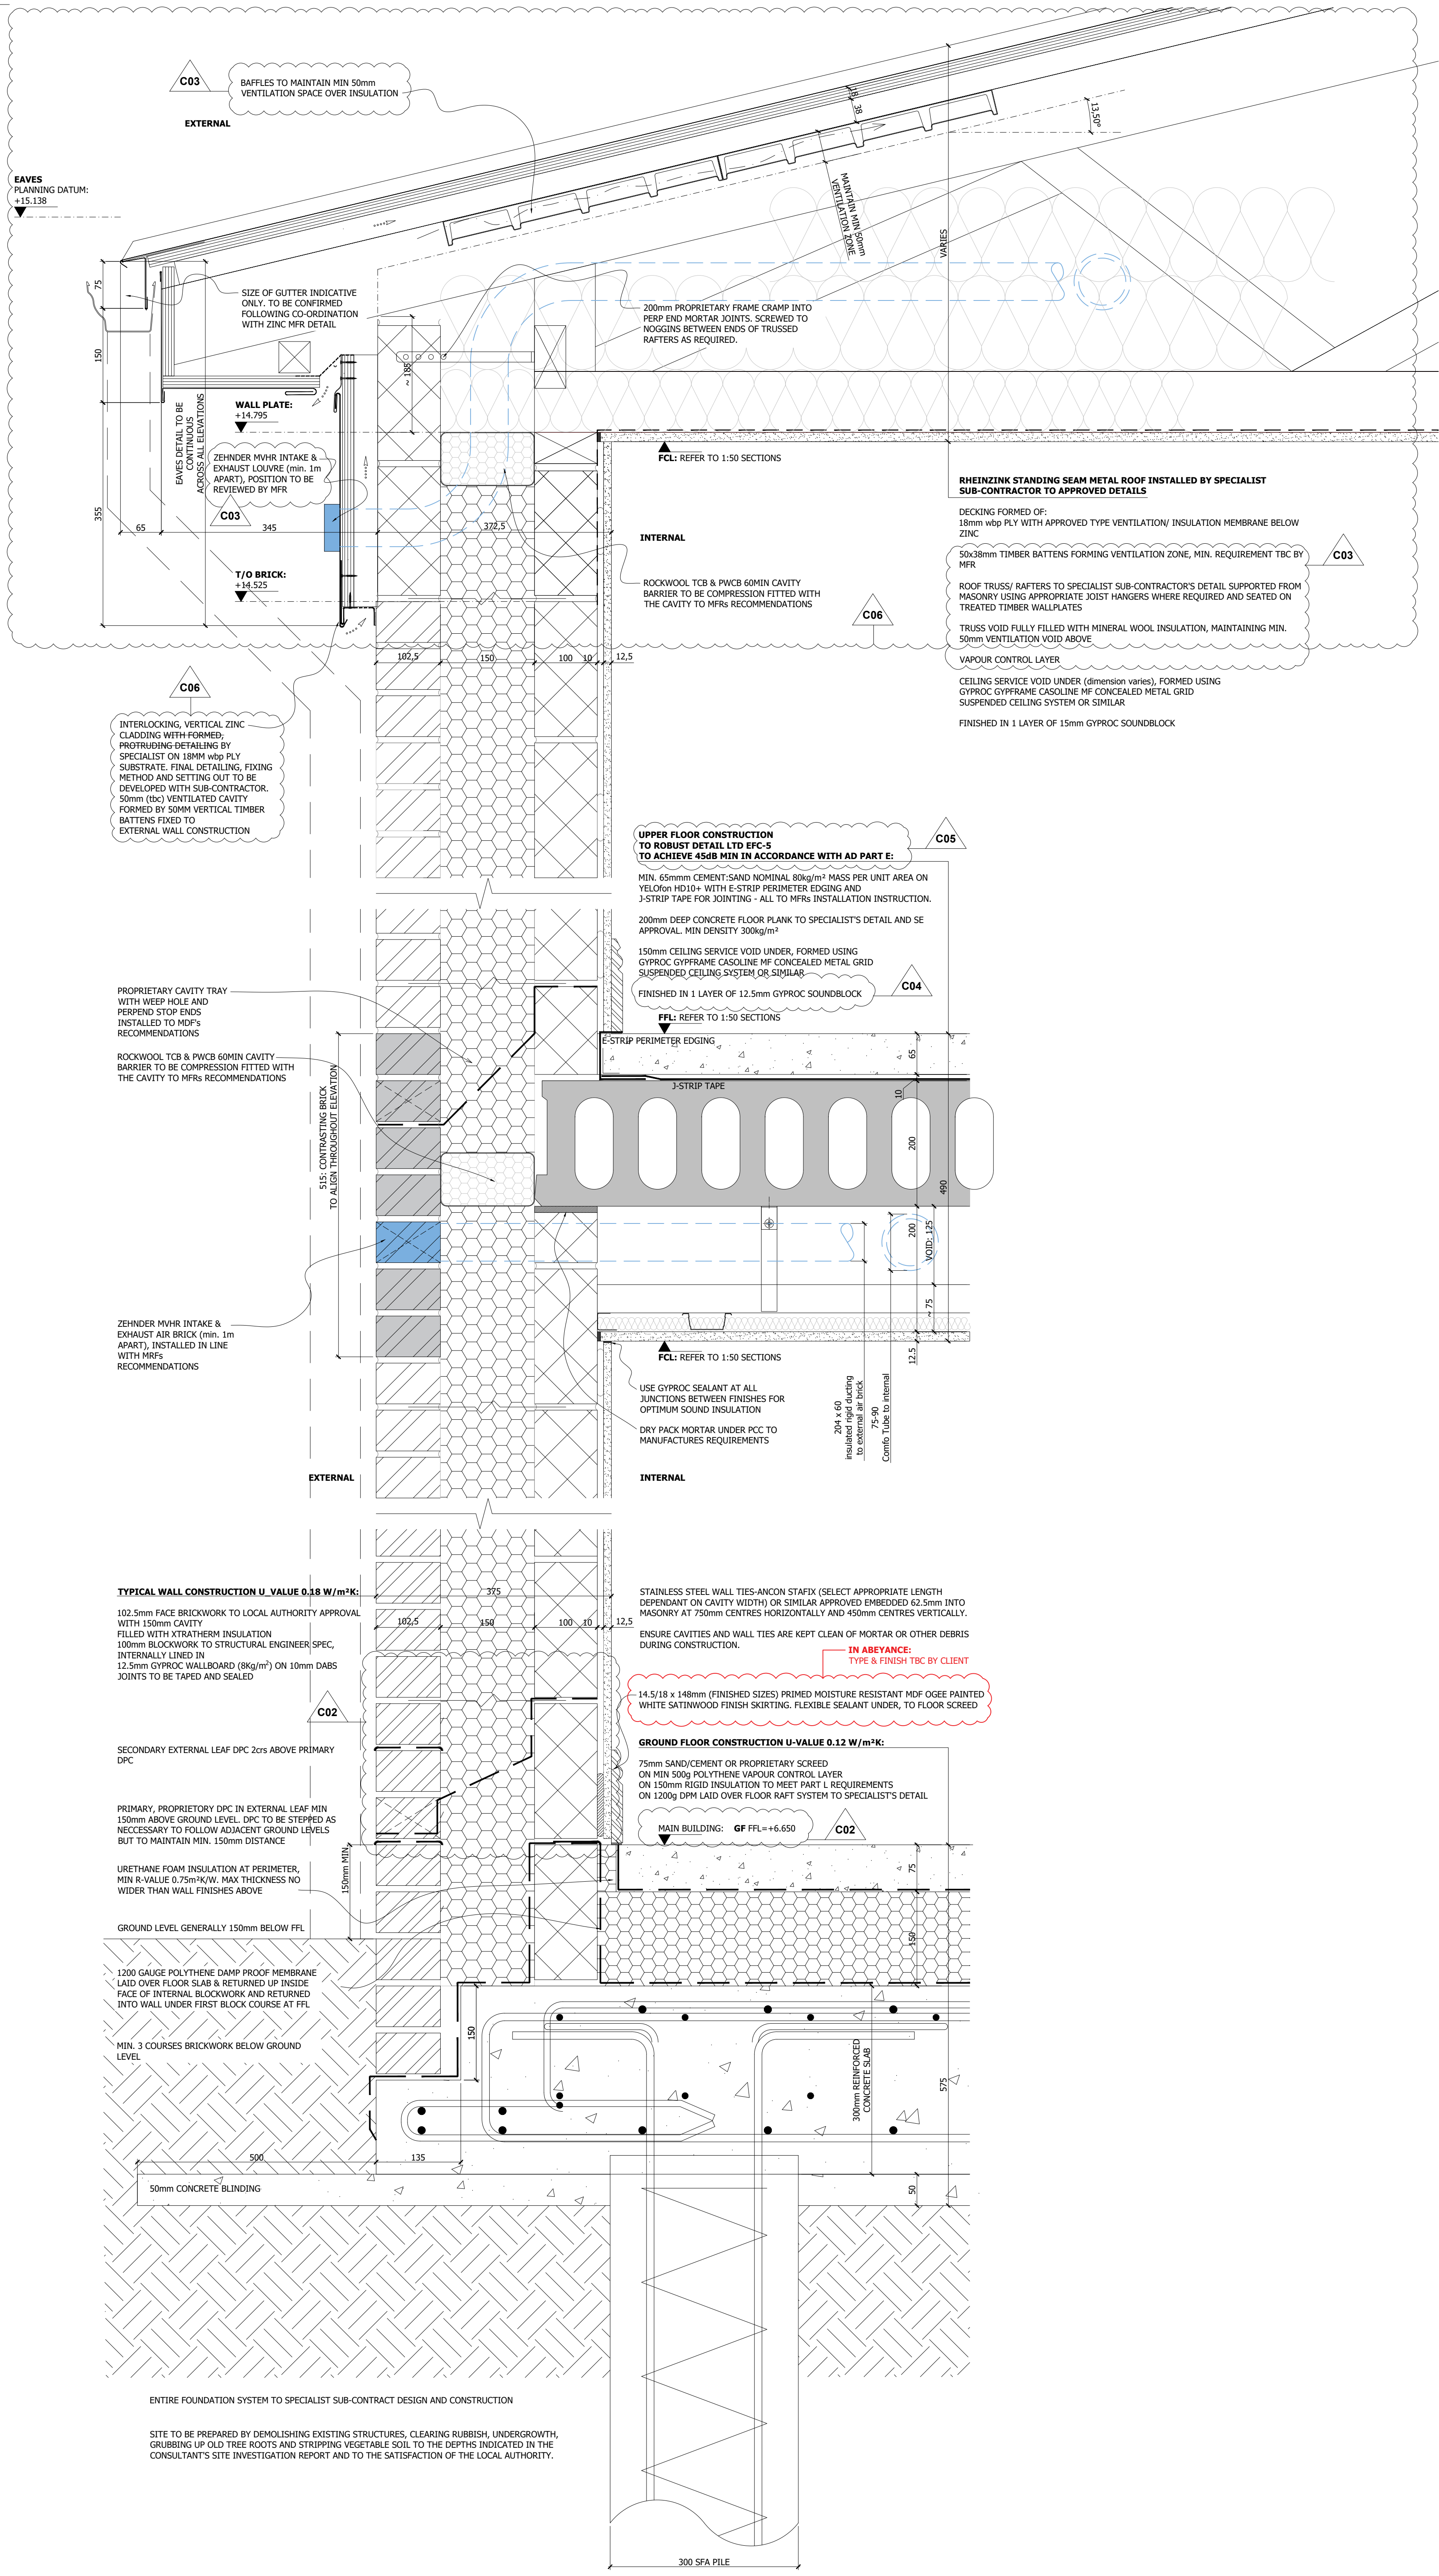

Notes

1. This drawing is the copyright of MH Architects Ltd
2. Do not scale this drawing except for Local Authority planning purposes
3. All dimensions must be checked on site by the contractor prior to commencement of the works.

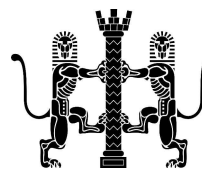

X	A - Approved					
X	B - Approved with comments					
X	C - Do not use					
Rev.	Revision Note / Purpose of Issue	Drw By	Date	Chk By	Date	
P01	Preliminary issue	MW	01/07/22	HD	01/07/22	
C01	Construction issue	MW	20/09/22	HD	20/09/22	
C02	Construction issue	MW	06/10/22	HD	06/10/22	
C03	Construction issue	MW	13/10/22	HD	13/10/22	
C04	Construction issue	MW	20/03/23	HD	20/03/23	
C05	Construction issue	MW	29/03/23	MW	29/03/23	
C06	DRAFT Construction issue	MW	11/05/23	MW	11/05/23	
C06	Construction issue	MW	13/06/23	HD	13/06/23	

- NOTES:
1. VENTILATION DETAILS TO ZINC CLADDING INDICATIVE ONLY. FINAL PROPOSALS TO MFR DETAILS/ RECOMMENDATIONS.
 2. REQUIREMENT FOR EXPANDABLE, VENTILATED FIRE STOPS TO ZINC CLADDING TO BE CONFIRMED BY MFR/ FIRE ENGINEER.

Client	Hamlet Homes									
Job title	Sheltered Housing Development Elm Grove, Hayling Island Hampshire									
Drawing title	Typical Sectional Solid Wall Details									
Drawn	Date	Checked			Date	Scale at A1				
MW	July 22	HD			July 22	1:5				
Job No.	Pro.	Org.	Zone	Level	Type	Role	No.	Rev.		
19-030	EGV	MHA	ZZ	ZZ	DR	A	0310	C06		
Purpose of Issue										