


KEY		
D01	Existing External Walls	
D02	Proposed External Walls	
D03	New Internal Walls	
D04	New Party Walls	
D05	New First Floors	

Lighting Bollard
ZONE - E27 Commercial Bollard | IP65 | Textured Black

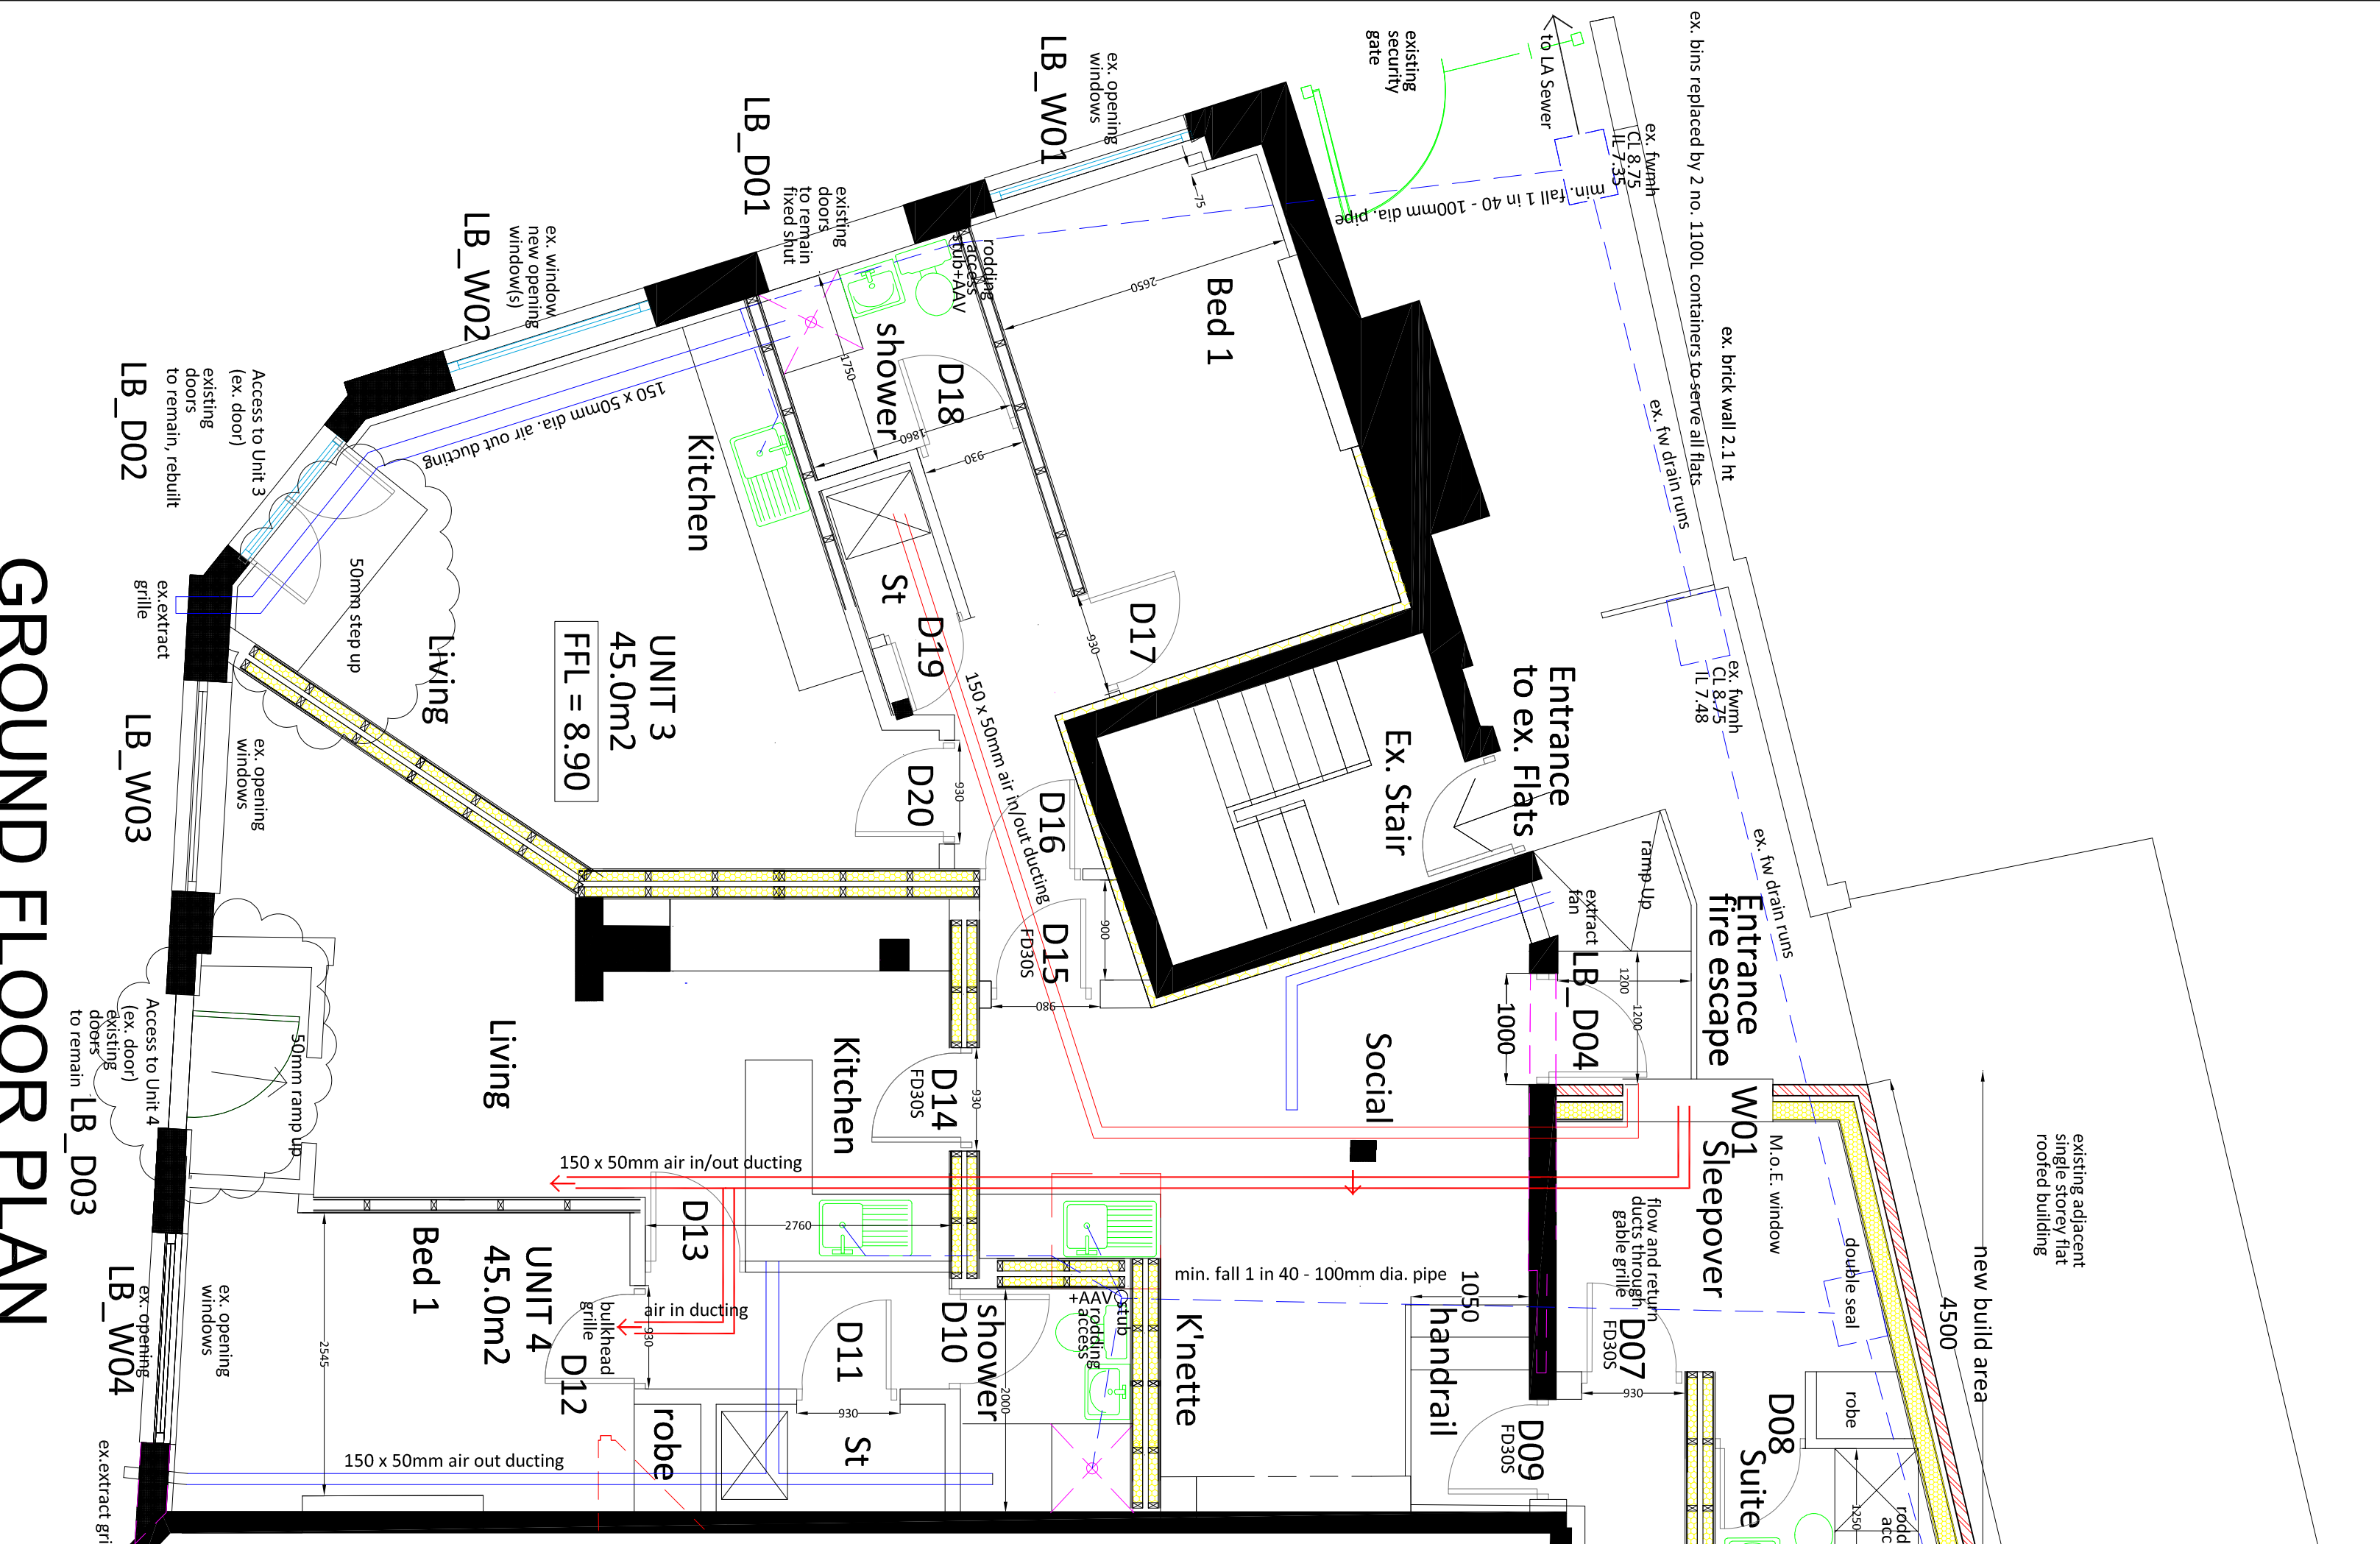

GROUND FLOOR PLAN



REVISION 8: Notes updated for planning, 07/02/23, JRG	
REVISION 7: Notes updated for planning, 07/02/23, JRG	
REVISION 6: Notes updated for planning, 07/02/23, JRG	
REVISION 5: Notes updated for planning, 07/02/23, JRG	
REVISION 4: Notes updated for planning, 07/02/23, JRG	
REVISION 3: Notes updated for planning, 07/02/23, JRG	
REVISION 2: Notes updated for planning, 07/02/23, JRG	
REVISION 1: Notes updated for planning, 07/02/23, JRG	
DATE	1/50
DATE	Jan. 25
DETAIL	Former White Hart Public House 1, East Street Havant - PO9 1AA
AUTHOR	General Arrangement - Floor Plans
DRAWING NO	23/201/BR01
PG	