


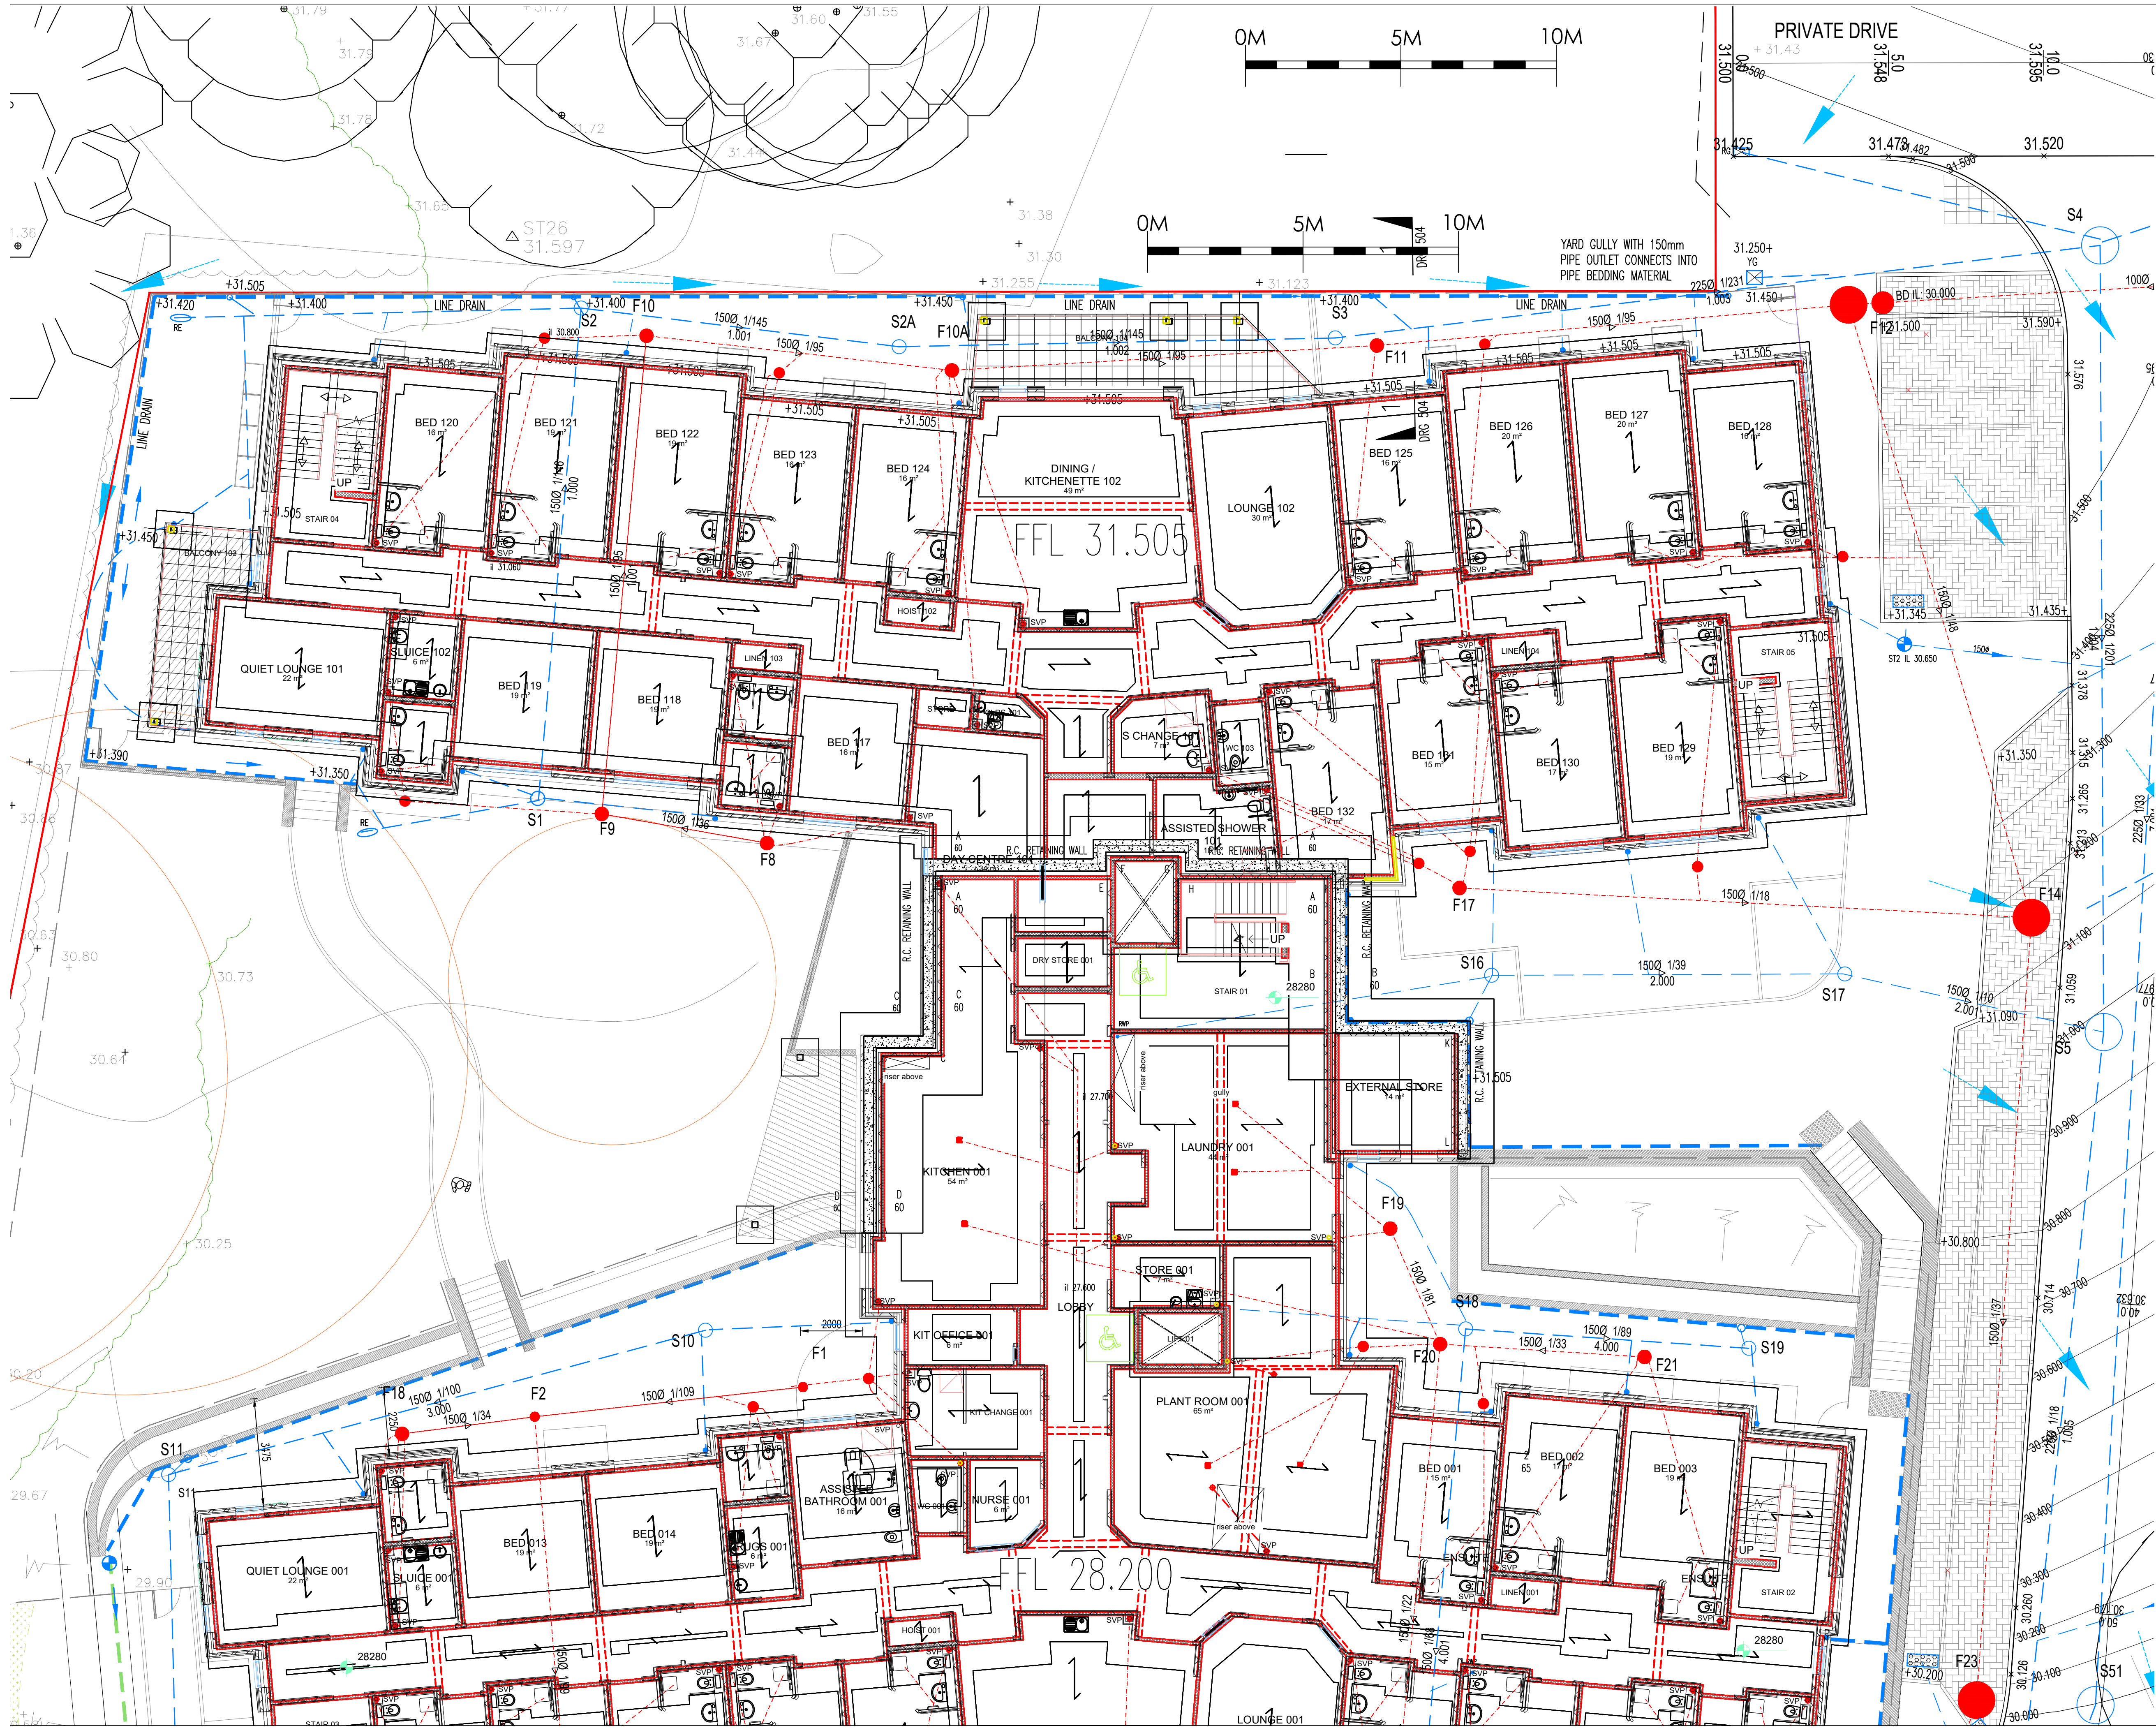

- NOTES**
1. DO NOT SCALE FROM THIS DRAWING. USE FIGURED DIMENSIONS ONLY. IF IN DOUBT ASK.
 2. ALL DIMENSIONS IN MILLIMETRES UNLESS NOTED OTHERWISE.
 3. THIS DRAWING IS TO BE READ IN CONJUNCTION WITH ALL RELEVANT ENGINEERS AND ARCHITECTS DRAWINGS AND SPECIFICATIONS.

LEGEND

- FOUL MANHOLE
- FOUL TYPE 3 INSPECTION CHAMBER PRIVATE W/IN RANGE 315 + 450 REFER TO SCHEDULE
- SIP SOIL AND VENT PIPE
- FG FLOOR GULLY WITH RODDABLE TRAP
- RODDING EYE PRIVATE
- SURFACE WATER TYPE 3 INSPECTION CHAMBER PRIVATE W/IN RANGE 450 MAX DEPTH 2.0m
- HYDROBRAKE FLOW CONTROL CHAMBER
- 150mm Ø LAND DRAIN
- SURFACE WATER DRAIN PRIVATE
- ACID LINE DRAIN WITH A15 CLASS LOAD GRATING, FLOODING POINTS AND SLOPS AT DISCHARGE POINTS
- SILT TRAP
- DISTRIBUTION CHAMBER TO DRAIN DRAINAGE BLANKET BELOW CAR PARK SIZE 50m x 70m x 150m WITH GEOTEXTILE SURROUND ON 10mm PIPE BEDDING
- ROAD GULLY
- YARD GULLY
- TOBERMORE HYDROPEDESTA 200 x100 60 PERMEABLE PAVING TO CAR PARK COLOUR TO ARCHITECT/CLIENT REQUIREMENTS
- SOS GEOLIGHT ATTENUATION SYSTEM
- EXISTING OVERLAND FLOW ROUTES
- POST CONSTRUCTION OVERLAND FLOW ROUTES

MANHOLE NO.	DIAMETER (mm)	TYPE	COVER LEVEL (m)	INVERT LEVEL (m)	DEPTH TO SOFFIT (m)	EASTING (m)	NORTHING (m)
S1	450	Type E	31.500	29.800	0.800	47332.803	107869.032
S2	450	Type E	31.500	29.748	1.891	47334.304	107865.222
S3	450	Type E	31.500	29.598	1.289	47346.573	107864.488
S4	1200	Type B	31.584	29.398	1.640	47337.185	107867.237
S5	1200	Type B	30.974	29.273	1.476	47337.303	107861.546
S6	1200	Type B	29.827	27.800	1.802	47339.303	107862.265
S7	1500	Type C	28.589	26.719	1.553	47362.857	107843.383
S8	1200	Type B	27.400	26.080	0.800	47365.624	107858.635
S9	450	Type E	28.240	27.600	0.480	47368.367	107873.334
S10	450	Type E	28.550	27.424	0.879	47371.037	107867.880
S11	450	Type E	29.080	27.142	1.713	47371.538	107847.286
S12	1350	Type C	28.860	26.850	1.678	47353.059	107847.072
S13	450	Type E	28.250	27.200	0.900	47352.863	107851.687
S14	450	Type E	28.250	26.895	1.205	47356.869	107851.607
S15	450	Type E	31.500	30.400	0.900	47353.656	107867.733
S16	450	Type E	31.333	30.186	1.017	47364.972	107863.746
S17	450	Type E	28.250	27.200	0.900	47352.771	107867.237
S18	450	Type E	28.250	27.000	1.000	47356.876	107871.751
S19	450	Type E	28.250	27.550	0.550	47366.287	107862.803
S20	1350	Type C	31.584	30.325	1.084	47370.146	107871.286
S21	1200	Type B	29.995	28.500	1.271	47373.037	107866.271
S22	1200	Type B	28.610	26.775	1.619	47380.235	107847.244
S23	450	Type E	31.484	28.677	1.657	47364.538	107863.979
S24	450	Type E	28.250	27.500	0.800	47357.446	107861.505
S25	315	Type E	28.250	27.400	0.700	47352.816	107866.550
S26	315	Type E	28.250	27.214	0.886	47352.135	107863.184
S27	450	Type E	28.250	27.000	1.000	47358.180	107854.155
S28	450	Type E	28.250	26.500	1.500	47356.235	107854.180
S29	450	Type E	28.515	26.200	2.145	47354.697	107847.474
S30	450	Type E	28.062	26.050	1.862	47346.335	107850.605
S31	450	Type E	30.800	30.150	0.500	47332.288	107868.007
S32	450	Type E	30.800	30.000	0.800	47334.873	107868.846
S33	450	Type E	31.500	29.607	1.513	47326.413	107864.533
S34	450	Type E	31.500	29.500	1.754	47340.099	107864.474
S35	1200	Type B	31.500	28.433	1.817	47366.093	107855.529
S36	1200	Type B	31.127	28.300	1.877	47373.979	107865.609
S37	1200	Type B	28.858	27.400	1.300	47364.630	107848.273
S38	450	Type E	31.504	30.000	1.354	47355.574	107866.565
S39	450	Type E	28.250	27.547	0.553	47378.547	107866.000
S40	450	Type E	28.250	27.350	0.750	47356.342	107875.604
S41	450	Type E	28.250	27.000	0.800	47355.145	107871.697
S42	450	Type E	28.250	27.500	0.600	47358.827	107871.473
S43	250	Type E	31.800	30.300	0.700	47386.544	107868.478
S44	1200	Type B	29.749	28.300	1.299	47369.213	107861.432
S45	450	Type E	31.480	28.733	1.600	47358.228	107863.219

A	ADJUSTED TO SUIT REVISED ROAD ALIGNMENT AND ON SITE SURVEY OF EXISTING SYSTEM	RN
06.12.24	PLANNING ISSUE	RN
08.11.24		
REVISION		
DATE		CHECKED

Client: ANAVO DEVELOPMENTS LIMITED

Project Title: HAVANT : HAVANT CARE HOME BARTONS ROAD, HAVANT

Drawing Title: PROPOSED DRAINAGE LAYOUT SHEET 1 OF 4

Drawn By: RN	Scales: 1:100MM1	Rev: A
Date: APRIL 2024	Drawing Number: 11063-500P	
Checked By: ANR		
Date: APRIL 2024		

Drawing Status: PLANNING

NJP UK
NJP Consulting Engineers Limited
20 St Andrews Crescent
Cardiff CF10 3DD
Tel: 029 2072 9500
Email: info@njpuk.com
Web: www.njpuk.com