




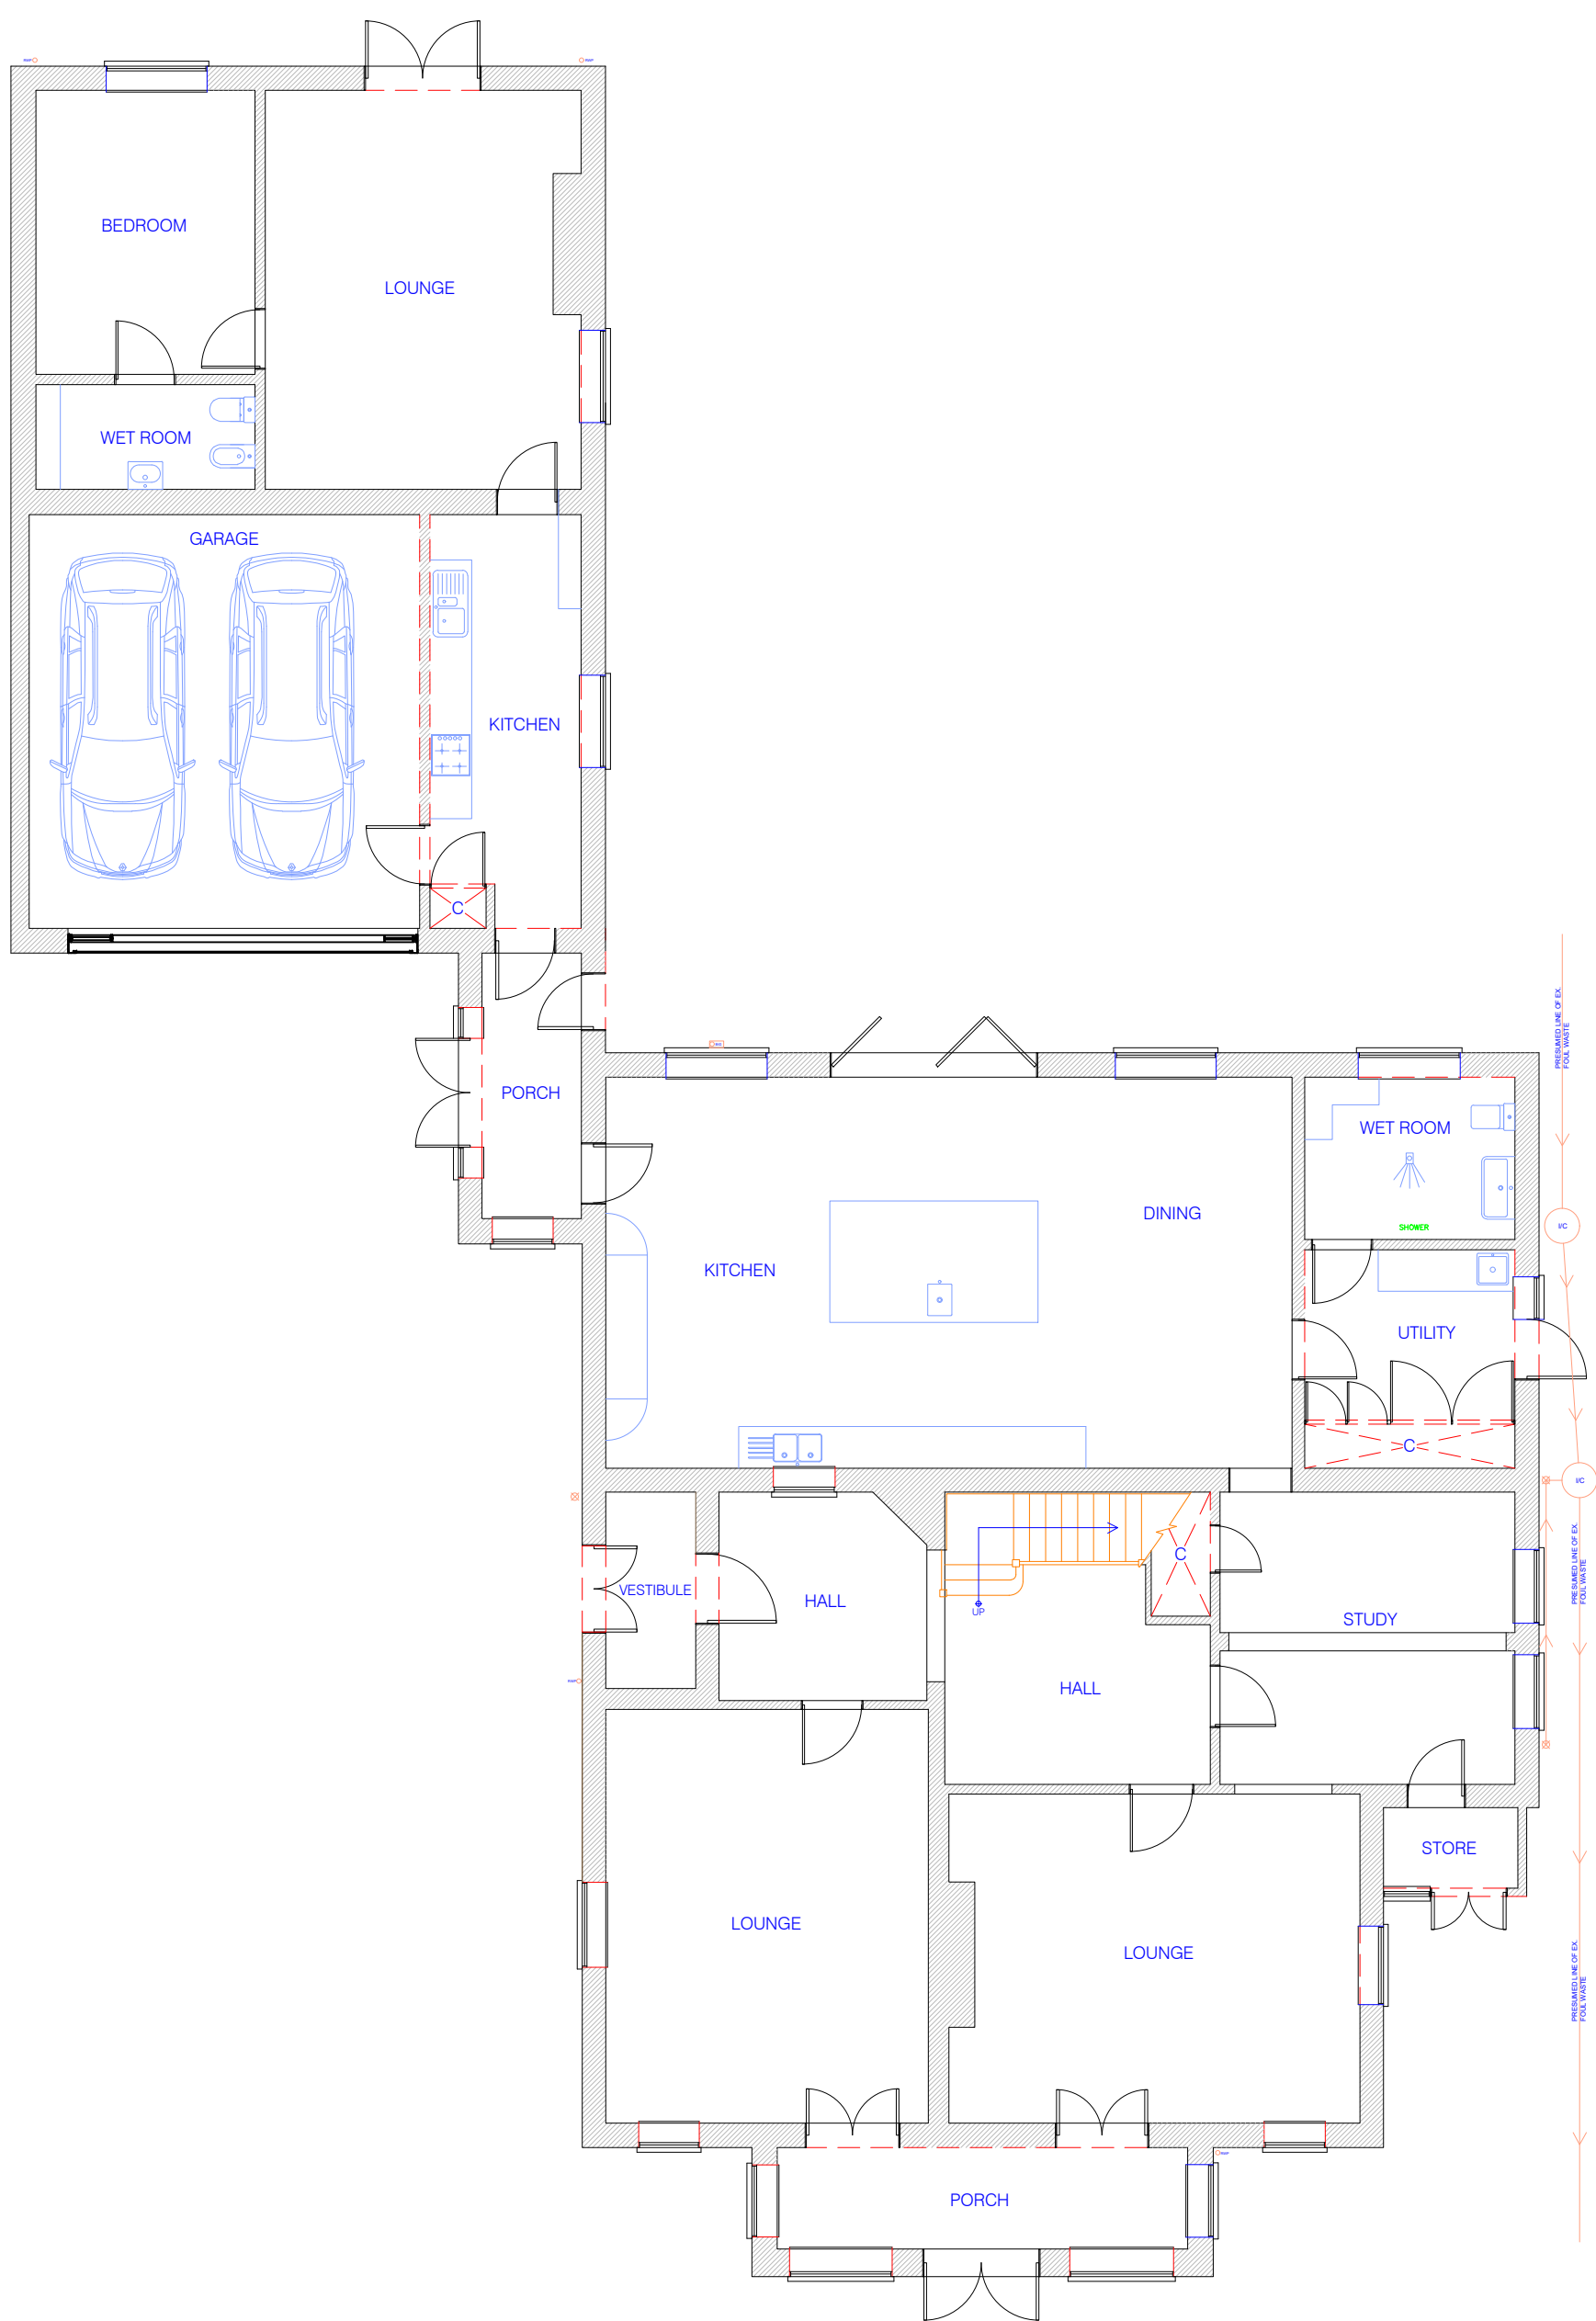


1 EXISTING GRD FLOOR PLAN
1:100

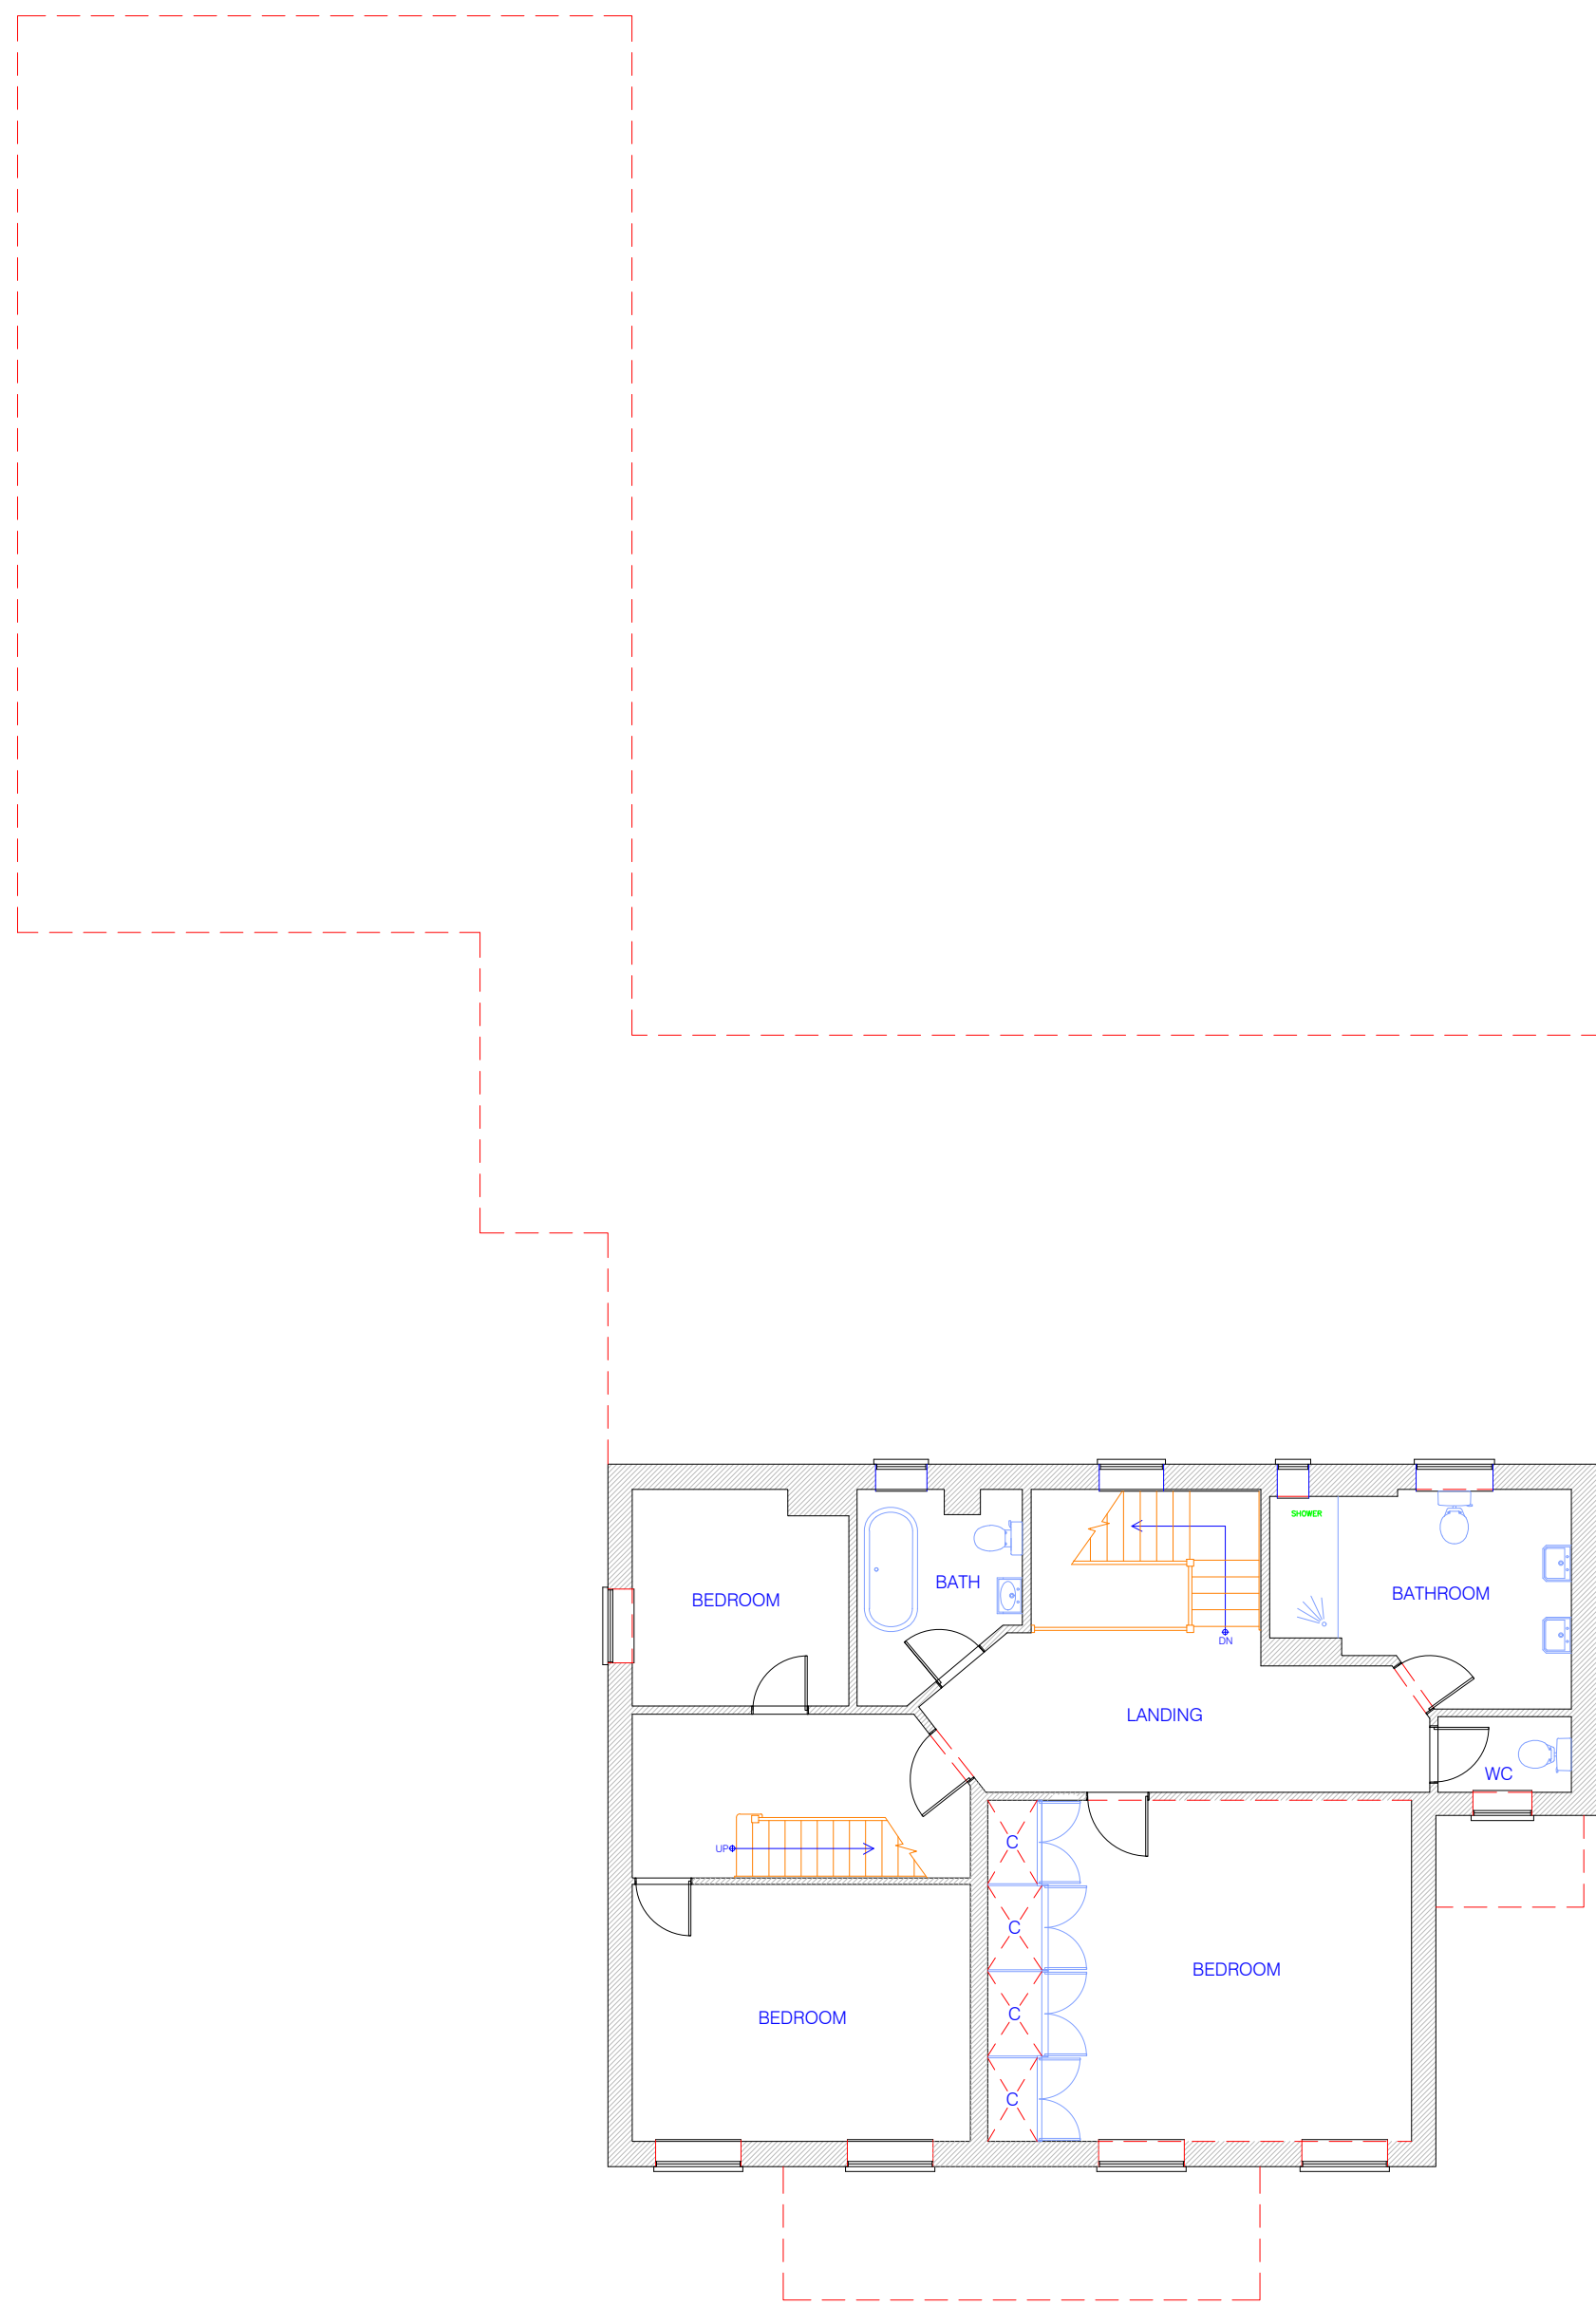


2 EXISTING FIRST FLOOR PLAN
1:100

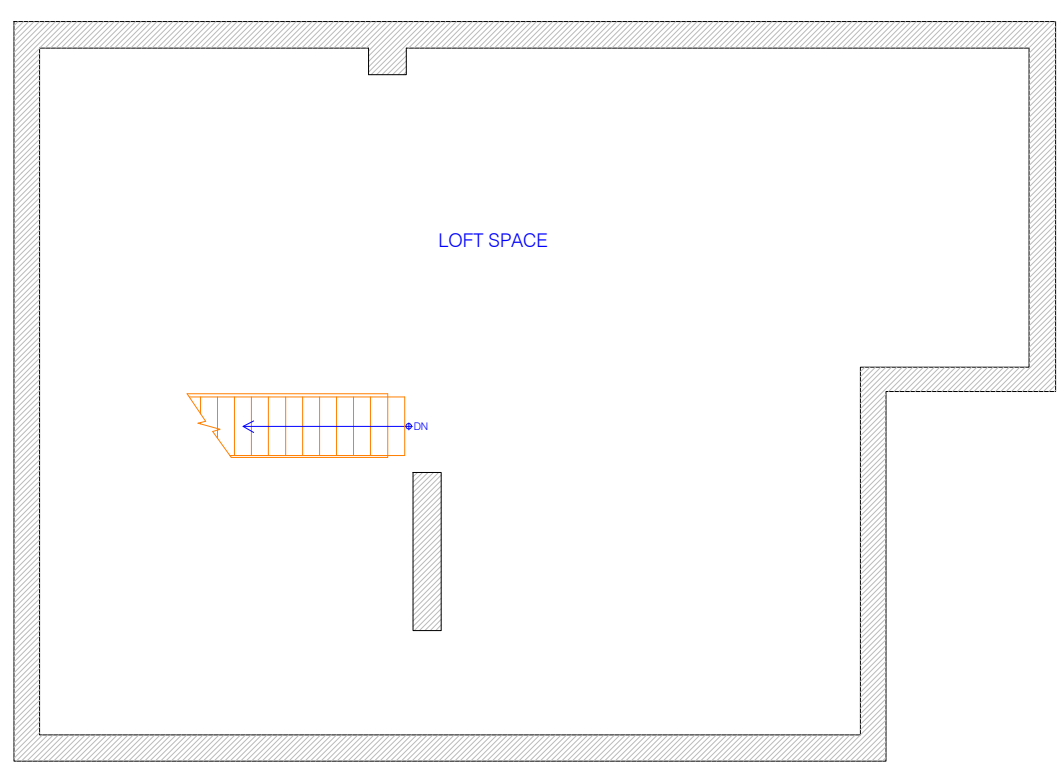


3 EXISTING SECOND FLOOR PLAN
1:100

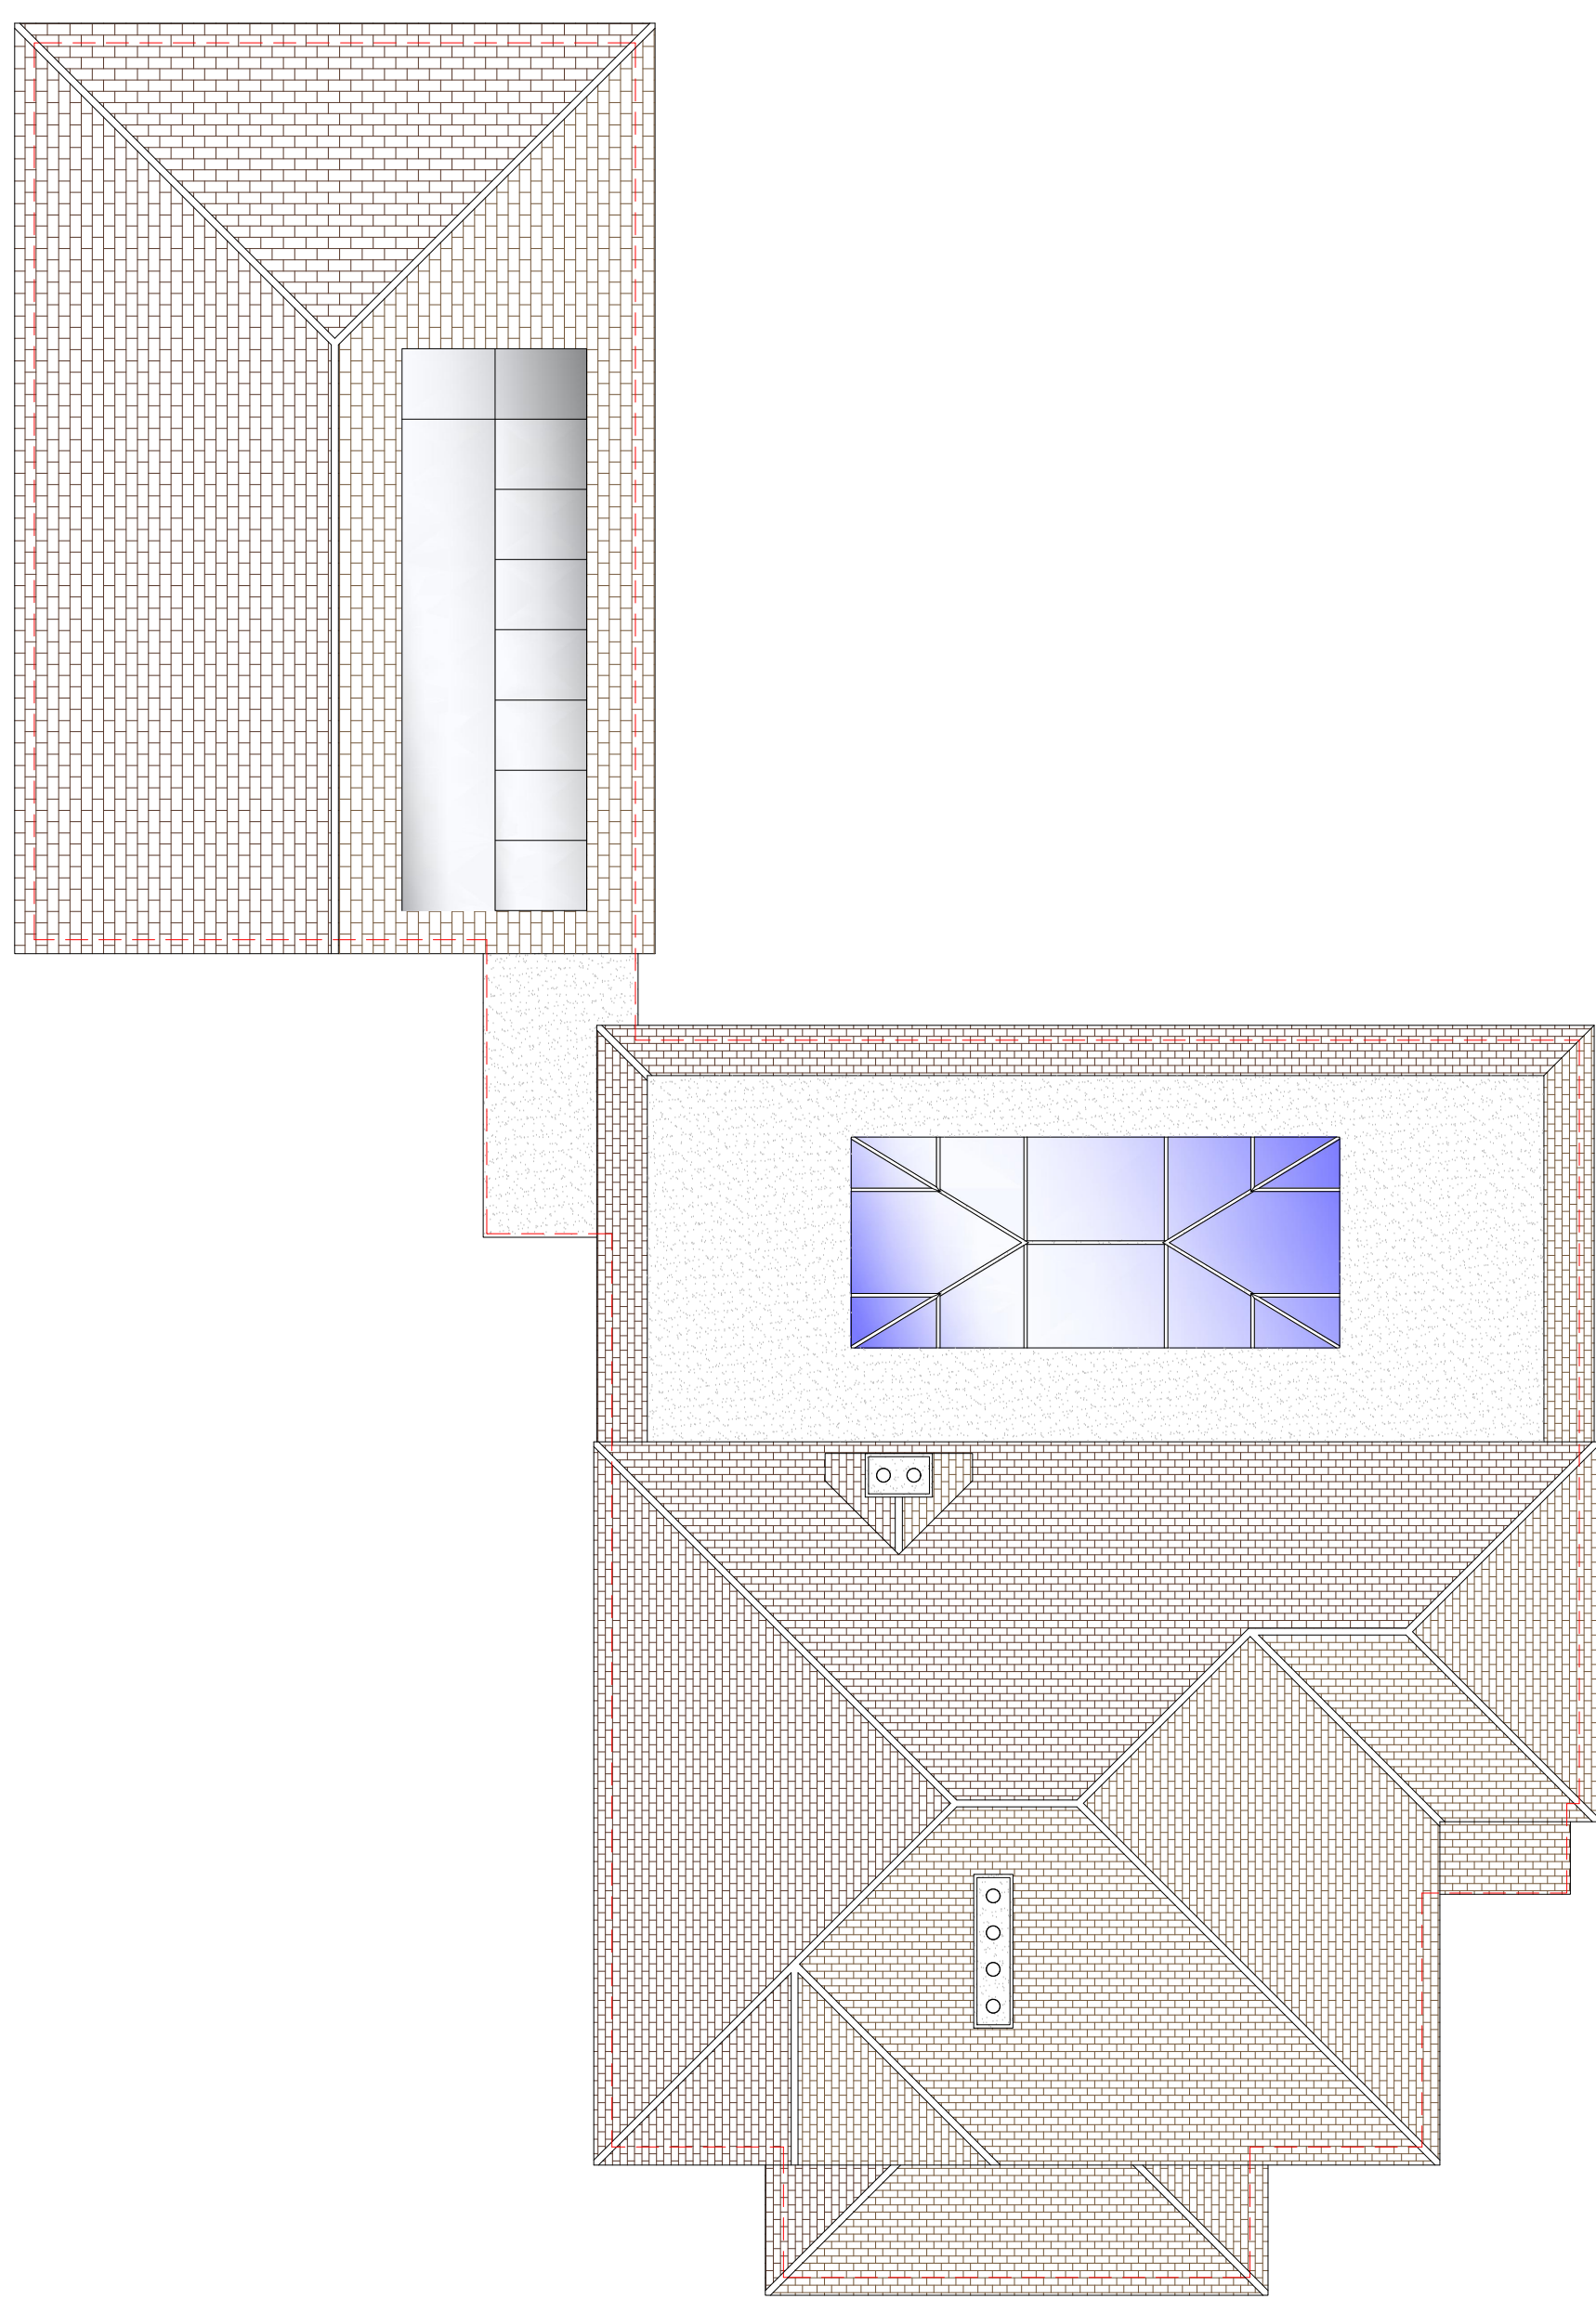


4 EXISTING ROOF PLAN
1:100

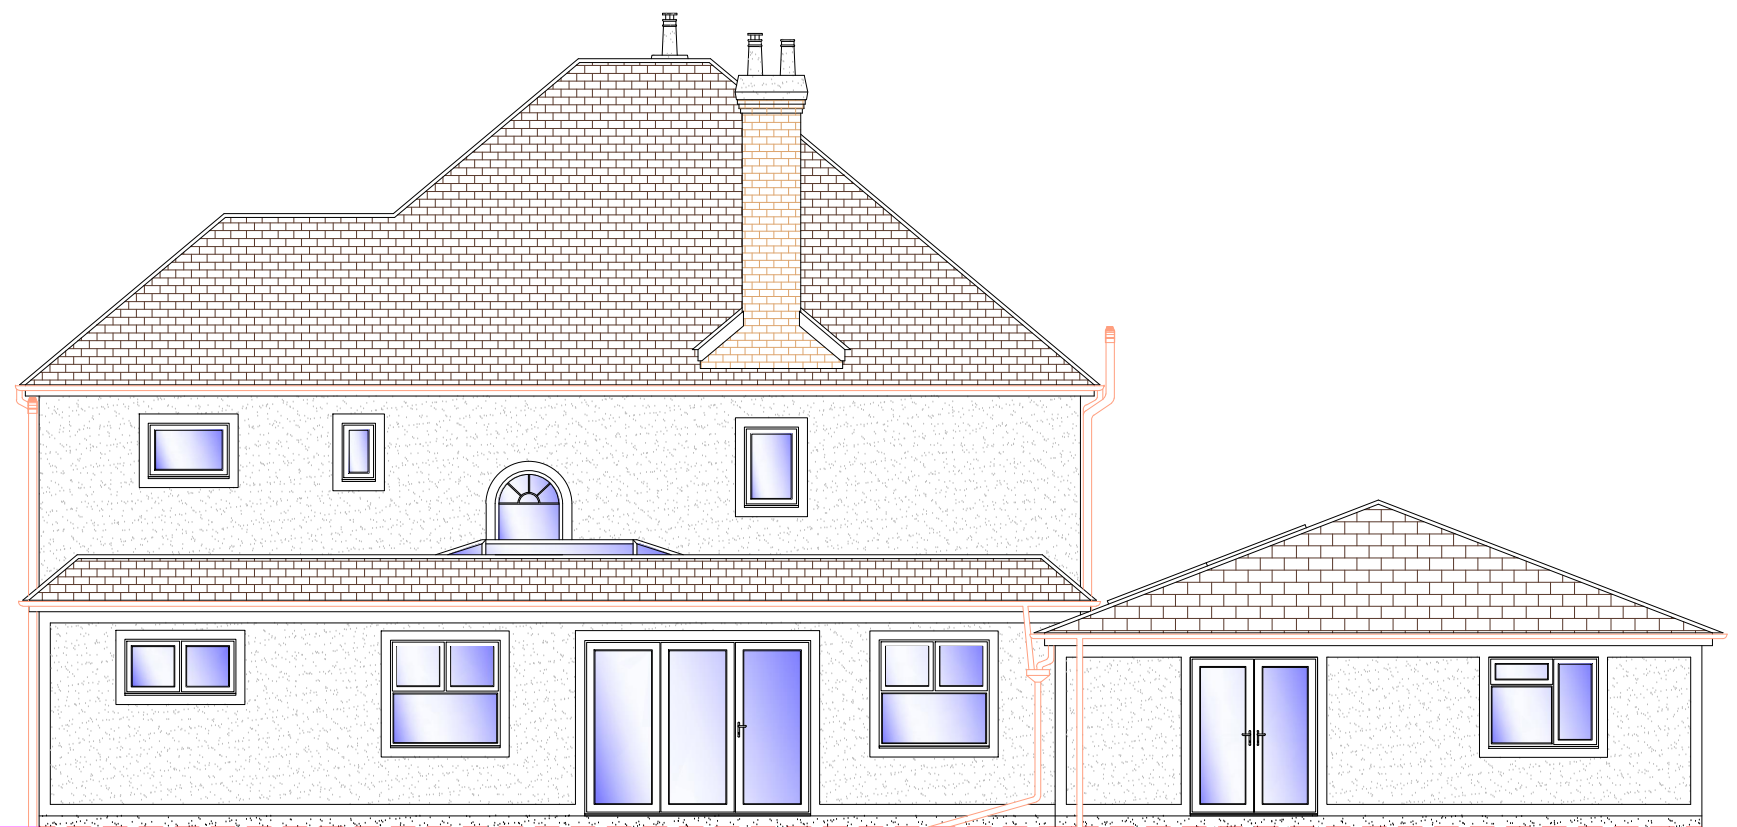


5 EXISTING SIDE ELEVATION
1:100

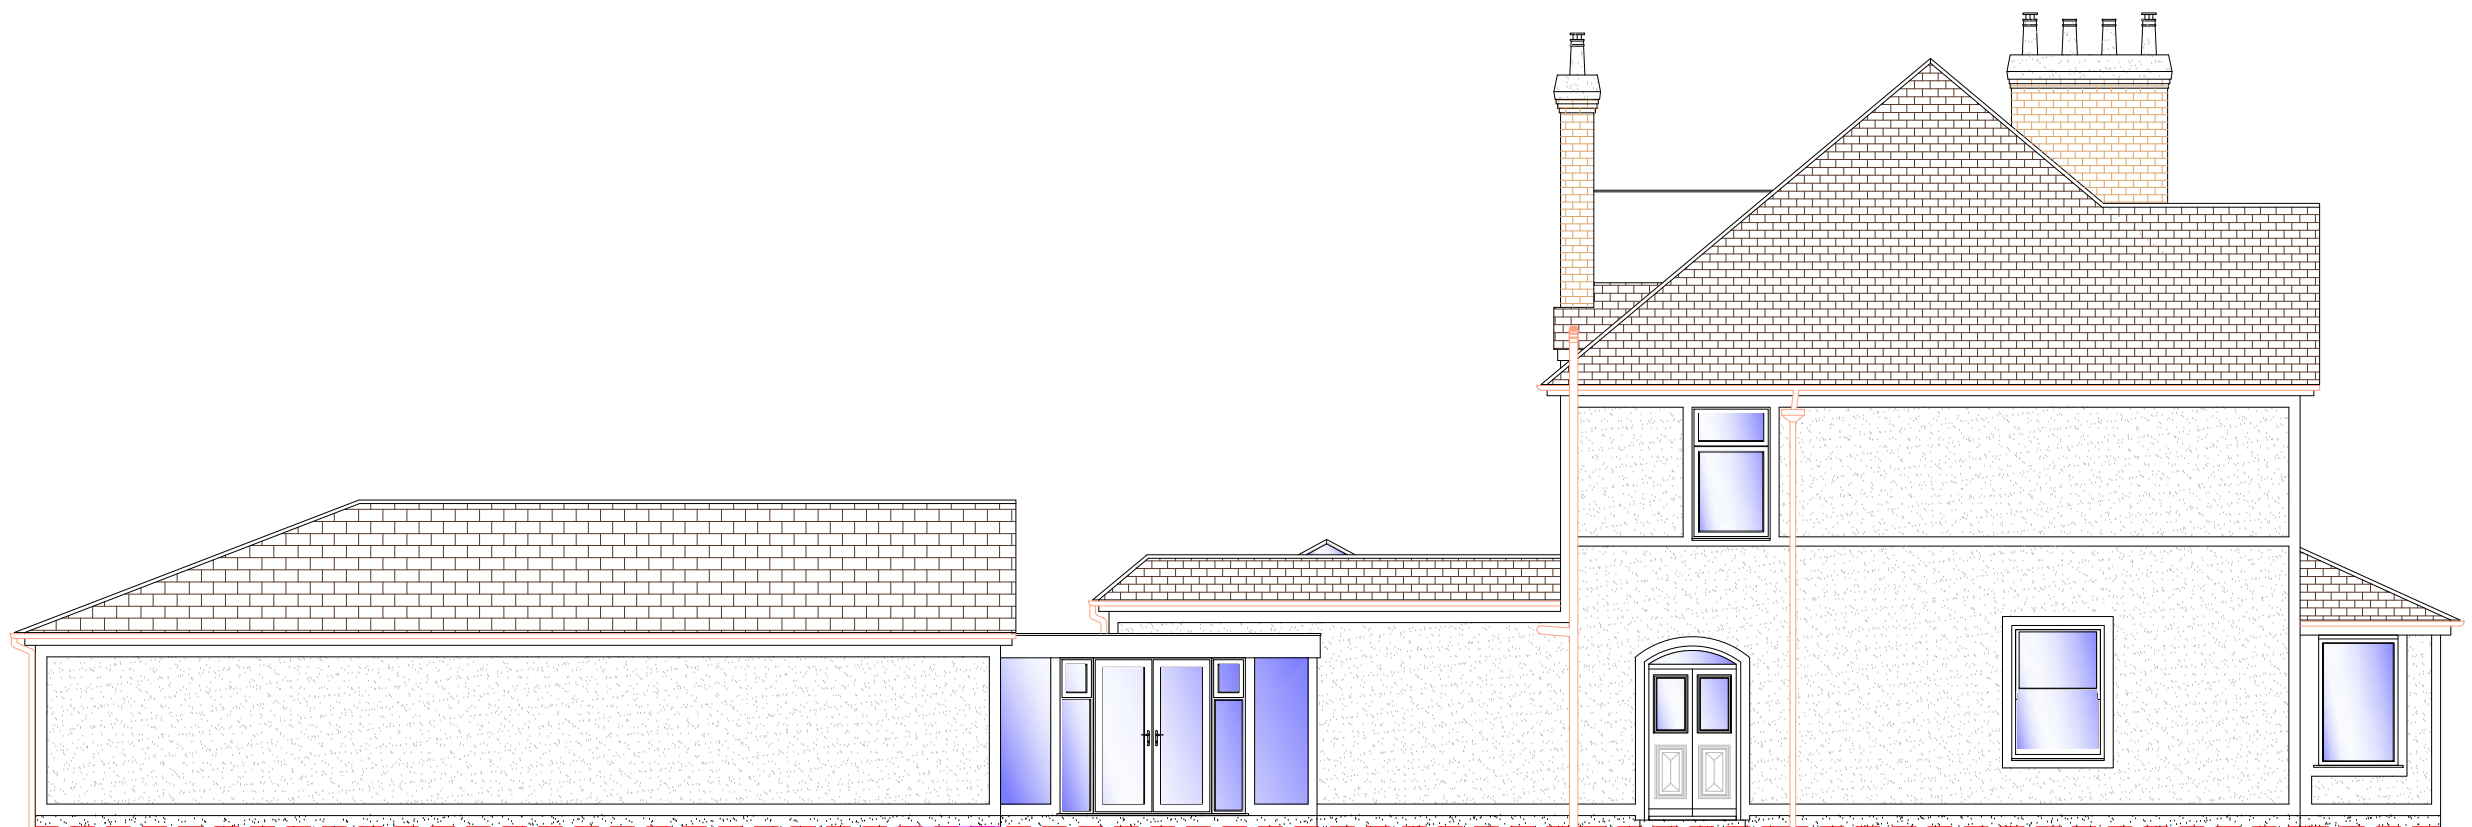

6 EXISTING FRONT ELEVATION
1:100

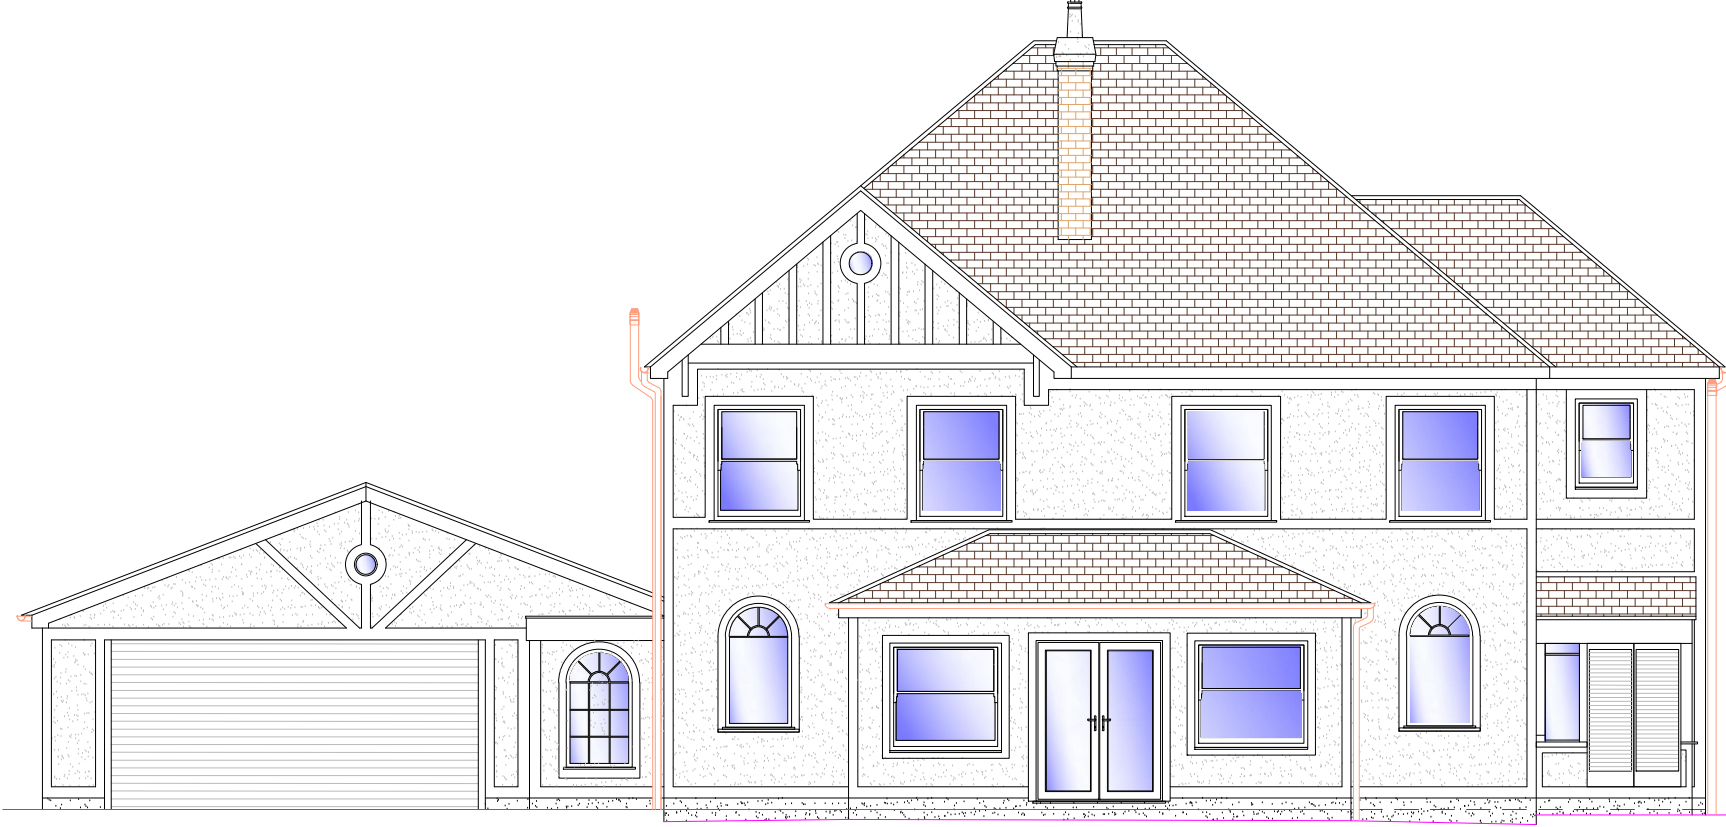

7 EXISTING SIDE ELEVATION
1:100

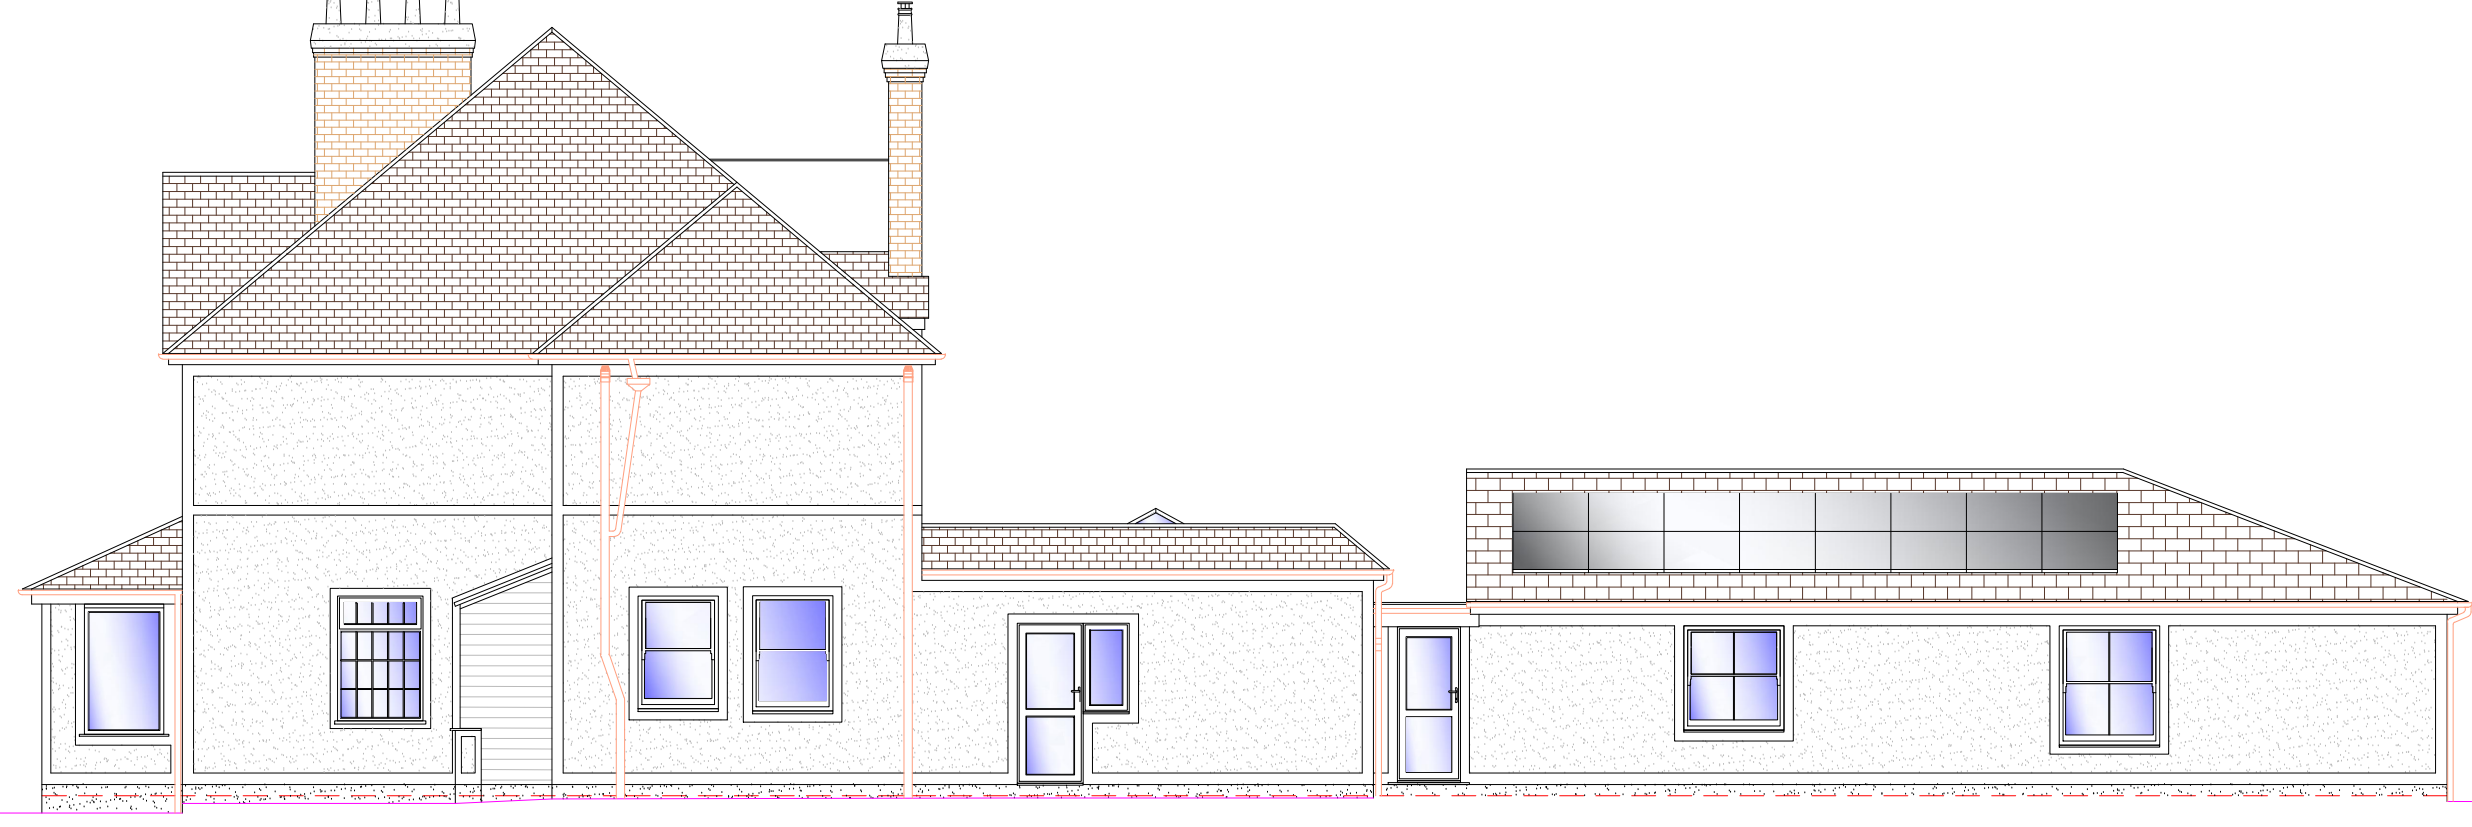

8 EXISTING REAR ELEVATION
1:100

1:100

2m 0 2m 4m 6m 8m 10m

1:50

1m 0 1m 2m 3m 4m 5m

BRN
1

DENOTES ATTACHED BUILDING REGULATION NOTES
DENOTES ITEM No.

DETAILS AND DIMENSIONS OF ALL LEVELS OF PROPOSED PLANS TO BE CHECKED ON SITE BY APPOINTED CONTRACTOR PRIOR TO ANY COMMENCEMENT/ORDERING OF MATERIALS OF WORK. ANY QUERIES, VARIATIONS OR DISCREPENCIES DIRECTED TO CLIENT - DM DESIGNS ACCEPTS NO RESPONSIBILITY IN ANY PART ON DRAWINGS UNLESS OTHERWISE AGREED PRIOR.

NOTE:
DRAWING:PEARSON_01A TO BE USED IN CONJUNCTION WITH ASSOCIATED BUILDING REGULATIONS NOTES PEARSON/BRN.
DIRECTIONAL NORTH ARROW SHOWN ON BLOCK & LOCATION PLANS PEARSON/BLP.

MODIFICATIONS

TITLE

CUSTOMER

DRAWN BY:

ISSUE:

LOFT CONVERSION AND SINGLE STOREY EXTENSION

'DOLPHIN HEIGHTS' 172 SEAFRONT,
HAYLING ISLAND, HAVANT, PO11 9HP

DM designs

DRAWING NO:
PEARSON_01A

SCALE:

DATE:

REVISION:

1 OF 3

VARIES:

08.08.2023

A

A0