


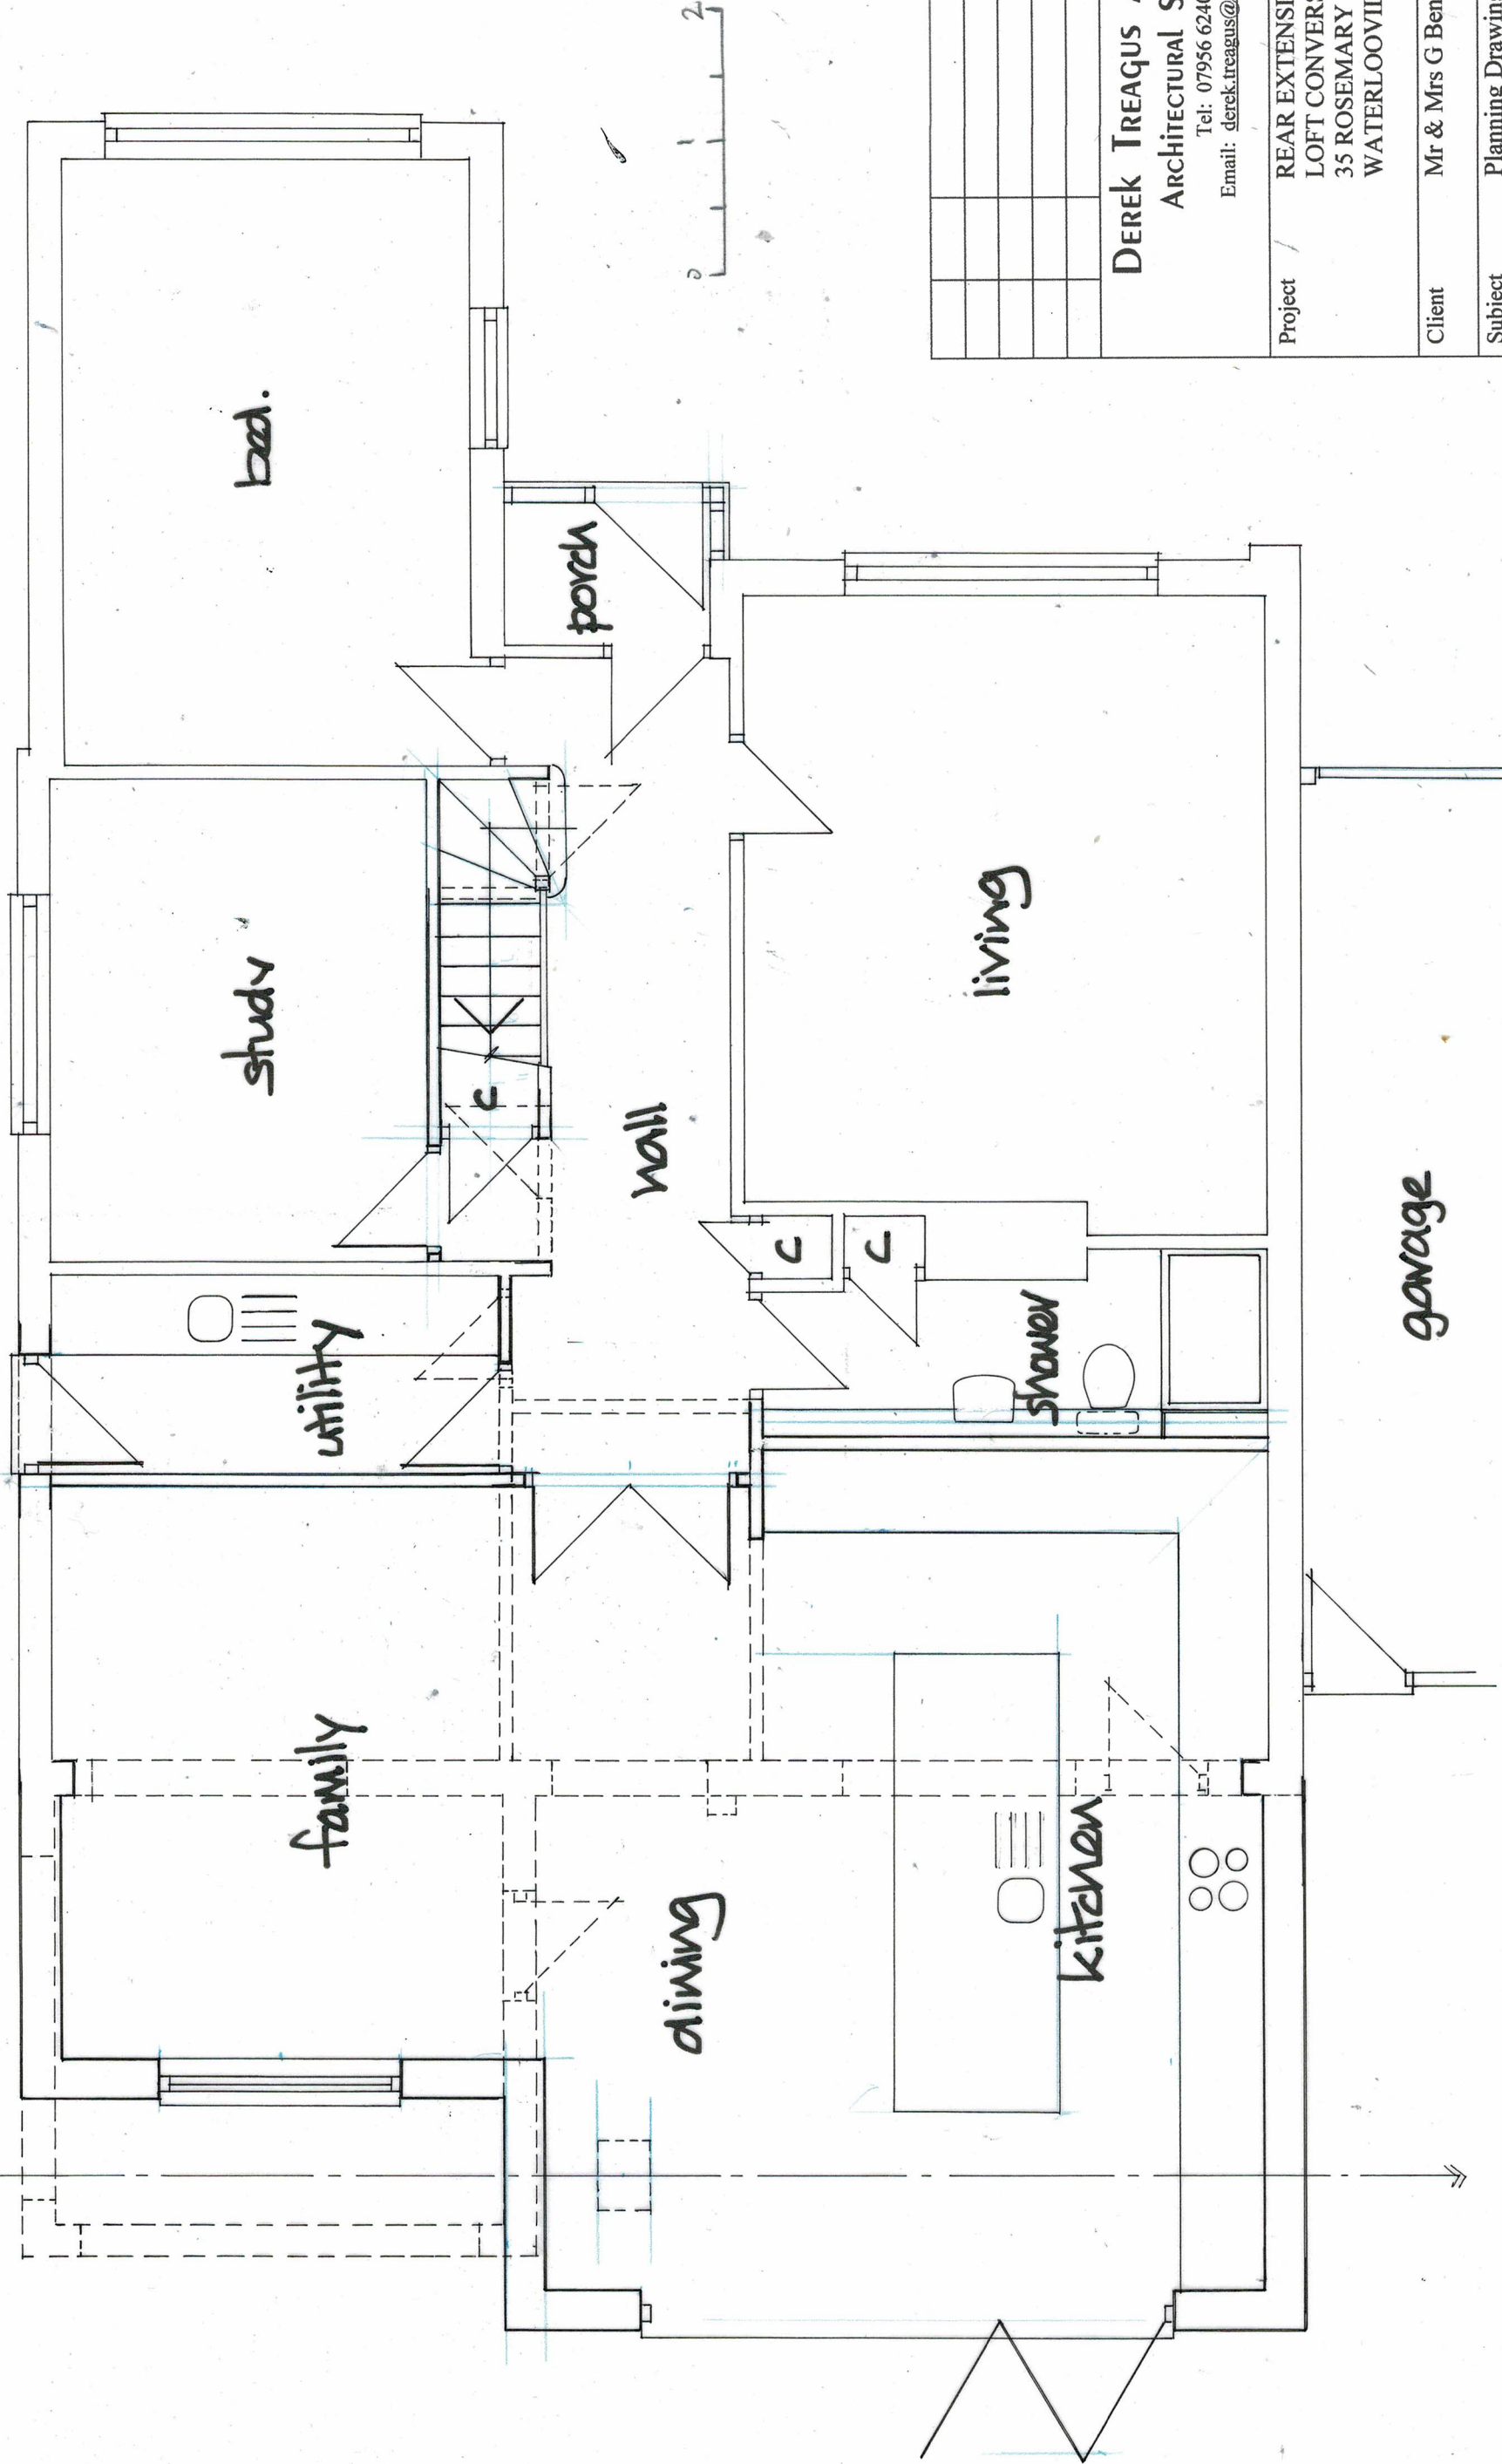

Derek Treagus Associates
ARCHITECTURAL SERVICES
Tel: 07956 624094
Email: derek.treagus@gmail.com

Project / REAR EXTENSION &
LOFT CONVERSION AT
35 ROSEMARY WAY,
WATERLOOVILLE, HAMPSHIRE.

Client Mr & Mrs G Benford

Subject Planning Drawing
Proposed Ground Floor Plan

Date: Aug 2023 Scale: 1: 50, 1:100

Rev: Drg. No. 23/343/02

- Copyright reserved.
- All dimensions are to be site confirmed and should not be scaled unless for Planning purposes.
- Verify all queries with the office.