



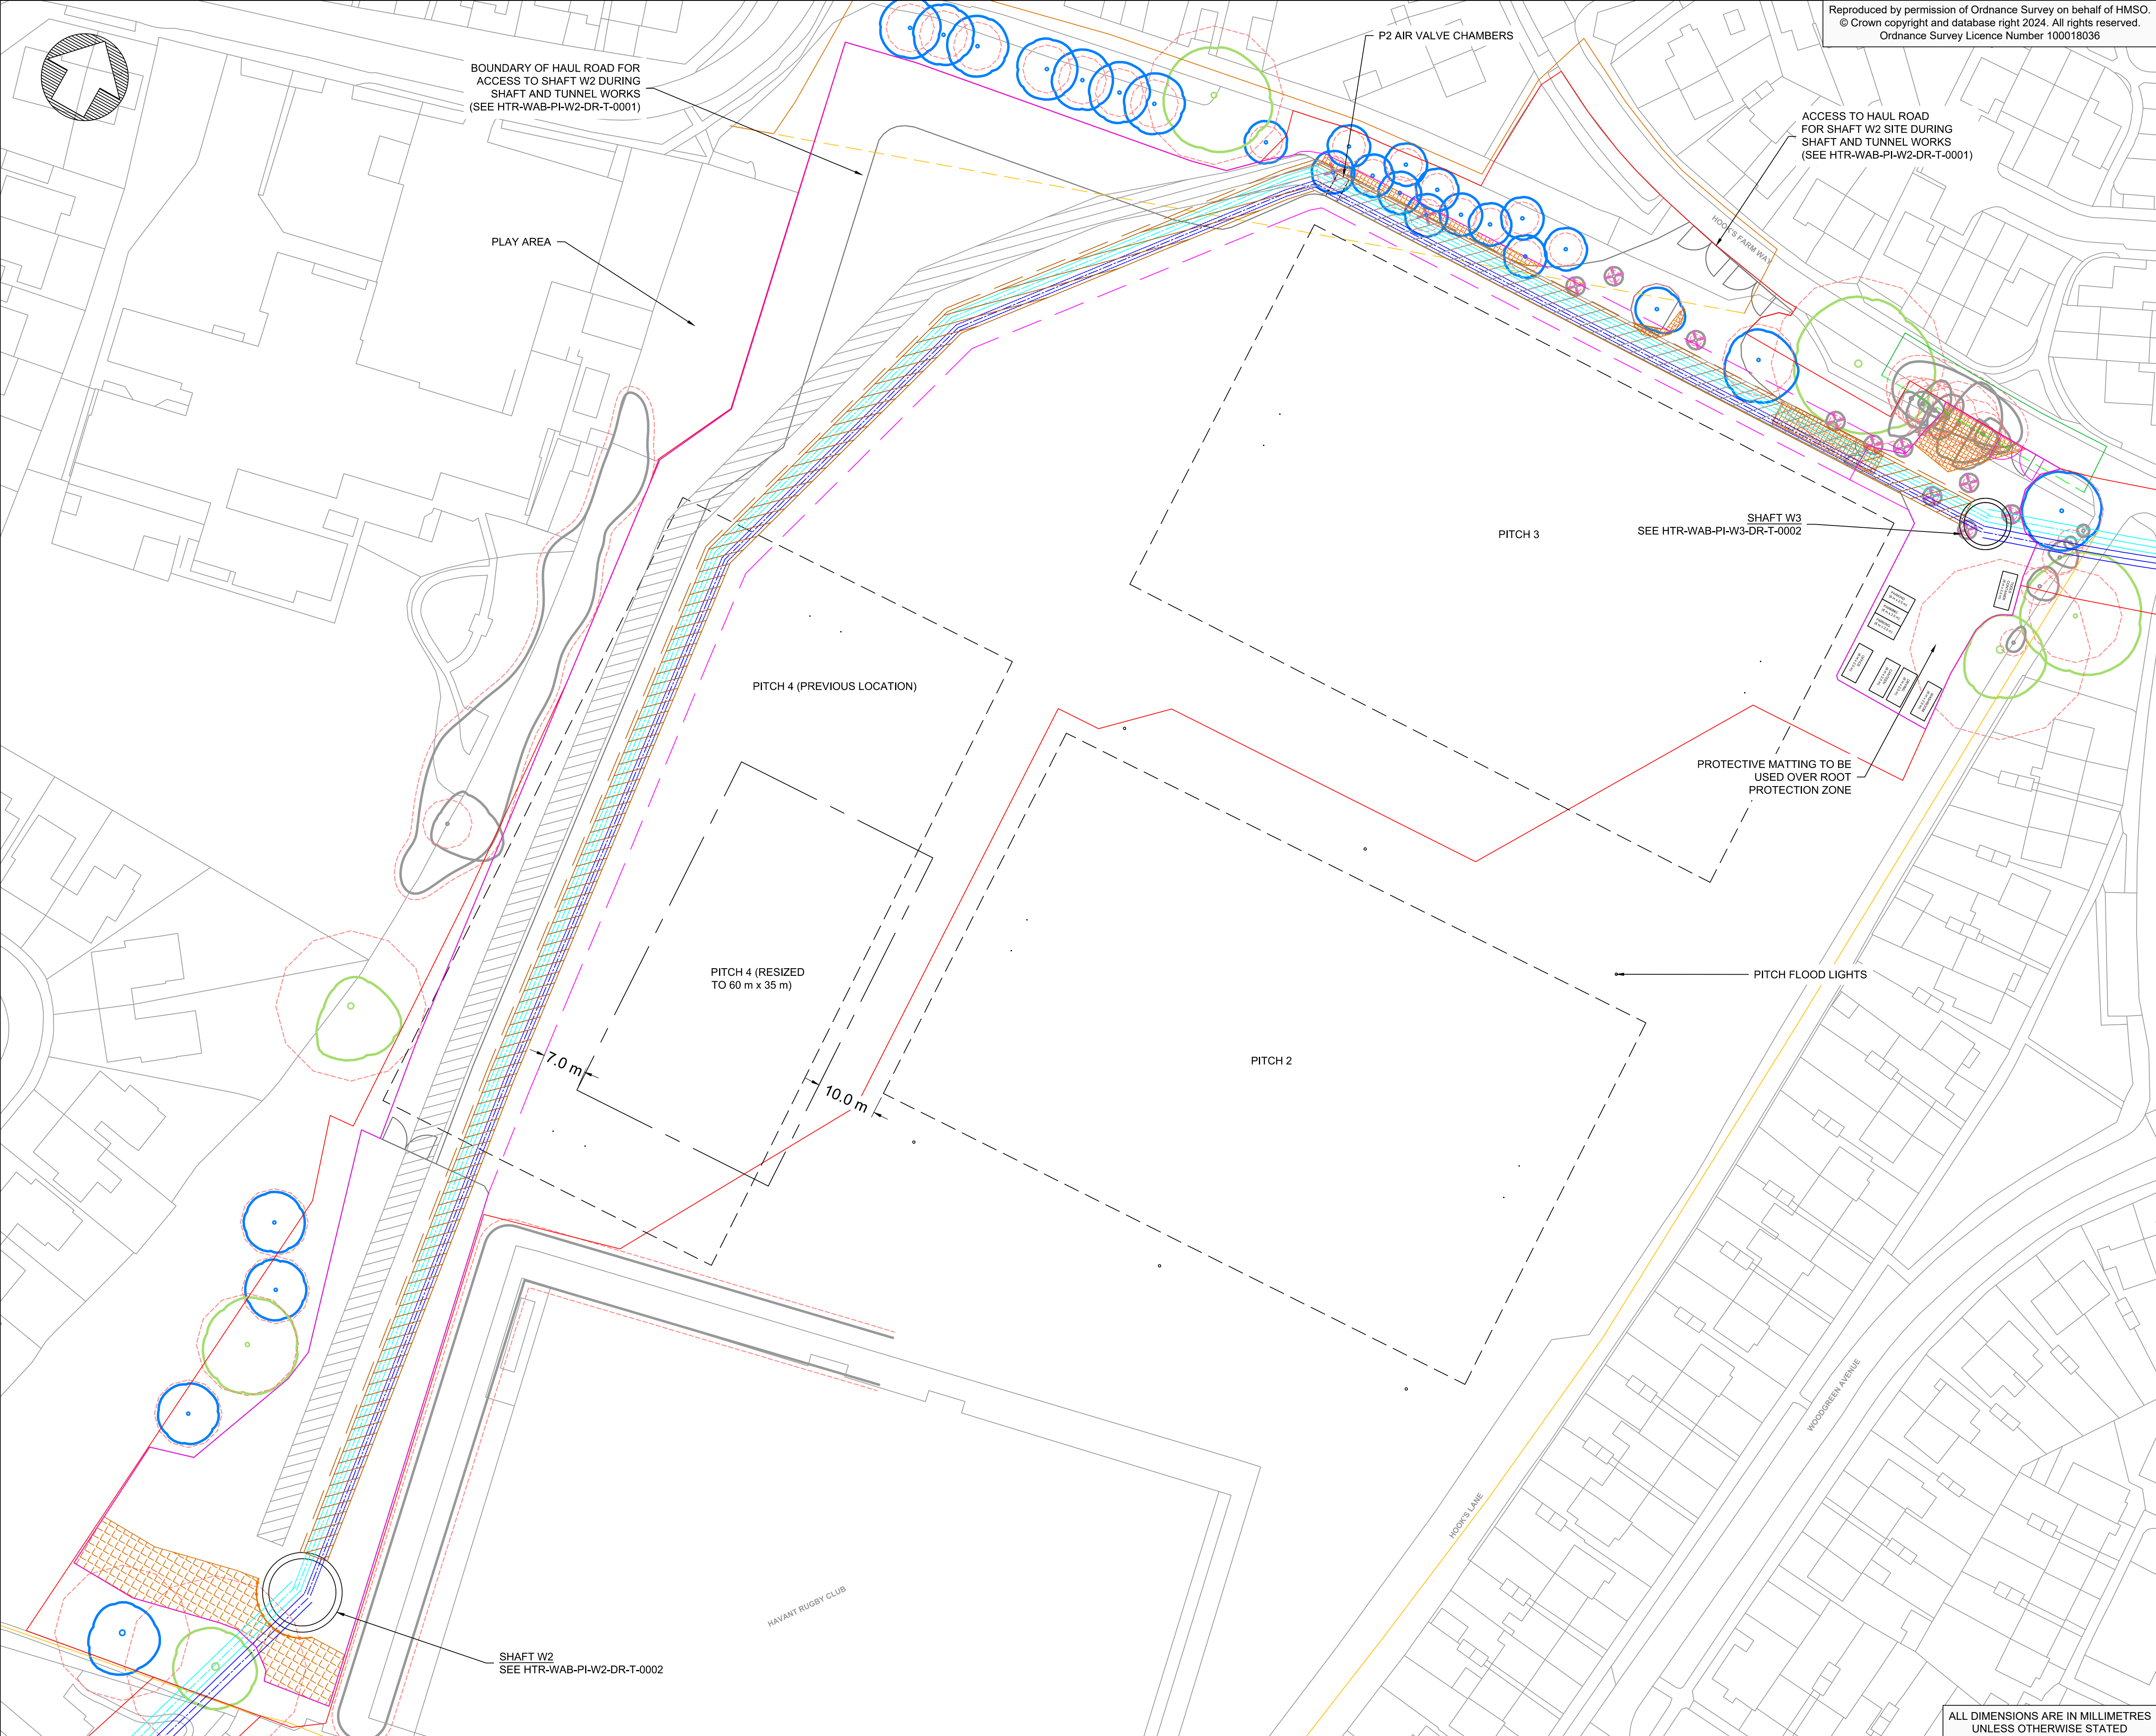


Reproduced by permission of Ordnance Survey on behalf of HMSO.
© Crown copyright and database right 2024. All rights reserved.
Ordnance Survey Licence Number 100018036

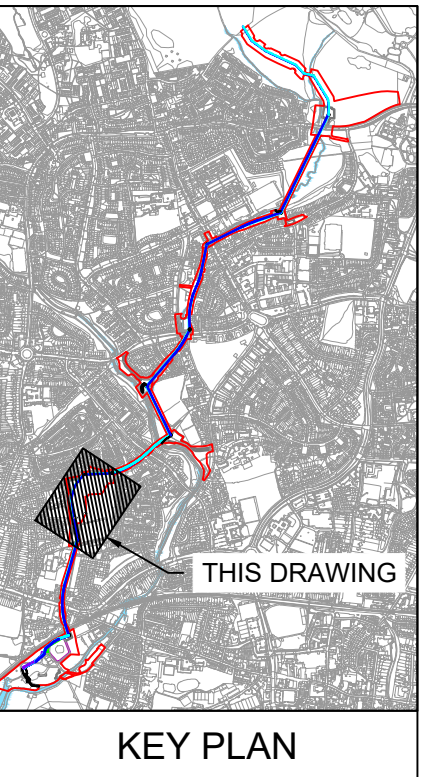

- Notes:
1. THE TEMPORARY SITE AREAS SHOWN ARE ONLY FOR OPEN CUT CONSTRUCTION OF SECTION P2 PIPELINES.
 2. FOR TEMPORARY SITE COMPOUNDS AT SHAFTS W2 AND W3 FOR CONSTRUCTION OF SECTIONS P1 AND P3 SEE HTR-WAB-PI-W1-DR-T-0001 AND HTR-WAB-PI-W1-DR-T-0003 RESPECTIVELY.
 3. 4 NR. 90 mm DUCTS TO BE INSTALLED ADJACENT TO OPEN CUT PIPELINES (SEE HTR-WAB-PI-ZZ-DR-W-0006). TEMPORARY DRAIN PITS TO BE INSTALLED AT CIRCA 50 m SPACING (OMITTED FOR CLARITY).

- FILL PIPELINE
- RETURN PIPELINE
- CONSTRUCTION SITE HOARDING
- TEMPORARY SITE FENCING
- OPEN CUT TRENCH AREA
- HAUL ROAD
- SHALLOW TRENCH FOR DUCT INSTALLATION
- REDLINE BOUNDARY
- RUGBY PITCH BOUNDARY (EXISTING)
- RUGBY PITCH BOUNDARY (RESIZED)
- PUBLIC RIGHT OF WAY
- PUBLIC RIGHT OF WAY CLOSURE
- PROPOSED PUBLIC RIGHT OF WAY DIVERSION
- FOOTPATH CLOSURE
- PROPOSED FOOTPATH DIVERSION
- ROOT PROTECTION MATTING
- CATEGORY A TREE
- CATEGORY B TREE
- CATEGORY U TREE
- CATEGORY C TREE
- ROOT PROTECTION AREA
- TREE TO BE TRANSPLANTED

 

P08	JT	BP	BC	MODIFIED P2 PIPELINE ROUTE	13/09/24
P07	JT	BP	BC	PLANNING VERSION	03/05/24
P06	JT	BP	BC	INCLUSION OF SHAFT/TUNNEL HAUL ROAD	23/02/24
Rev	Drn	By	Ckd	App	Date

WARD & BURKE

Drawing Suitability:
APPROVED FOR DETAILED DESIGN

Status:
A4

Contractors Drawing Number:
HTR-WAB-PI-P2-DR-T-0002

Telephone: Havant (023) 9249 9888
Fax: Havant (023) 9245 3632
Website: www.portsmouthwater.co.uk
Registered Office: PO Box 8 West Street
Havant Hampshire PO9 1LG
REGISTERED IN ENGLAND No. 2536455

Date:
13/09/2024

Scale:
1:500

Sheet:
01 of 01

Sheet Size:
A1

Project Title:
HAVANT THICKET RESERVOIR

Drawing Title:
BEDHAMPTON TO HTR PIPELINE
SECTION P2
OPEN CUT SITE PLAN

Portsmouth Water Drawing Number:
P08

Rev:
P08

ALL DIMENSIONS ARE IN MILLIMETRES
UNLESS OTHERWISE STATED