


Note:
Do not Scale from this Drawing (except for planning approval).
All dimensions are in millimetres and to be checked on site.
All Dimensions relating to subcontractors or suppliers work
must be checked and agreed between the main contractor and
the sub-contractors and suppliers.




PROPOSED REAR ELEVATION
SCALE 1:100

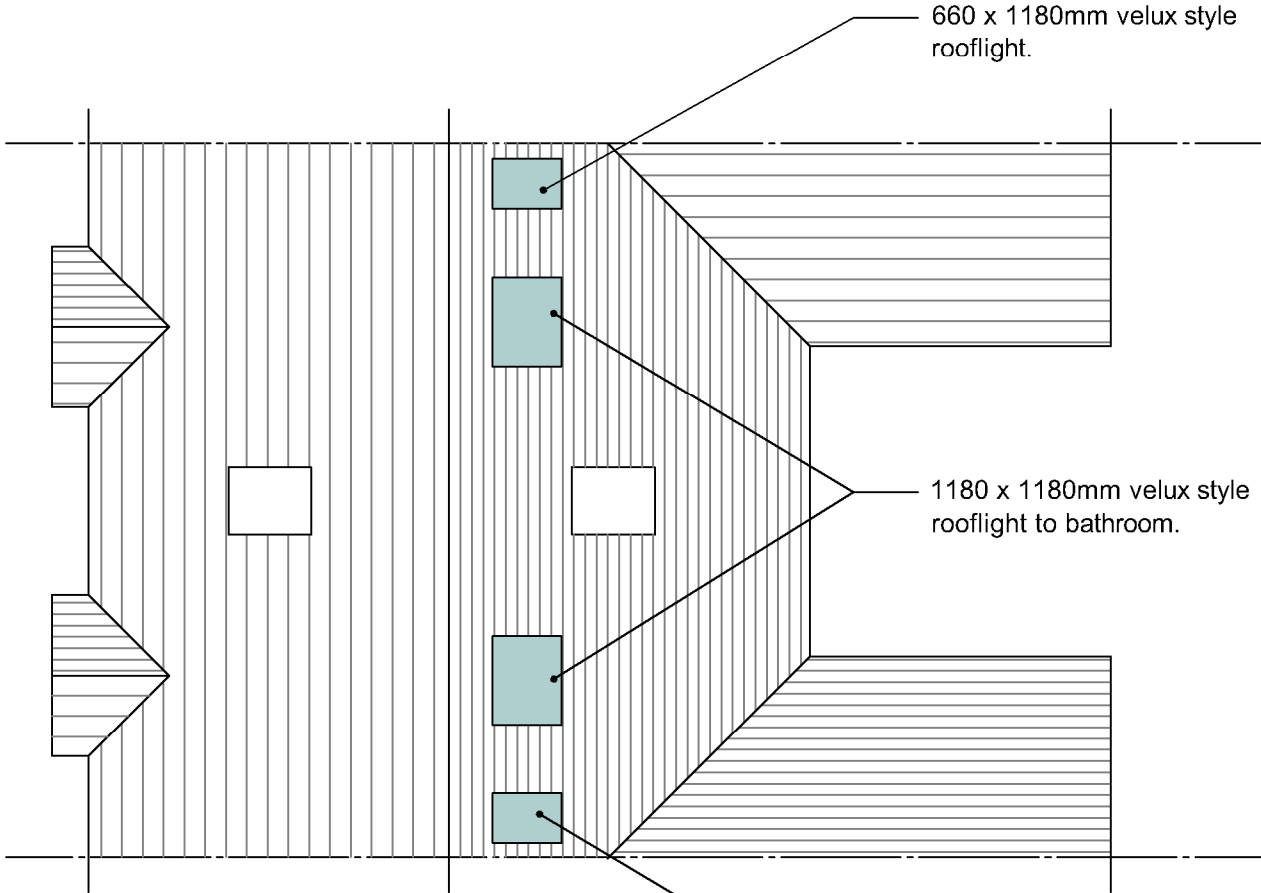

PROPOSED ROOF PLAN
SCALE 1:100

SCALE BAR 1:50

 

DRAWING TITLE - PLANNING APPLICATION - PROPOSED REAR ELEVATION & ROOF PLAN		DATE - July 2023	SCALE - 1:50 @ A3		grp architectural design t. 07747 011252 e. gavin.page77@gmail.com	
CLIENT - Mr & Mrs Powell, 41 - 43 North Street, Emsworth, Hants.		DRN - gp	CHK - -	DRAWING REF - 23236 PL302		
				Rev -		