


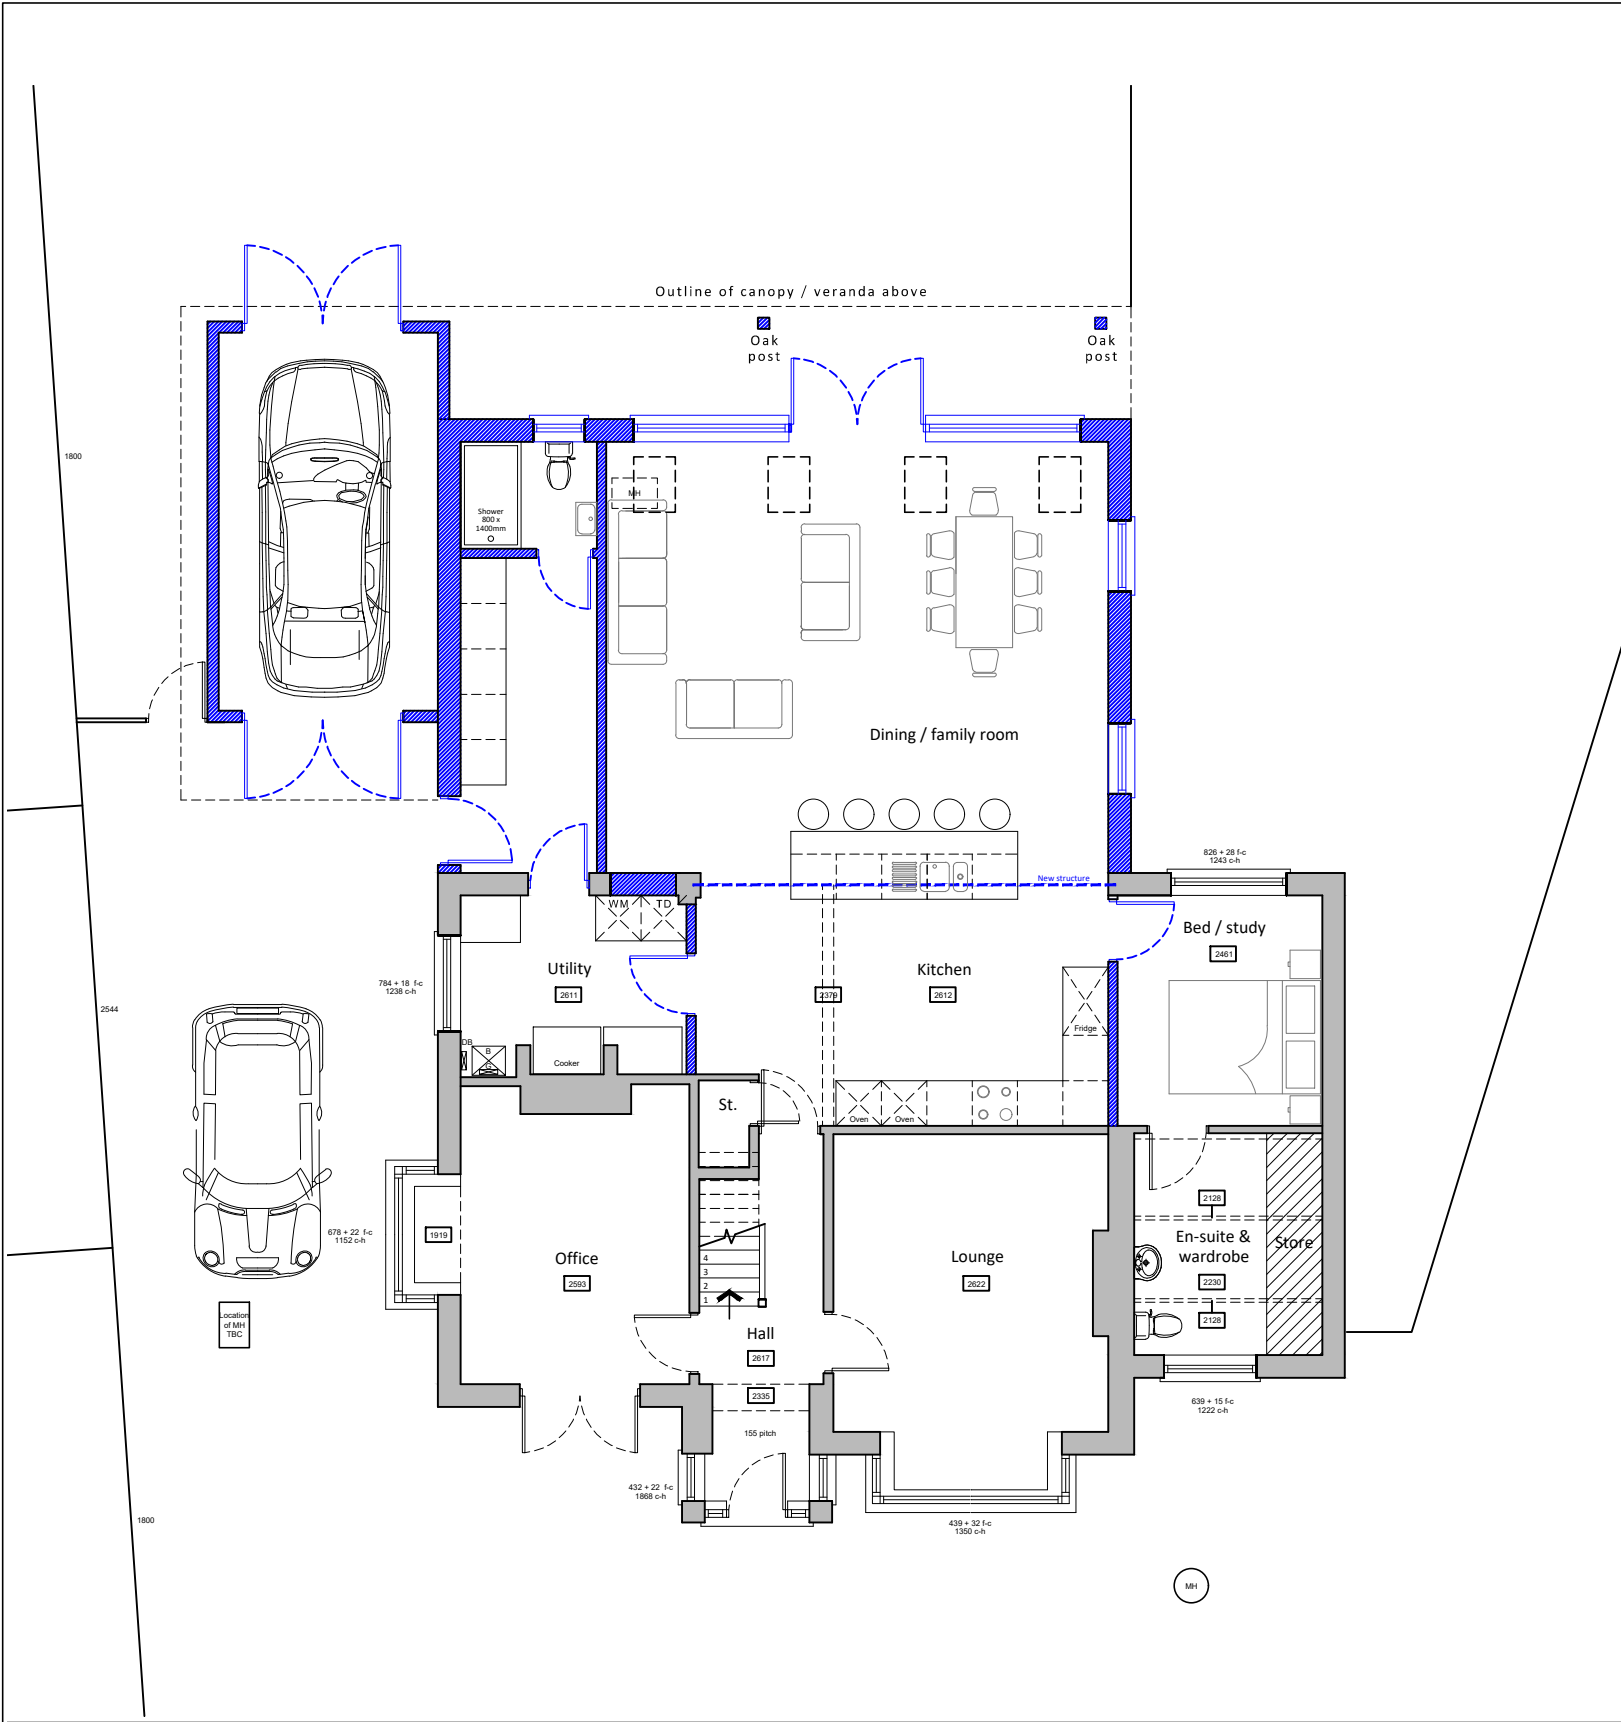


Ground floor plan


Proposed floor plans scale 1:100



Existing walls Proposed walls Proposed structure

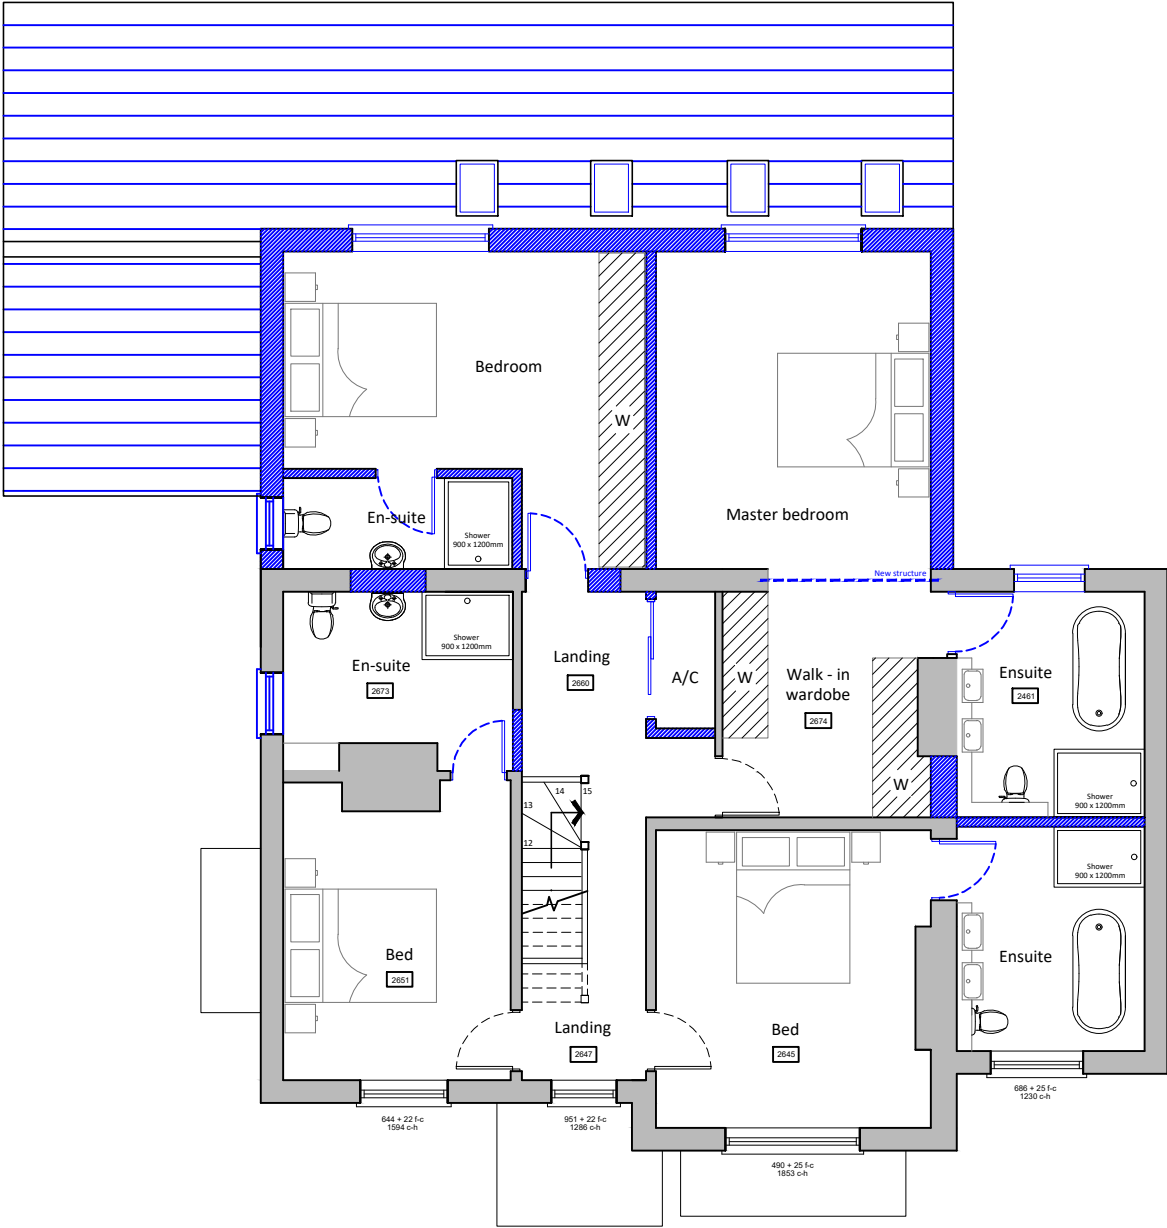

Second floor plan

 

For MR & MRS WILKINSON	Title PROPOSED GROUND & FIRST FLOOR PLANS			Office Tel: 01243 933732	
	Project PROPOSED EXTENSION AT 12 PARK CRESCENT, EMSWORTH, PO10 7NT.			Email: admin@jb-architecturedesign.com	
	Date OCT 2024	Drawn JB	Scale 1:100 @ A3	Checked -	Web: www.jb-architecturedesign.com
Job Number PL.848.24	Drawing Number -04	Revision B			