


STN	Easting	Northing	Ortho Height
1	471836.2	106326.1	11.184
2	471837.8	106320.3	8.927
3	471839.6	106290.1	9.355
4	471832.5	106270.7	9.132
5	471829.4	106273.3	0
6	471823.5	106267.5	0
7	471829.8	106259.5	0
8	471827.7	106251.5	0
9	471828.6	106251.9	0
10	471820.9	106257.8	0
11	471835.4	106265.6	11.477
12	471835.9	106291.9	0
13	471859.5	106285.6	0
14	471848.9	106296.8	0
15	471840.3	106299.7	11.429
16	471858.9	106274.3	11.899

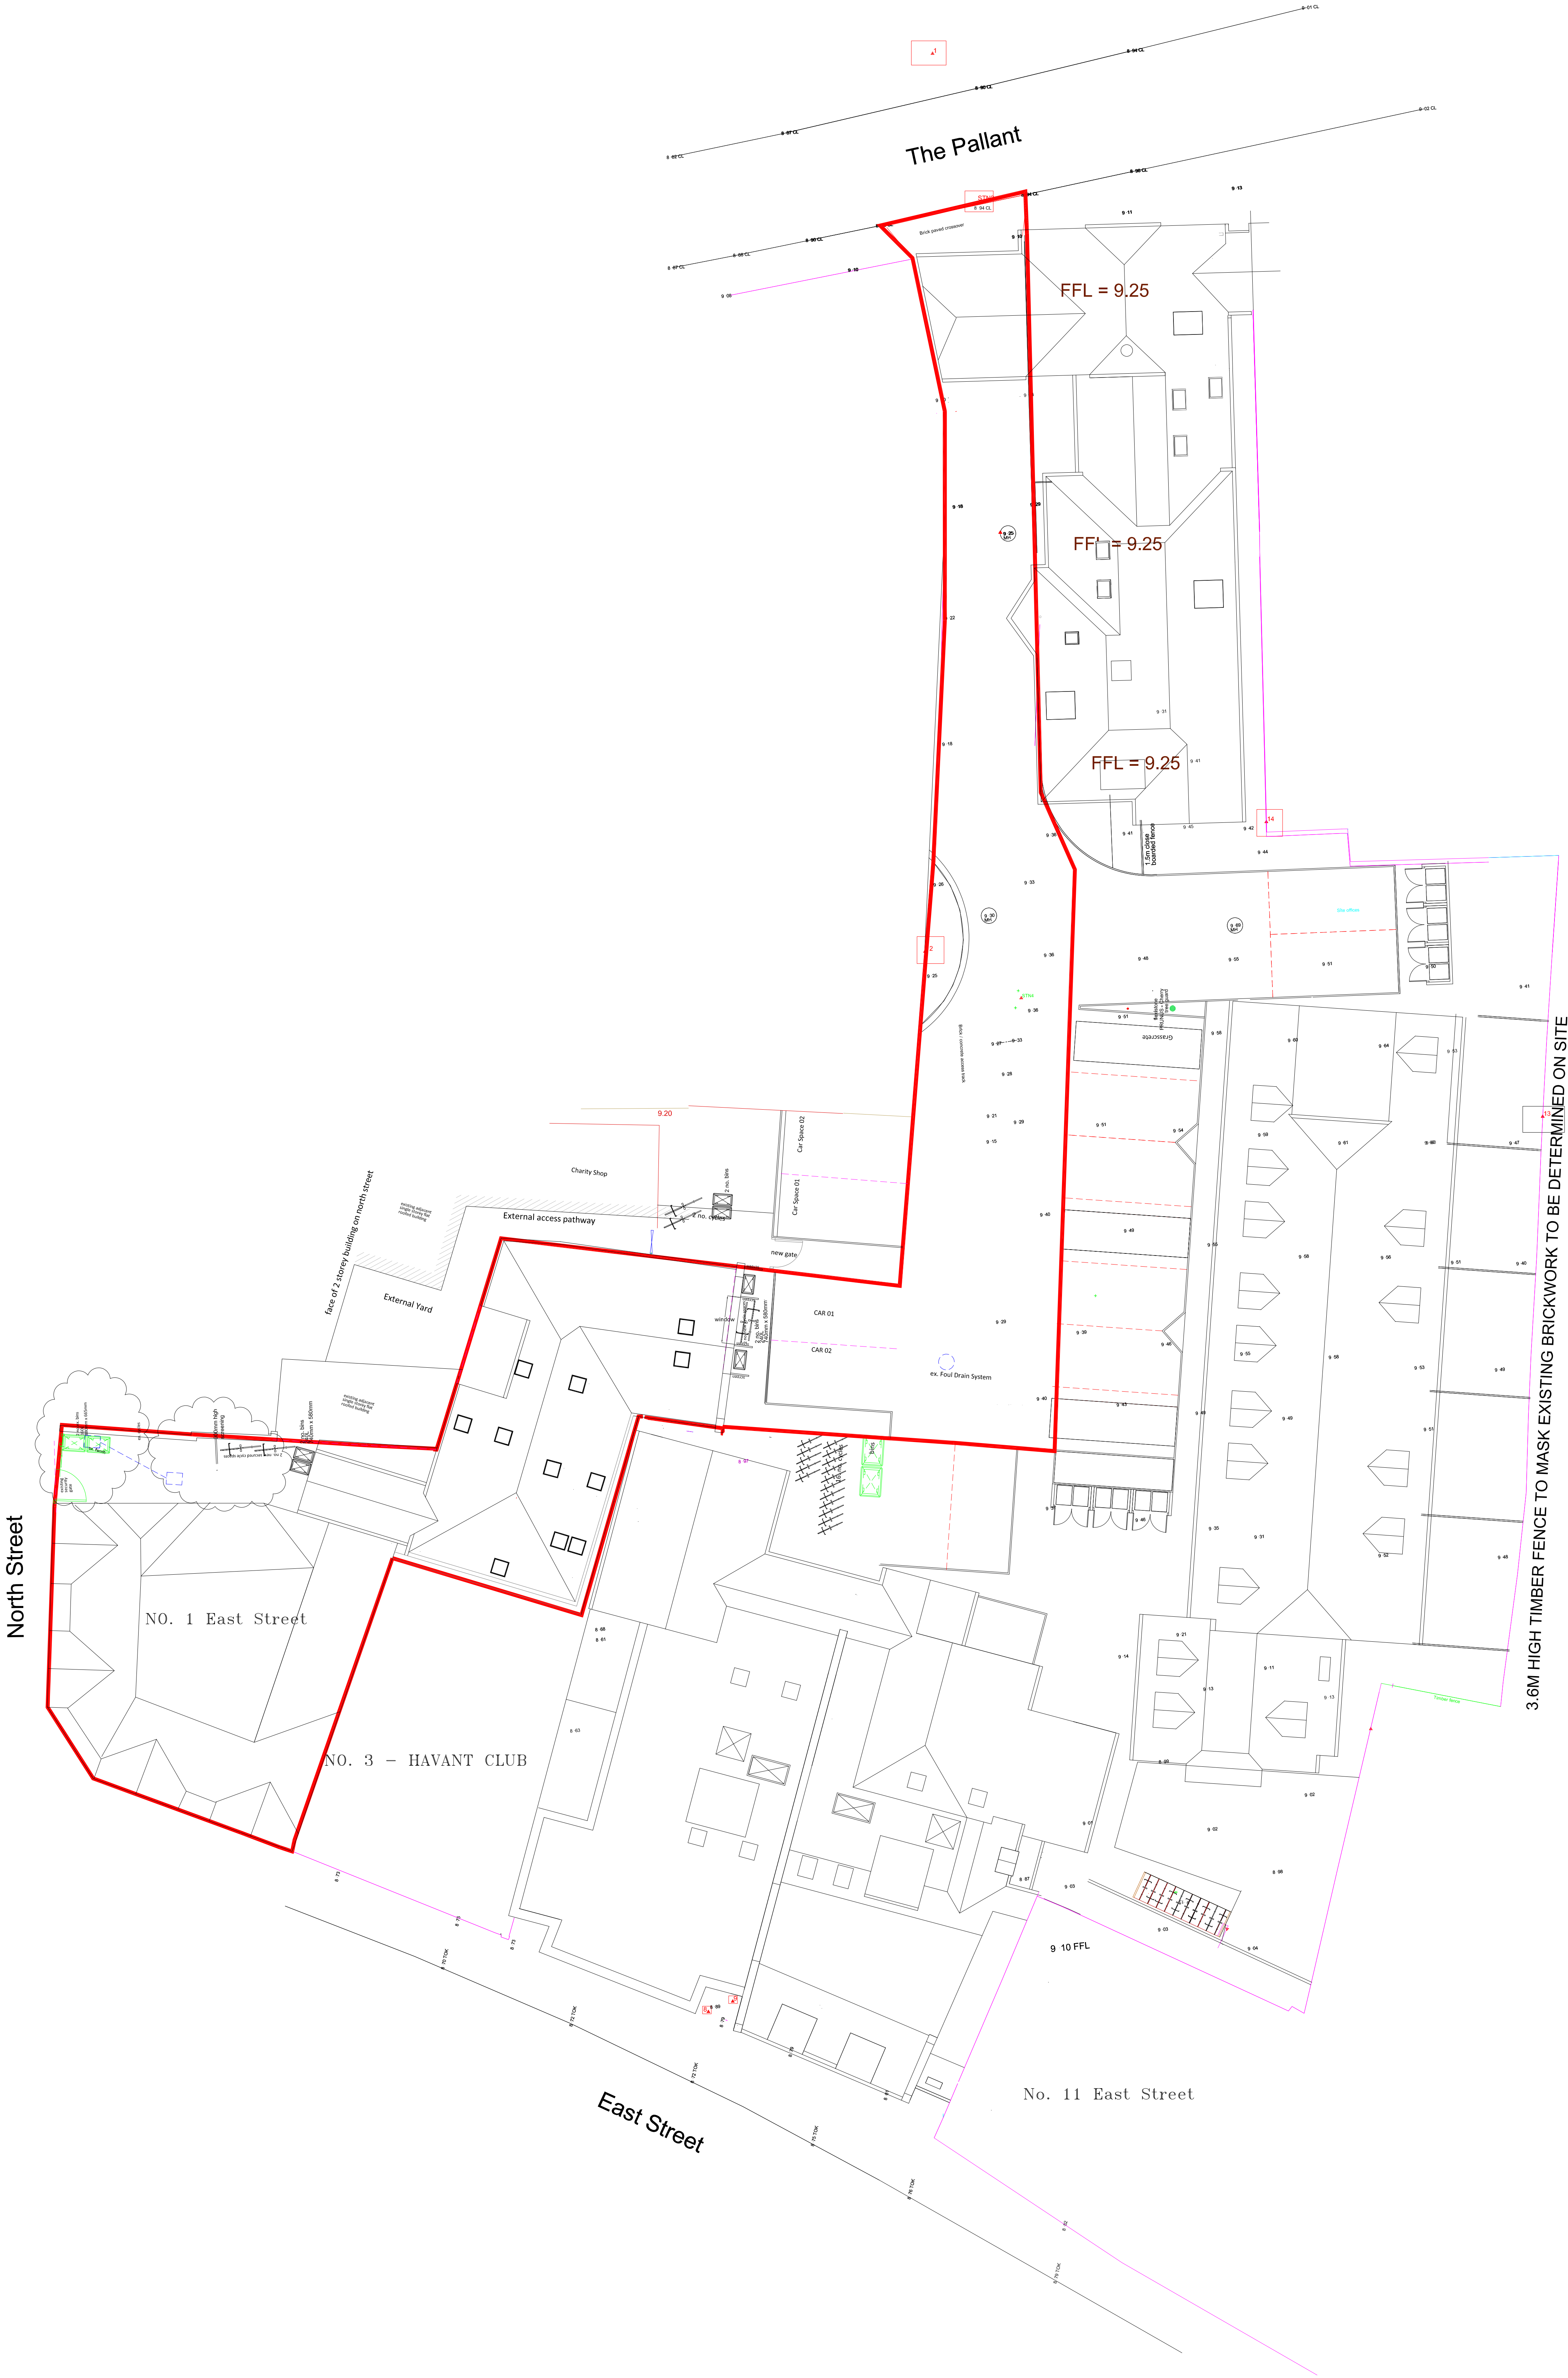

REVISION D: CYCLES CORRECTED - 09/06/24 - PG
REVISION C: AMENDED - 16/01/24 - PG
REVISION B: AMENDED - 10/10/23 - PG
REVISION A: AMENDED - 23/08/23 - PG

SCALE 1/100
DATE Aug. 23
DETAIL Site Plan
AUTHOR PG
DRAWING NO. 23/201/P07
TITLE Conversion of Ground Floor 'Golden Slot' to 4 no. 1 Bed Supported Living Apartments
Former White Hart Public House
1, East Street Havant - PO9 1AA
Use Class C3(b)

PETER GALLOWAY PARTNERSHIP
ARCHITECTS
HAVANT
TEL: 02392 483155
FAX: 02392 483155
MOB: 07808 483362
EMAIL: peter@gallowayarchitects.co.uk

BUILDINGS, SERVICE POINTS ADDED - 18/01/22 - PG

Starbuck Construction Services Ltd Land Surveying and Engineering	
Starbuck Lane Havant Hampshire PO14 3PG Tel: 07786 166903	
Mail: ben.starbuck@sky.com	
Client	JNP Developments
Location	East Street Havant Hampshire
Type of Survey	Measured Site Survey
Plotted Scale	1:100 (BA0)
Date	March 2021
OSB86 coordinates (GPS)	Q & A Checked BS/05
Drawing Number	SC 21.4.1 Revision A