

ANDREW & ANDREW SOLICITORS - 51 Hight Street

EXISTING

First Floor




Existing First Floor Plan
1:100

Ground Floor




Existing Ground Floor Plan
1:100


Existing Roof Plan
1:100

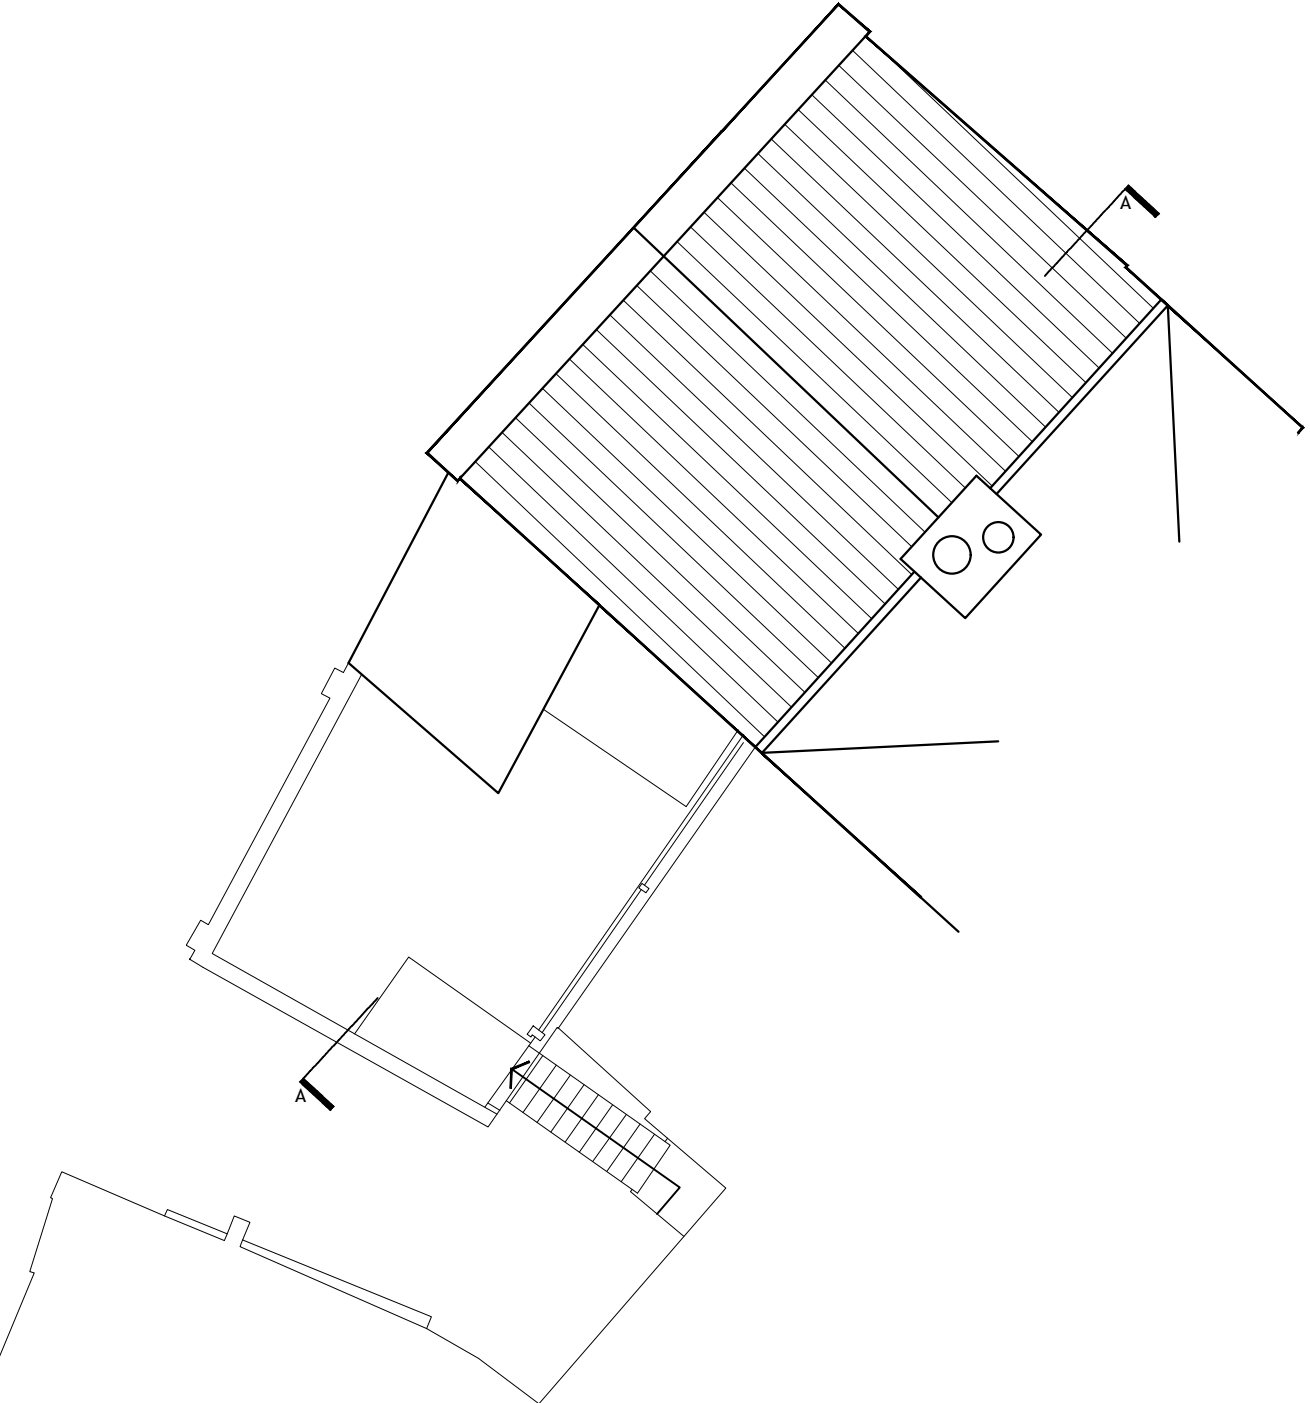



Second Floor

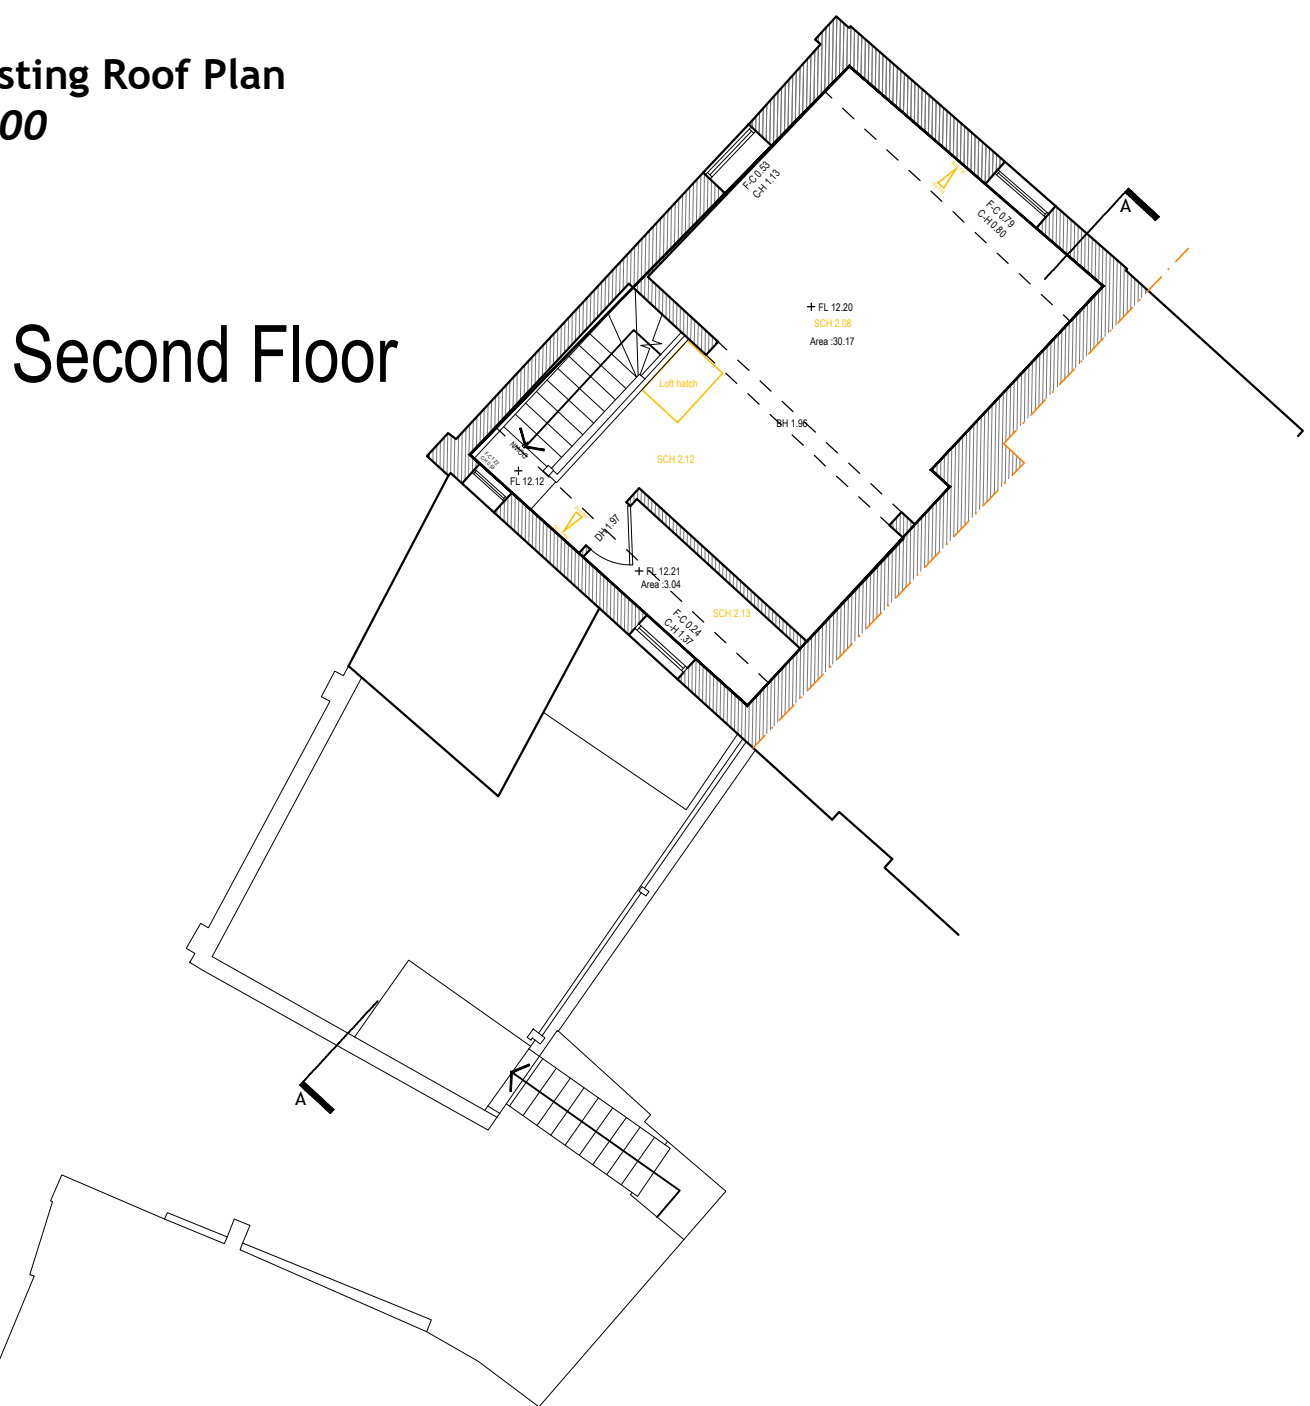

Existing Second Floor Plan
1:100

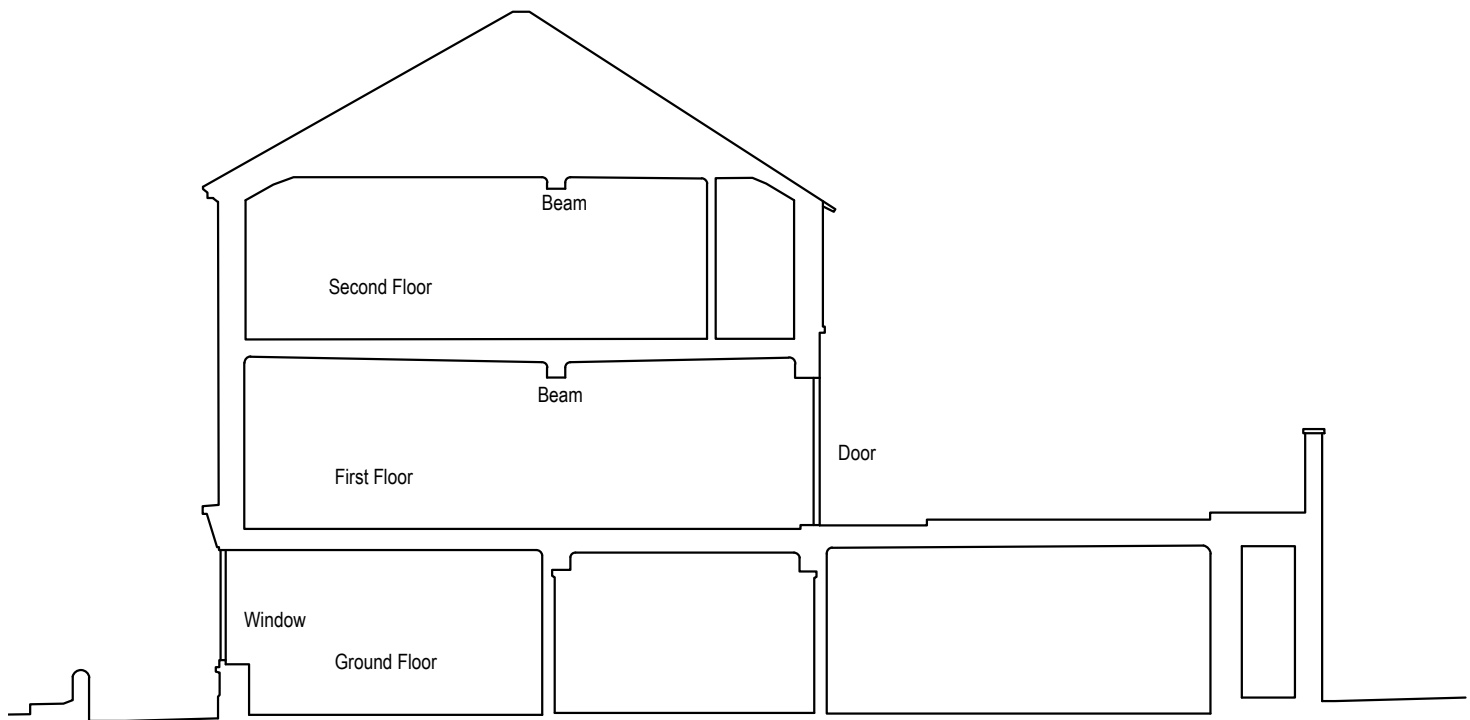

Existing Section AA
1:100

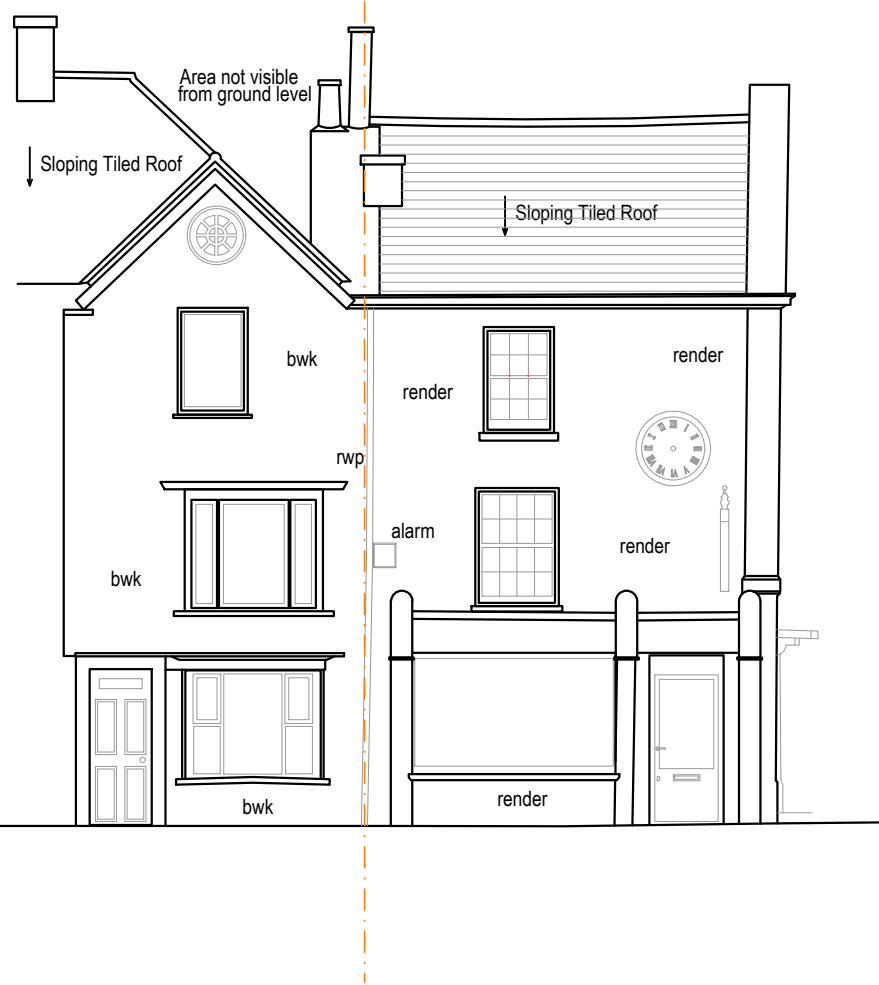 


Existing North Elevation
1:100





Existing Site Location Plan
1:1250

Ordnance Survey, (c) Crown Copyright 2022. All rights reserved. Licence number 100022432

 


Existing Site Location Plan
1:500


Ordnance Survey, (c) Crown Copyright 2022. All rights reserved. Licence number 100022432

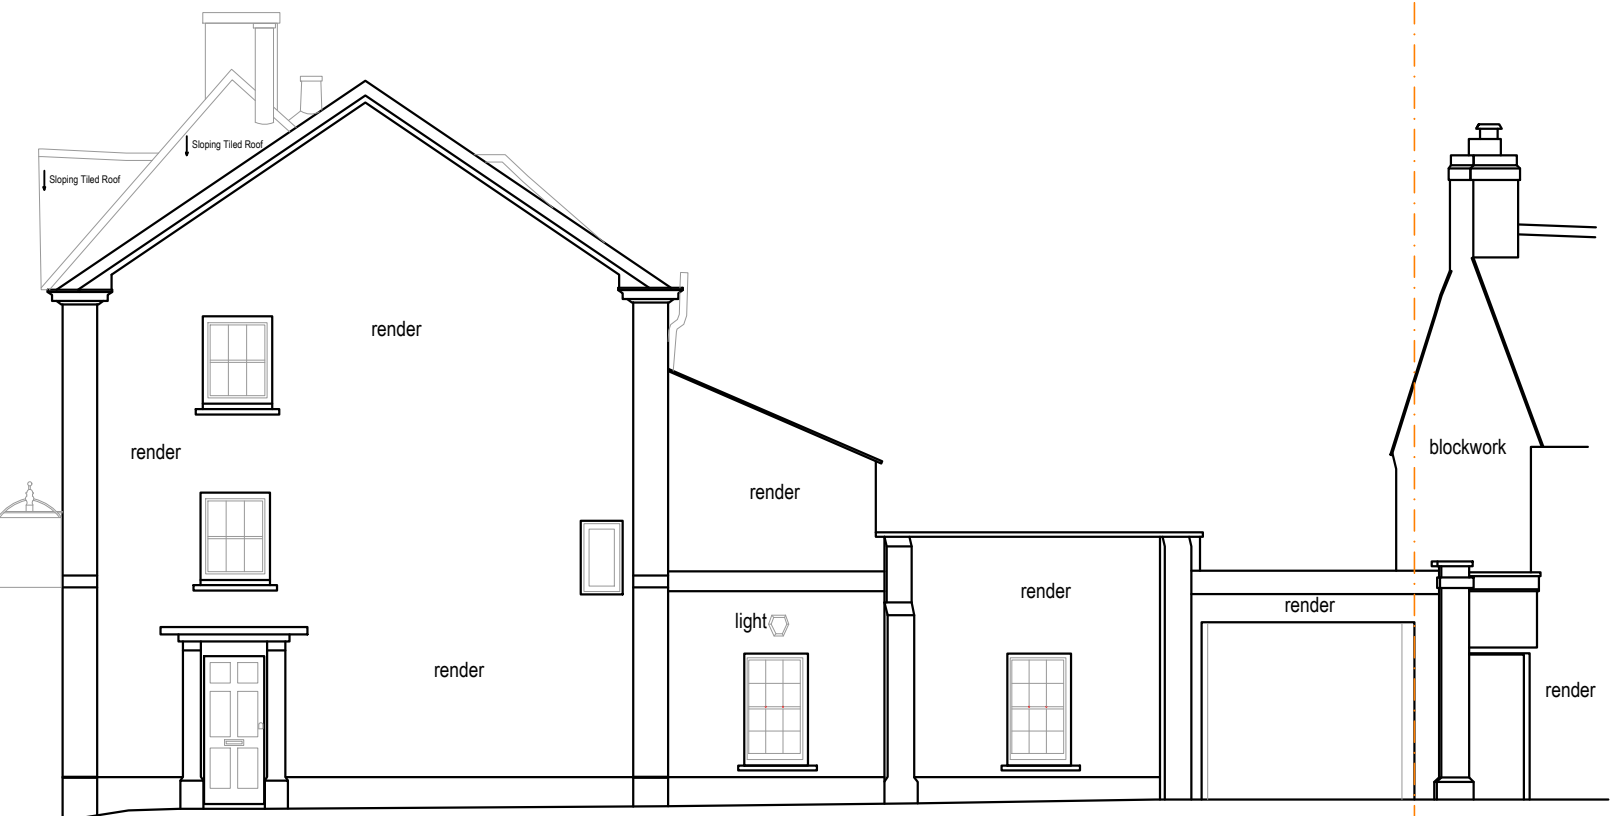 

Existing West Elevation
1:100

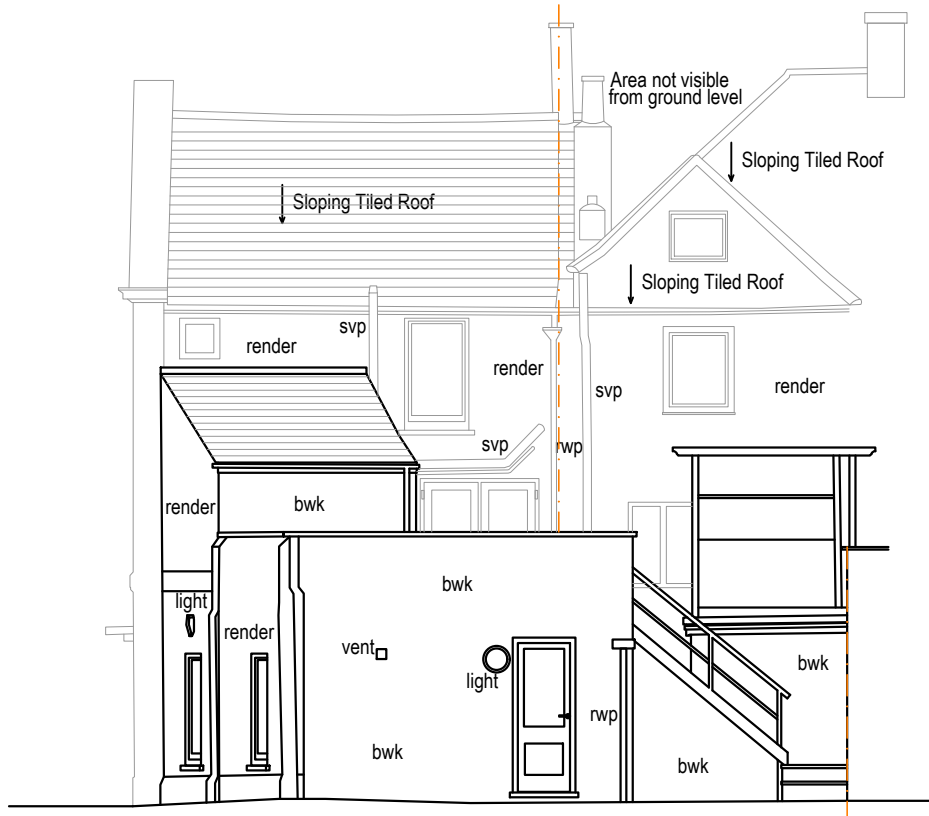

Existing South Elevation
1:100

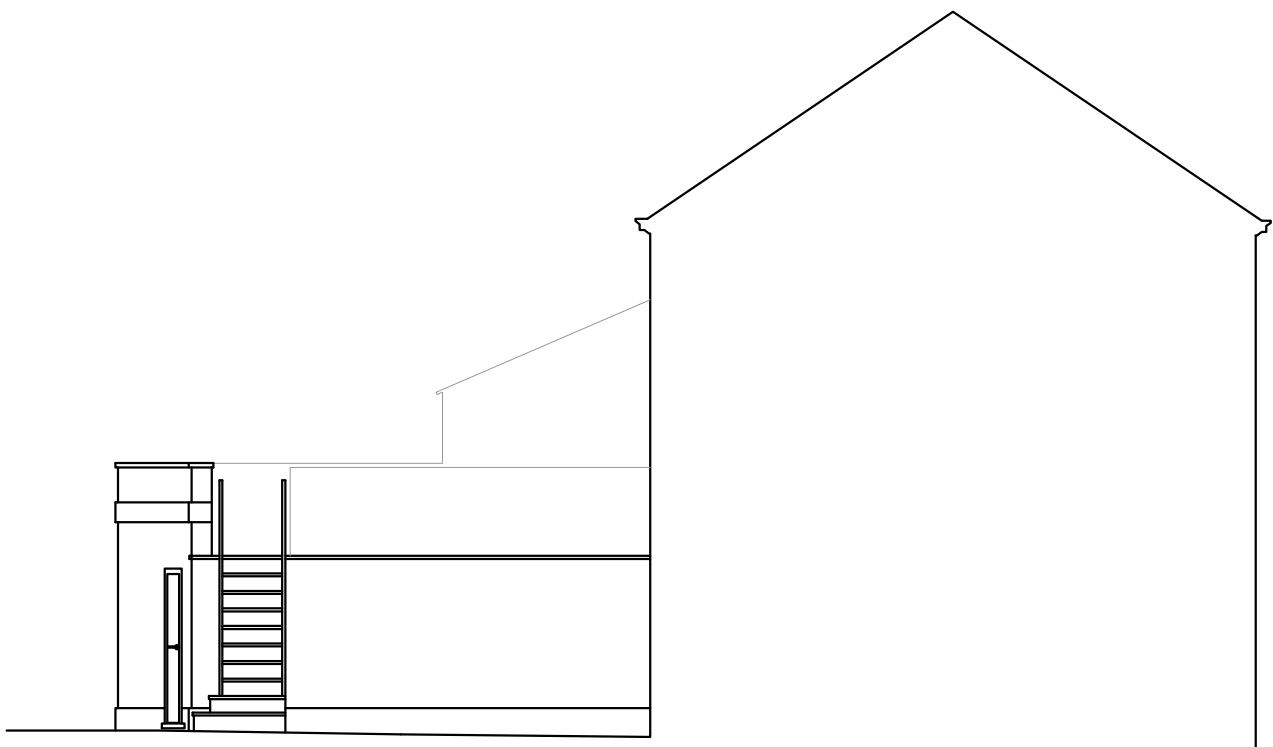

Existing East Elevation
1:100

NOTES:

Dimensions to be checked on site before commencing work. Any discrepancies shall be reported to the architect immediately.

Do not scale from these drawings except for planning purposes.

Use figured dimensions only.

Where applicable this drawing is to be read in conjunction with other consultants' drawings.

All drawings to be read in conjunction with specification and all other drawings including structural engineer and mechanical and electrical drawings / specification

REV	DATE	AMENDMENT	DRAWN

hd
architects

Heleyer Davies Architects Ltd
1 The Old Flour Mill,
Emsworth, PO10 7BT
01243 370 715

www.hdarchitects.co.uk mail@hdarchitects.co.uk

PROJECT
Andrew & Andrew Solicitors
51 High Street
Emsworth

DRAWING
Plans
Elevations
Site Plan

SCALE
1:100 @A1
1:100 @A1
Varies

DATE	January 2023	DRAWN	TD
DRAWING NUMBER	22131 - 01	REVISION	*