


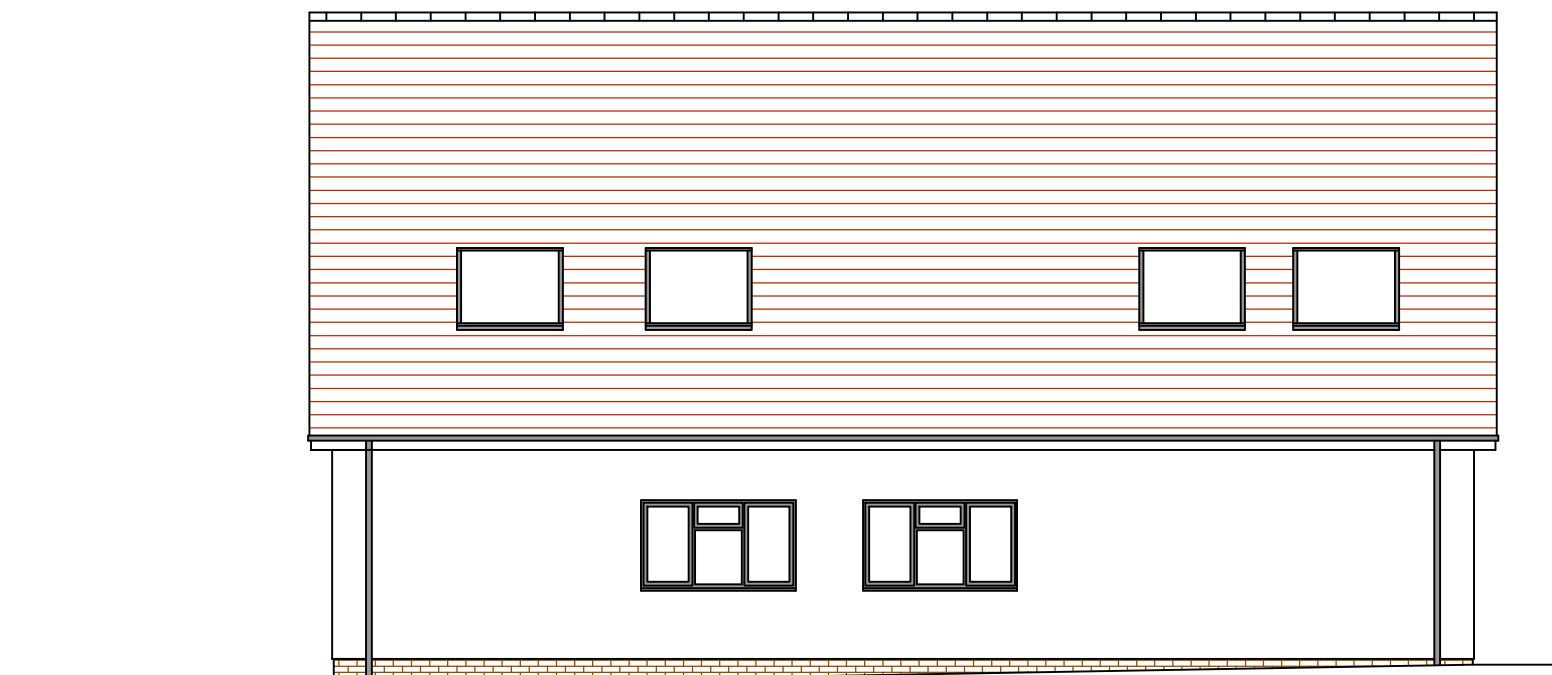


Proposed North Elevation
(1:100)





Proposed East Elevation
(1:100)





Proposed South Elevation
(1:100)

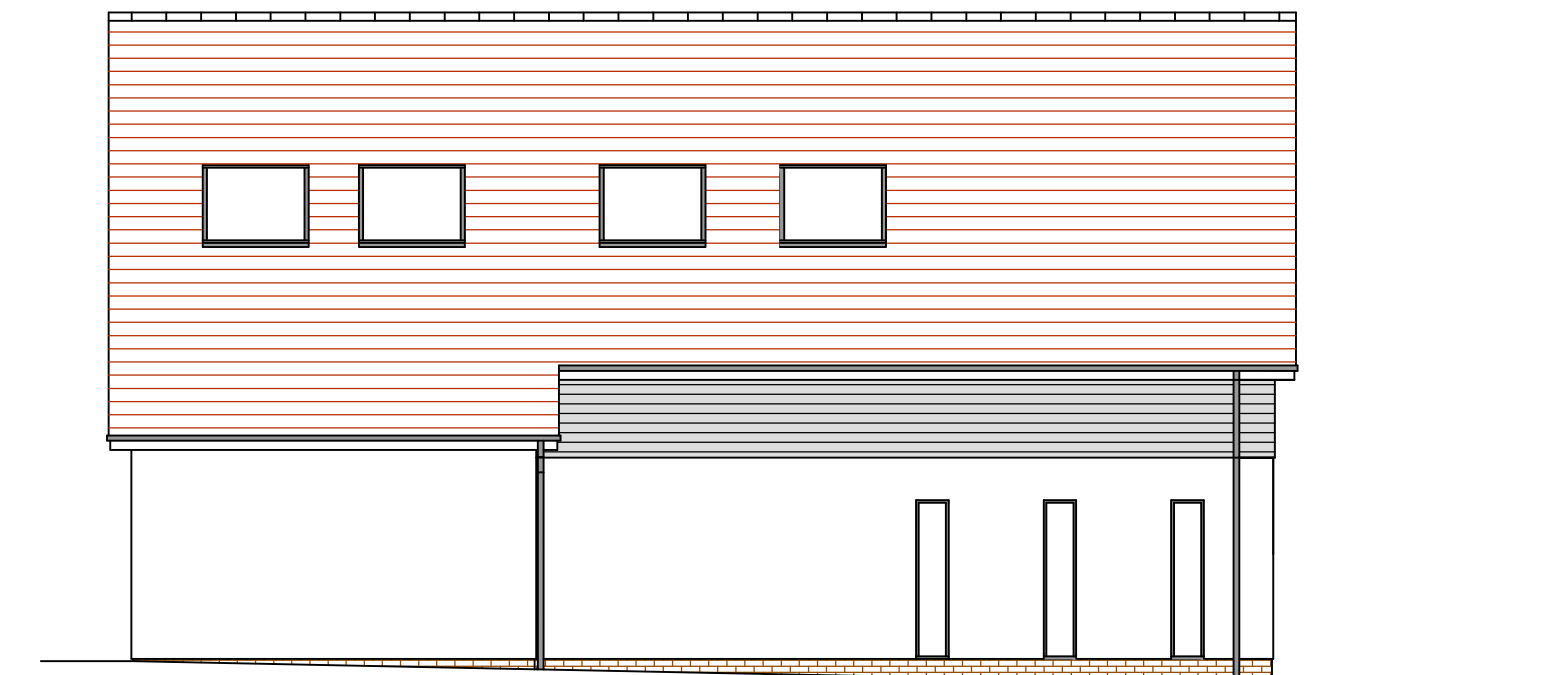

Proposed West Elevation
(1:100)

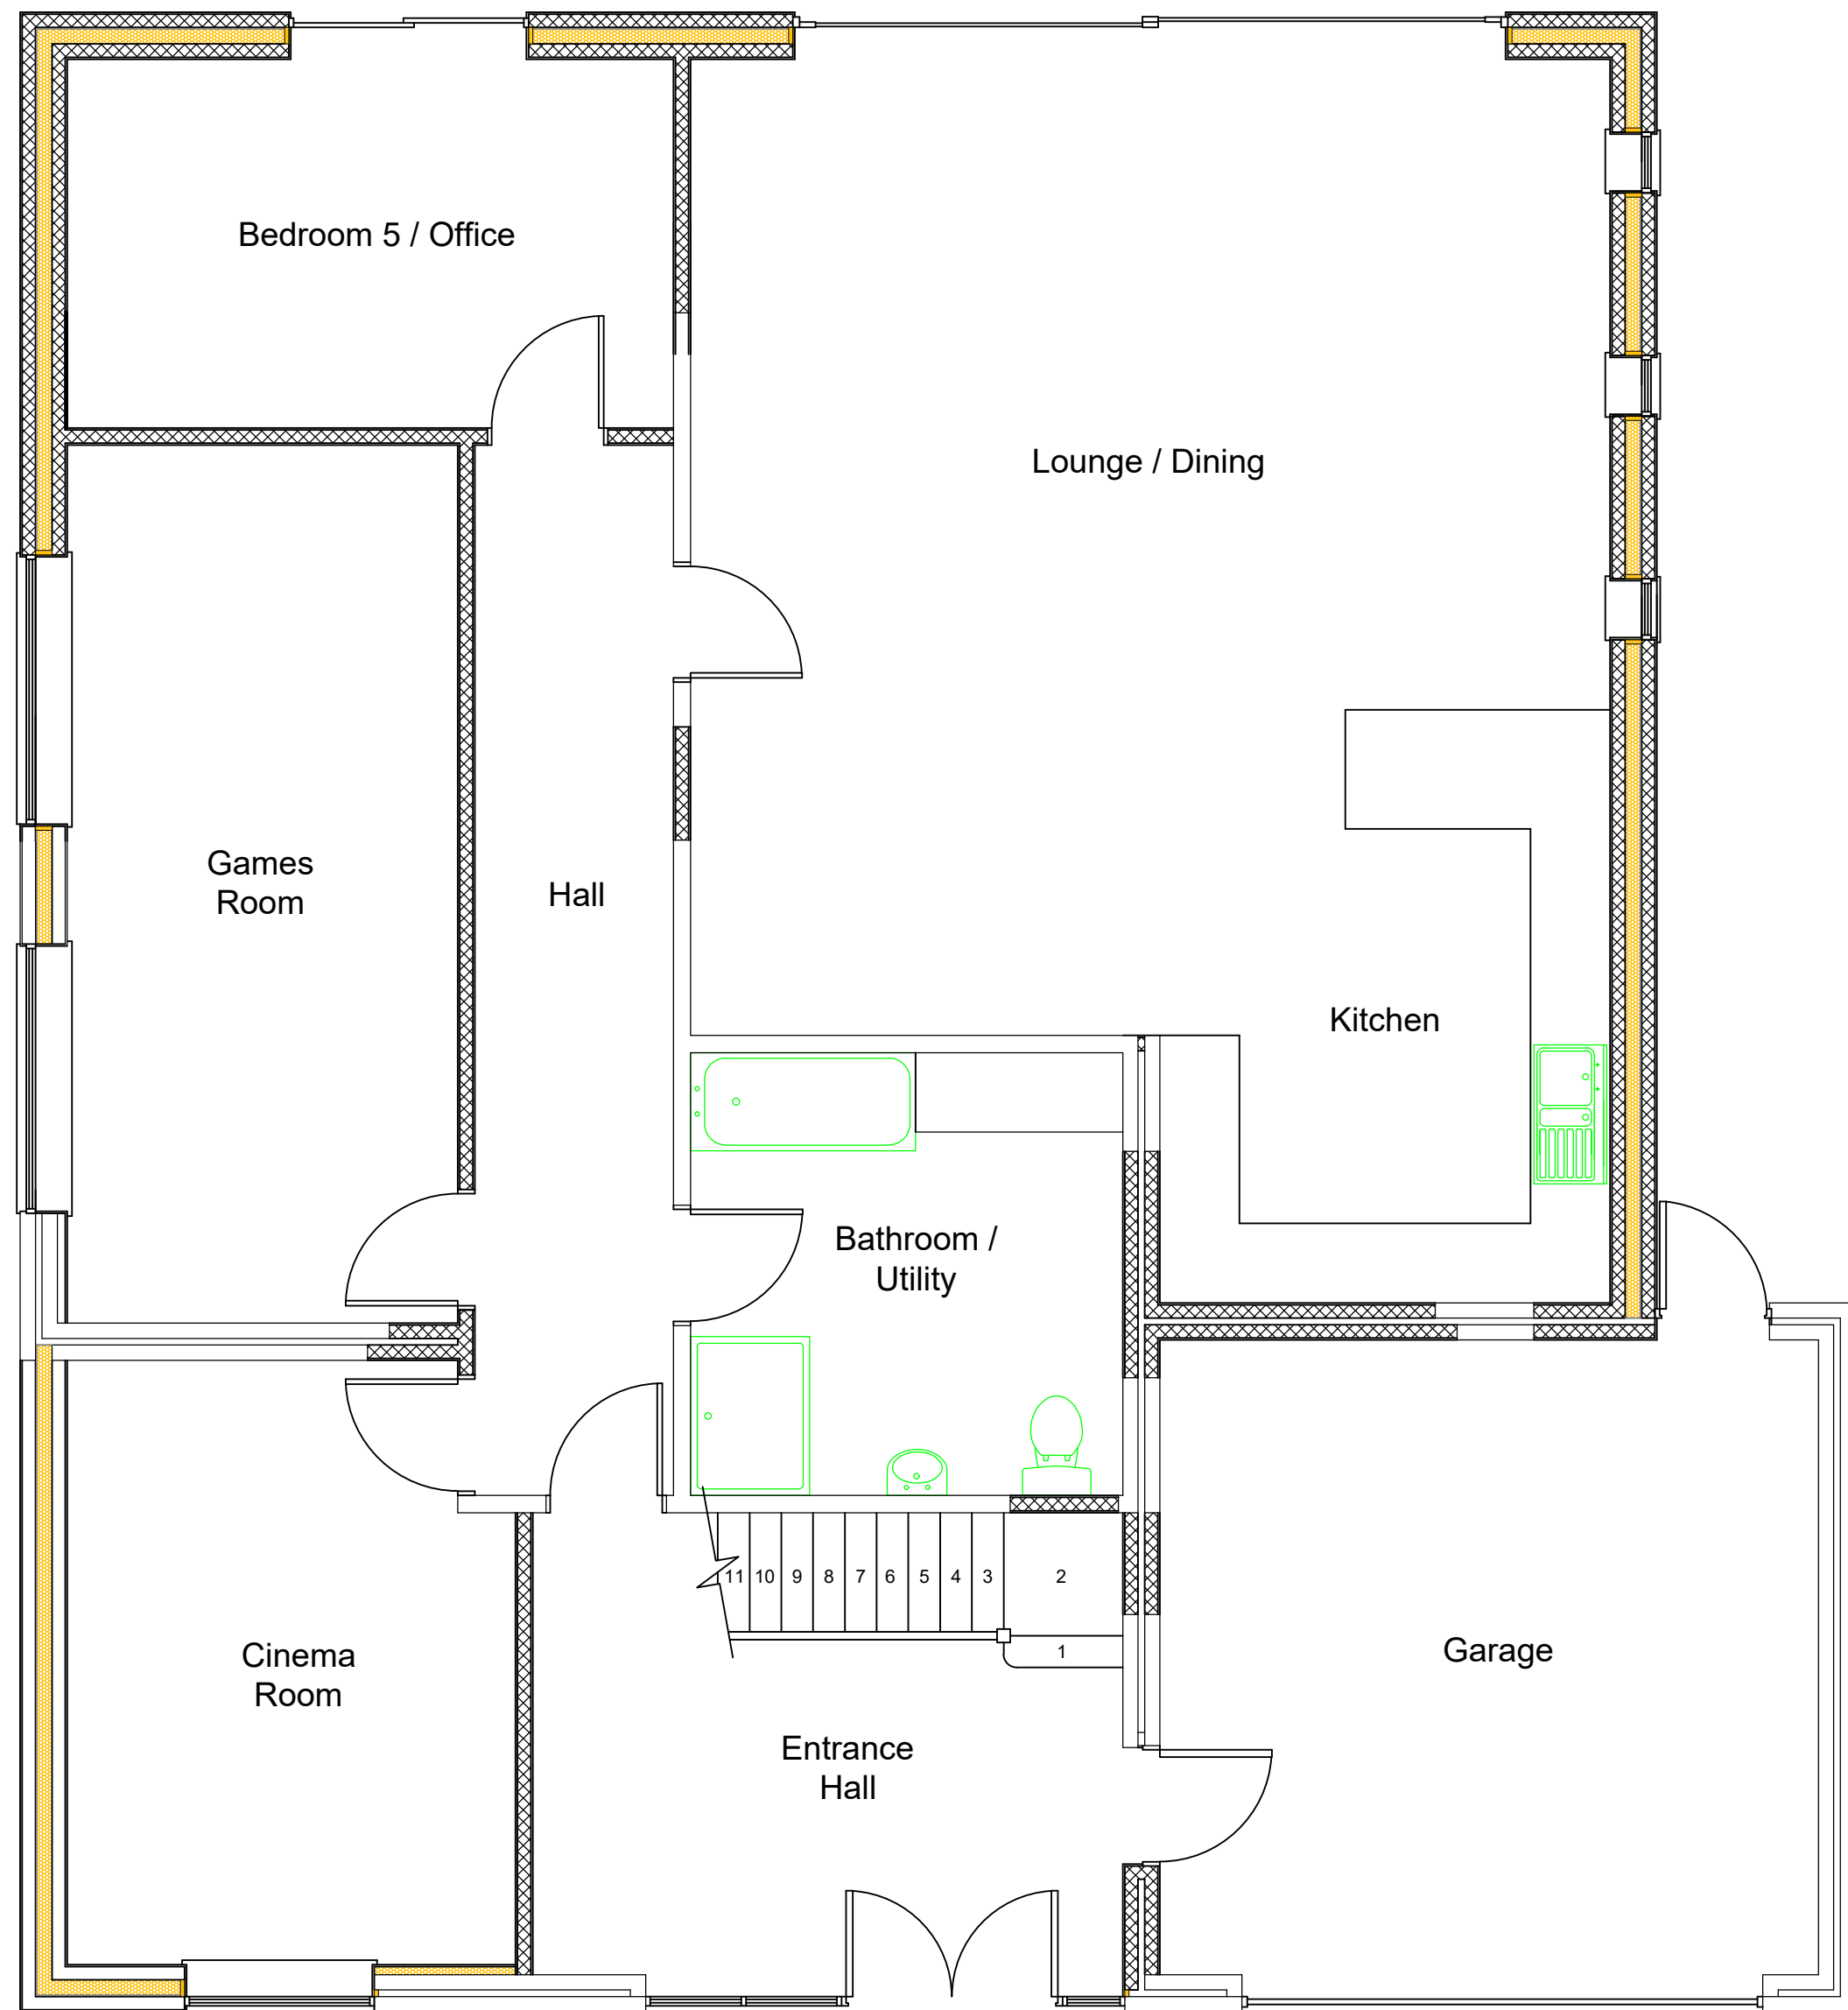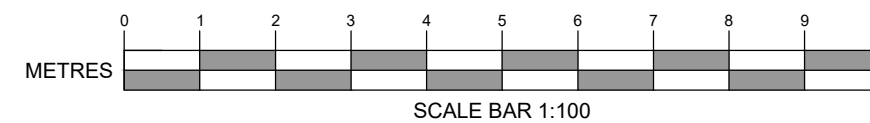

Proposed Ground Floor Plan
(1:50)

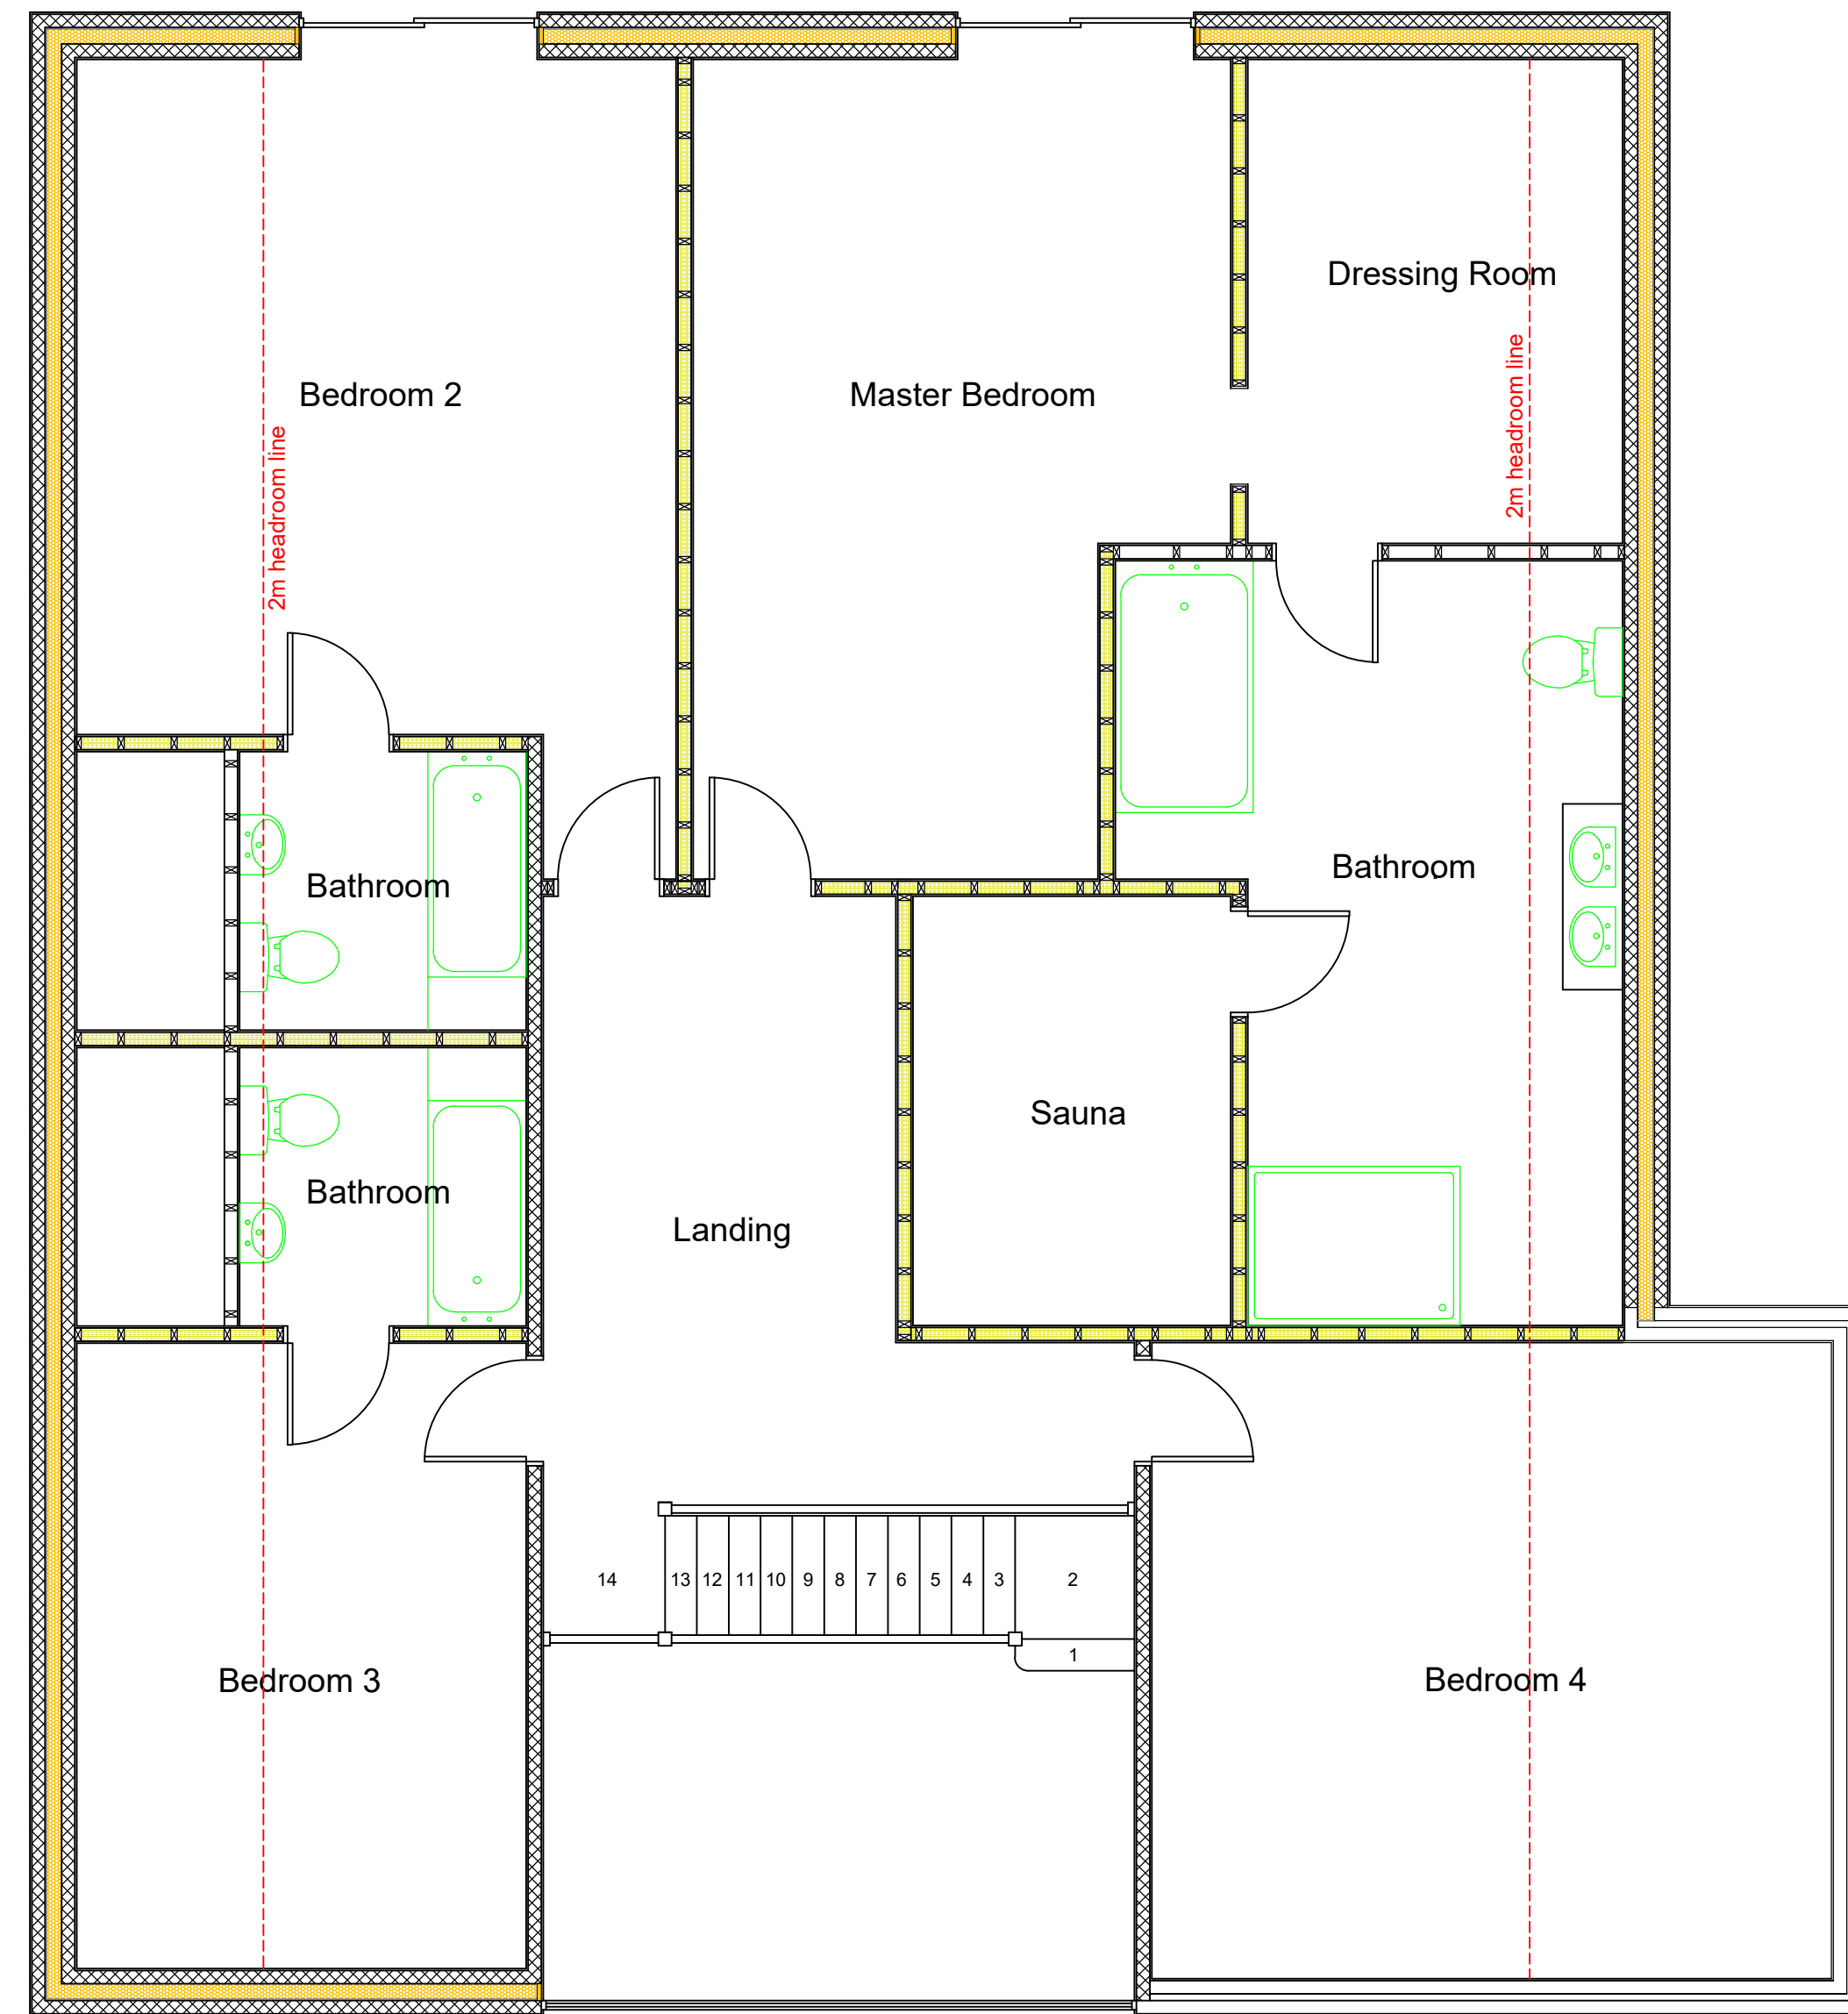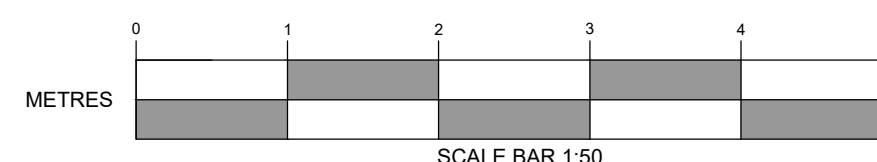

Proposed First Floor Plan
(1:50)

- Walls Key
- Existing external walls
 - Existing internal walls
 - New external walls
 - New internal single leaf block walls
 - New internal double leaf block walls
 - New internal studwork walls

NOTES:
All dimensions to be checked on site and any discrepancy notified. Written dimensions are to be used in preference to scaled dimensions.
This drawing is the property of J.M. Ralph Associates and must not be reproduced, in part or whole, or deviated from, without their permission.

PLANNING APPLICATION		
Amendment		Date
P6	RIDGE HEIGHT REDUCED TO 8.7m	18/12/2023
P5	REAR EXTERNAL WALL MOVED IN 1m	23/11/2023
P4	LAYOUT AMENDED	22/11/2023
P3	WALL DETAILS ADDED	12/09/2023
Client M. POYNTER 31 LOVEDEAN LANE COWPLAIN WATERLOOVILLE HAMPSHIRE PO8 8HJ		
Project 31 LOVEDEAN LANE COWPLAIN WATERLOOVILLE HAMPSHIRE PO8 8HJ		
Title PROPOSED PLANS & ELEVATIONS		
Scale 1:50; 1:100 @ A1	Date 29.08.2023	
Drawing No. 23/051/004	Revision P6	